

STAIRS & LIFTS KEY:(F8) ESCA: ATOB¹

TYPE - SEQUENTIAL No.
ES1-001

[LA] LACER:
TYPE - SEQUENTIAL No

ROOF KEY:

ICAL CANOPY:

TYPE - SEQUENTIAL No.
CA1-001

[NA] HATCH:
TYPE - SEQUENTIAL Nc

KAT-001

10-3 OBSERVATION

TYPE - SEQUENTIAL No.
C60 000

Notes:


- This drawing is copyright.
- Do not scale dimensions from this drawing.
- This drawing is to be read in conjunction with all other relevant drawings.
- All discrepancies on this drawing are to be reported to the architect.
- Do not modify any element of this drawing.
- Use drawing only for purposes issued.
- This drawing may contain colour.

Scale Bar

Key Plan

Hazard 	HAZ-xx To warn of significant hazards or information that is unusual or unexpected. To be read in conjunction with all other consultant's information. Refer to CDM Schedule XXX-BI-WB-XX-SH-A-200-0000
---	--

The following external model files are included within this drawing:

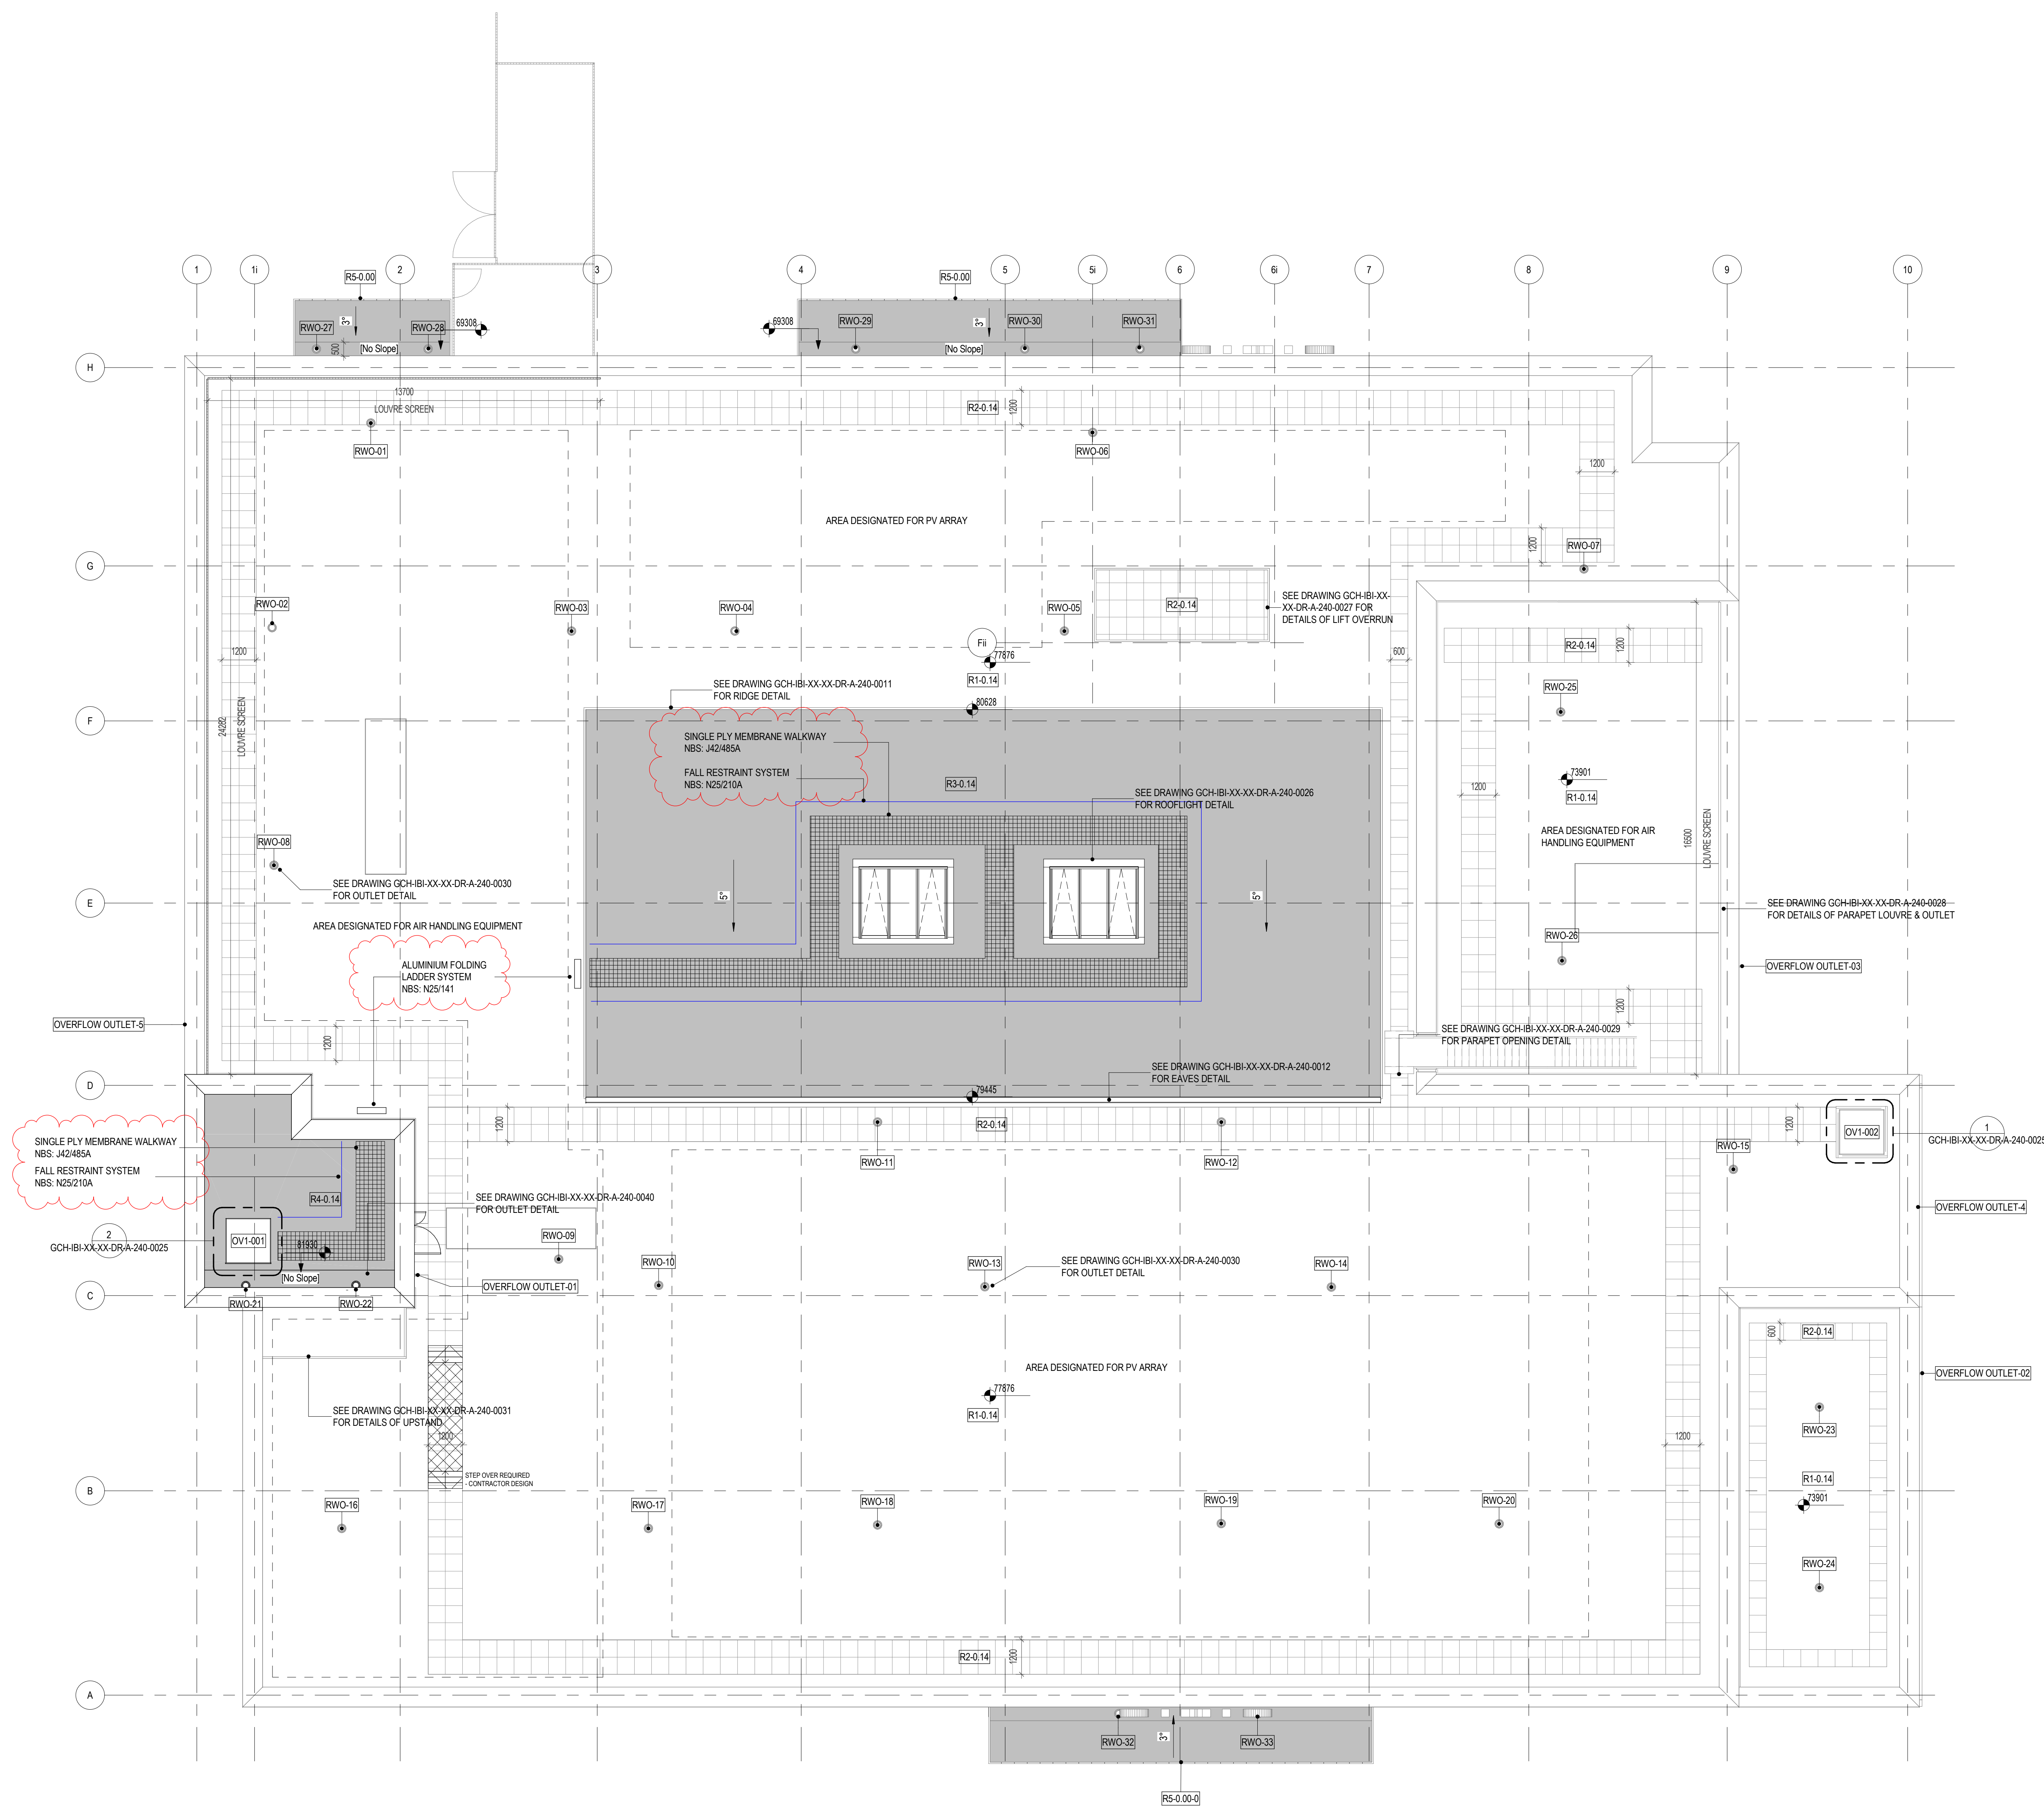

C04	08/10/21	Fall restraint & ladder access added to stair 3 & atrium roof	JW	TK
C03	29/09/21	Ground floor redesign	JW	TK
C02	02/07/21	ISSUED FOR CONSTRUCTION	KT	TK
C01	22/05/20	Construction Issue - Roofing	SR	TK
P01	30/09/19	Roofing Package	SR	TK
Rev	Date	Revision Notes	Drawn	Reviewed

Client _____

MORGAN

SINDALI

SINDALL

Intelligence
Dynamics

**Buildings
Infrastructure**

Infrastructure www.lbggroup.com

GORTON COMMUNITY HUB

CORTON COMMUNITY TRUST

Drawing Title
D. of B.

Roof Plan

Job Number	Date	Drawn By
000000	00/00/00	

50786	03/06/19	SR
-------	----------	----

Scale/AD	Purpose	Reviewed By
1 : 100	CONSTRUCTION ISSUE	TK

1:100	CONSTRUCTION ISSUE	TR
Decision Making	Decision	Deliberation

Drawing Number	Revision	Quantity
001	01	01

GCH-IBI-XX-XX-DR-A-240-0010	C04	S4
-----------------------------	-----	----