


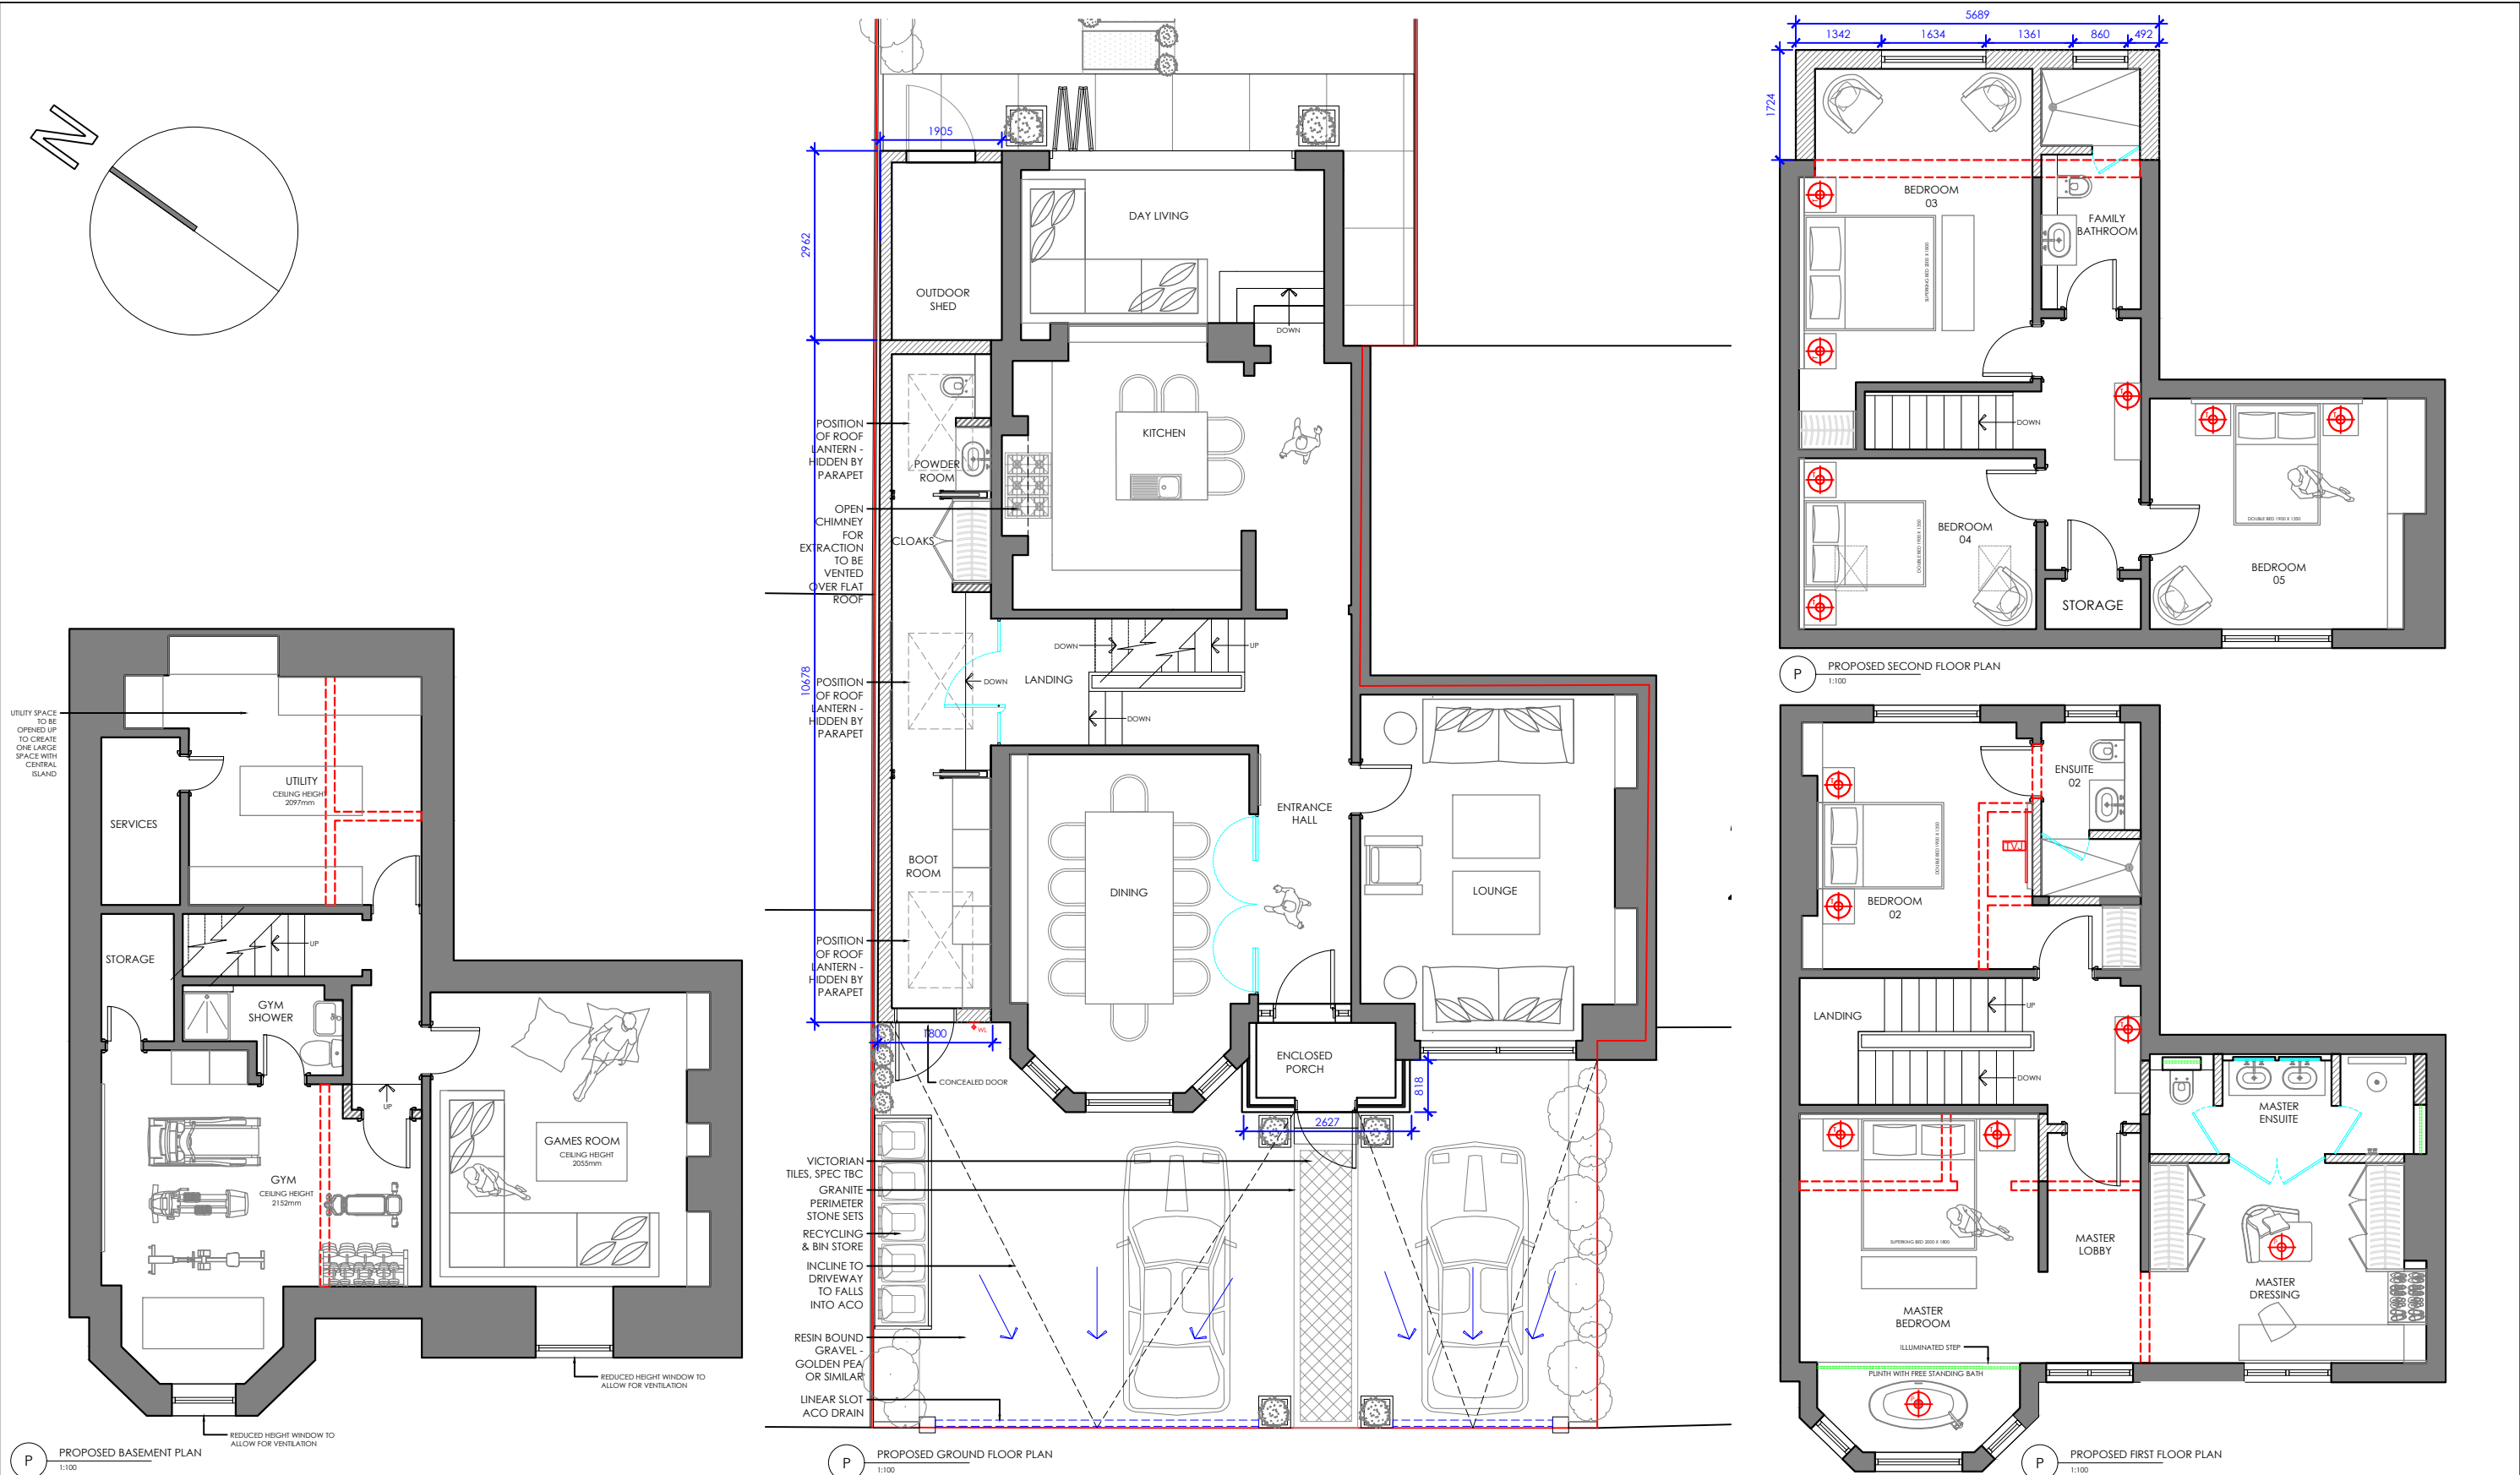

All dimensions must be checked on site and not scaled from this drawing.	REVISION			
	date	revision description	init	rev
World Copyright c.- The reproduction of any part of this design, whether in drawing, electronic or three dimensional forms is prohibited without the express permission of JGB Ltd.				

PROJECT: 25 MOORLAND ROAD, DIDSBURY	DRAWING No: 101.A.003	JAMES GRAY BESPOKE INTERIOR ARCHITECTURE DESIGN
	SCALE: 1:100 @ A3	
CLIENT: LUKE EDGE	DATE: 01.11.2021	
	DRAWN BY: JN	
DRAWING TITLE: EXISTING FLOOR PLANS	CHECKED BY: LC	Altrincham Business Park, Edward Ct, Broadheath, Altrincham WA14 5GL