



Mr Malik Hanif

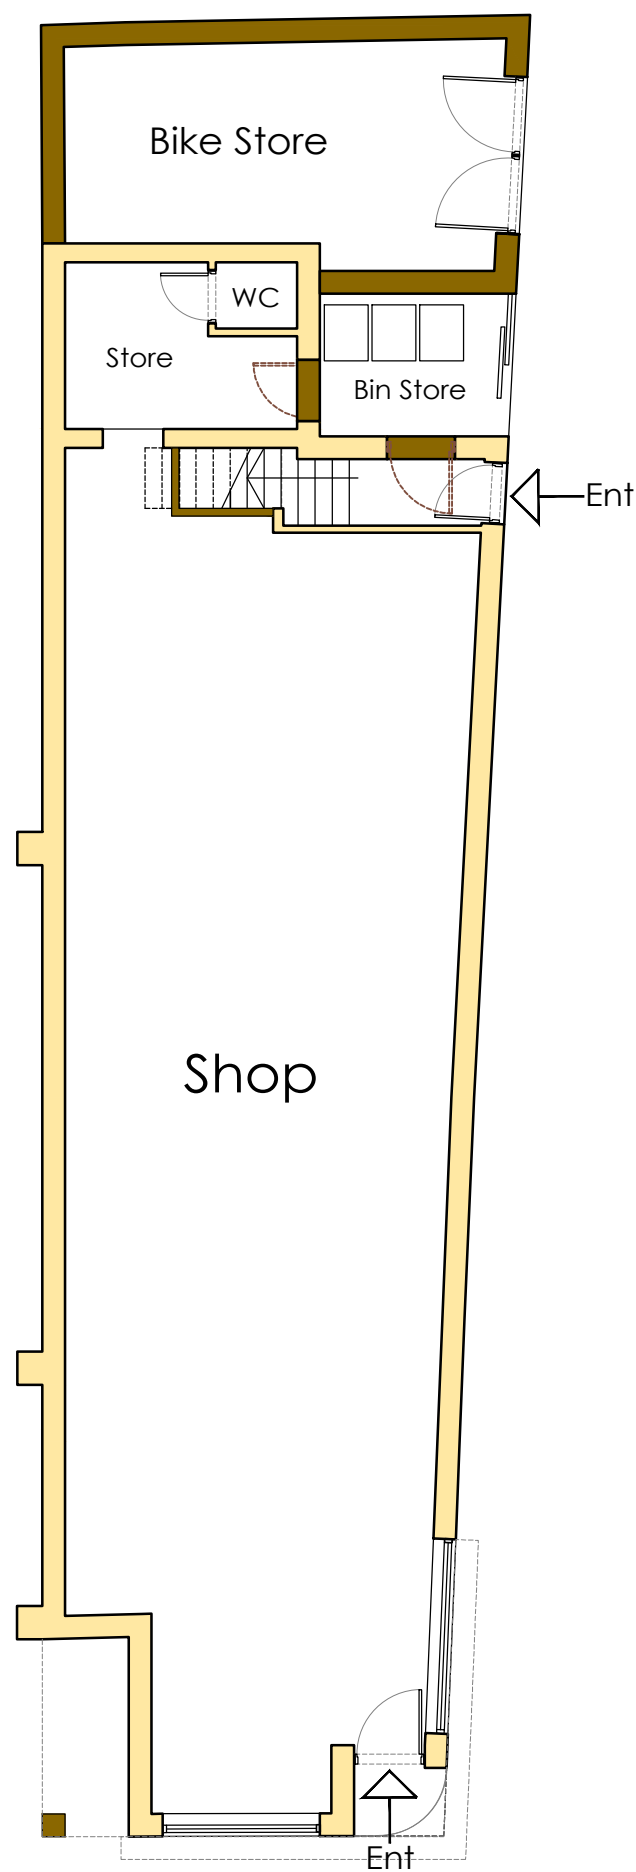

Proposed Ground Floor Plan

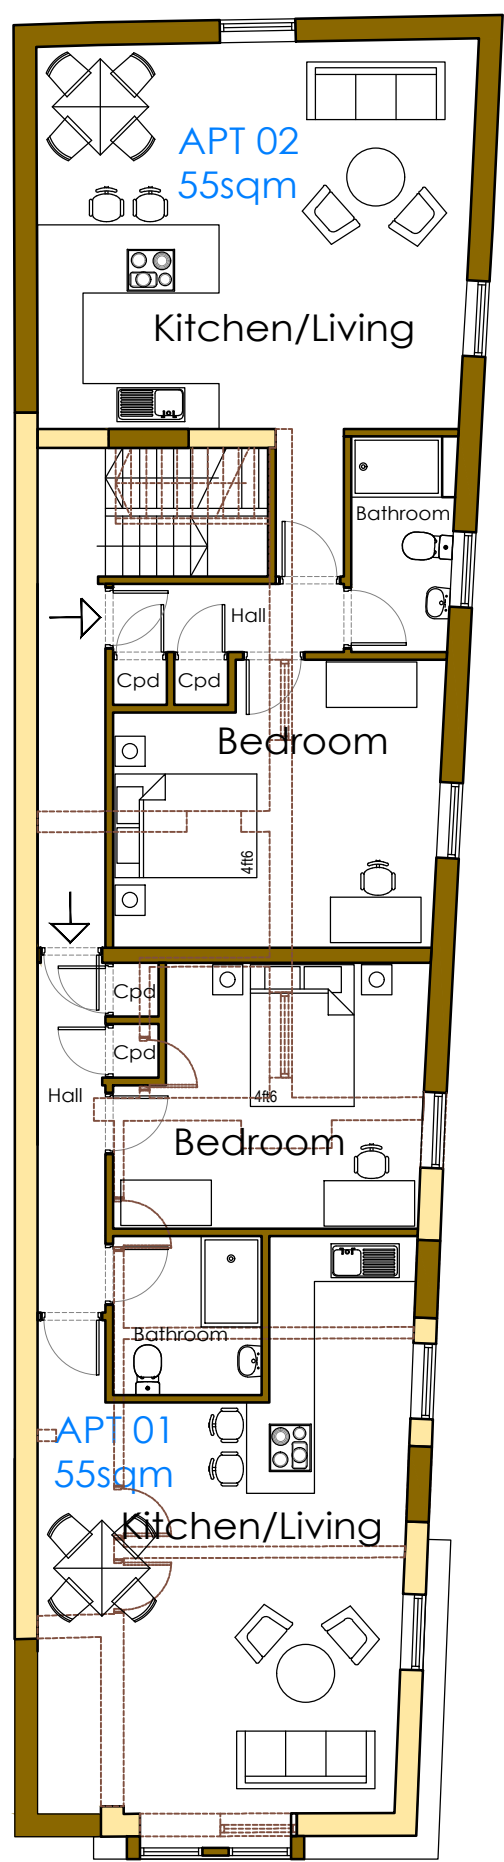

Proposed First Floor Plan

FOB

LINE

FOB Design (UK) Ltd

72A Water Lane,

Wilmslow, Cheshire, SK9 5BB

01625 251644

office@fob-design.com www.fob-design.com

REV	DATE	DRAWN BY
Copyright of fob design (UK) Ltd, all rights reserved. All information contained within this drawing remains the property of fob design. The information should not be reproduced in whole or part or modified without written consent of fob design. No information within this drawing should be modified or disclosed or passed onto third parties without written consent of fob design. Do not scale from drawing.		
Mr Malik Hanif		
Proposed Redevelopment		
341 Barlow Road, Levenshulme		
Proposed Floor Plans		
Drawn	NP	Status PL
Checked	DPP	Original A3
Date	07.06.21	Scale 1:100@A3
14519-PL06		B