


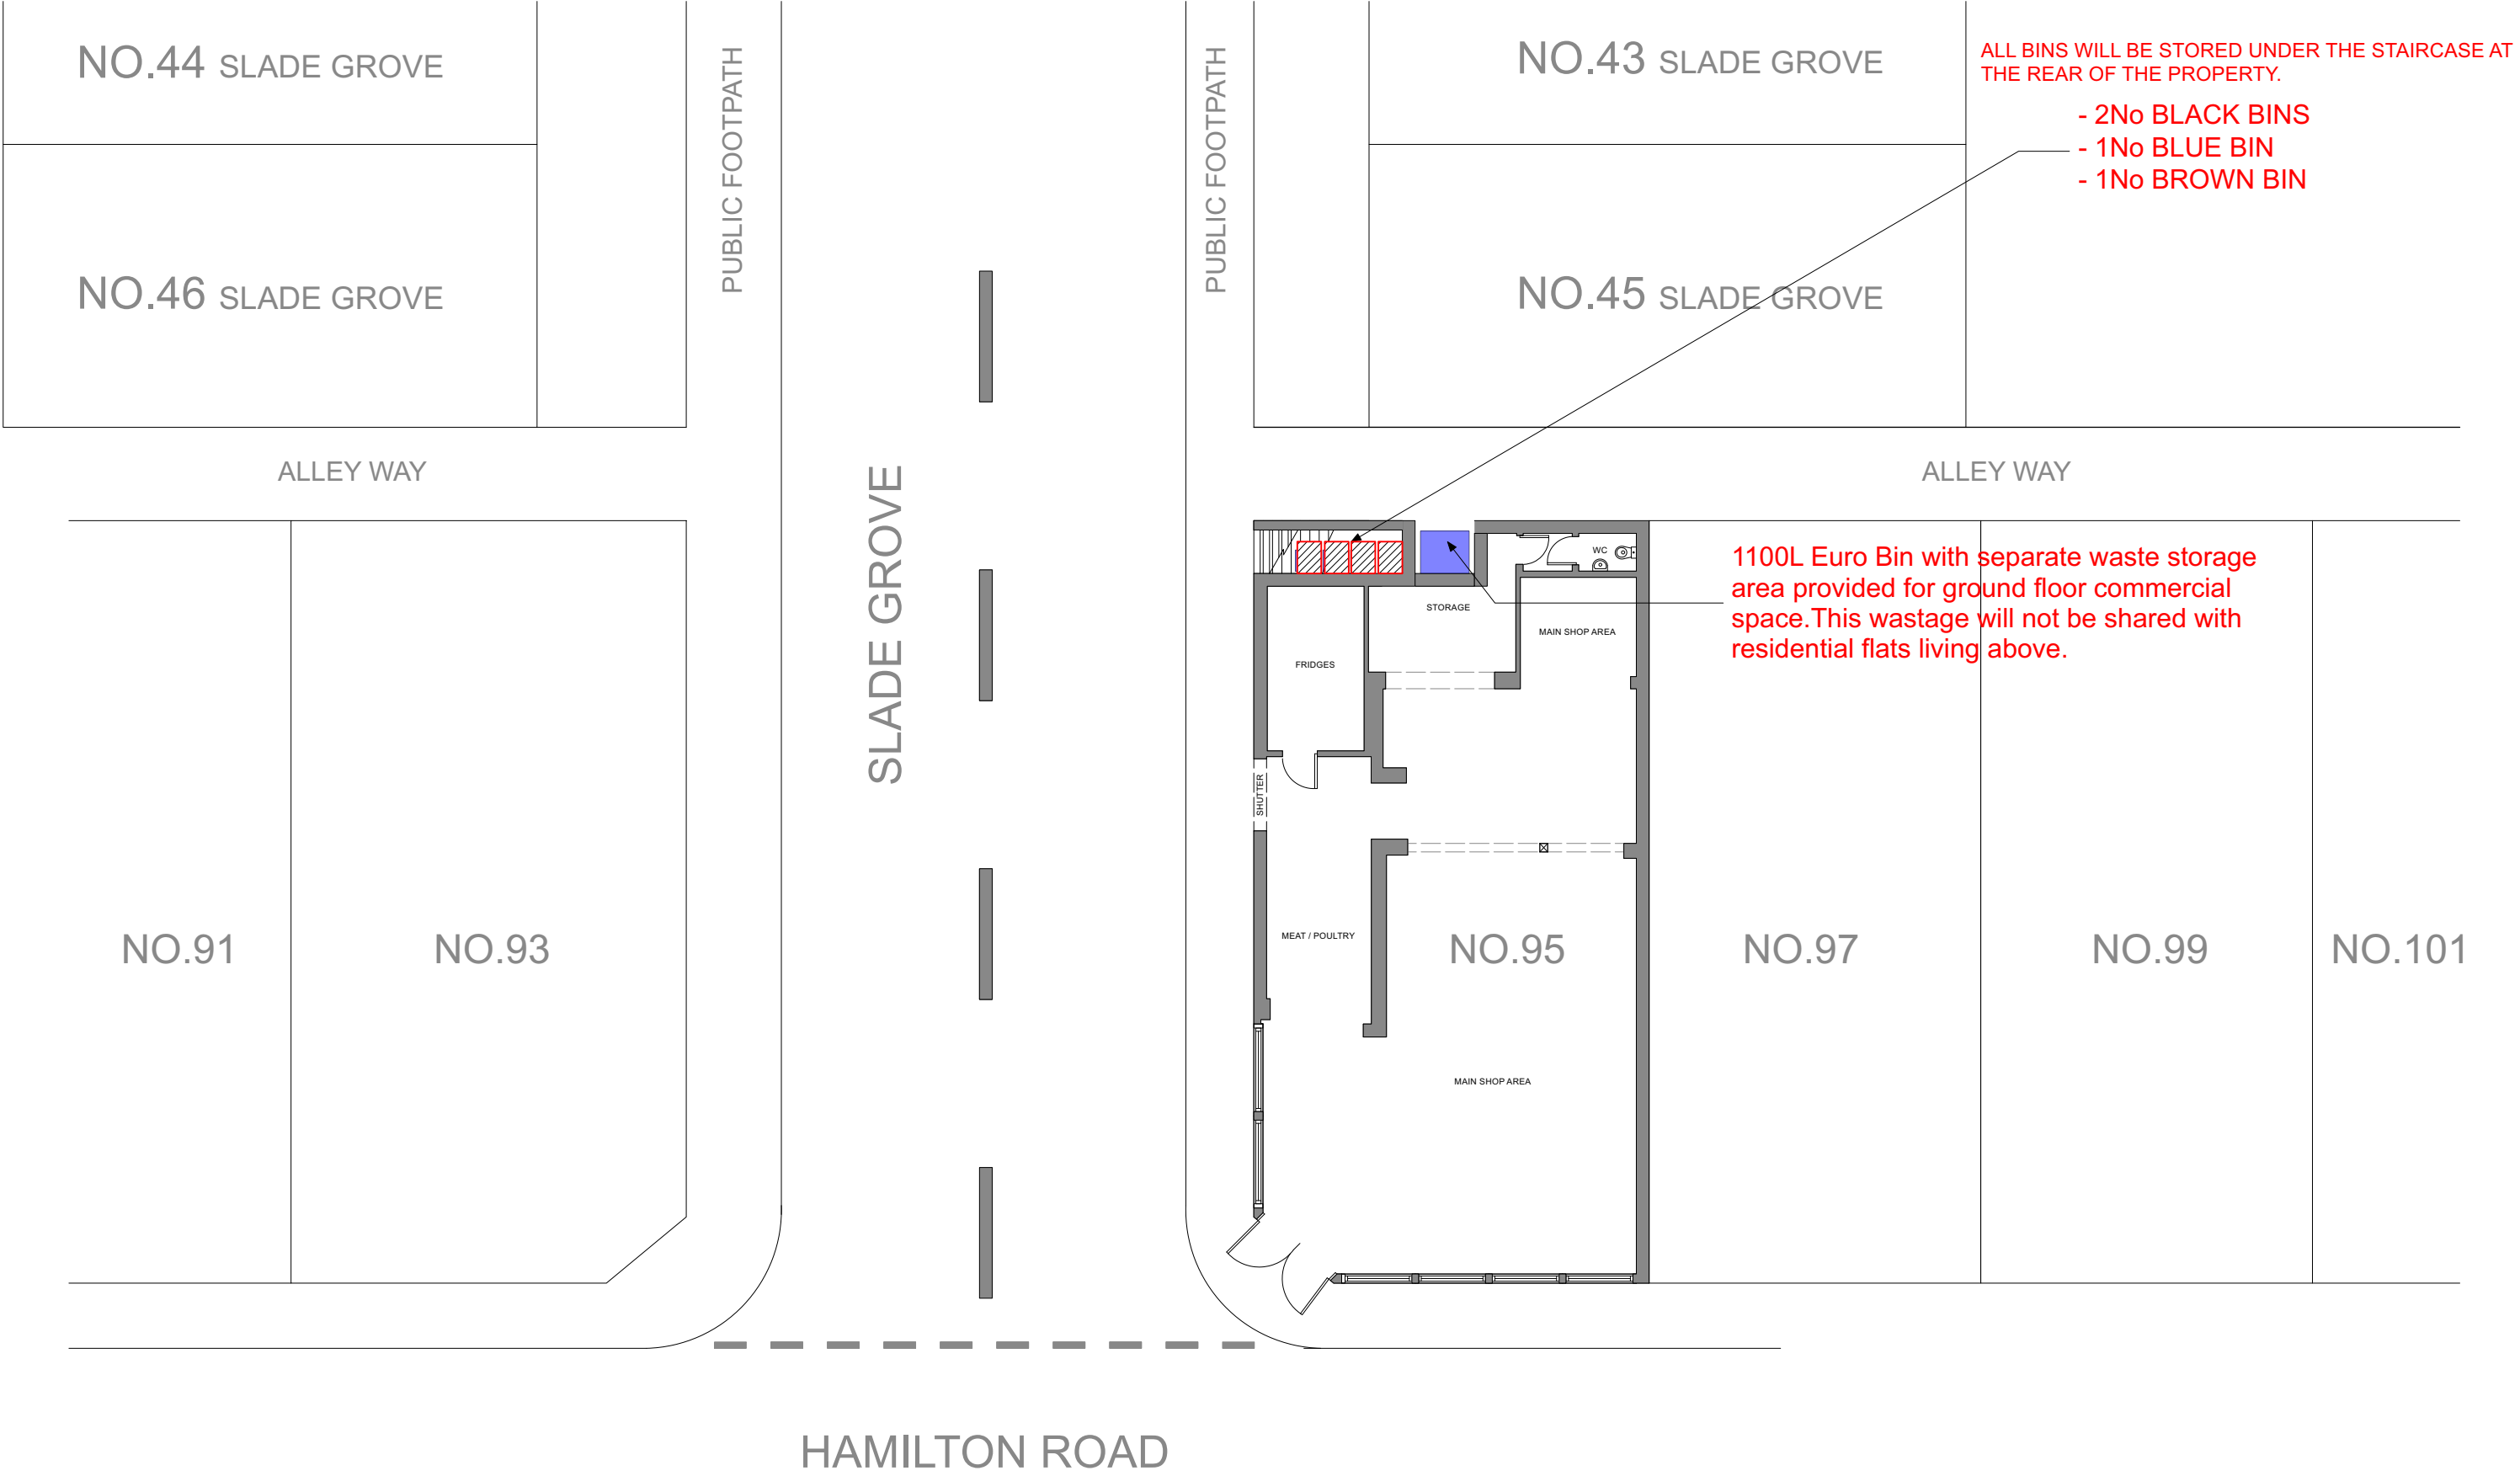

1 Existing/Proposed Ground Floor Plan
Scale: 1:100

This drawing must not be reproduced without permission from NM Architectural Services LTD. DO NOT scale of this drawing. All Dimensions are to be checked on site by the contractor/sub contractor. Any discrepancies to be reported to NM Architectural services LTD.

Client Name: Quammer Ahmad		Drawing Title: Waste management Plan		Project Type: Conversion of an existing residential to residential Flats		Check By: MN	Date: 14.10.2021	Revision Notes & Date:	25 Brown Lane, Heald Green, Cheadle, Stockport Cheshire SK8 3RR	
Project Address: 95 Hamilton Road, Longsight, Manchester, M13 0AE		Drawing Type: Change of Use Planning application		Dwg No:	HRA-007	Scale:	1:100	Rev:	-	