




Existing Front Elevation

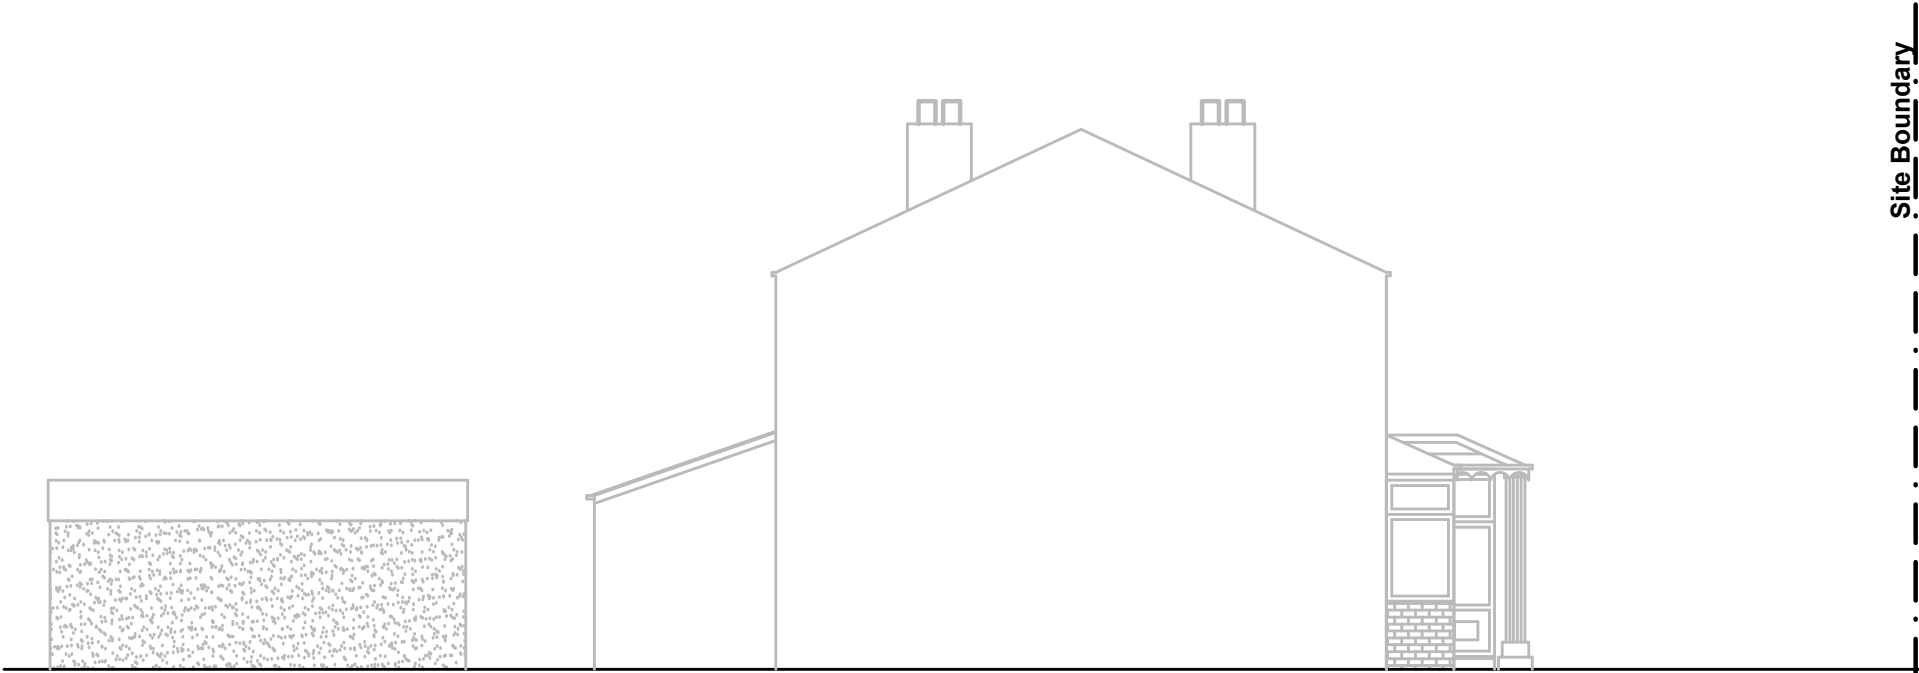

Existing Side Elevation



Existing Side Elevation



Existing Rear Elevation

Mohammed Khan
BSc (Hons) MCIQB MNAEA
Chartered Construction Manager & Property Consultant
Ash 4 Homes, Pure Offices, Brooks Drive, Cheadle Royal Business Park, Cheadle,
SK8 3TD, Tel: 0161 428 8652 Mobile: 07890 269580

Project Name:
Proposed First Floor Balcony.

Drawing Name:
Existing Elevations

Project Address:
34 Lambton Road,
Chorlton,
Manchester, M21 0YJ

Project Ref: MK/012102
Date: 07.10.21
Scale: 1:100
Paper Size: A3

Sheet:
04
Rev: