
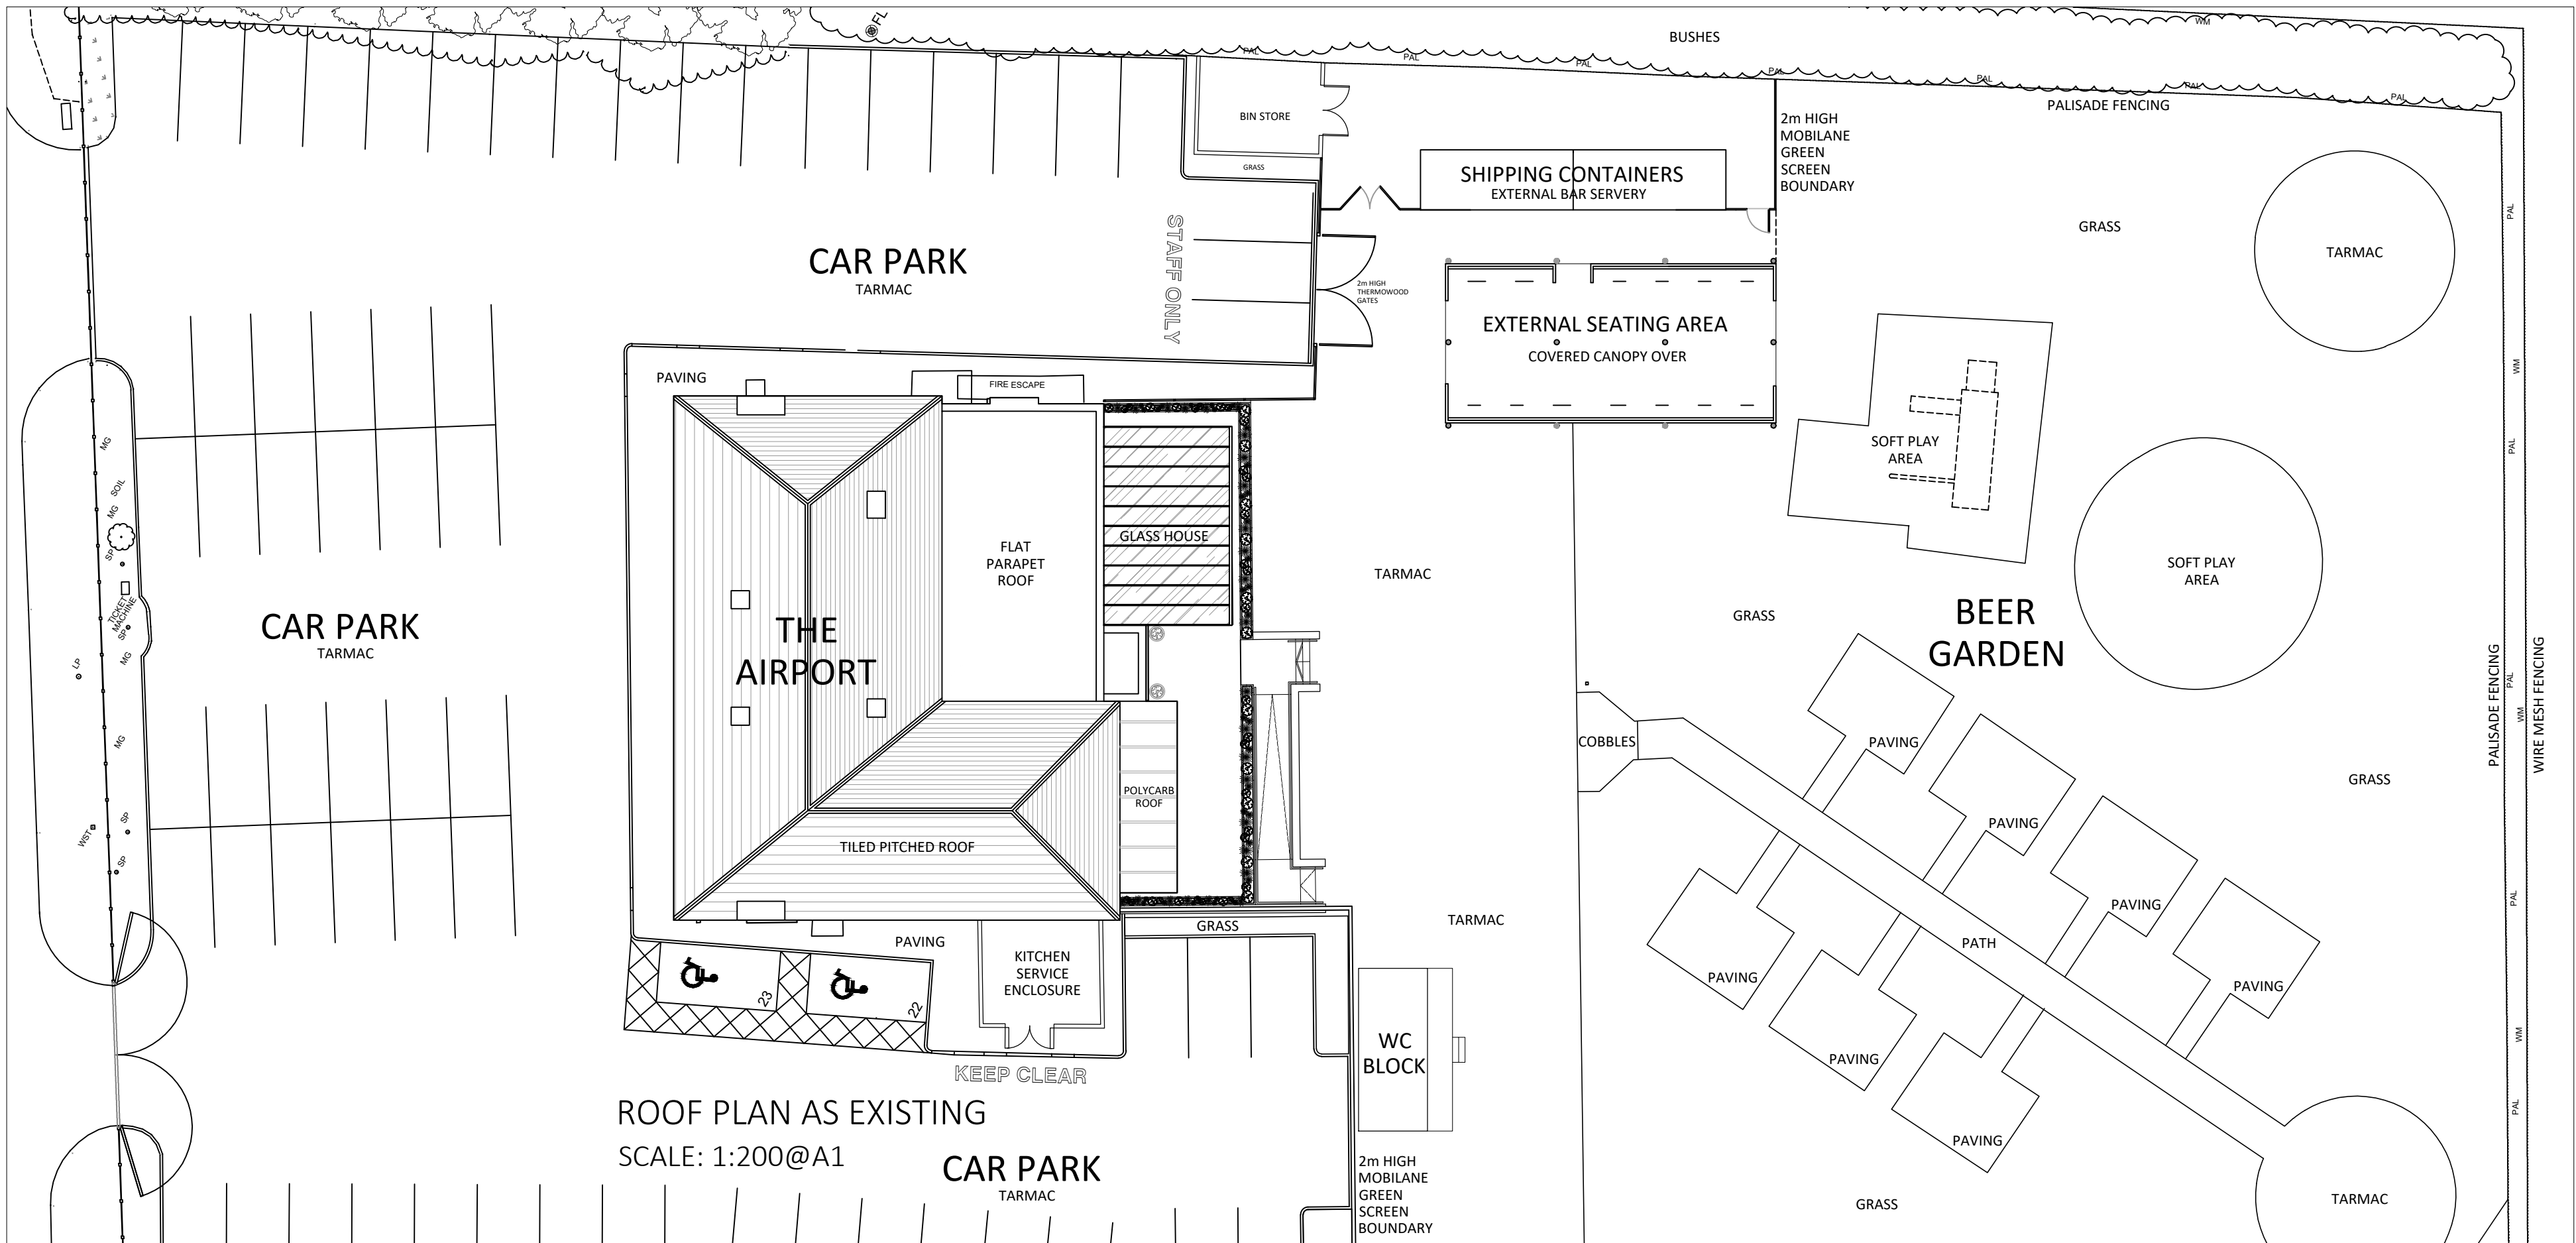


PLANNING DRAWING

© FREDERIC ROBINSON LTD
DO NOT SCALE THIS DRAWING.
ALL DIMENSIONS TO BE CHECKED AND VERIFIED ON SITE.
THIS DRAWING IS TO BE READ IN CONJUNCTION WITH ALL OTHER
RELEVANT DRAWINGS AND SPECIFICATIONS.
ANY DISCREPANCIES IN THE DRAWINGS ARE TO BE REPORTED
IMMEDIATELY TO THE PROPERTY DEPARTMENT AT FREDERIC
ROBINSON LIMITED.
THIS DRAWING IS NOT TO BE USED FOR CONSTRUCTION OR
SALES PURPOSES UNLESS EXPRESSLY MARKED AS SUCH.

IMPORTANT NOTE REGARDING ASBESTOS
THIS BUILDING MAY CONTAIN ASBESTOS. A COPY OF THE INTRUSIVE
ASBESTOS SURVEY FOR THIS BUILDING HAS BEEN MADE AVAILABLE TO ALL
CONTRACTORS. SHOULD COPIES BE REQUIRED PLEASE CONTACT THE
PROPERTY DEPARTMENT USING THE DETAILS OPPOSITE.

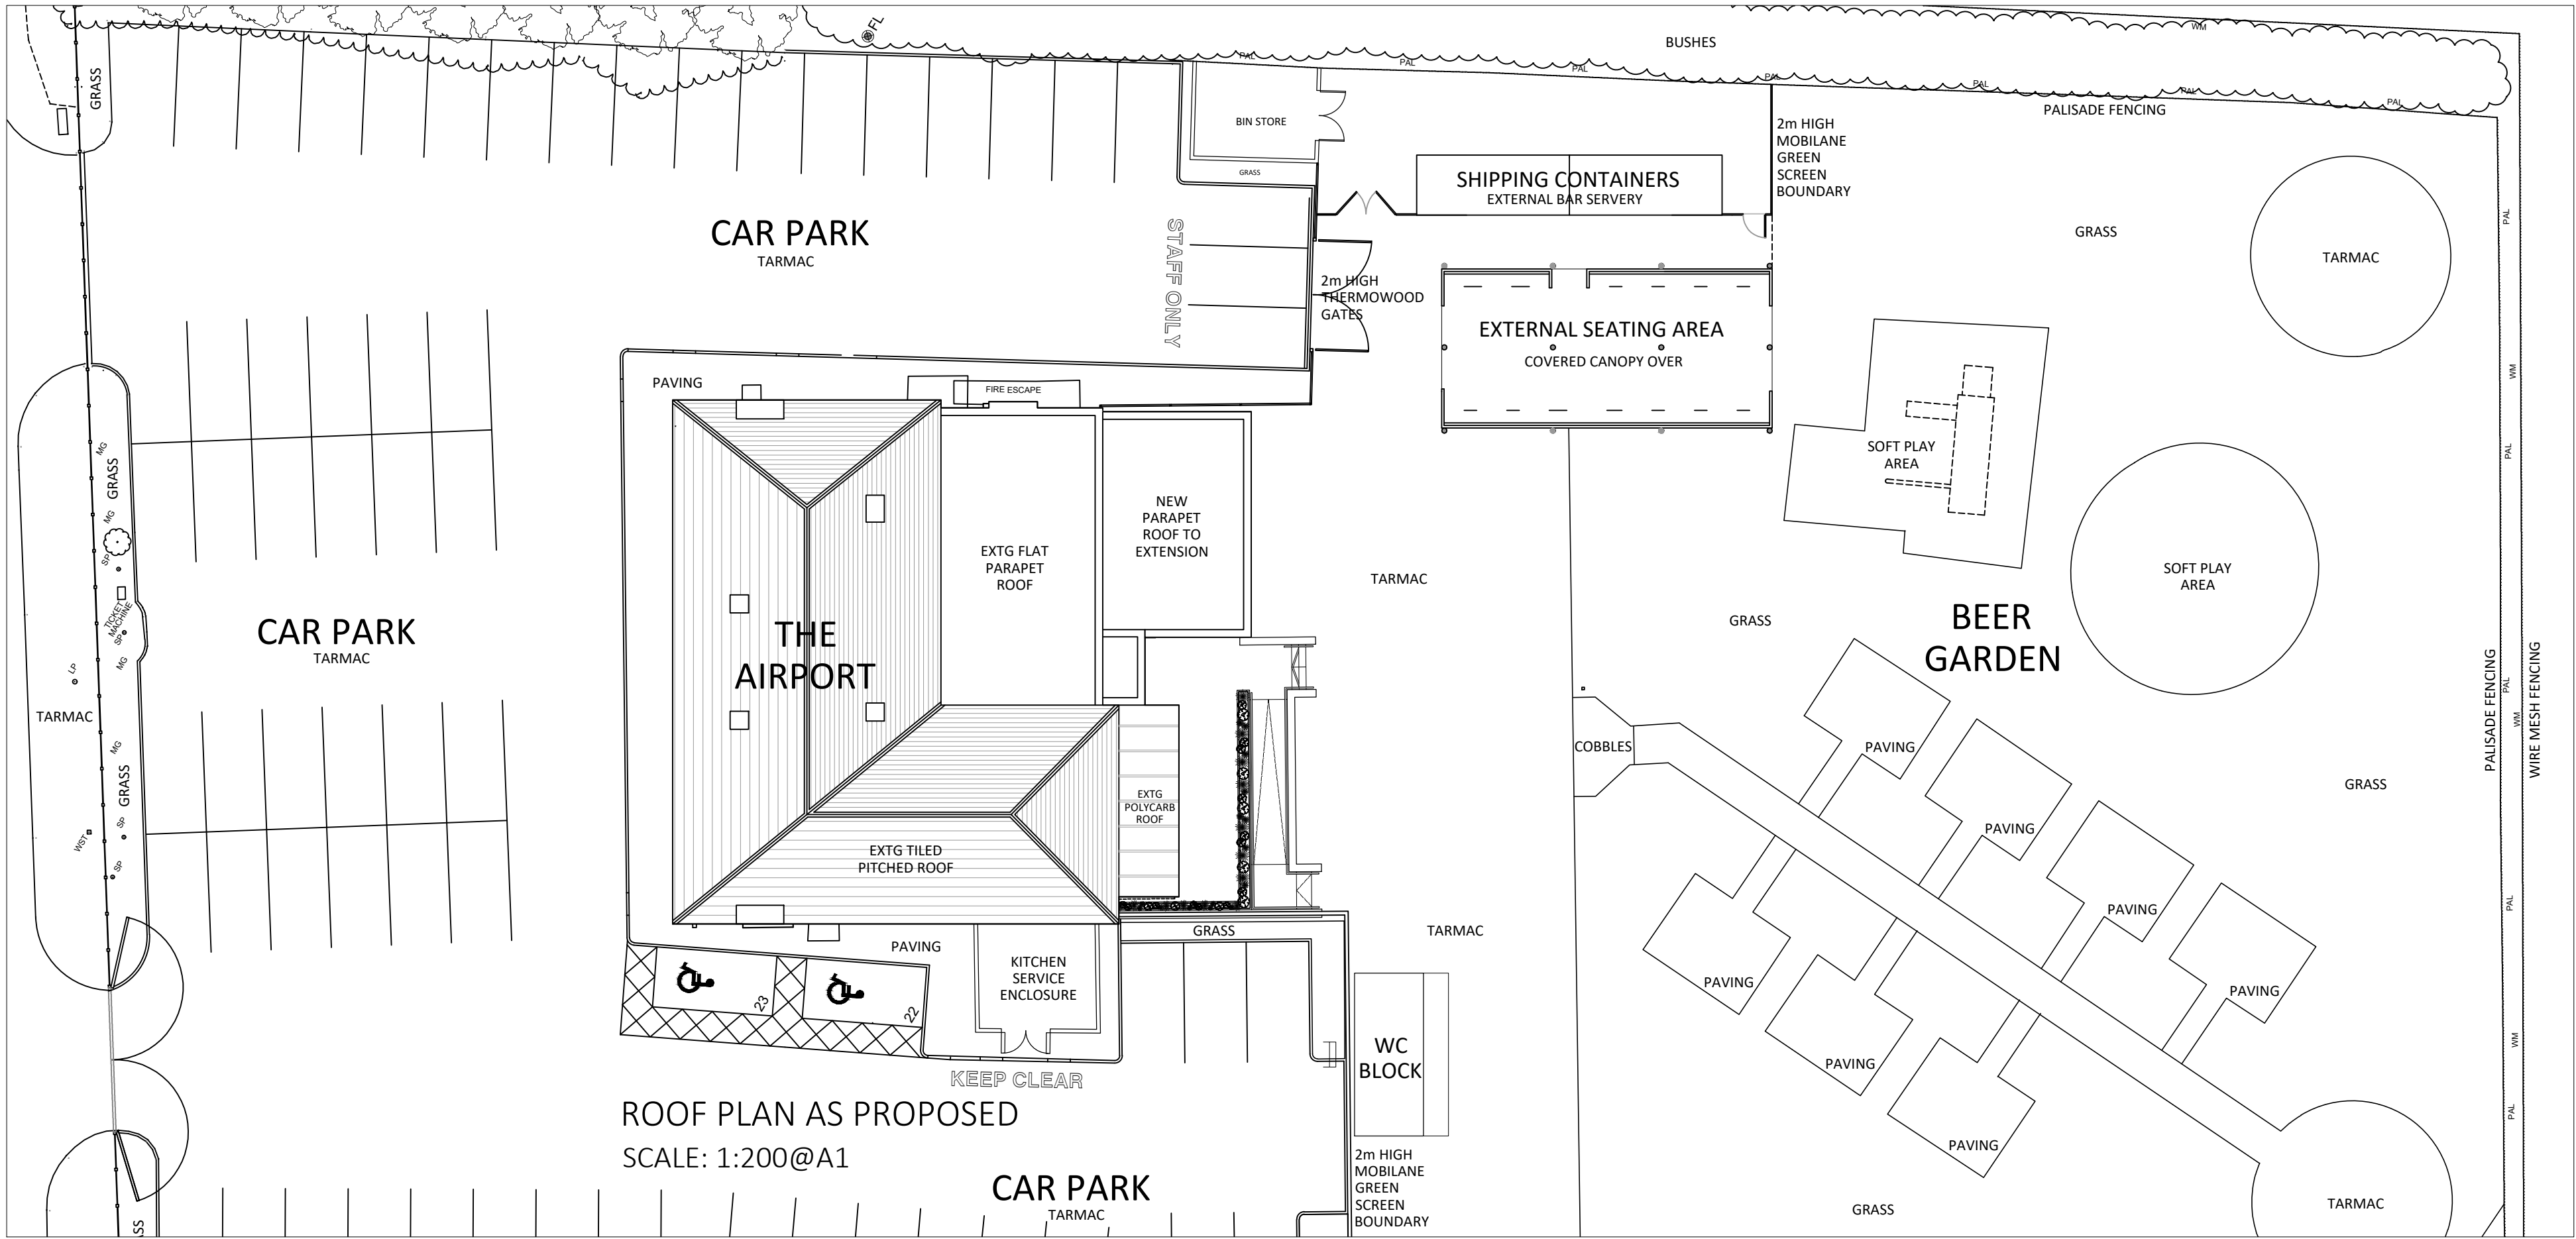

FREDERIC ROBINSON LIMITED
PROPERTY DEPARTMENT
UNICORN BREWERY
STOCKPORT CHESHIRE
SK1 1JJ
Tel: +44 (0)161 480 6571
Fax: +44 (0)161 476 6011
Email: info@frederic-robinson.co.uk

PROJECT TITLE: THE AIRPORT, RINGWAY ROAD, MANCHESTER, M22 5WH			
DRAWING TITLE: PLANNING DRAWING (PUBLIC HOUSE) - ROOF PLANS AS EXISTING & PROPOSED			
ARCHIV NO:	ARCINV 442	DATE:	AUG 21
DRAWN BY:		DWG NO:	204
		SCALE:	1:200 @ A1
		REVISION:	-