


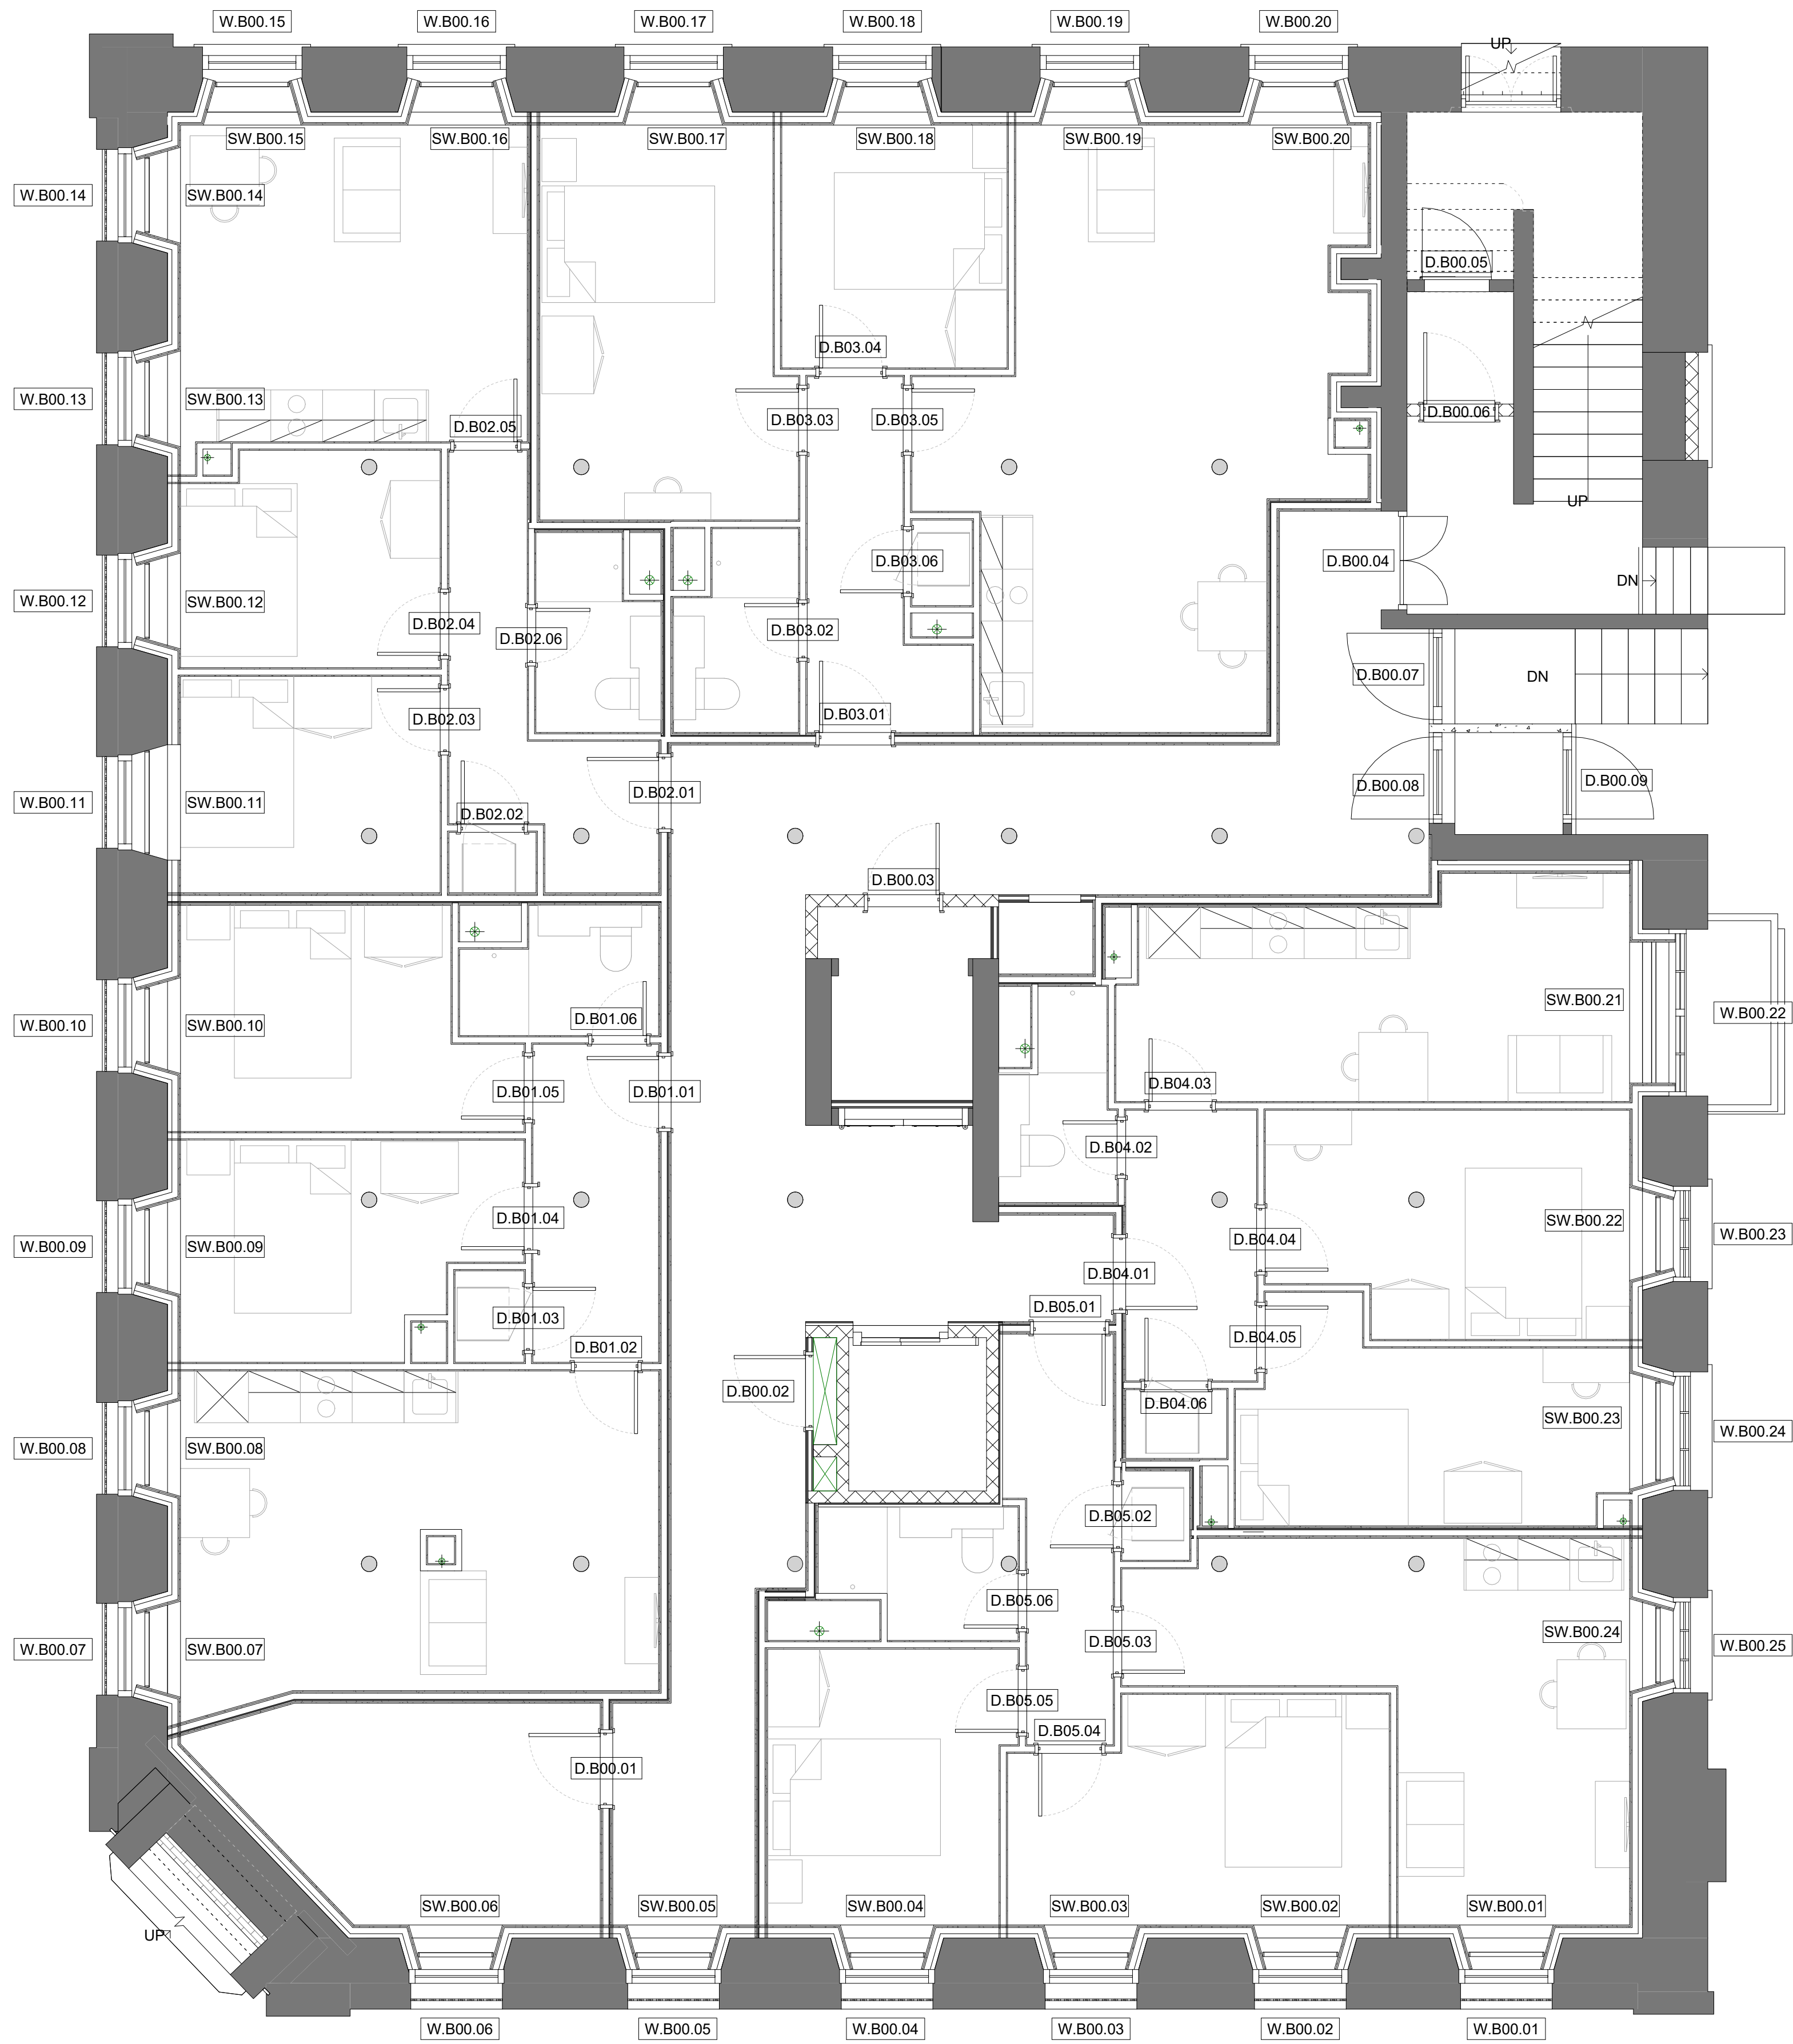

- GENERAL NOTES**
1. ALL DIMENSIONS ARE IN MILLIMETRES UNLESS OTHERWISE STATED.
 2. ALL LEVELS ARE IN METRES UNLESS OTHERWISE STATED.
 3. DIMENSIONS ARE NOT TO BE SCALED FROM THE DRAWING.
 4. ALL WORK TO BE CARRIED OUT IN ACCORDANCE WITH THE CURRENT EDITION OF THE BUILDING REGULATIONS 1981 (INCLUDING AMENDMENTS) AND ALL RELEVANT BRITISH STANDARDS/CODES OF PRACTICE.
 5. THE CONTRACTOR IS RESPONSIBLE FOR THE CORRECT SETTING OUT OF THE WORKS ON SITE. ALL DIMENSIONS TO BE CHECKED PRIOR TO FABRICATION OF MATERIALS.
 6. THIS DRAWING IS TO BE READ IN CONJUNCTION WITH ALL RELEVANT DRAWINGS AND SPECIFICATIONS.
 7. THIS DRAWING SHALL NOT BE DUPLICATED WITHOUT THE EXPRESS WRITTEN PERMISSION OF BEECH DESIGN AND BUILD LIMITED.

1 BASEMENT FLOOR TECHNICAL PLAN
1 : 50

A ISSUED FOR TENDER NP 07.05.21

Rev	Description	By	Date
-----	-------------	----	------

MANCHESTER design+build

CLIENT

PICCADILLY WAREHOUSE

PROJECT:

MINDEL HOUSE
TECHNICAL SCOPING
BASEMENT FLOOR PLAN

DRAWING

TENDER

DRAWING STATUS			
DRAWN	NP	CHECKED	NP
SCALE	1 : 50	DATE	07.05.21

013-MDB-MS-B1-PL-A-3000 A
DRAWING NUMBER REV: (A3)