




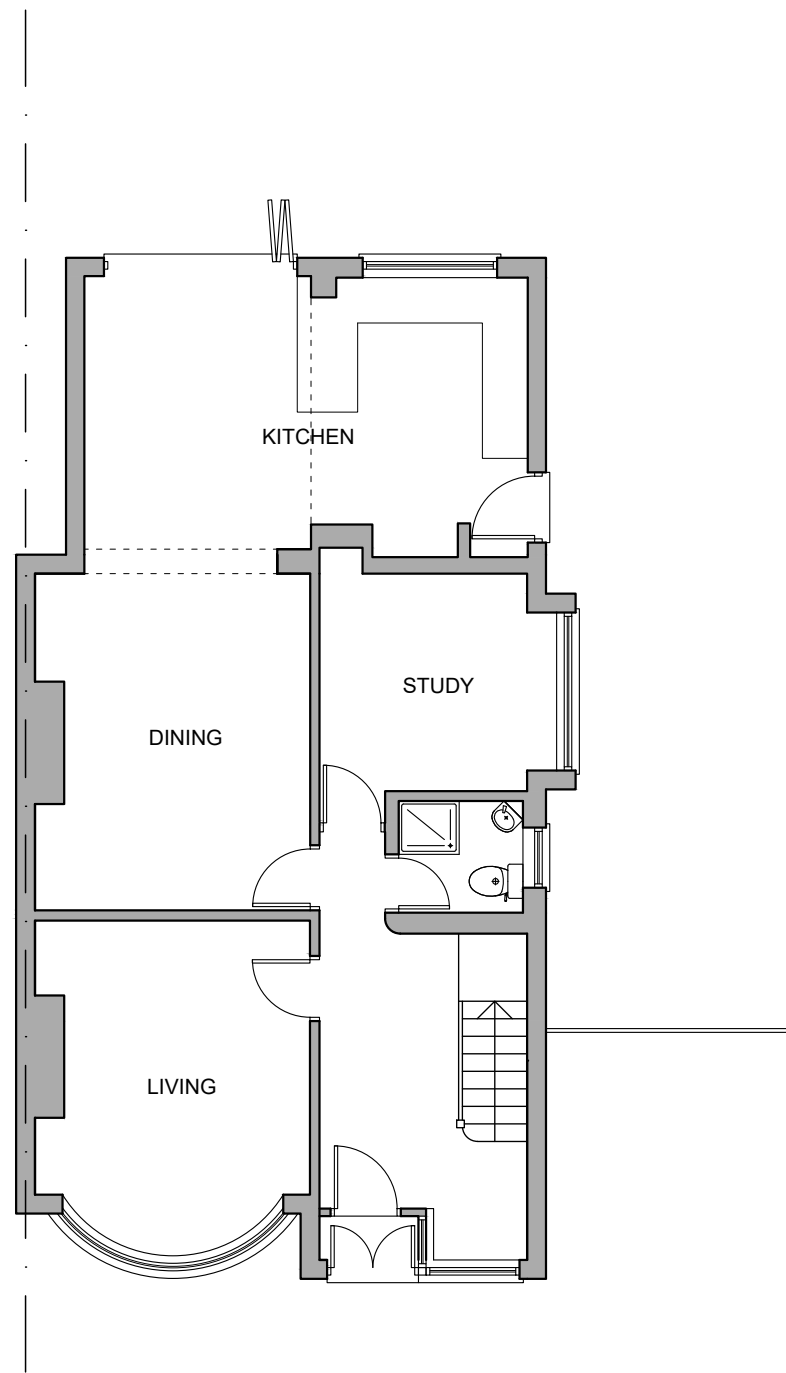

EXISTING GROUND FLOOR PLAN
1:100

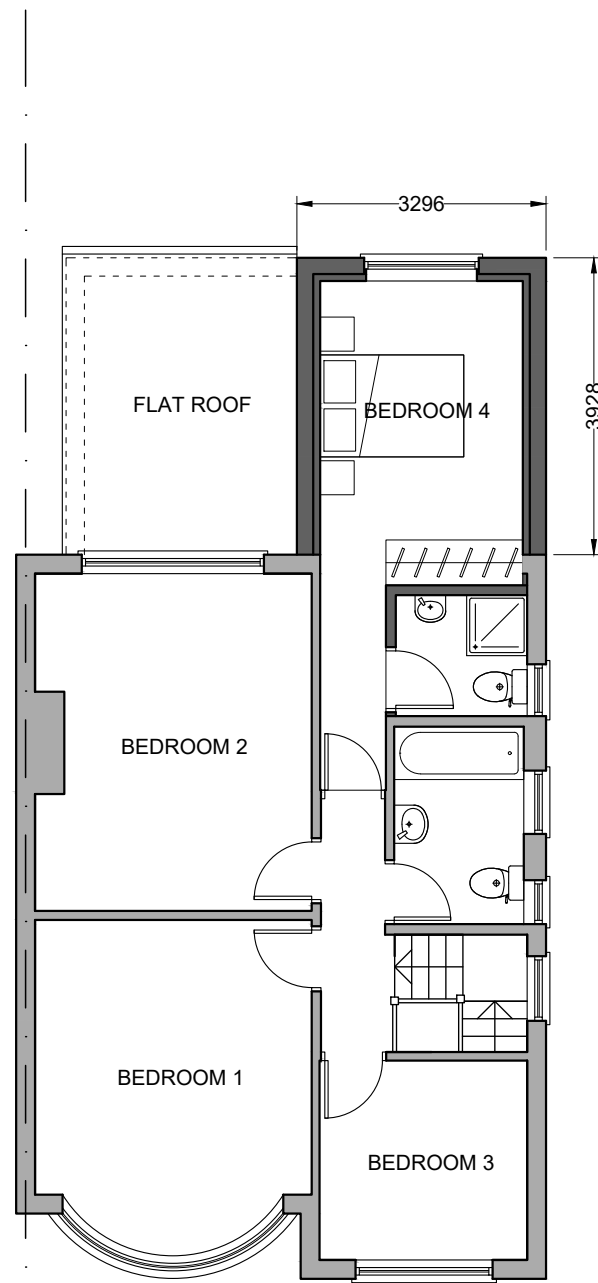

PROPOSED FIRST FLOOR PLAN
1:100

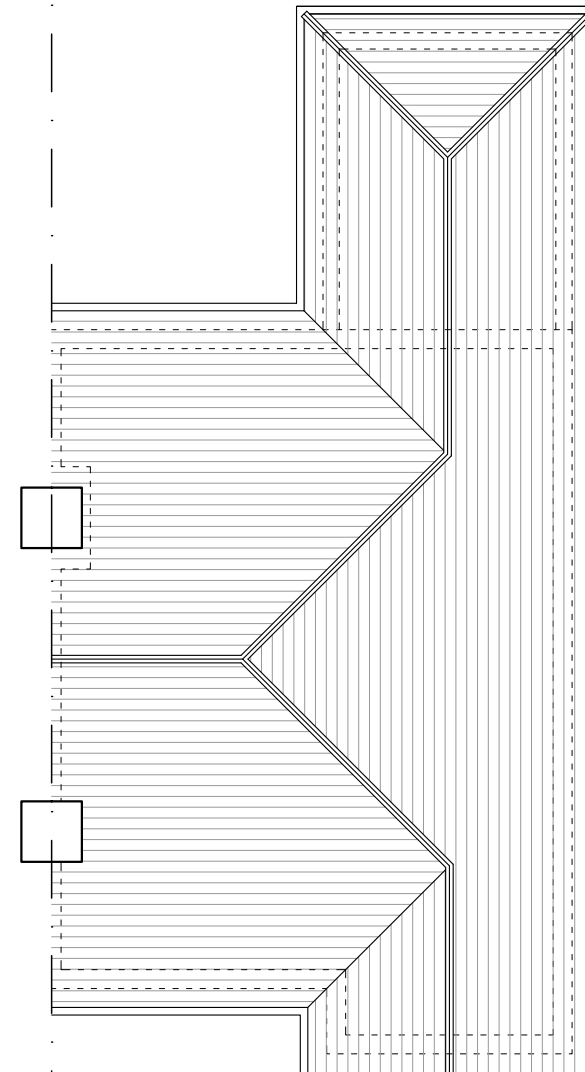

PROPOSED ROOF PLAN
1:100


Issue:

PLANNING

Revision:

Rev	Description


- MATERIALS KEY:**
1. BRICKWORK TO MATCH EXISTING
 2. TILES TO MATCH EXISTING
 3. uPVC WINDOW WITH CLEAR GLAZING TO MATCH EXISTING
 4. uPVC WINDOW WITH OBSCURED GLAZING TO MATCH EXISTING

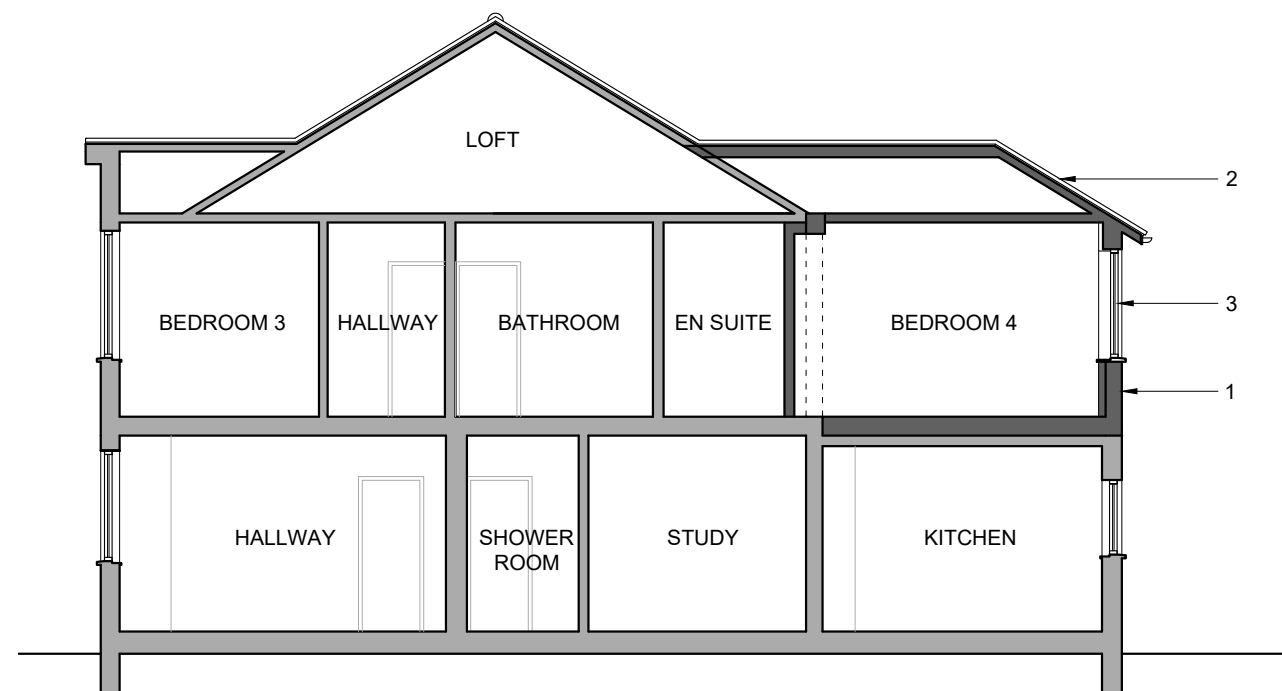

PROPOSED SECTION AA
1:100



PROPOSED FLANK ELEVATION
1:100

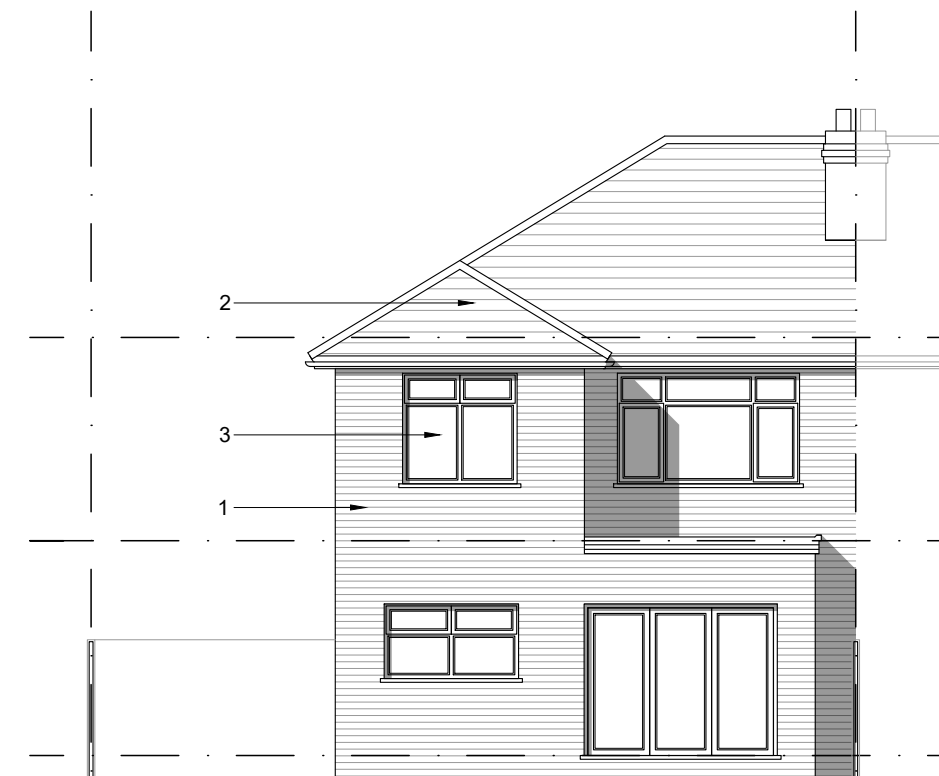

PROPOSED REAR ELEVATION
1:100

DSQUARE ARCHITECTS
61 Mosley Street, Manchester, M2 3HZ
0161 222 3734 | info@dsquare-architects.co.uk
www.dsquare-architects.co.uk

Client:
A. Heasley & S. Richardson

Site:
**86 Burton Road,
Manchester, M20 1HN**

Title:
**Plans, Elevations and
Section as Proposed**

Scale: 1:100 @ A2	Drawn: DD
Date: Sept. 2021	
Drg. No. 2125-03	Rev. P1