


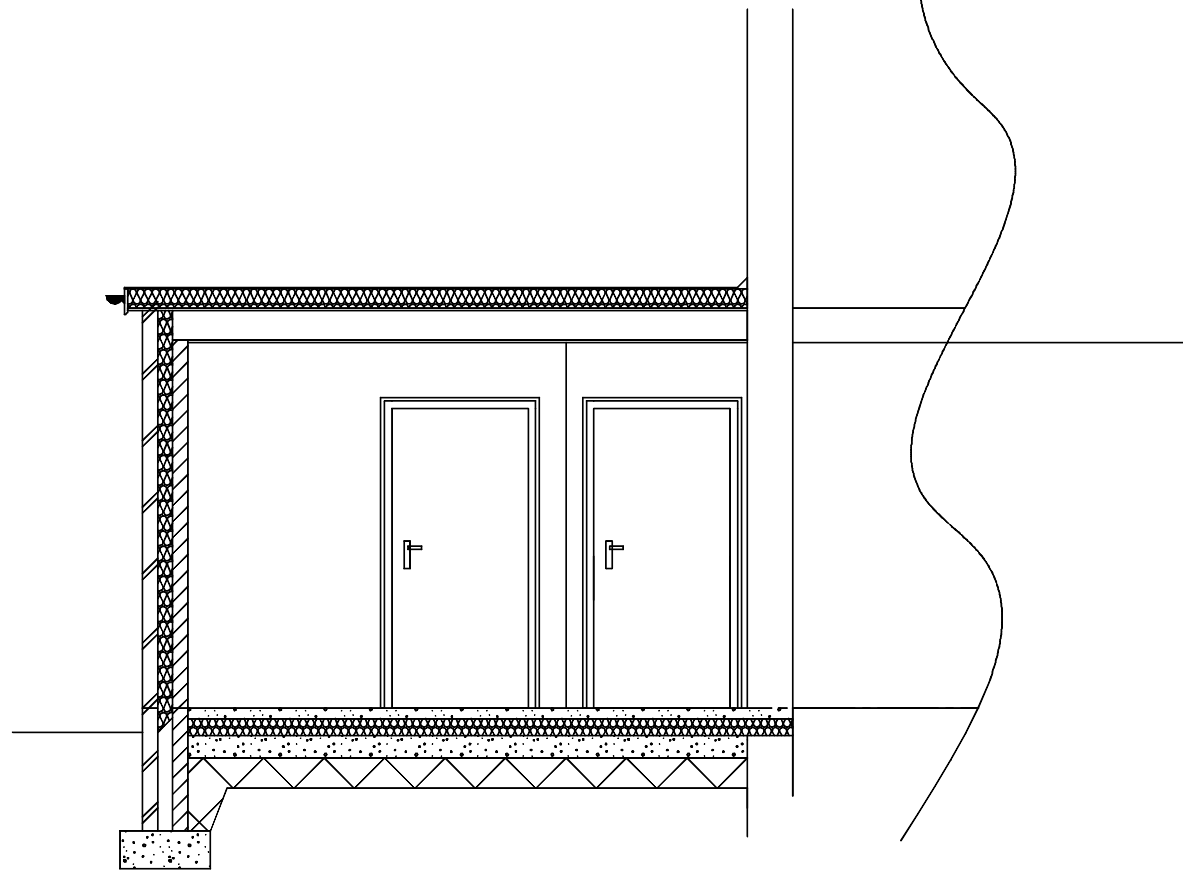
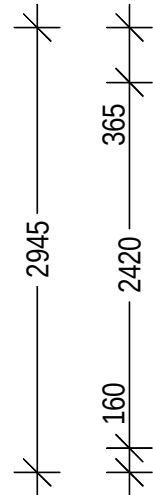


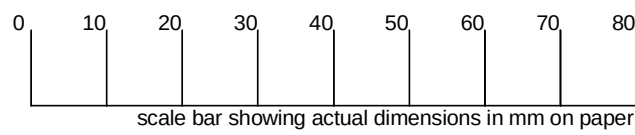

section through extension

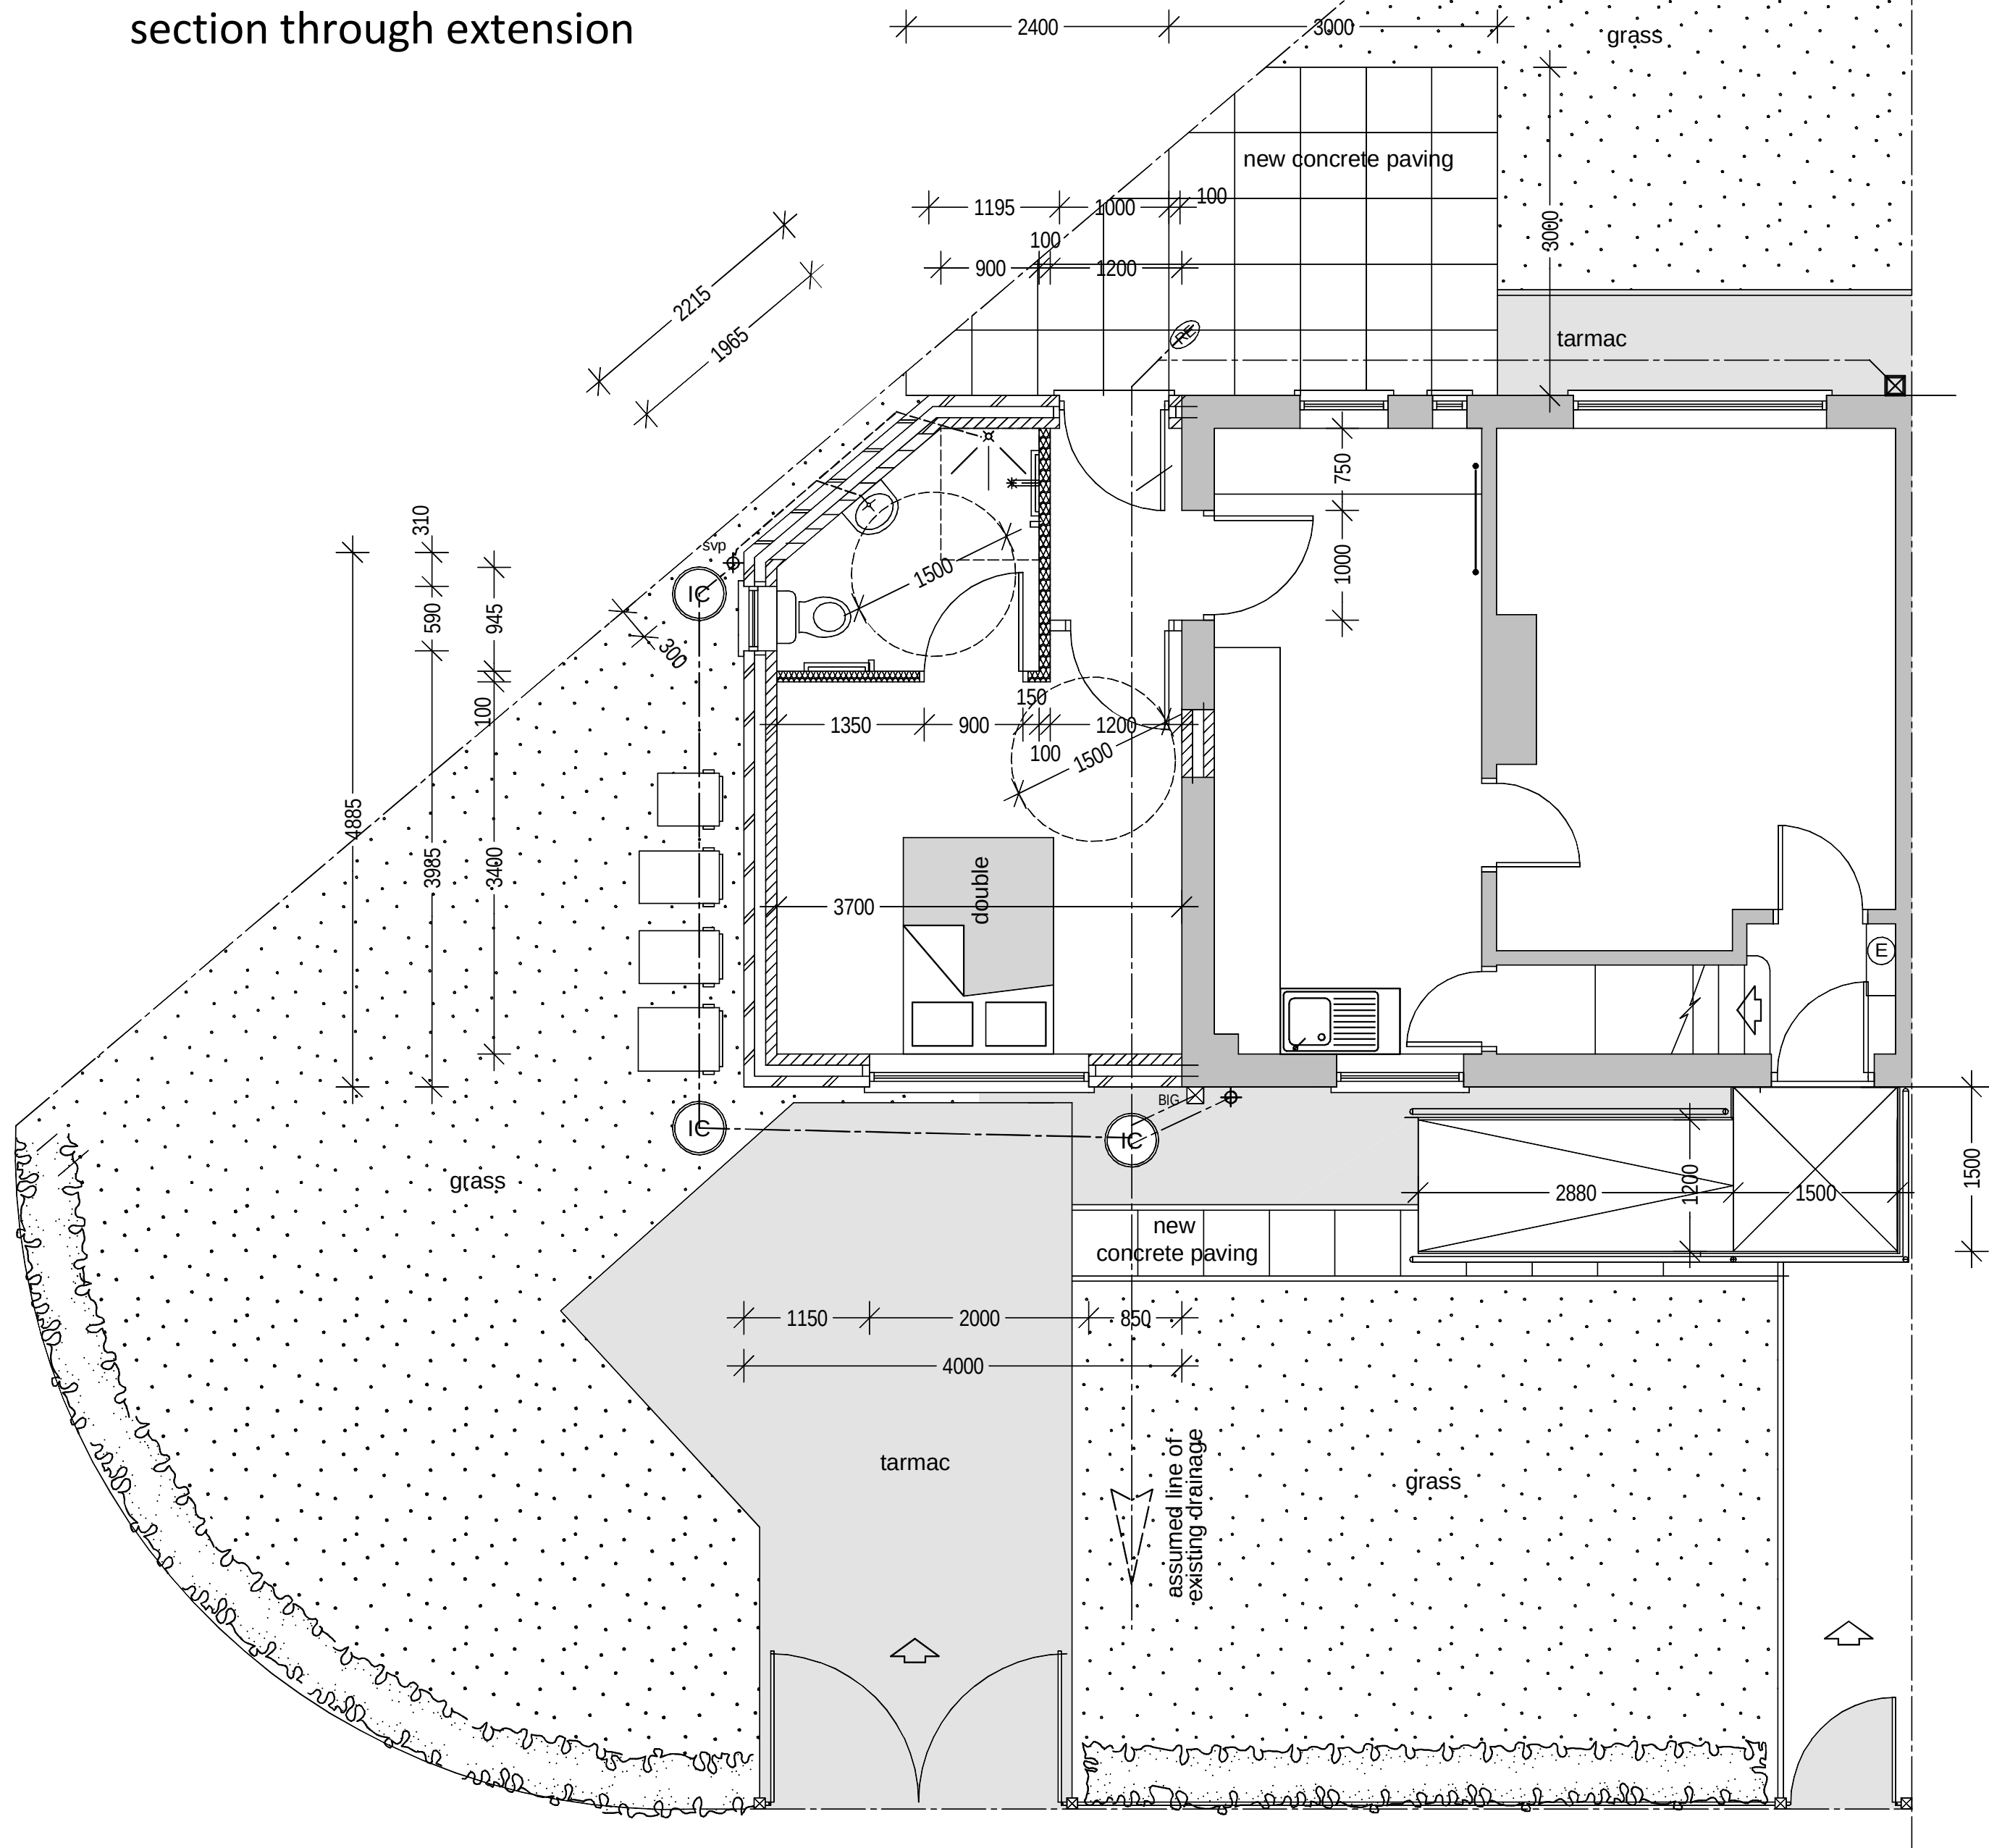


proposed ground floor plan

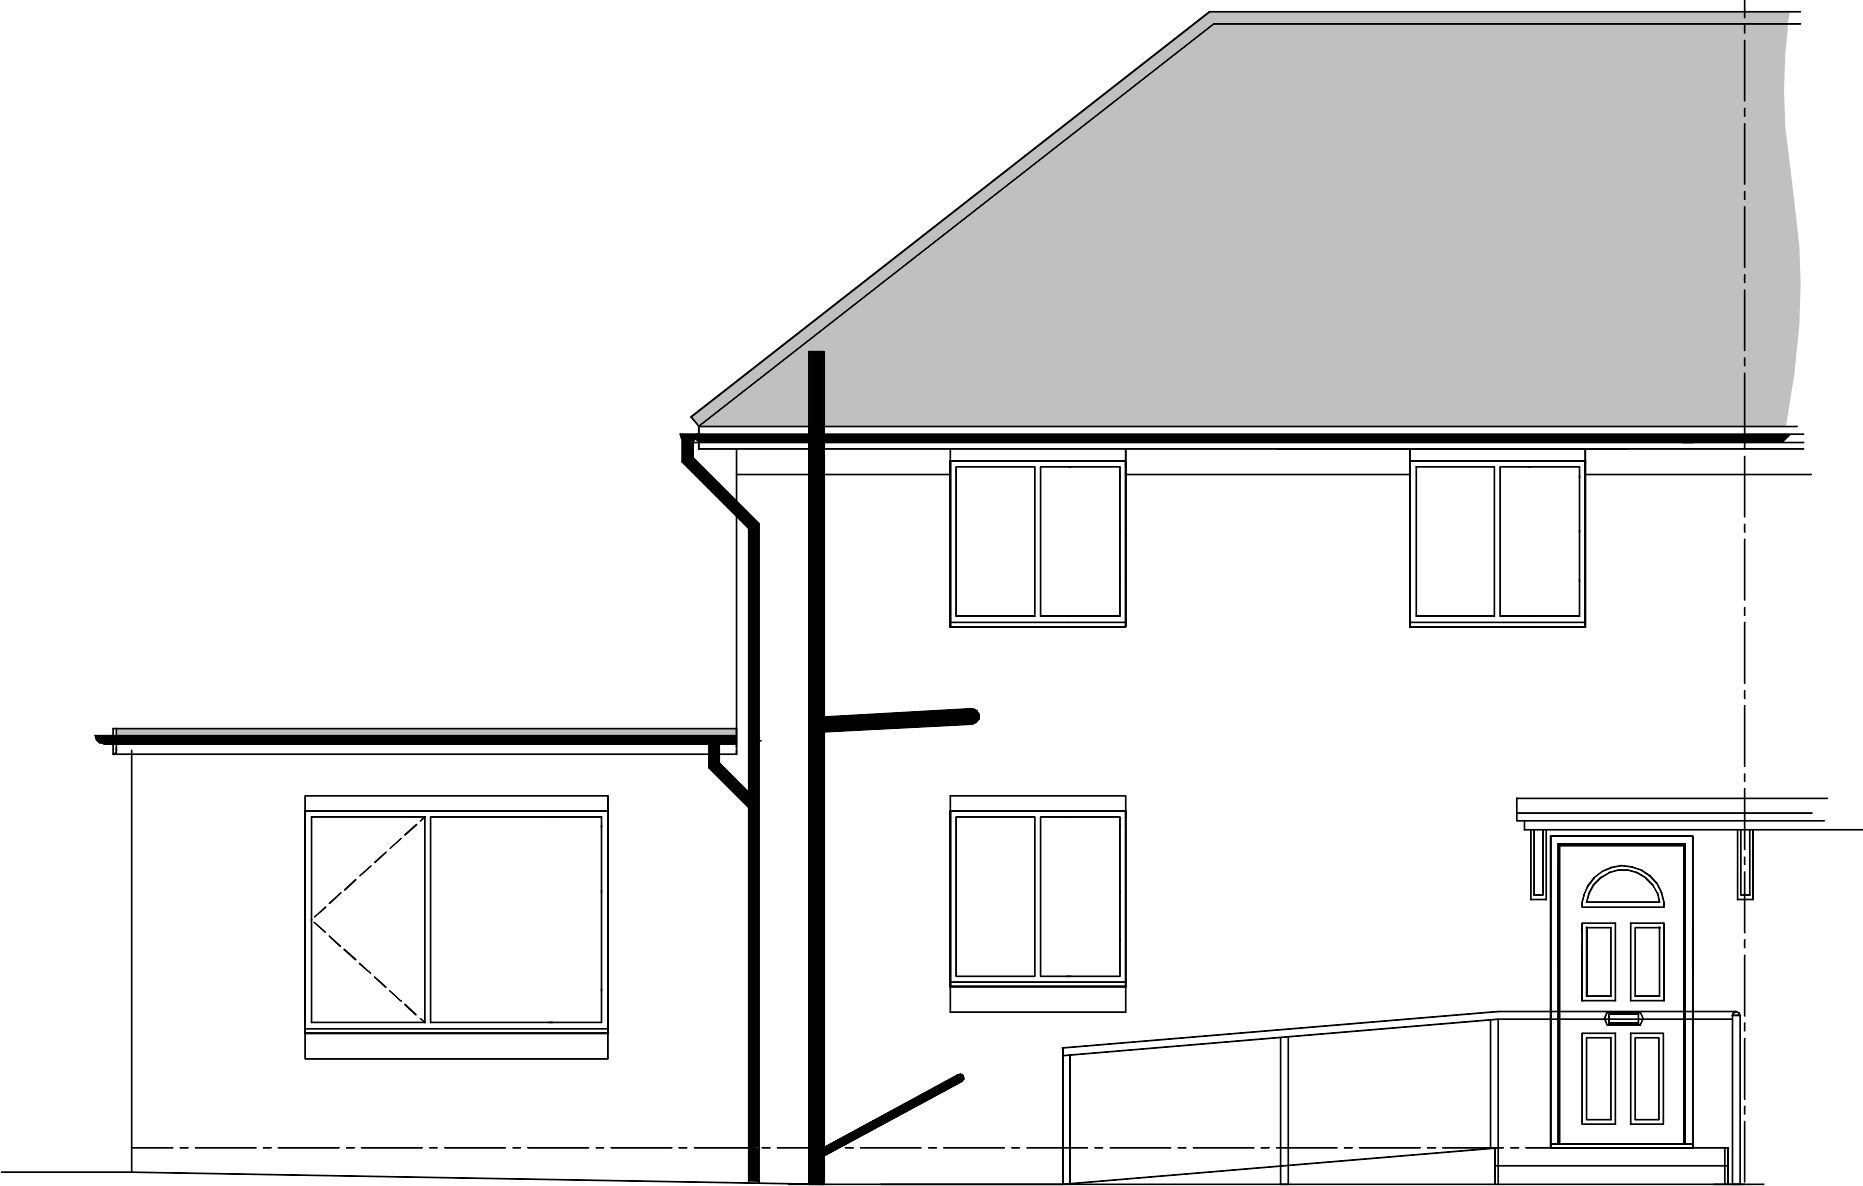

proposed front elevation - north



proposed rear elevation - south

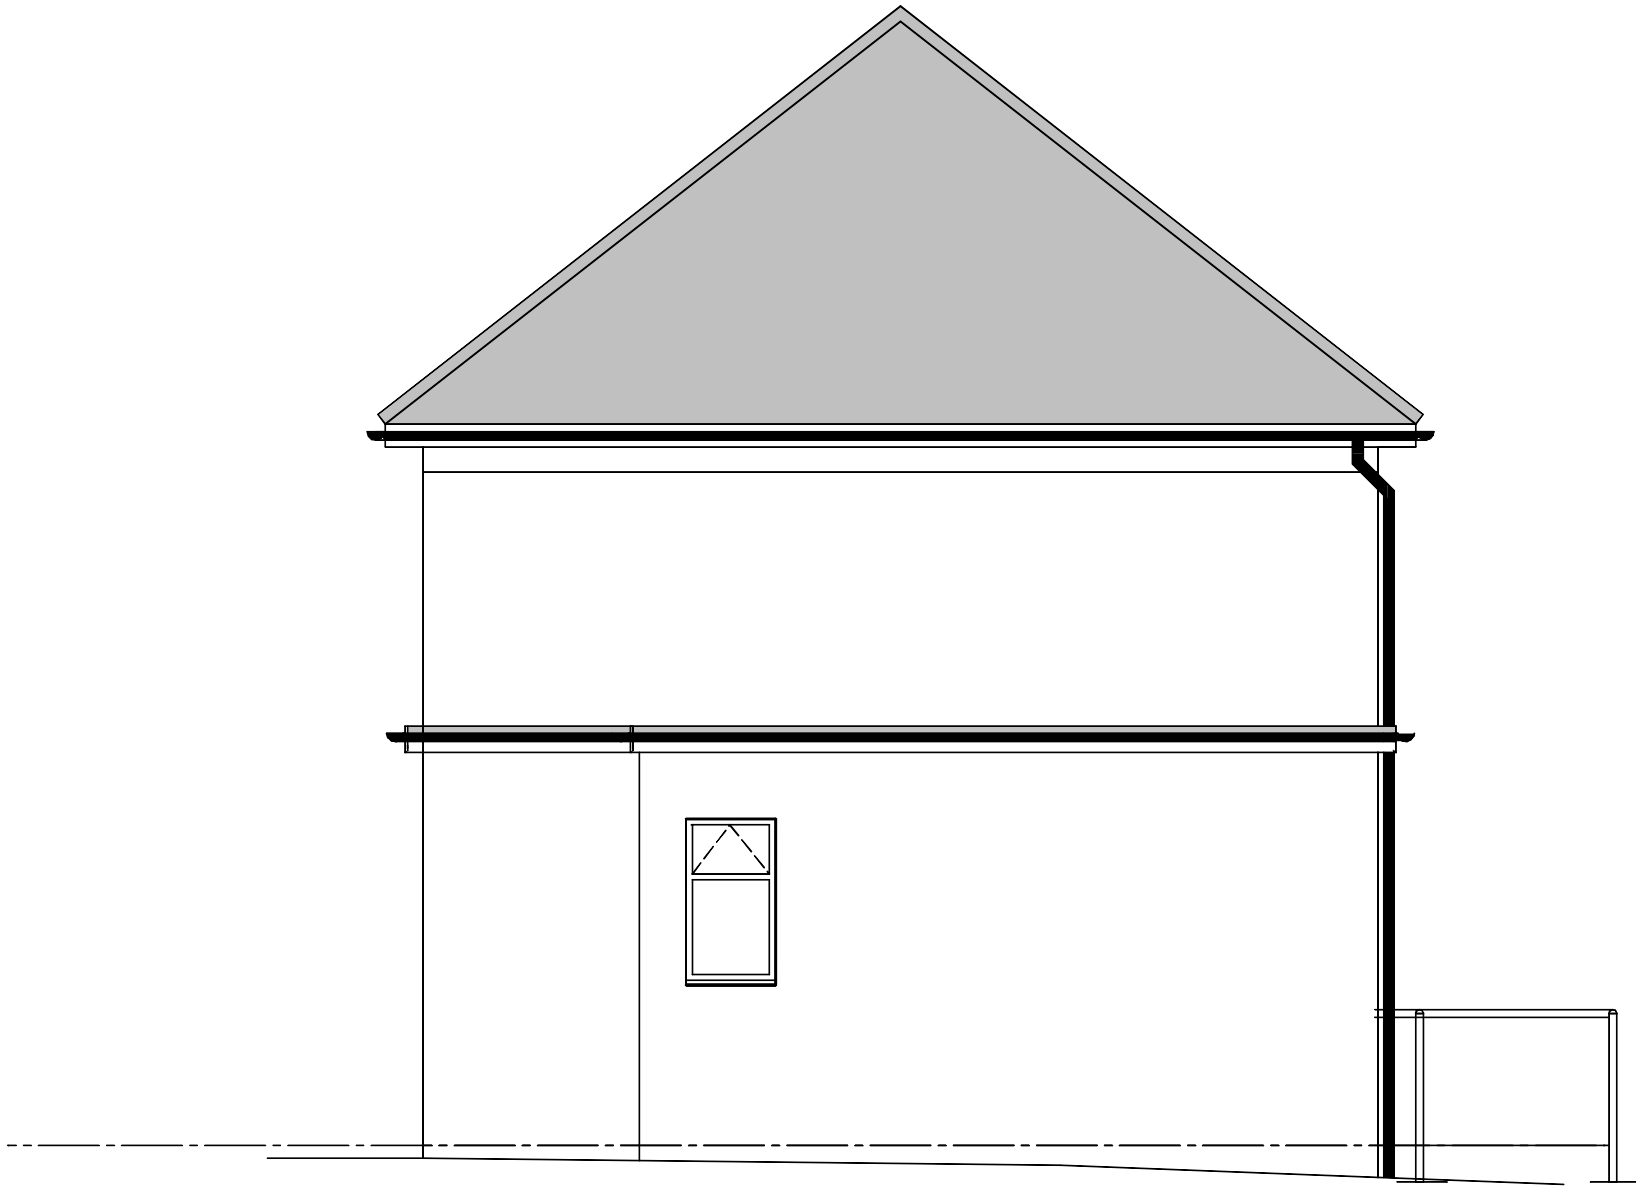

proposed side elevation - east

CLIENT Wythenshawe Community Housing Group		
PROJECT EXTENSION & ALTERATIONS		
LOCATION 1 PEMBURY CLOSE WYTHENSHAW		
TITLE PROPOSED PLANS & ELEVATIONS		
SCALE + PAPER SIZE 1:50 @ A1	DATE OCT '21	DRAWN BY <i>lan</i>
REVISION 1346	DRAWING NO 2	REVIEWER .

HEATON DESIGN LTD
ARCHITECTURAL DESIGN

153
WOODSMOOR LANE
WOODSMOOR
STOCKPORT
CHESHIRE
SK3 8TH
PHONE + FAX
0161 - 456 7766
MOBILE
07973 - 208126
EMAIL
info@heatondesign.com