




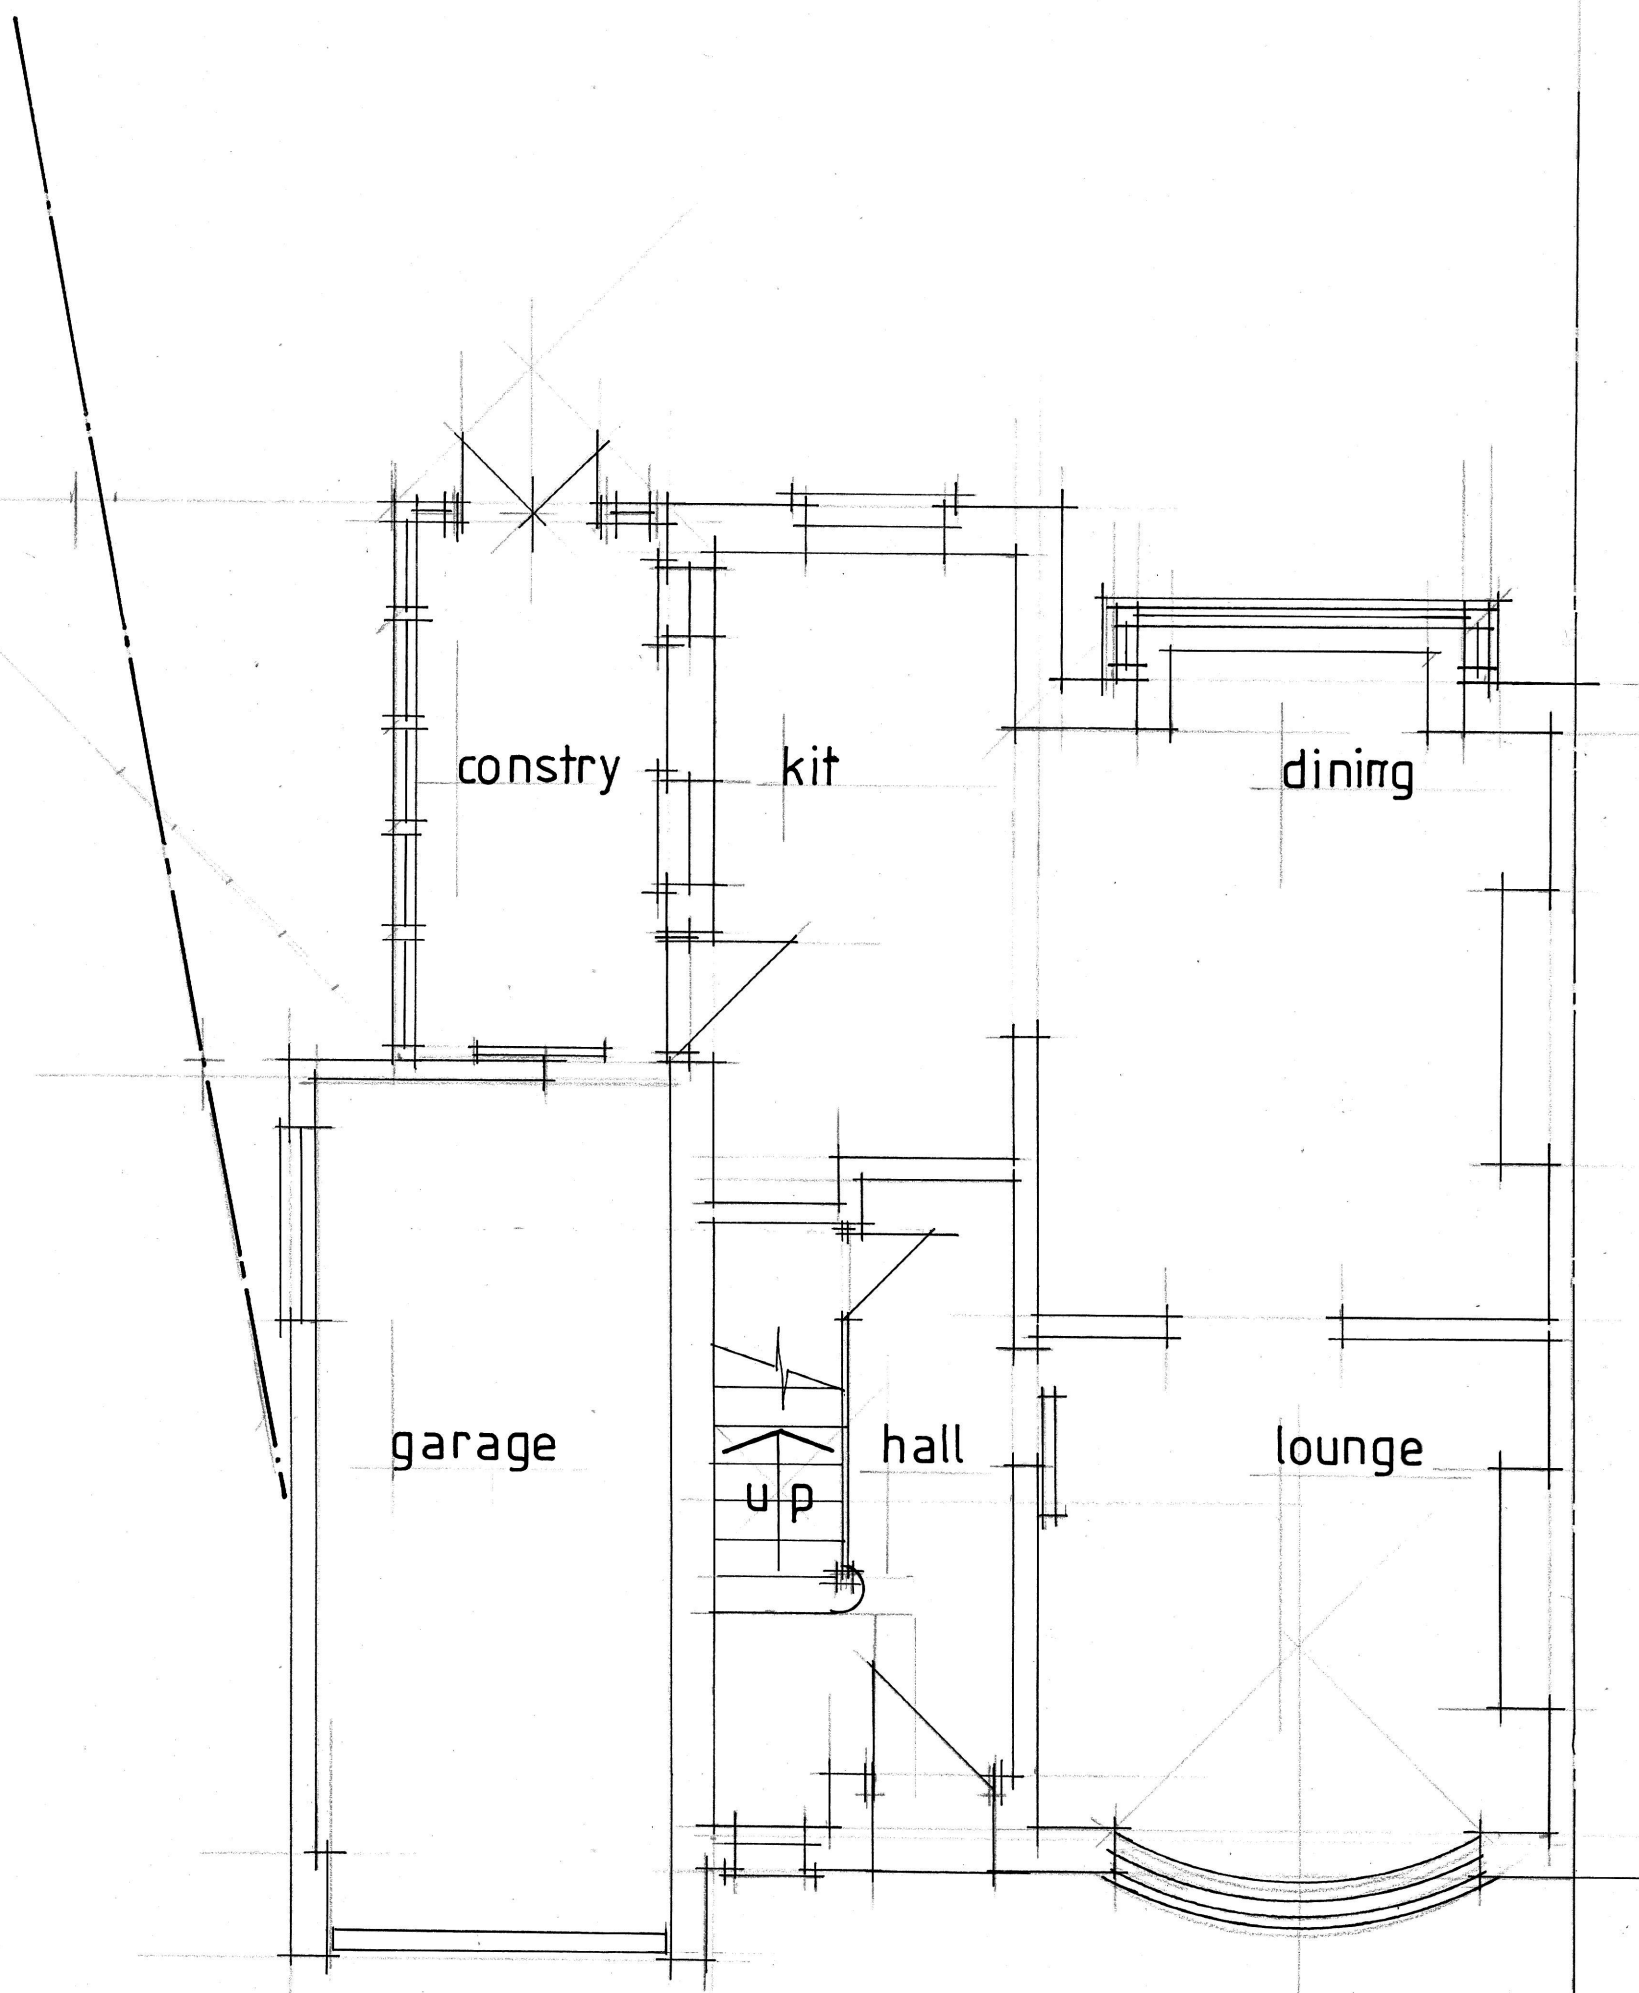


Ground Floor

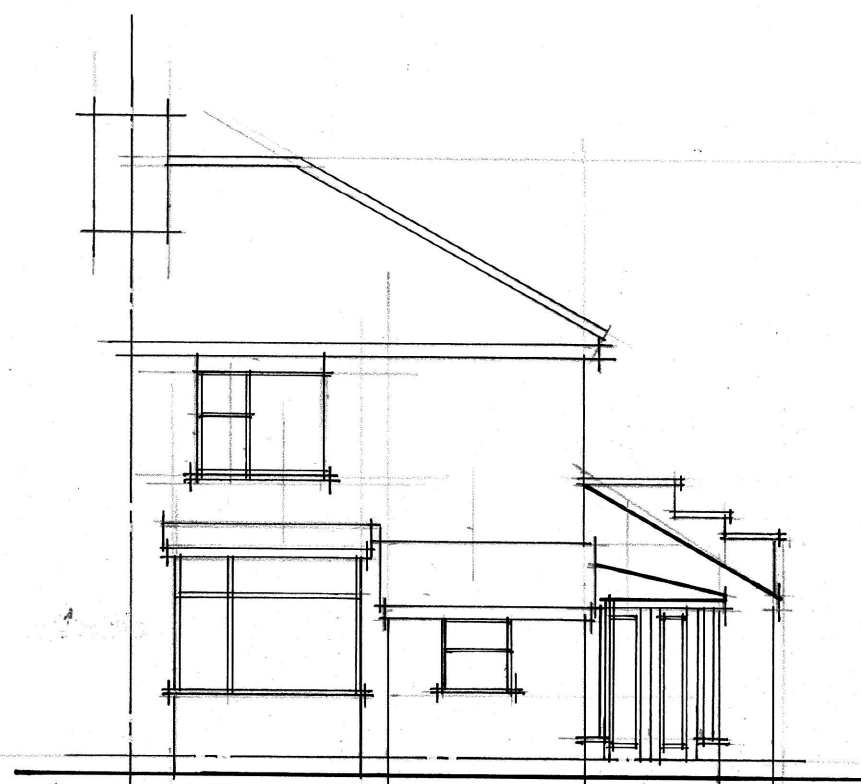

Rear

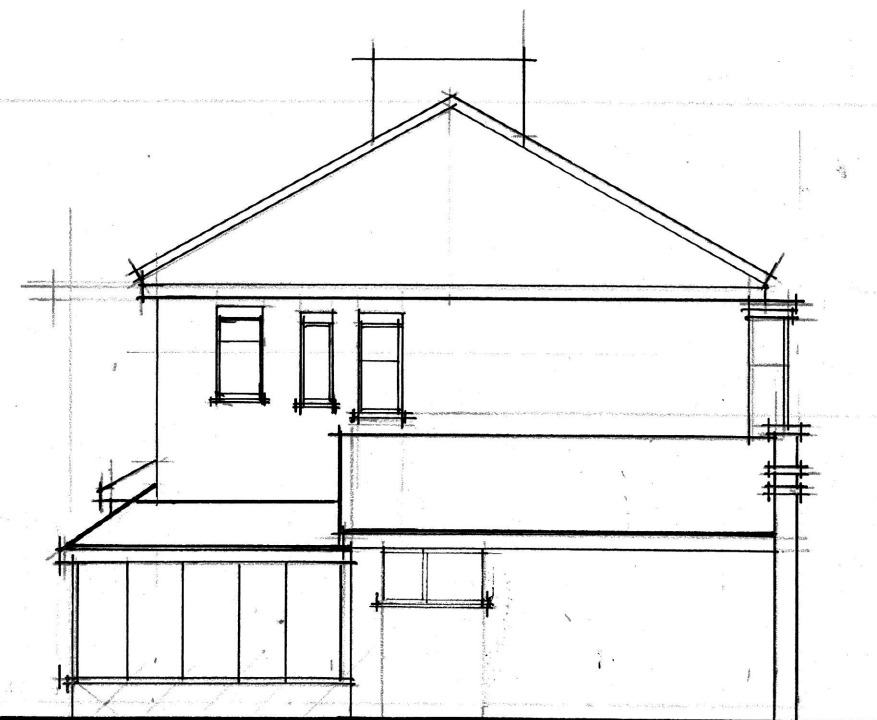

Side

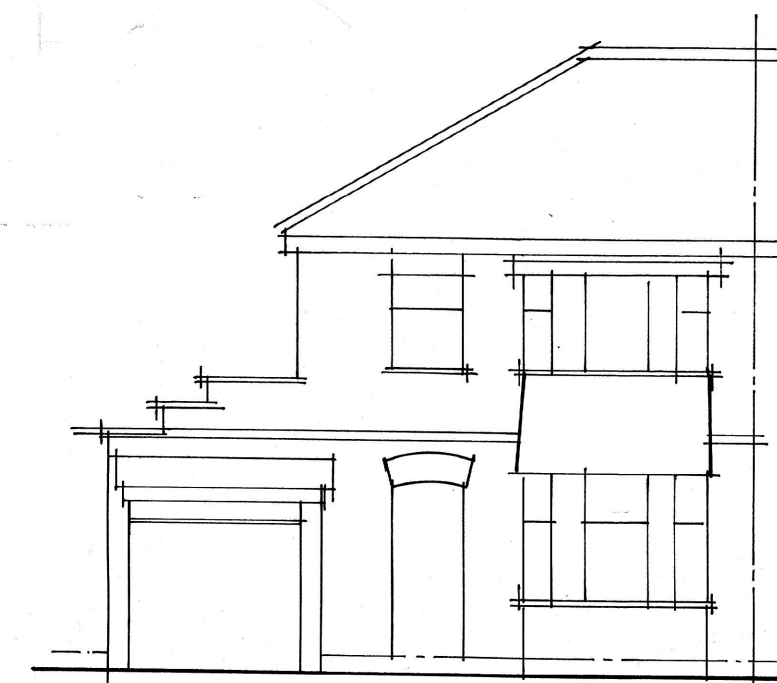

Front

No:	Revision:	Date:	Initial:
-----	-----------	-------	----------

ALPHA DESIGN 11 GILDA CRESCENT ROAD ECCLES M30 9AG TELEPHONE :0161 707 5533			
Project:	5 Clumber Road Gorton Mcr		
Title:	Floor Plans and Elevations(extg)		
Scale: 50:100	Date: JUNE 21	Initial: CTVK	
Drg. No:	1		