


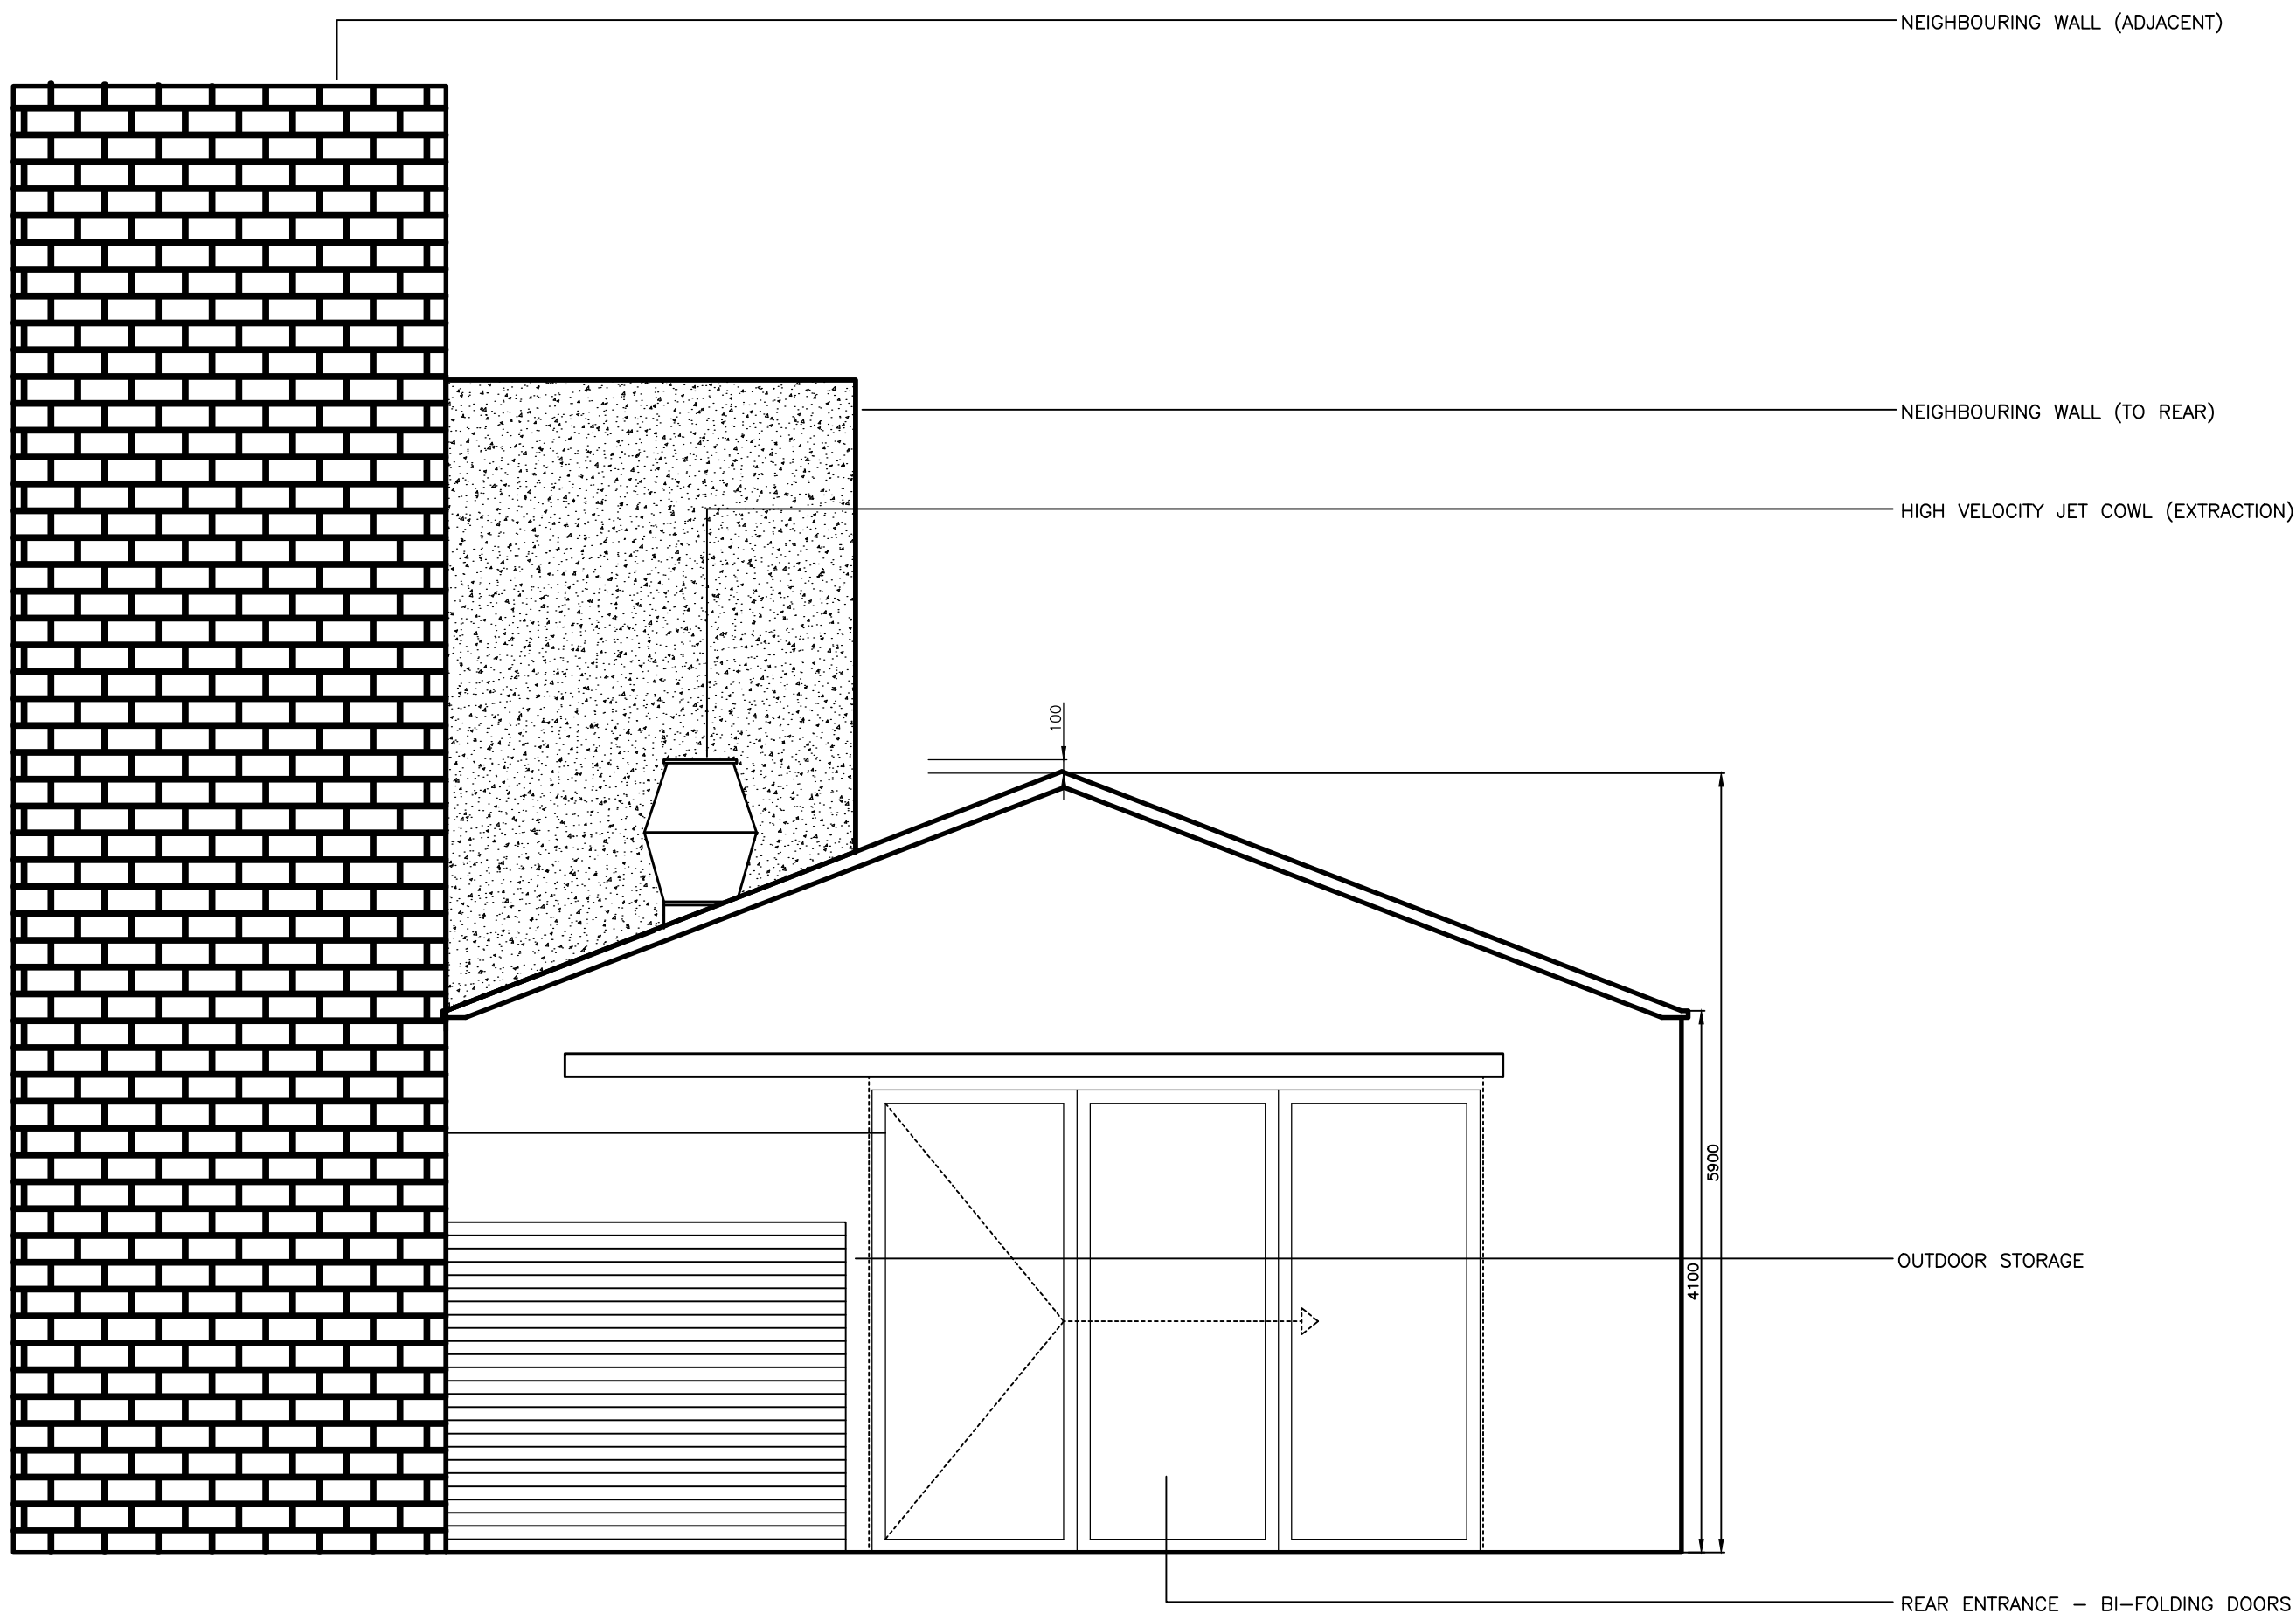

CABLE STREET ELEVATION

B	20-10-2021	JET COWL POSITION AMENDED.	E.G.
A	19-10-2021	AIR INPLUT AND JET COWL POSITION AMENDED.	E.G.
Rev.	Date.	Revision.	By.
MAINLAND CATERING EQUIPMENT LTD. Unit 1a, Fountain Mill, Church Street, Rakefoot, Haslingden, Rossendale, Lancashire, BB4 5RE Tel : 01706 244810 Fax : 01706 244811			
Client. CROSS KEYS STREET RESTAURANT			
Job Title. CROSS KEYS STREET, MANCHESTER			
Drawing Title. EXTRACTION LAYOUT REAR ELEVATION			Scale. 1:50
Drawn by. E. GOODWIN		Drg. No. 7165-6	Rev. B
Date. 20-10-21			