


Appendix B Existing Site and Proposed Plans

General Notes
The Architect shall have no responsibility for any use made of this document other than for that which it was prepared and issued.
All dimensions should be checked on site. Do not scale from this drawing. To be read in conjunction with all other Consultant's drawings. The Architect to be immediately notified of any discrepancies.


Copyright on this drawing retained by the Architect.

LEGEND


Site Boundary

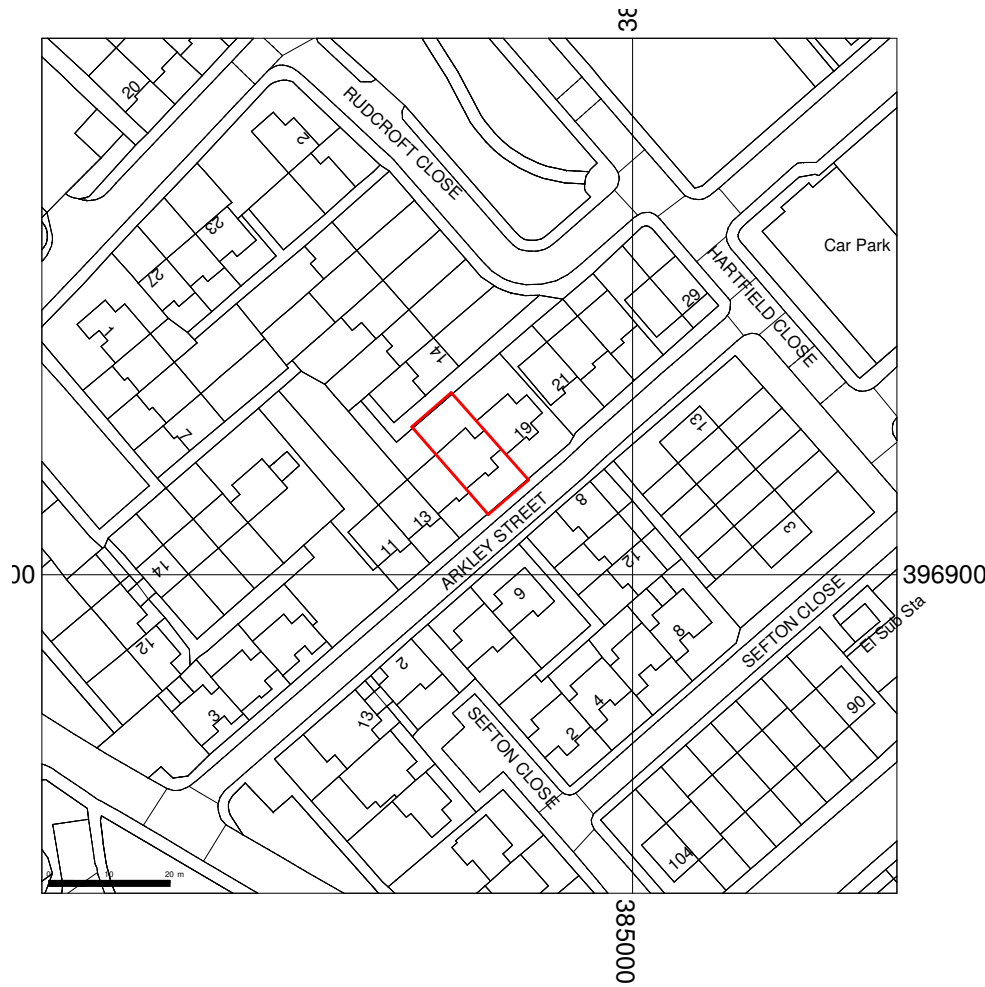

1 Site Location Plan
1 : 1250

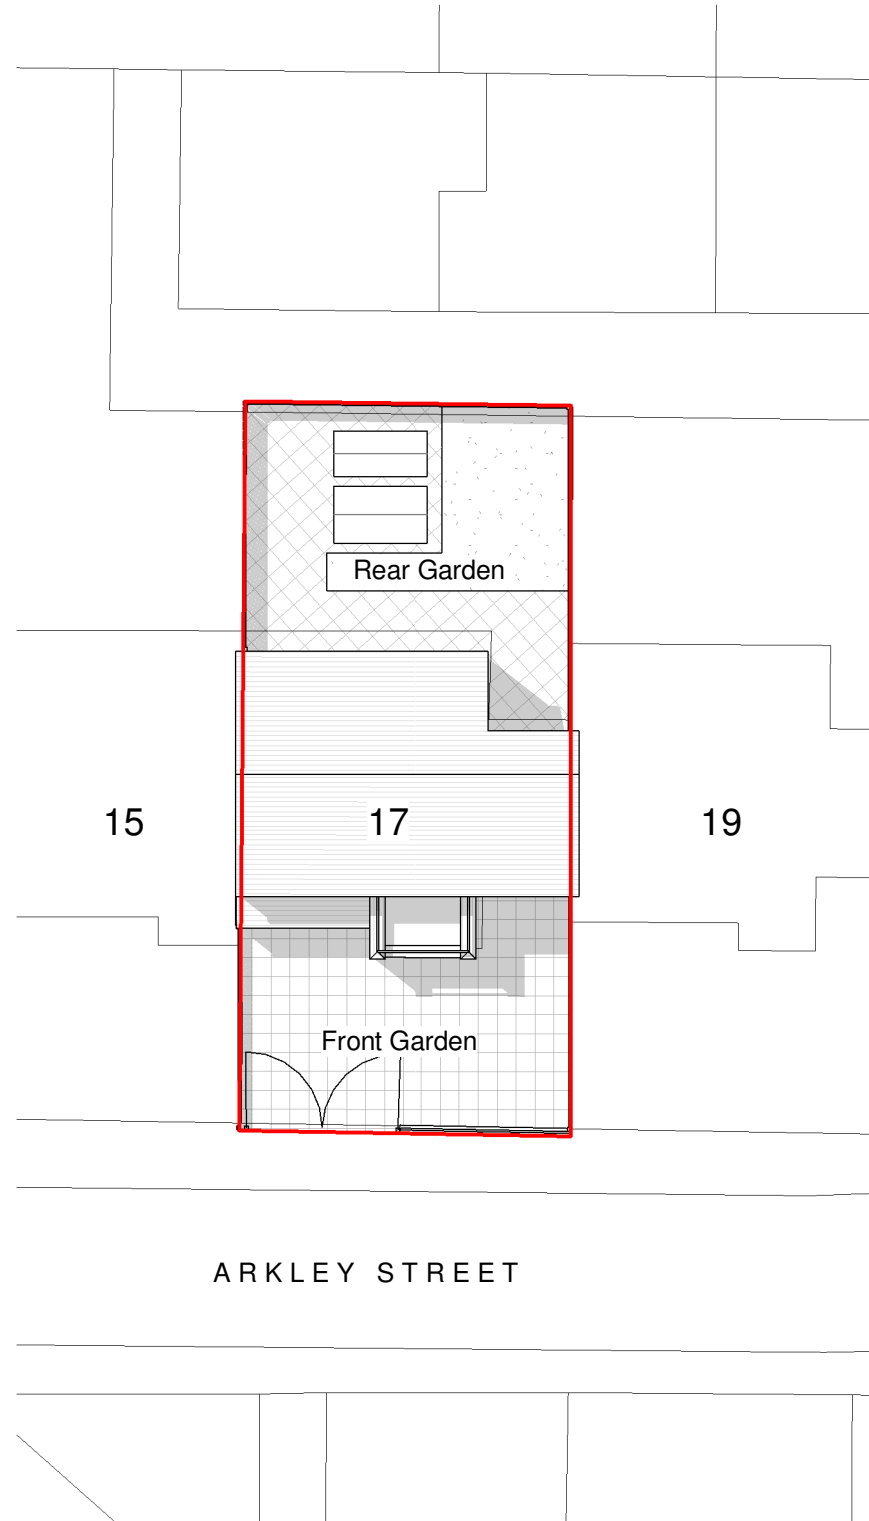

2 Existing Site Plan
1 : 200

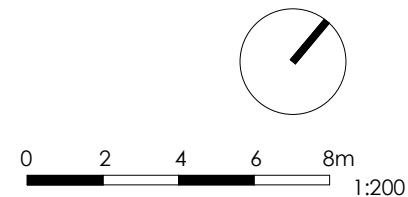

31/03/21 HG SH Initial Issue
No. Date Dwn Chk App Revision or reason for issue

Client
Muhammad Kibria

createit studios
Architects & Designers

Create It Studios (NW) Ltd
Universal Square
Devonshire Street North
Manchester M12 6JH
0161 974 6165
www.createitstudios.co.uk
info@createitstudios.co.uk

Project Title
17 Arkley Street, Manchester, M13 9YG

Scale / North Point
As indicated

Drawing Title
Existing Site and Location Plan

Drawing Number
A1339(01)001
Drawing Status
Preliminary
Revision
-

General Notes

The Architect shall have no responsibility for any use made of this document other than for that which it was prepared and issued.
All dimensions should be checked on site. Do not scale from this drawing. To be read in conjunction with all other Consultant's drawings. The Architect to be immediately notified of any discrepancies.

Copyright on this drawing retained by the Architect.

LEGEND

Site Boundary

D	09/06/21	HG	SH	Amended Rear Projection	
C	13/04/21	HG	SH	Amended Plans	
B	08/04/21	HG	SH	Amended Plans	
A	06/04/21	HG	SH	Amended Plans	
-	31/03/21	HG	SH	Initial Issue	
No.	Date	Dwn	Chk	App	Revision or reason for issue

Client

Muhammad Kibria

createitstudios
Architects & Designers

Create It Studios (NW) Ltd
Universal Square
Devonshire Street North
Manchester M12 6JH
0161 974 6165
www.createitstudios.co.uk
info@createitstudios.co.uk

Project Title

17 Arkley Street, Manchester, M13 9YG




Scale / North Point

1 : 200

Drawing Title

Proposed Site and Location Plan

Drawing Number	Revision
A1339(01)001	D
Drawing Status	
Preliminary	

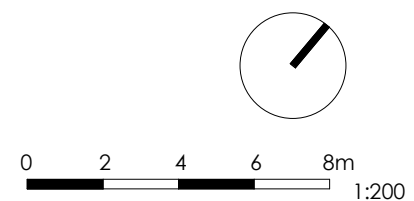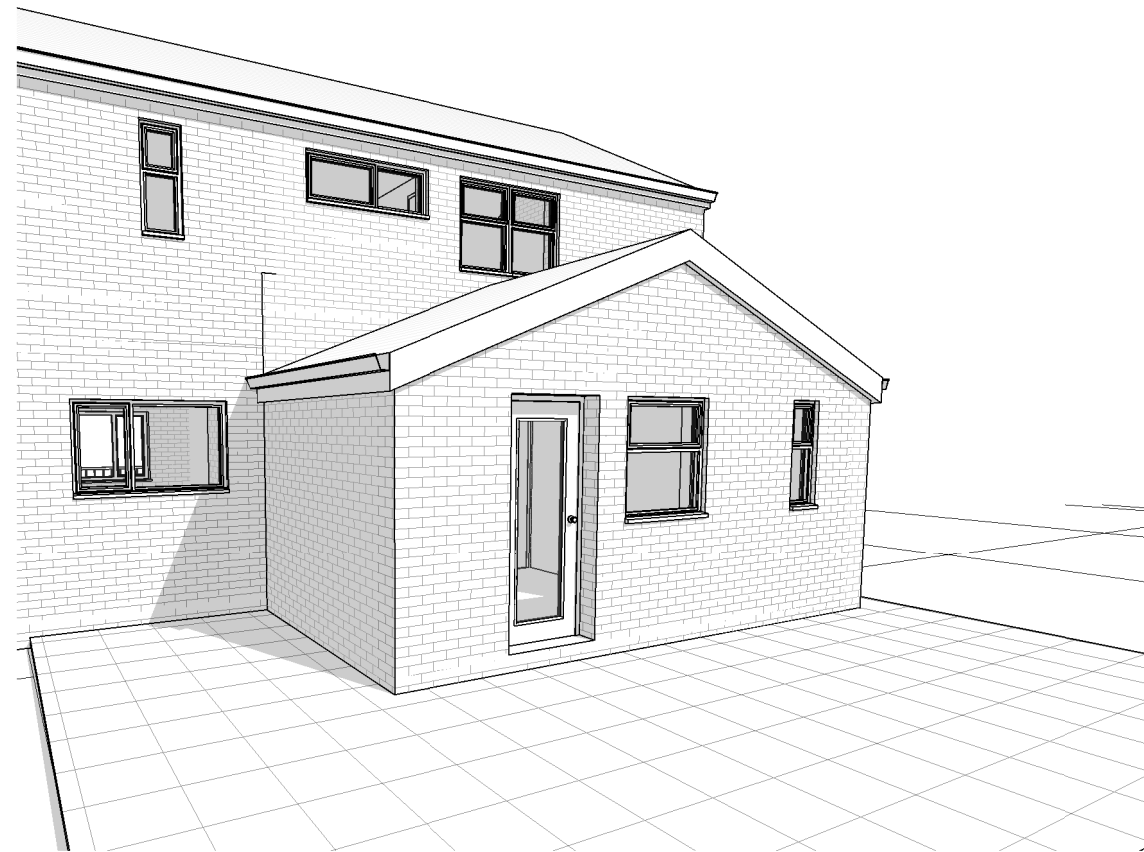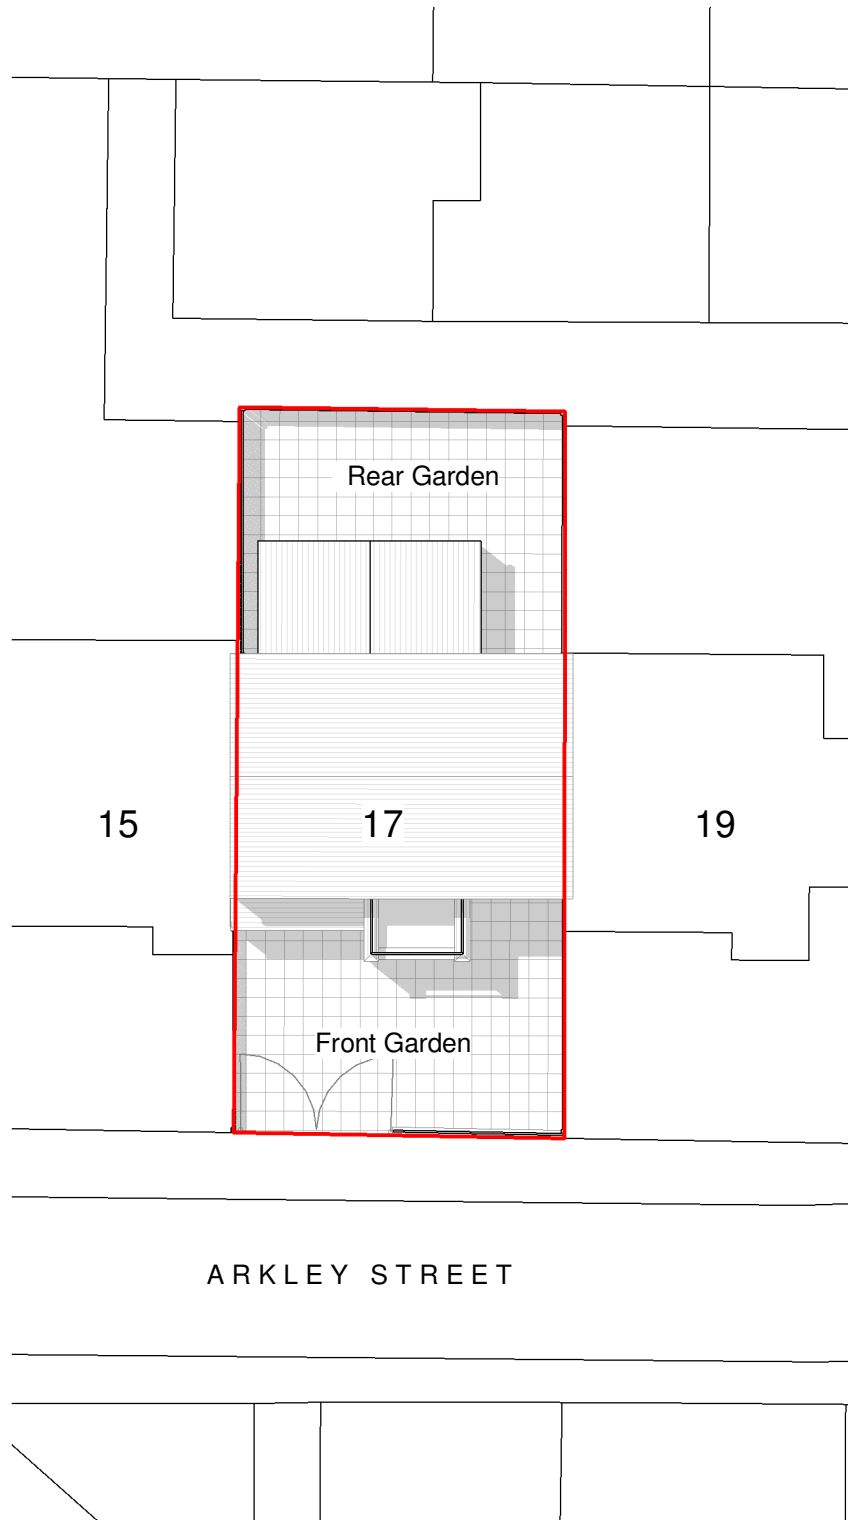

General Notes

The Architect shall have no responsibility for any use made of this document other than for that which it was prepared and issued.
All dimensions should be checked on site. Do not scale from this drawing. To be read in conjunction with all other Consultant's drawings. The Architect to be immediately notified of any discrepancies.

Copyright on this drawing retained by the Architect.

LEGEND

Site Boundary

31/03/21 HG SH Initial Issue
No. Date Dwn Chk App Revision or reason for issue

Client
Muhammad Kibria

create **it** studios
Architects & Designers



Create It Studios (NW) Ltd
Universal Square
Devonshire Street North
Manchester M12 6JH
0161 974 6165
www.createitstudios.co.uk
info@createitstudios.co.uk

Project Title
17 Arkley Street, Manchester, M13 9YG

Scale / North Point
1 : 100

Drawing Title
Existing Floor Plans

Drawing Number
A1339(01)002
Drawing Status
Preliminary
Revision
-

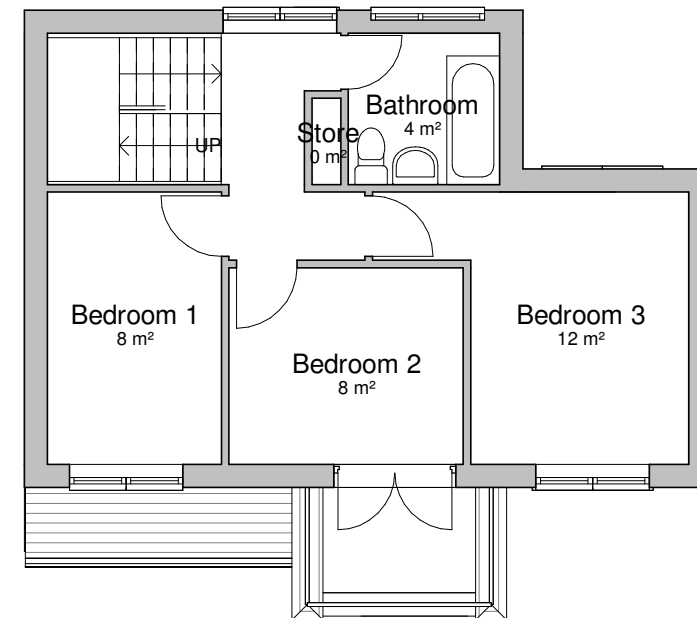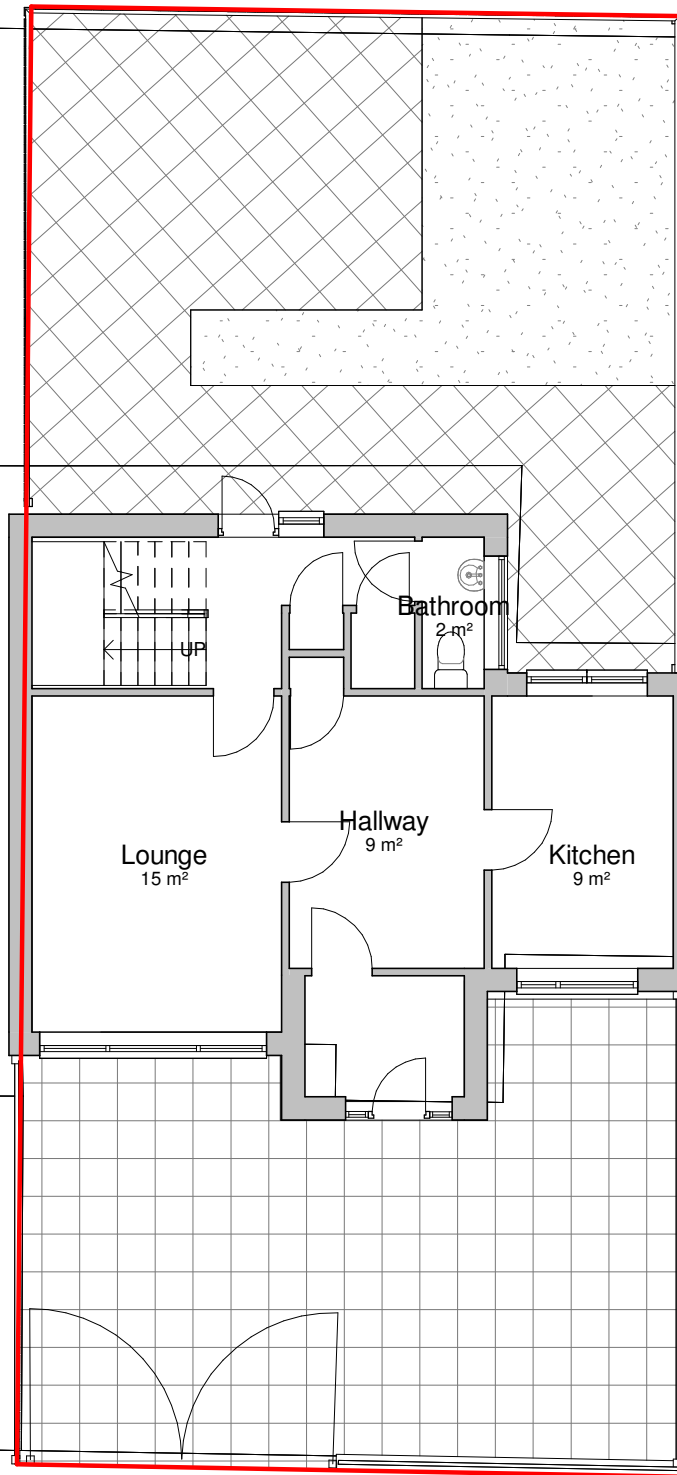

1

Existing Ground Floor Plan


1 : 100

2

Existing First Floor Plan


1 : 100

0 1 2 3 4m
1:100

 

General Notes
The Architect shall have no responsibility for any use made of this document other than for that which it was prepared and issued.
All dimensions should be checked on site. Do not scale from this drawing. To be read in conjunction with all other Consultant's drawings. The Architect to be immediately notified of any discrepancies.
Copyright on this drawing retained by the Architect.


LEGEND
 Site Boundary

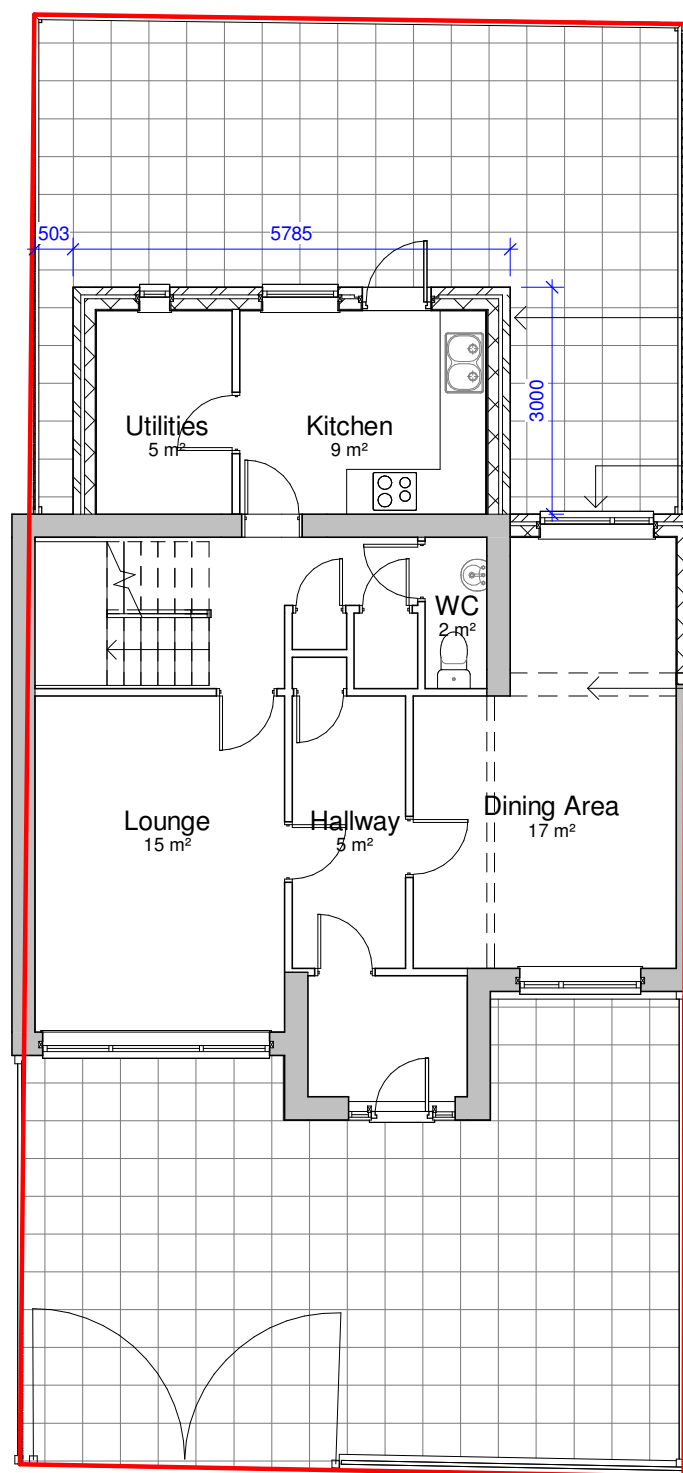

Single storey extension to be finished using material to match existing

Double storey extension

Careful removal of existing wall

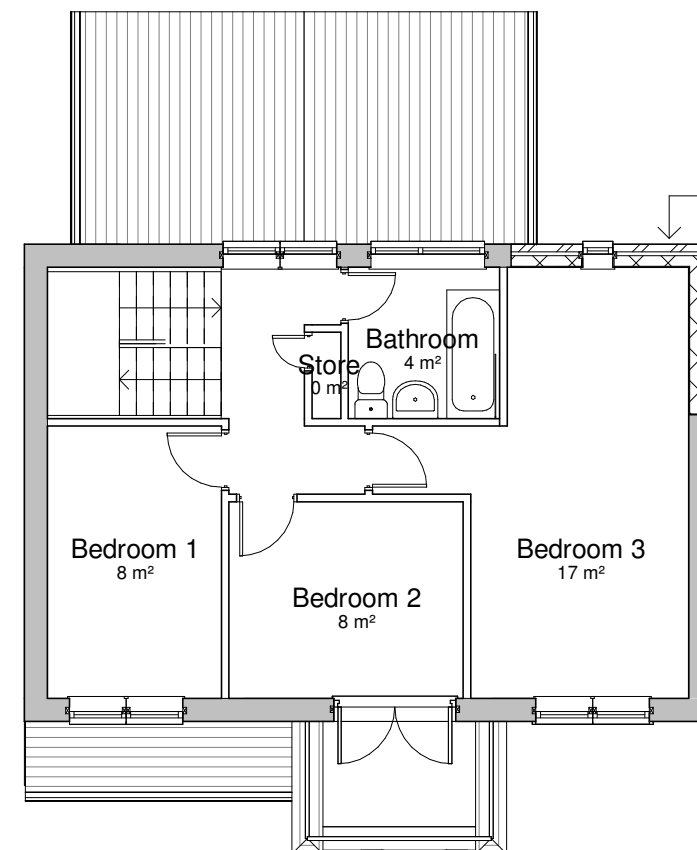

Double storey extension

Wall to abut neighbouring property

1

Proposed Ground Floor Plan


1 : 100

2

Proposed First Floor Plan

1 : 100

0 1 2 3 4m
1:100

 

D	09/06/21	HG	SH	Amended Rear Projection	
C	13/04/21	HG	SH	Amended Plans	
B	08/04/21	HG	SH	Amended Plans	
A	06/04/21	HG	SH	Amended Plans	
-	31/03/21	HG	SH	Initial Issue	
No.	Date	Dwn	Chk	App	Revision or reason for issue

Client
Muhammad Kibria

createitstudios
Architects & Designers

Create It Studios (NW) Ltd
Universal Square
Devonshire Street North
Manchester M12 6JH
0161 974 6165
www.createitstudios.co.uk
info@createitstudios.co.uk

Project Title
17 Arkley Street, Manchester, M13 9YG

Scale / North Point
1 : 100


Drawing Title
Proposed Floor Plans

Drawing Number A1339(01)002	Revision D
Drawing Status Preliminary	

General Notes


The Architect shall have no responsibility for any use made of this document other than for that which it was prepared and issued.
All dimensions should be checked on site. Do not scale from this drawing. To be read in conjunction with all other Consultant's drawings. The Architect to be immediately notified of any discrepancies.

Copyright on this drawing retained by the Architect.

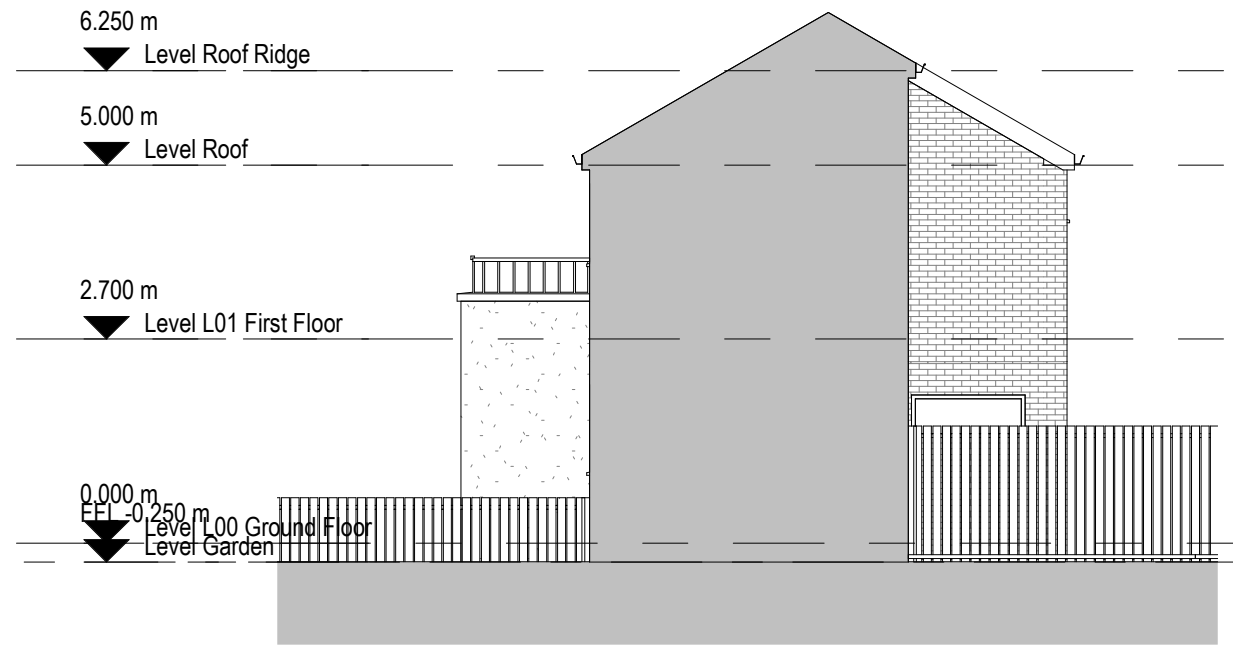


1 Existing Front Elevation
1 : 100

2 Existing Side Elevation
1 : 100

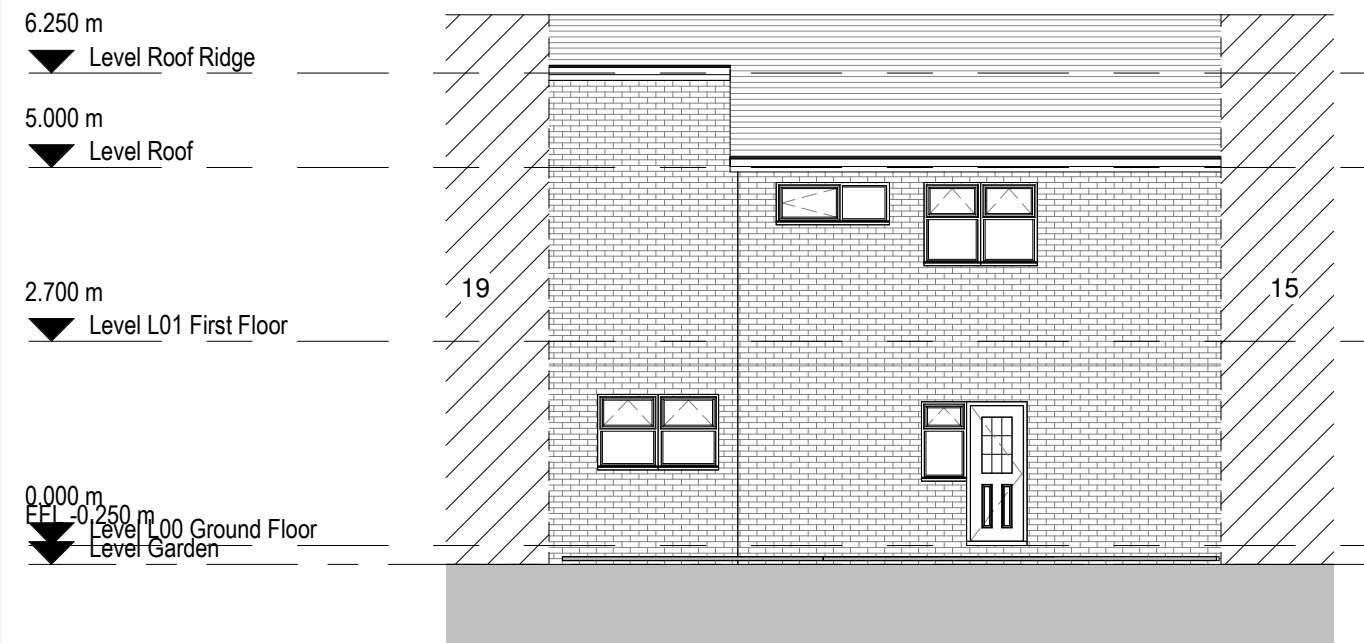

3 Existing Rear Elevation
1 : 100

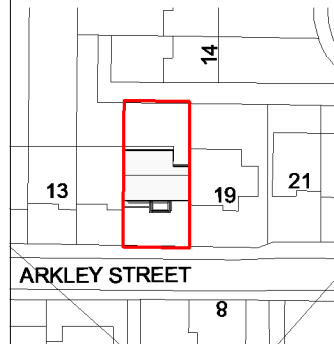

No.	Date	Dwn	Chk	App	Revision or reason for issue
-	31/03/21	HG	SH		Initial Issue

Client
Muhammad Kibria

create it studios
Architects & Designers


Create It Studios (NW) Ltd
Universal Square
Devonshire Street North
Manchester M12 6JH
0161 974 6165
www.createitstudios.co.uk
info@createitstudios.co.uk

Project Title
17 Arkley Street, Manchester, M13 9YG

Scale / North Point
As indicated

Drawing Title
Existing Elevations


Drawing Number A1339(01)003	Revision -
Drawing Status Preliminary	

 

General Notes
The Architect shall have no responsibility for any use made of this document other than for that which it was prepared and issued.
All dimensions should be checked on site. Do not scale from this drawing. To be read in conjunction with all other Consultant's drawings. The Architect to be immediately notified of any discrepancies.
Copyright on this drawing retained by the Architect.




1 Proposed Front Elevation
1 : 100

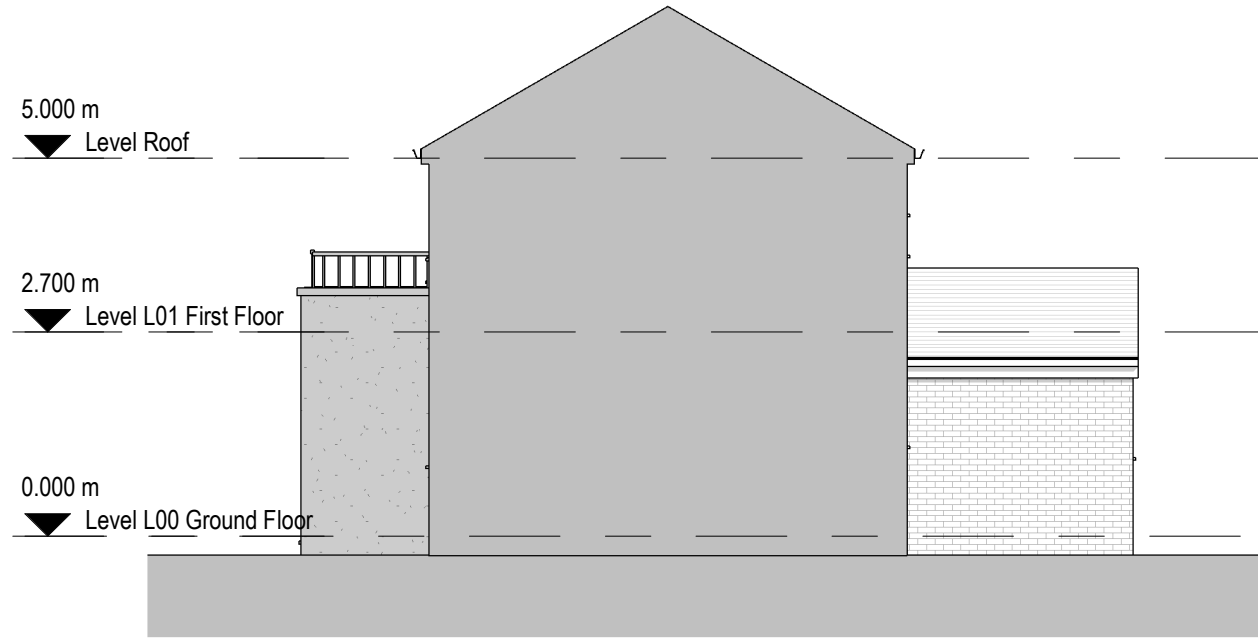


2 Proposed Side Elevation
1 : 100



3 Proposed Rear Elevation
1 : 100

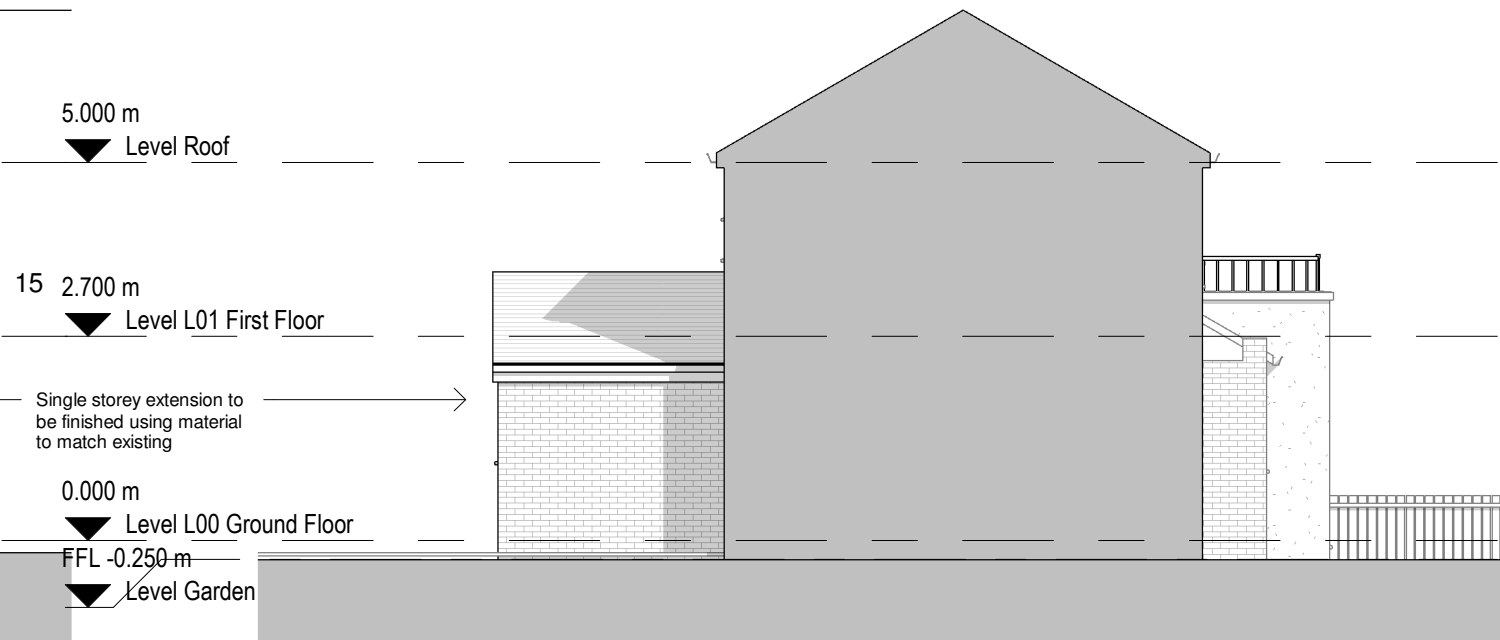

4 Proposed Side Elevation 2
1 : 100

 

D	09/06/21	HG	SH	Amended Rear Projection	
C	13/04/21	HG	SH	Amended Plans	
B	08/04/21	HG	SH	Amended Plans	
A	06/04/21	HG	SH	Amended Plans	
-	31/03/21	HG	SH	Initial Issue	
No.	Date	Dwn	Chk	App	Revision or reason for issue

Client
Muhammad Kibria

createit studios
Architects & Designers

Create It Studios (NW) Ltd
Universal Square
Devonshire Street North
Manchester M12 6JH
0161 974 6165
www.createitstudios.co.uk
info@createitstudios.co.uk

Project Title
17 Arkley Street, Manchester, M13 9YG

Scale / North Point
1 : 100

Drawing Title
Proposed Elevations

Drawing Number A1339(01)003	Revision D
Drawing Status Preliminary	