


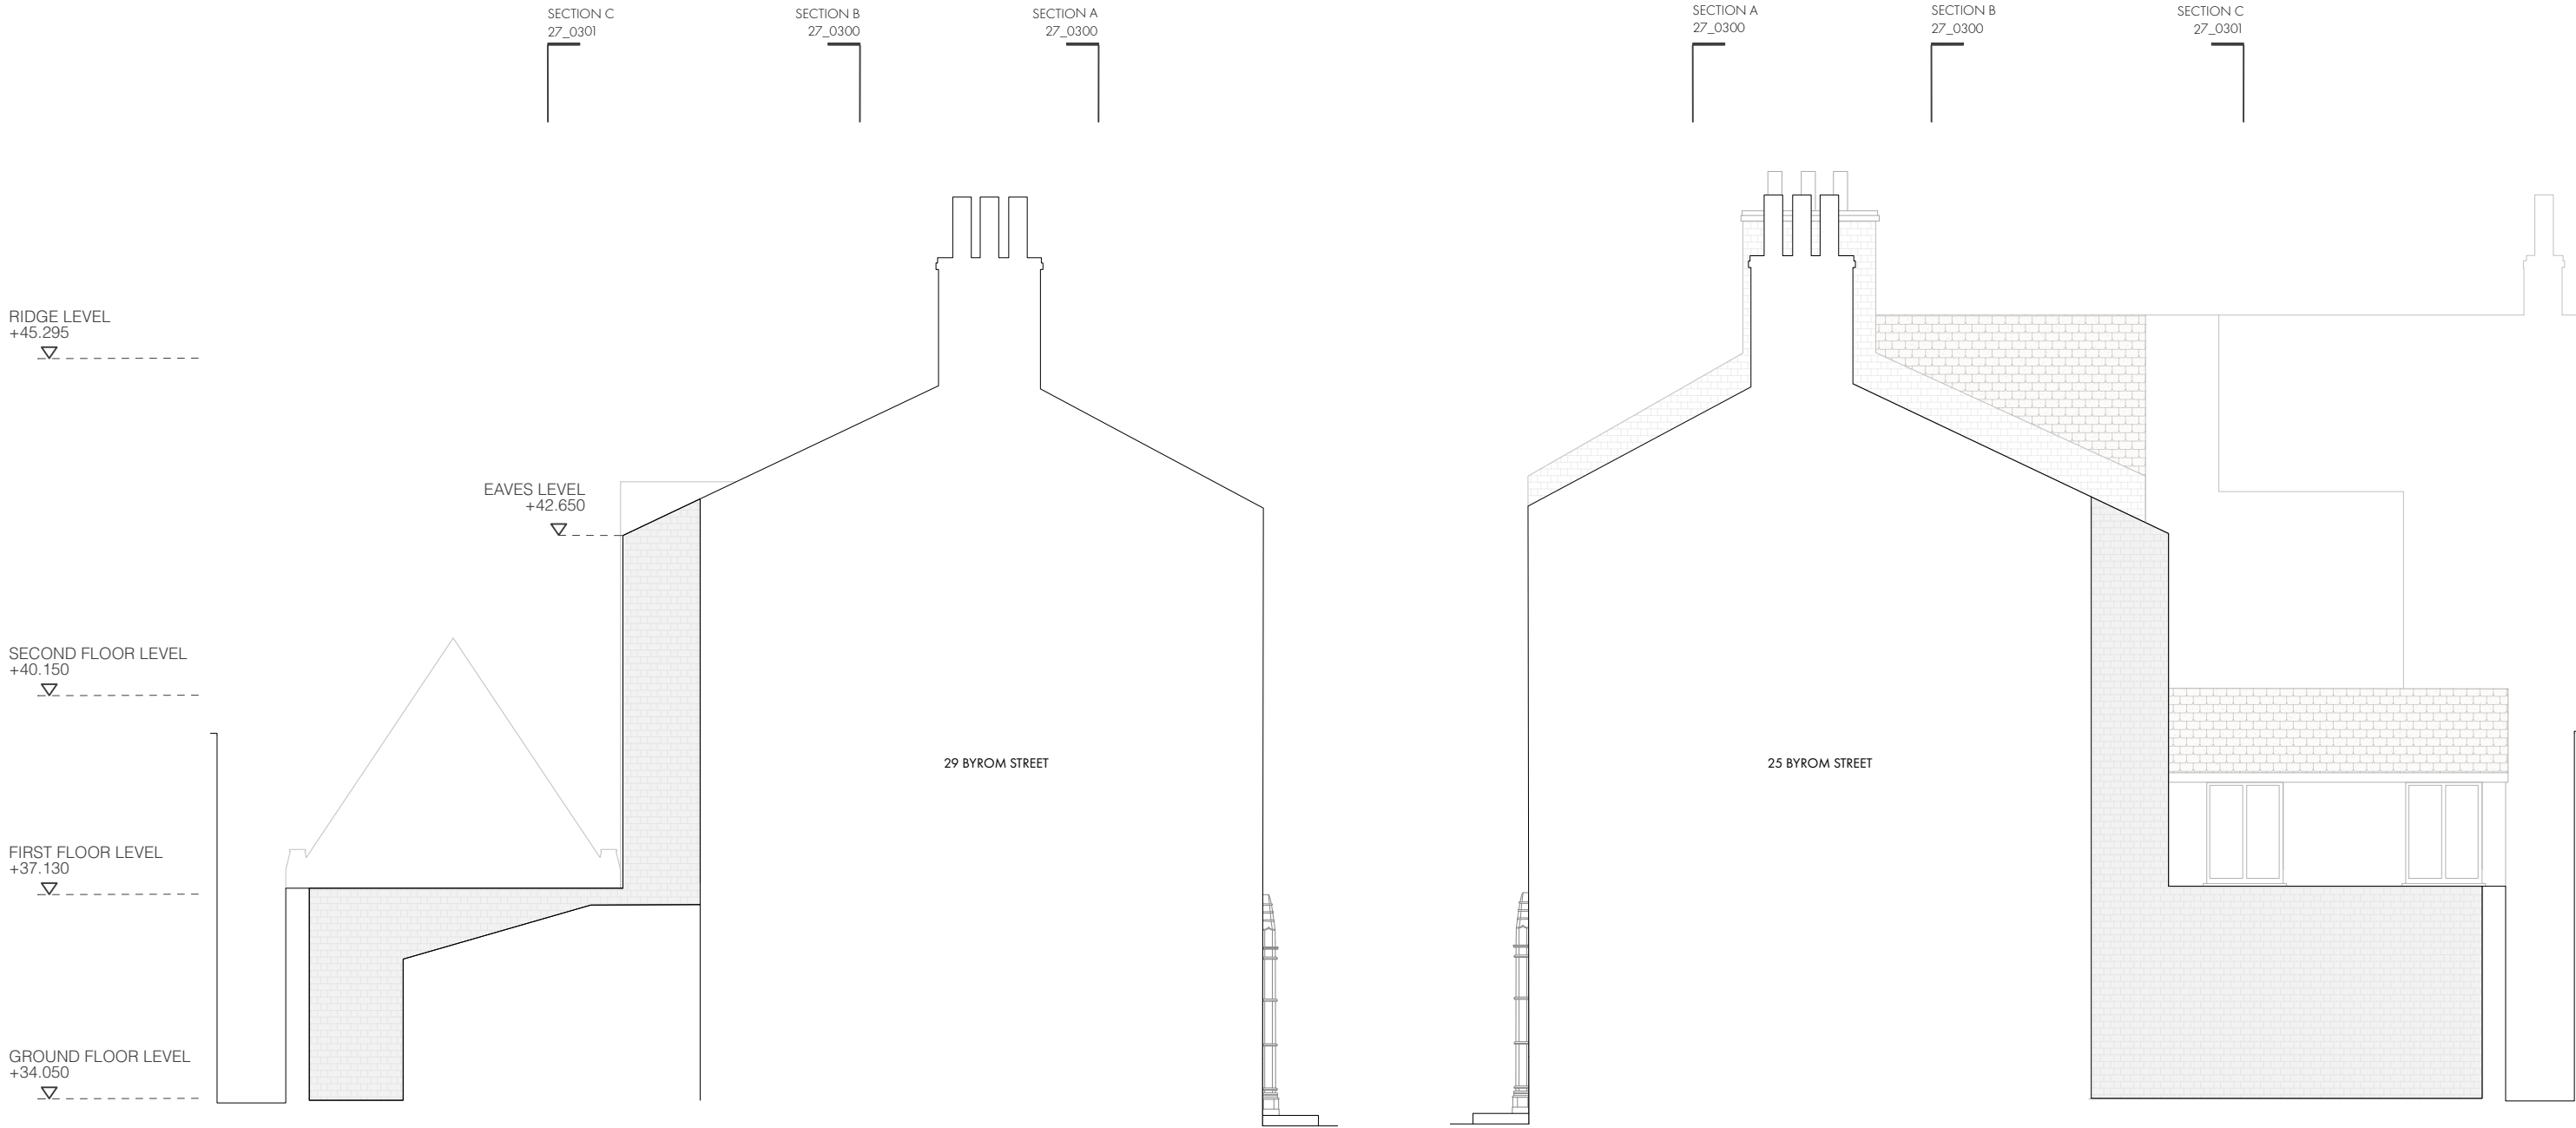

EXISTING NORTH ELEVATION

EXISTING SOUTH ELEVATION

DWG NO : 27_0201

P L A N N I N G

EXISTING NORTH & SOUTH ELEVATIONS

SCALE : 1:100

PROJECT : 27 BYROM STREET

