


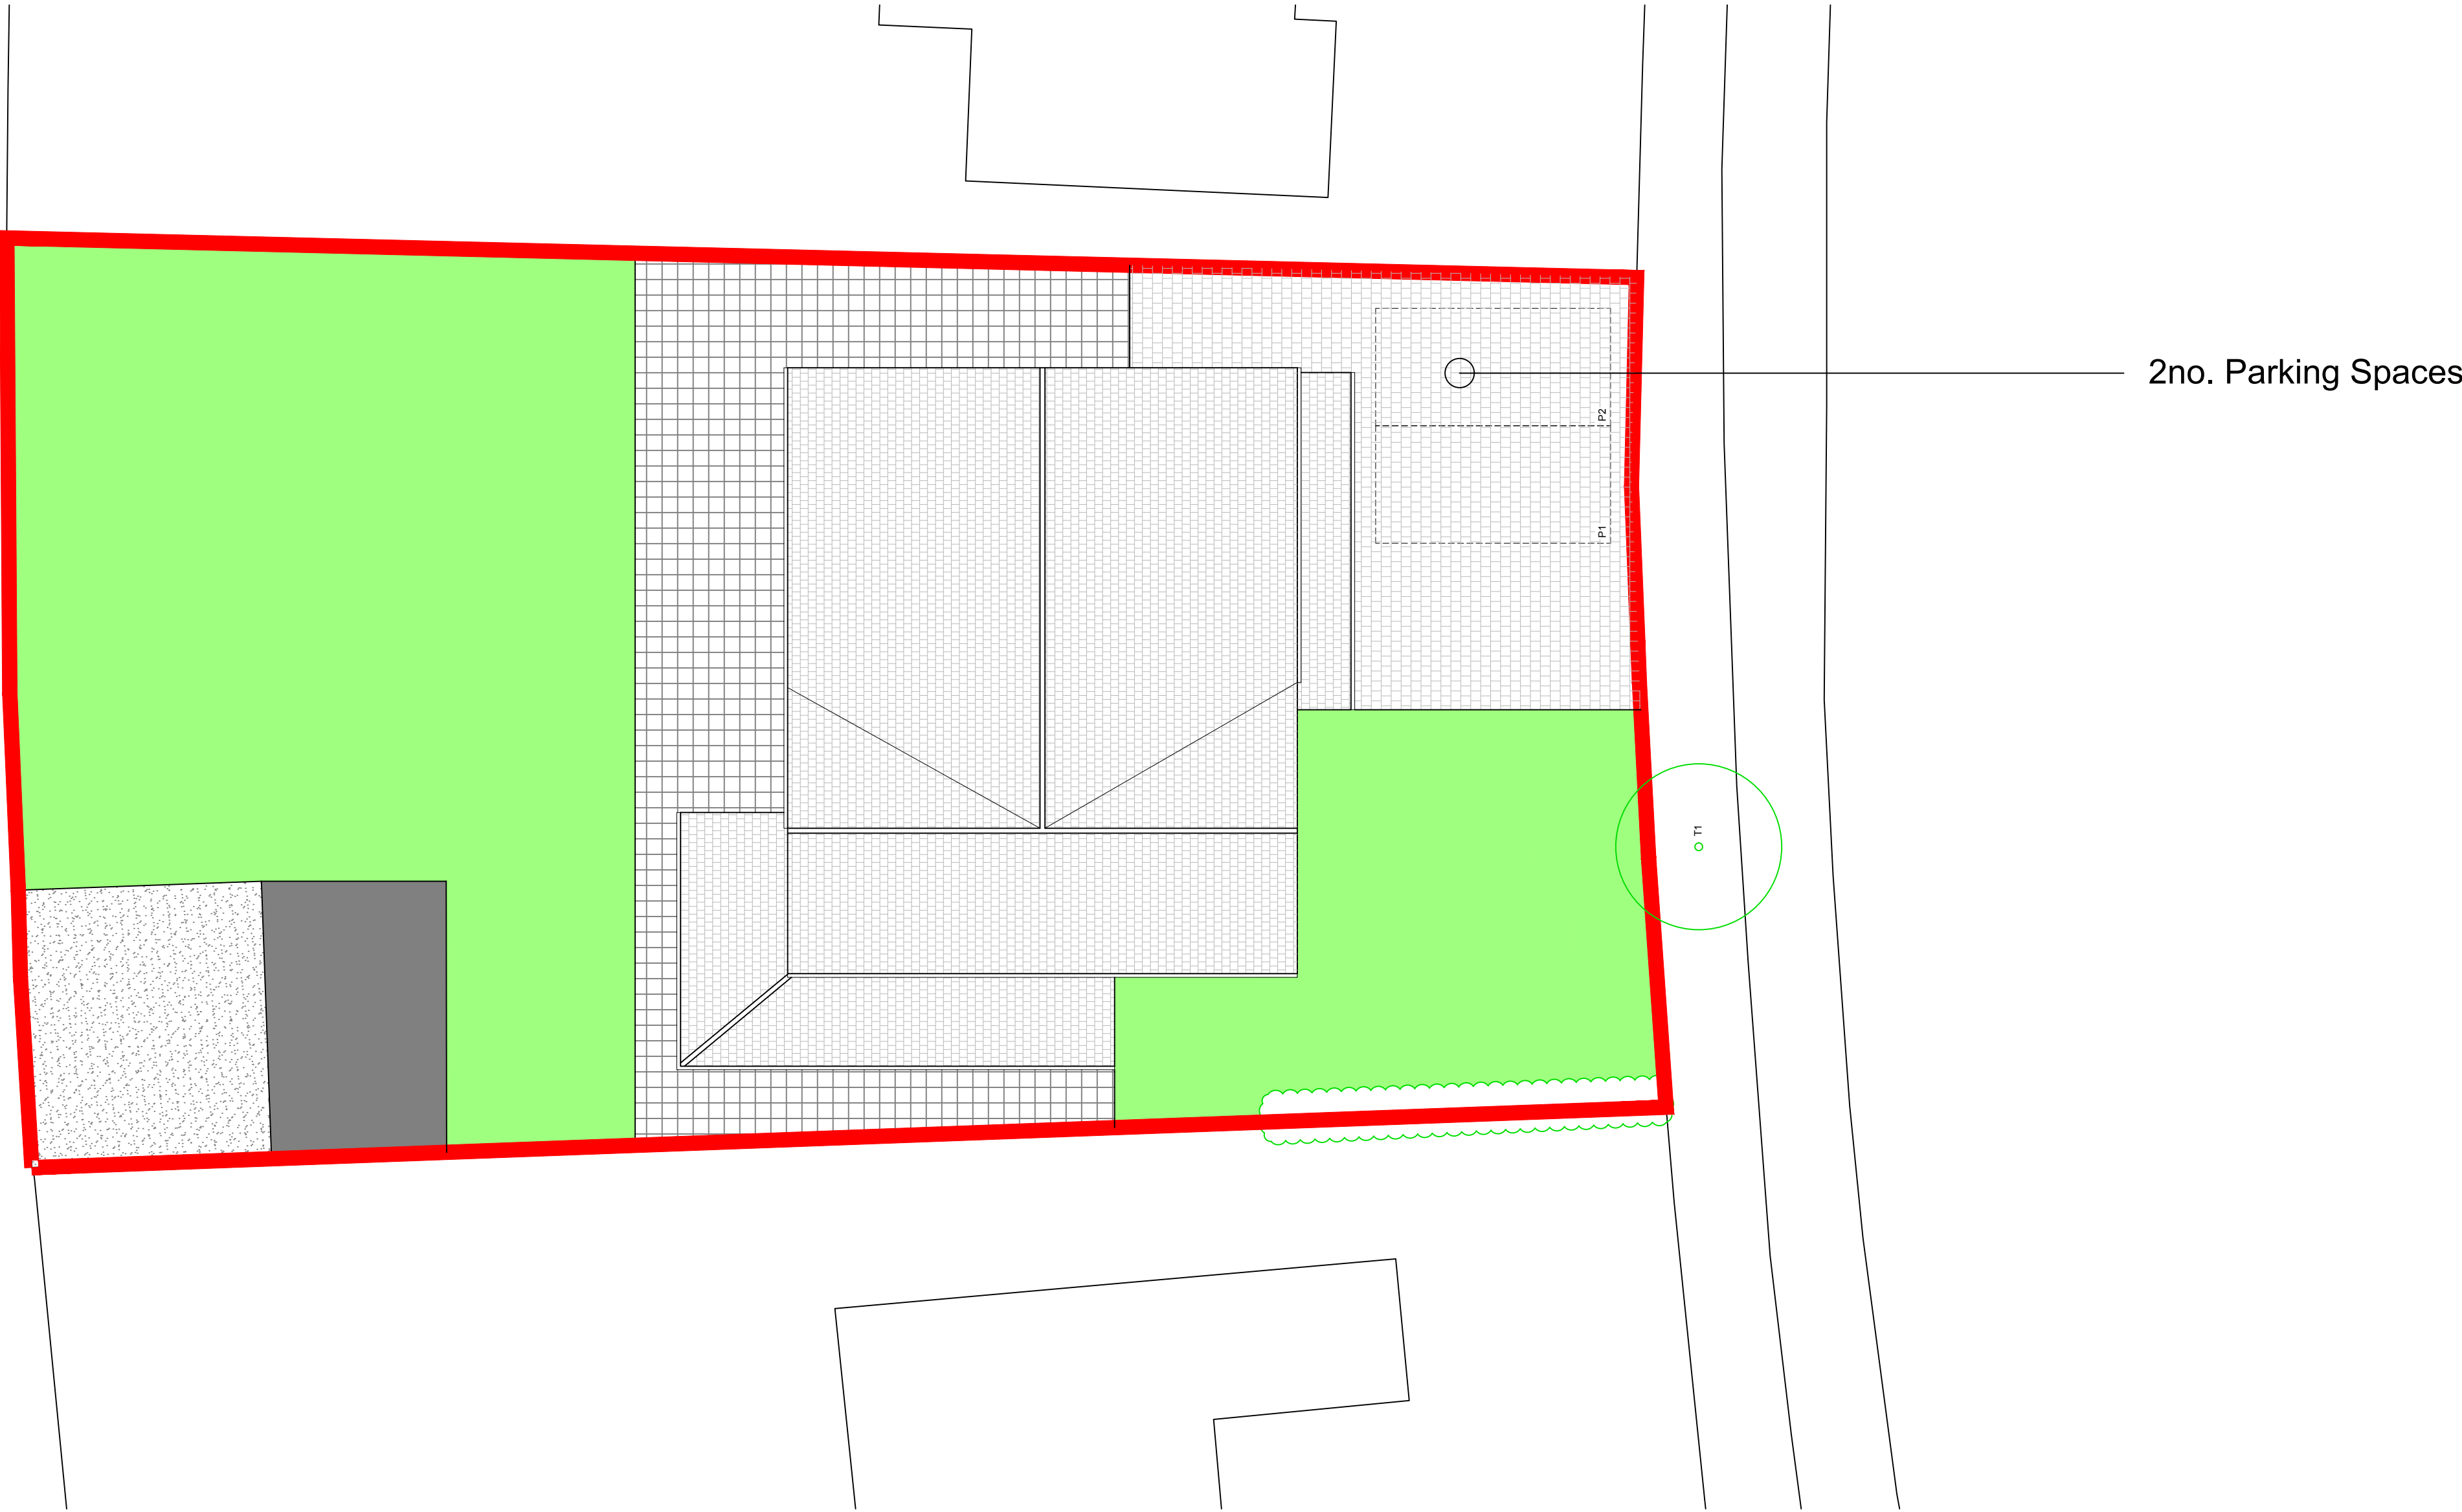


Existing Site Plan
Scale 1:100




Existing Front Street Scene
Scale 1:100

revision date drawn description


Key

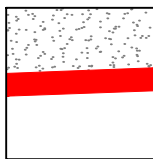


Site Boundary

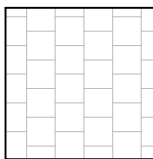

Paving

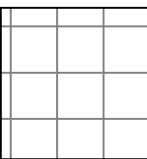

Paved Area

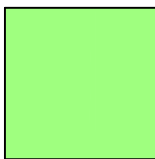

Green Area

Disclaimer;
Base survey drawings received from jg-d and should be checked for accuracy. These drawings are for information only and confer no liability on TH3M.architects prior to use.

BARCX

Notes -
Do not scale from drawings unless by agreement with architect. Use figured dimensions only. Check all dimensions on site prior to commencing the works. Drawing to be read in conjunction with other relevant consultant information.

This drawing is the copyright of BARCX and must not be copied or reproduced in part, or in whole, without the express permission of the architect. Drawing to be read in conjunction with specification.

0m 2m 4m 6m 8m 10m

Existing Site Plan & Front Street Scene

31 Pasture Field Rd, Manchester, M22 5JX.
Split to 2no. Dwellings

Sketch

103

number

1:100 A1
scale

B-2101
Job NO.

revision

KH
drawn