

BAR & BRASSERIE

• BROWNS •

ESTABLISHED 1973

Revisions:

Browns Manchester

1 York Street
Manchester

Issue 01 - 05/07/2021




Proposed Site Plan

External



- 1 Individual Letters
- 2 Projecting sign
- 3 Menu Case

 

Site
Mitchell & Butlers
Browns Manchester

Job Number
112253

Page
2

Drawing Location
U:\2021\2021 Drawings\Mitchell & Butlers\

Scale
as shown @ A3

Issue / Rev
Issue 01 - 05/07/2021

Drawn by
LH

Checked by
PM

Sales Rep
SSS

Date
05/07/2021



BUTTERFIELD SIGNS LTD
174 Sunbridge Rd
Bradford West Yorkshire
BD1 2RZ
Tel: 01274 722244
Fax: 01274 848996
Web: www.butterfieldsigns.co.uk



Site
Mitchell & Butlers
Browns Manchester

Job Number
112253
Page
3 of 5
Drawing Location
U:\2021\2021 Drawings\Mitchell & Butlers\

Scale
as shown @ A3
Issue / Rev
Issue 01 - 05/07/2021

Drawn by
LH
Checked by
PM



Sales Rep
SSS
Date
05/07/2021



BUTTERFIELD SIGNS LTD
174 Sunbridge Rd
Bradford West Yorkshire
BD1 2RZ
Tel: 01274 722244
Fax: 01274 848996
Web: www.butterfieldsigns.co.uk

Sign 01 - BROWNS LETTERS
01no Built up individual letters finished brass, secured to runner bars finished to match surrounding substrate.
Runner bars to be fixed to either side of aperture. Final pitch/length TBC.
Letters to be externally illuminated with LED troughlight to suit.
Size: 450mm CAP HEIGHT, Glazing 3700 x 1700mm
Scale: 1:20

4500mm to underside

 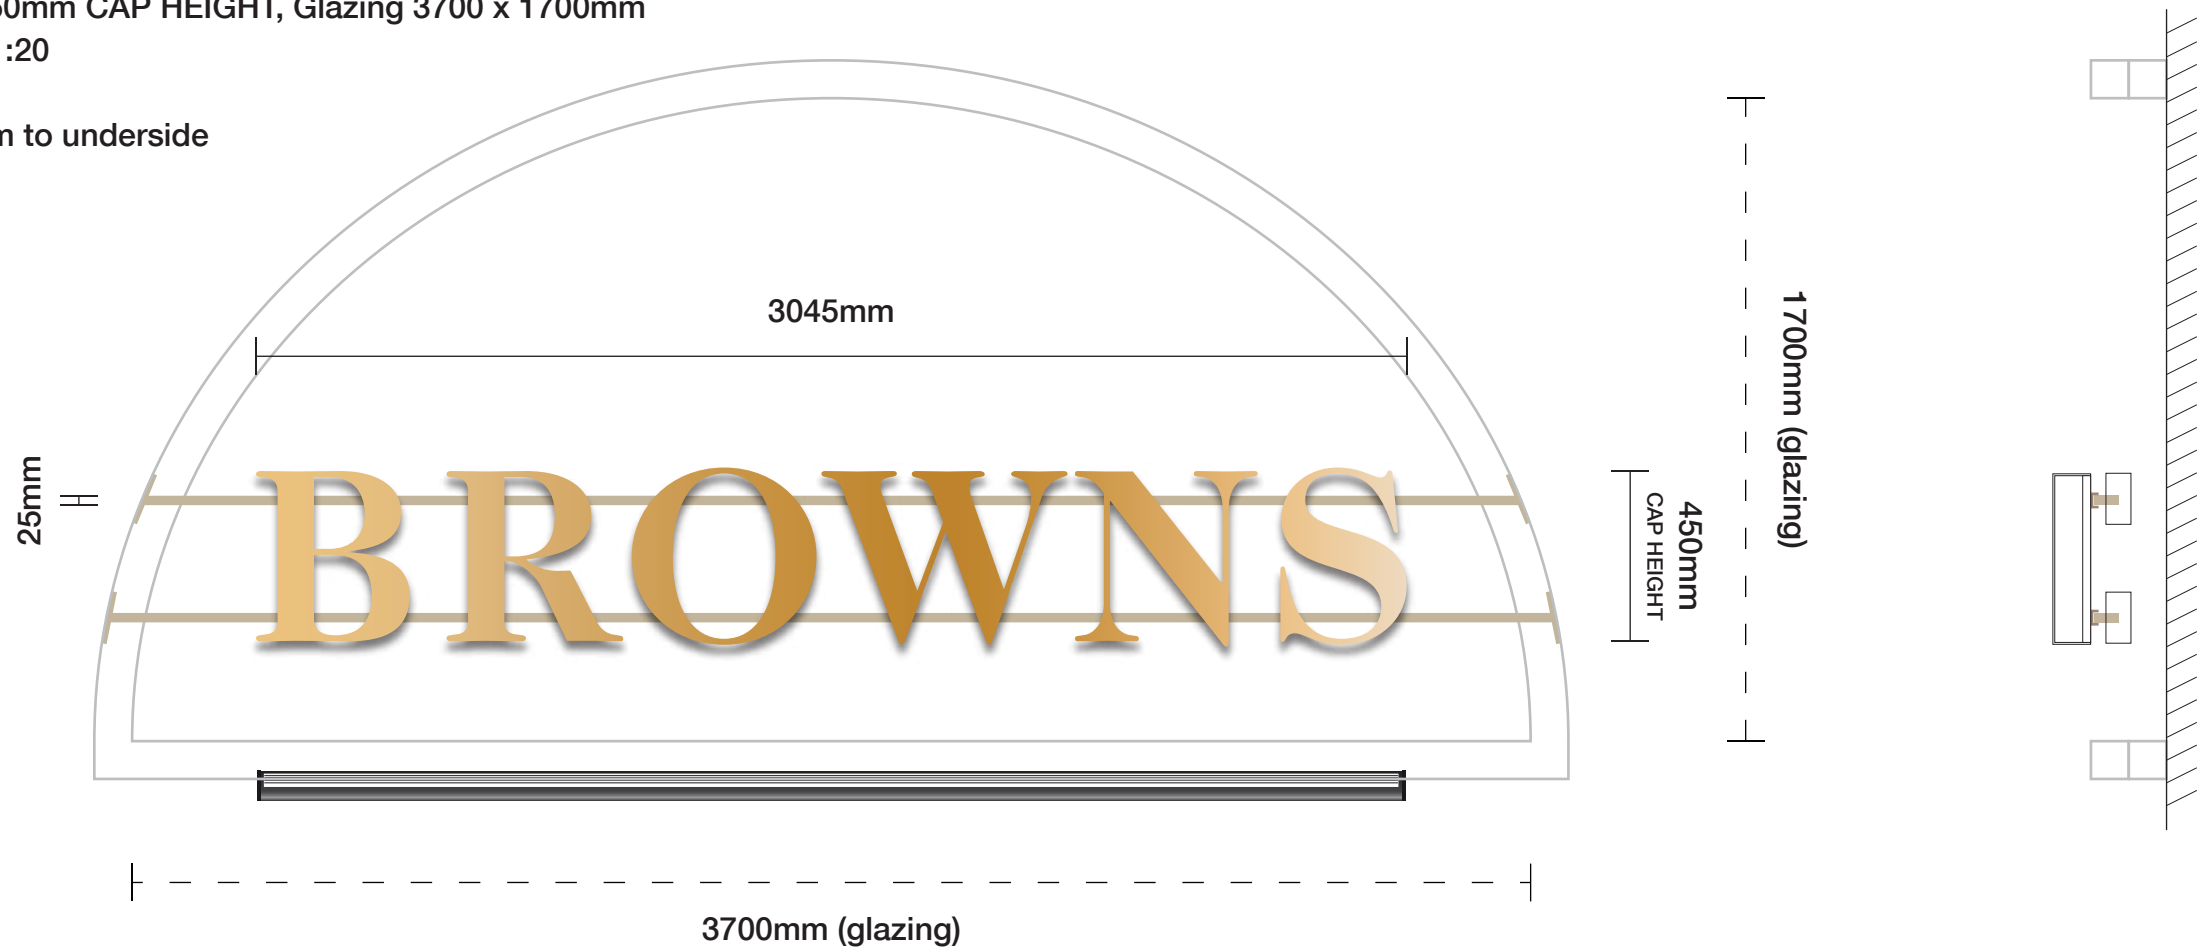

Site
Mitchell & Butlers
Browns Manchester

Job Number
112253

Page
4 of 5

Drawing Location
U:\2021\2021 Drawings\Mitchell & Butlers\

Scale
as shown @ A3

Issue / Rev
Issue 01 - 05/07/2021

Drawn by
LH

Checked by
PM

Sales Rep
SSS

Date
05/07/2021




BUTTERFIELD SIGNS LTD
174 Sunbridge Rd
Bradford West Yorkshire
BD1 2RZ
Tel: 01274 722244
Fax: 01274 848996
Web: www.butterfieldsigns.co.uk

Sign 02 - PROJECTING BANNER

01no Back to back Formed aluminium panel finished RAL 7037 with flatcut individual brass letters secured to both sides with pins to suit.
Letters to be externally illuminated with LED troughlight to suit.
Size: 160mm CAP HEIGHT, 600 x 1500mm O/A
Scale: 1:20

6000mm to underside

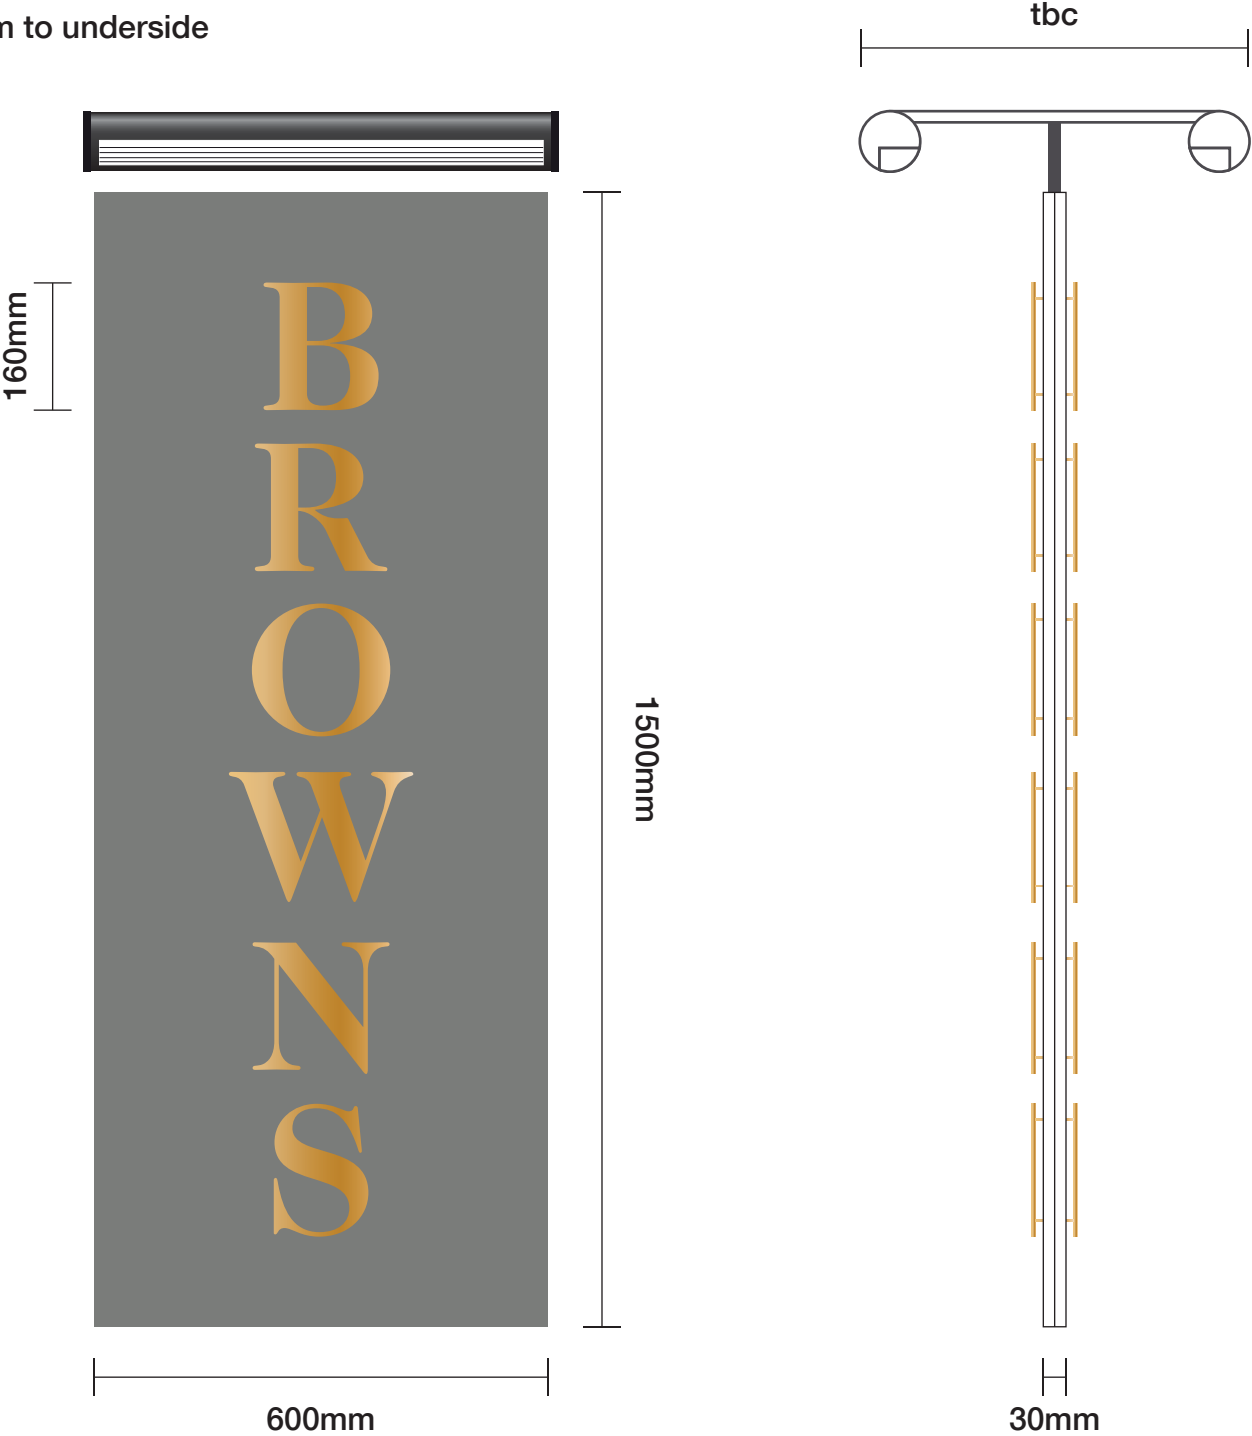

Sign 03 - MENU CASE A3

02no Battery operated wall mounted brass menu case to suit an A3 menu, with self coloured black vinyl 'BROWNS' header
Size: To suit A3 approx 490 x 370mm
Scale: 1:10

