



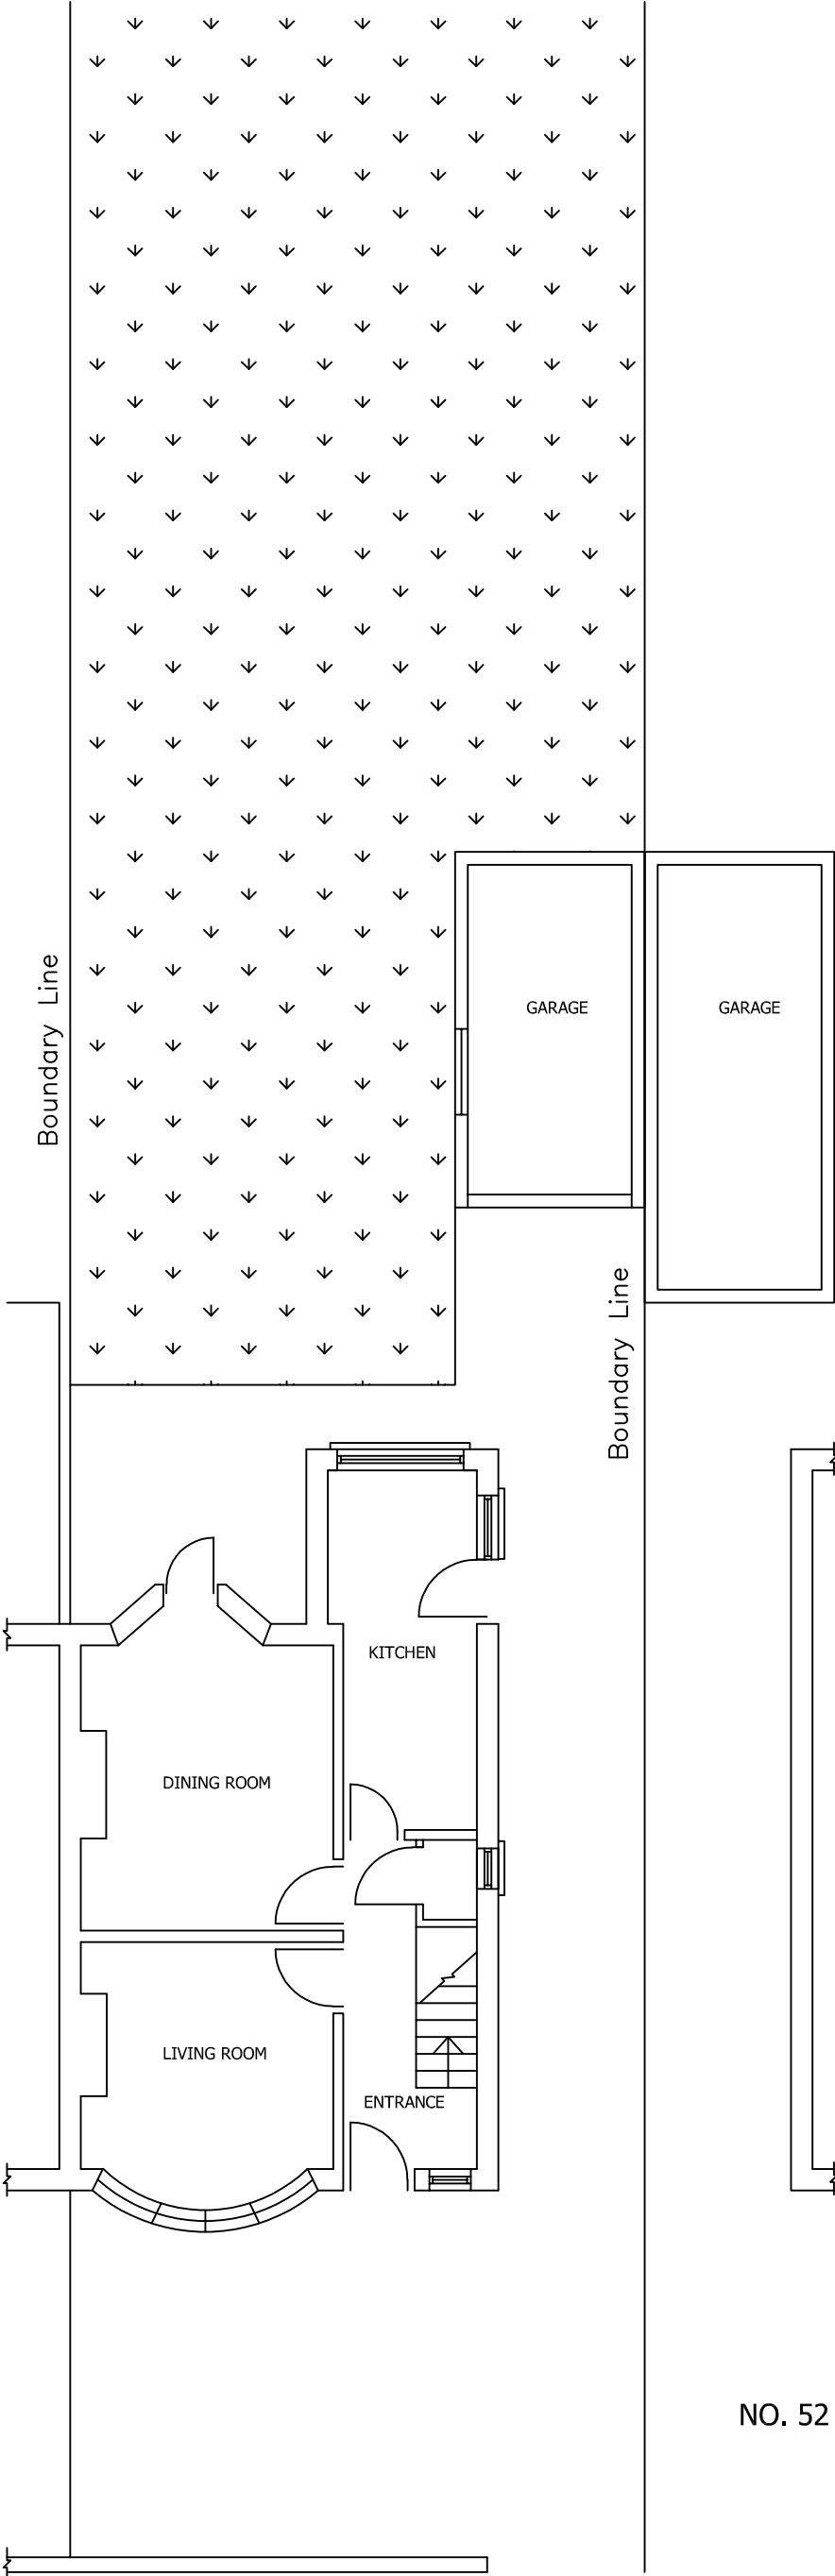

EXISTING GROUND FLOOR PLAN

 

TITLE				
EXISTING GROUND FLOOR LAYOUT				
PROJECT				
PROPOSED SINGLE STOREY SIDE AND REAR EXTENSION				
AT				
54 ALAN ROAD				
WITHINGTON, M20 4SF				
PLOT SCALE 1=1	SCALE 1:100	DRN F.A.	DATE 07/21	DRAWING No. 02
REV				-