




1 Front Elevation as Proposed
1 : 50



2 West Gable Elevation as Proposed
1 : 50



3 Rear Elevation as Proposed
1 : 50

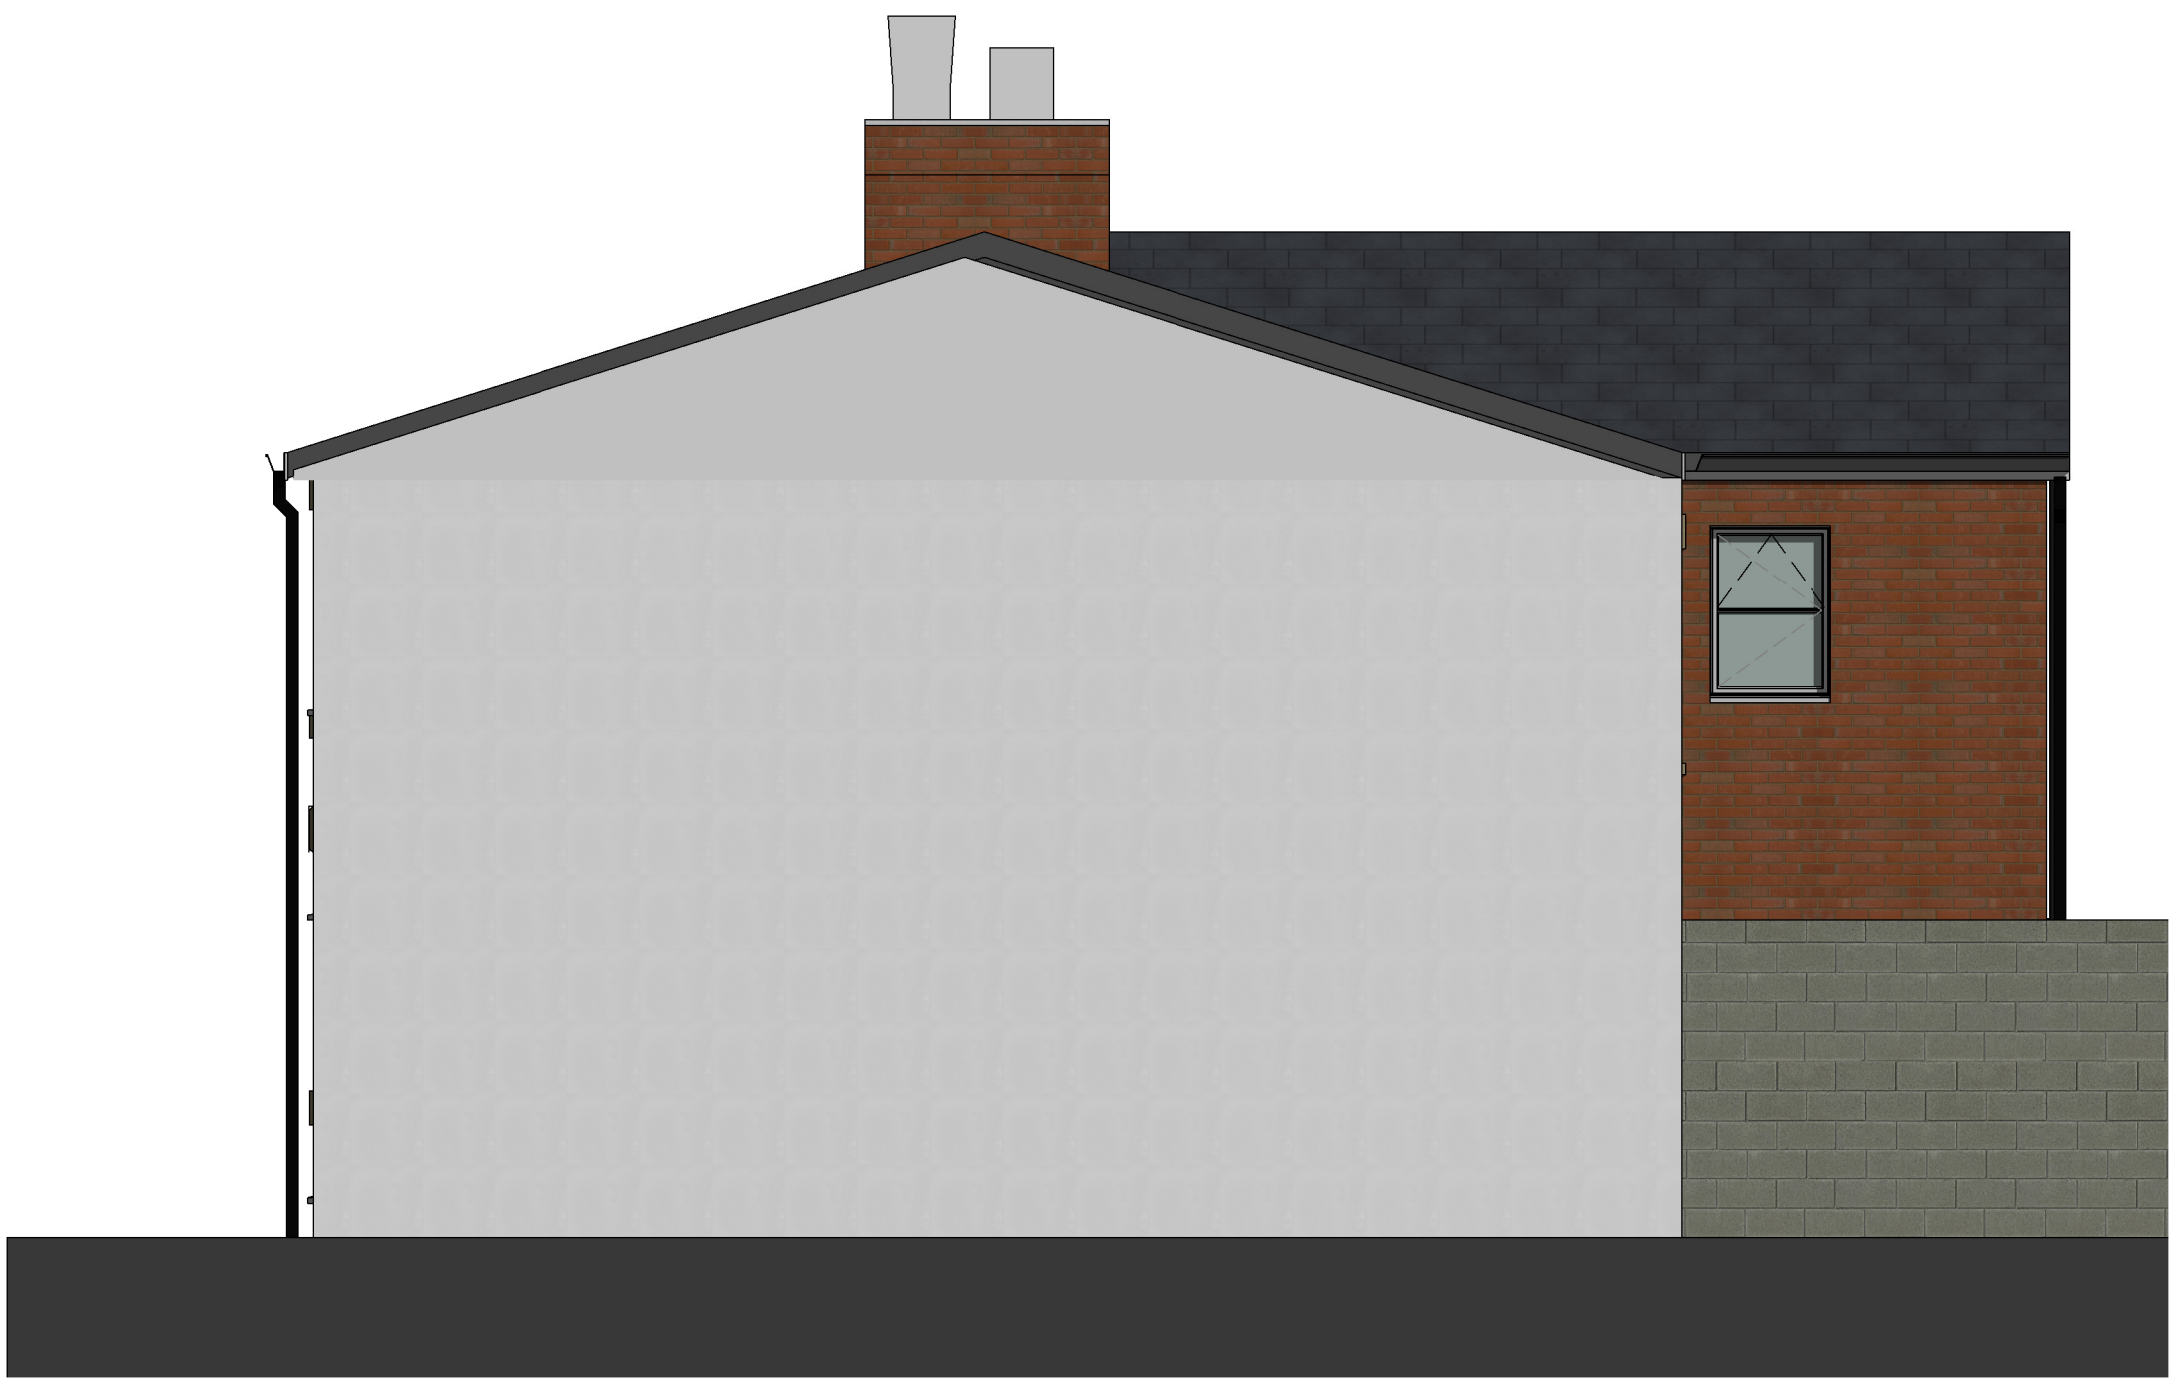

4 East Gable Elevation as Proposed
1 : 50

1	01.10.21	AC	Proposed window height updated
Rev	Date	Int	Description



CLIENT:
One Manchester

PROJECT:
26 & 28 Penzance Street

DESCRIPTION:
Elevations as Proposed

PURPOSE OF ISSUE:
Planning

DRAWN BY:	CHECKED	DATE:	SCALE @ A1:
AC	VS	28/09/21	1 : 50

JOB NO:	STATUS CODE:	DRAWING NO:	REV
3918	S2	122	1

FILE IDENTIFIER:
PS-BTP-00-ZZ-DR-A-3918_122.1

Elizabeth House 486 Didsbury Road Heaton Mersey Stockport SK4 3BS
0161 443 1221 info@bernardtaylor.co.uk www.btparchitects.co.uk