




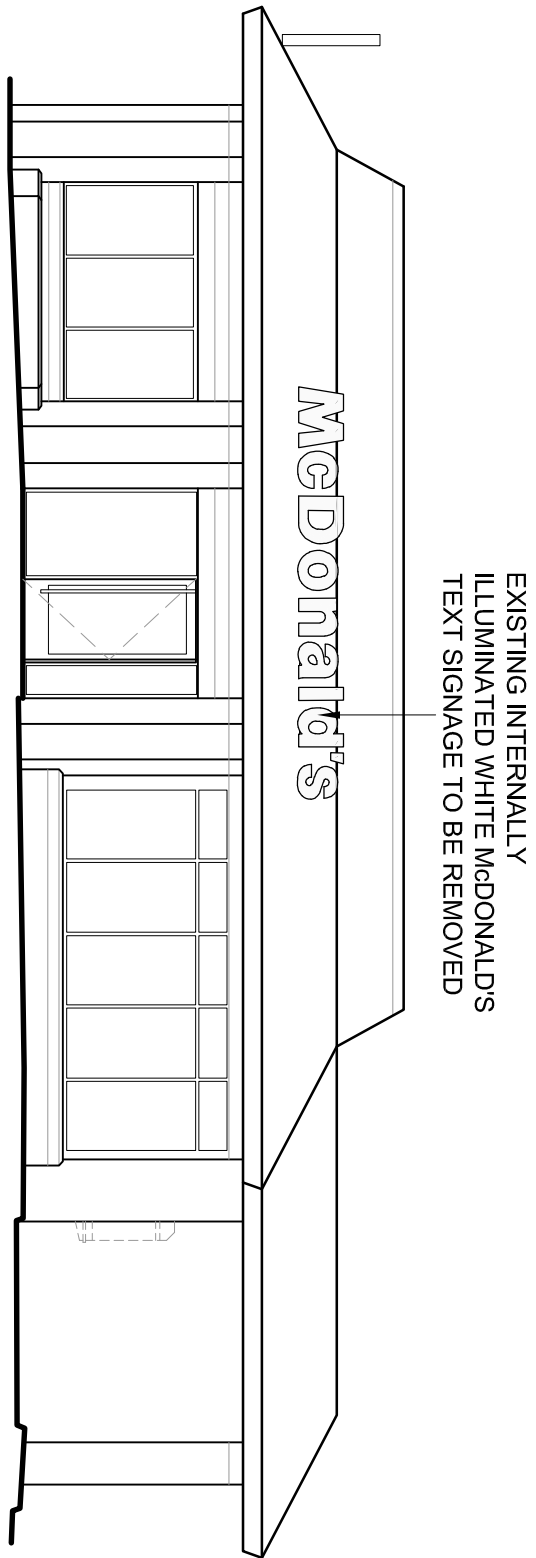

EXISTING EAST ELEVATION

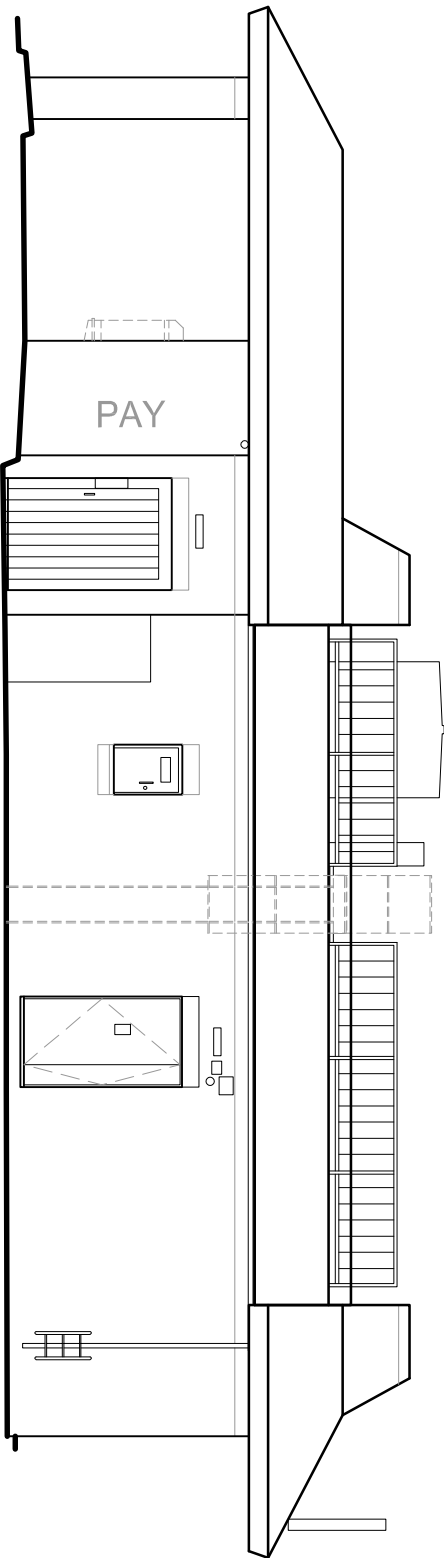


EXISTING WEST ELEVATION

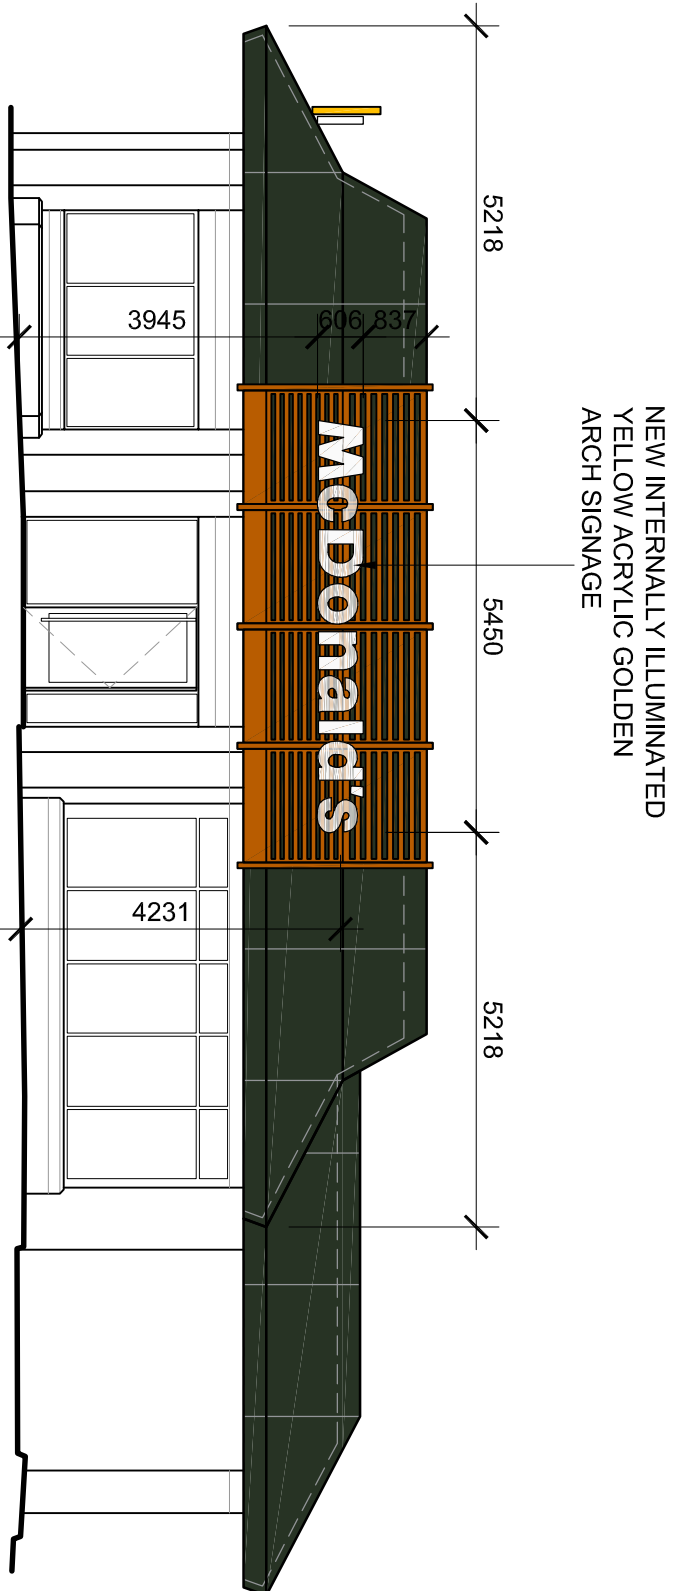


PROPOSED EAST ELEVATION


NEW FASCIA PANEL

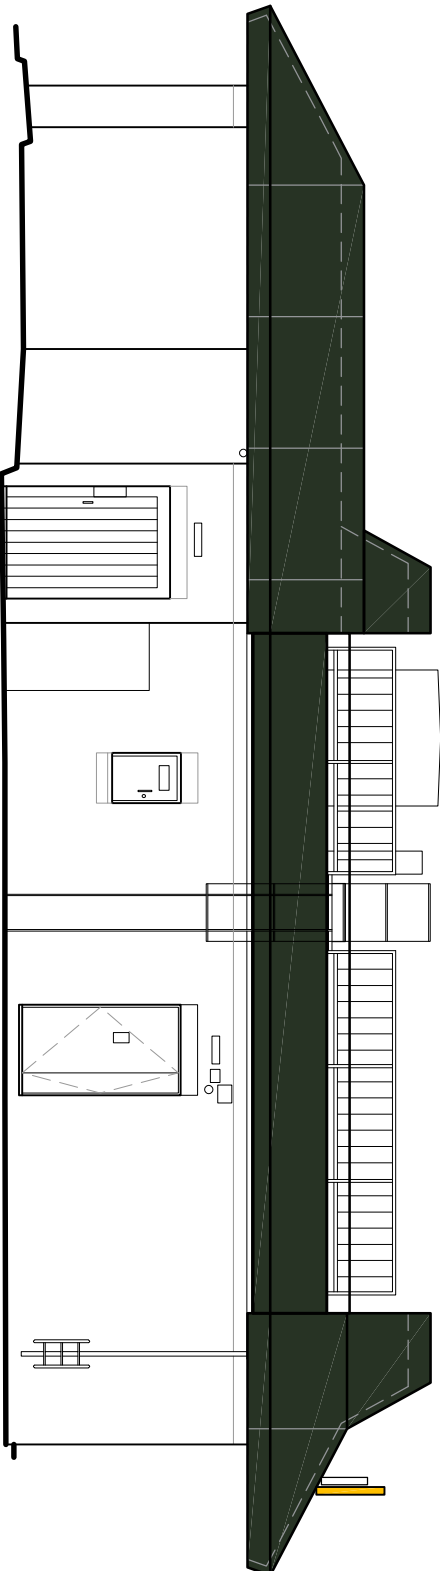


PROPOSED WEST ELEVATION

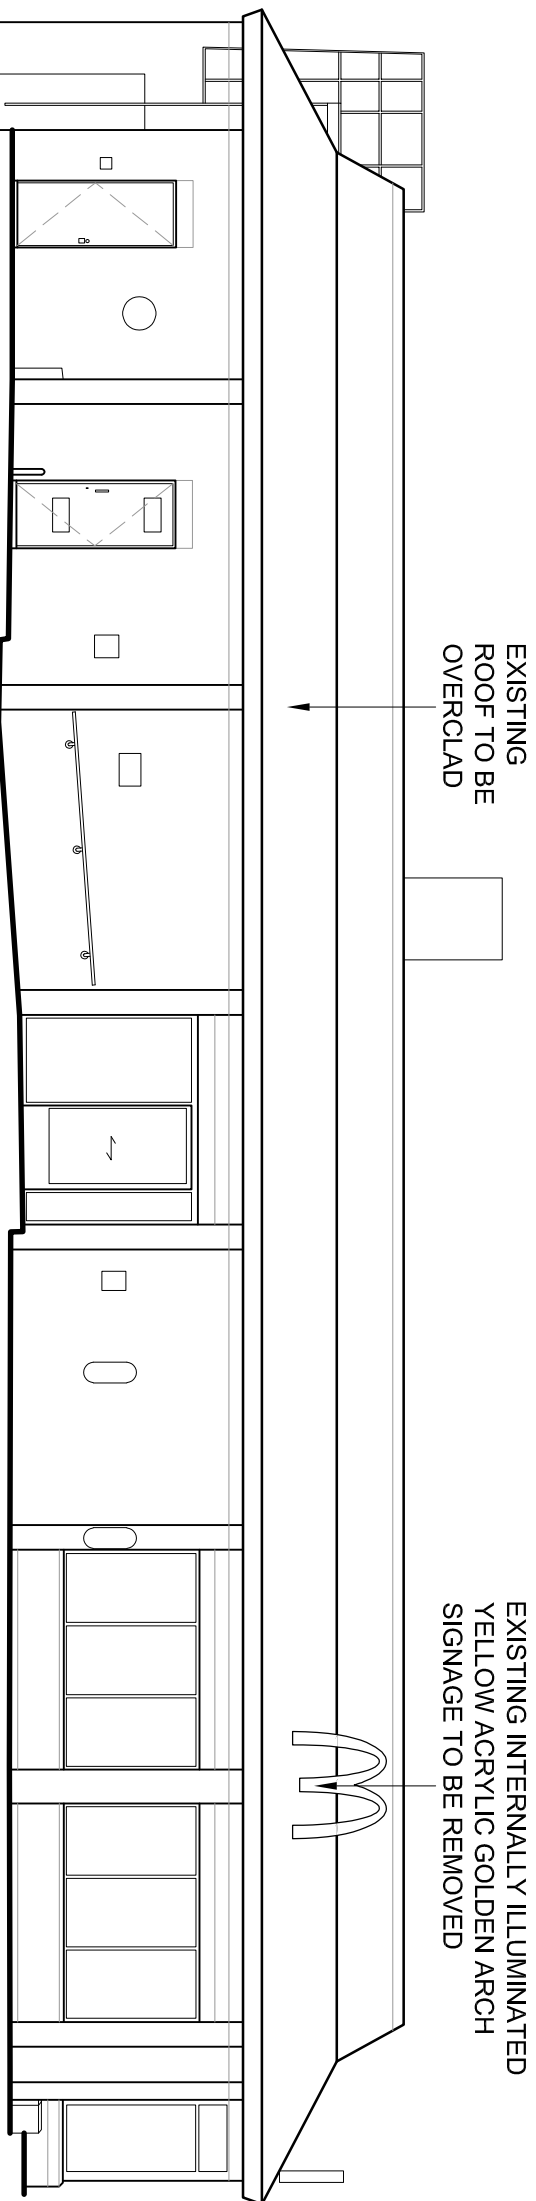


EXISTING SOUTH ELEVATION

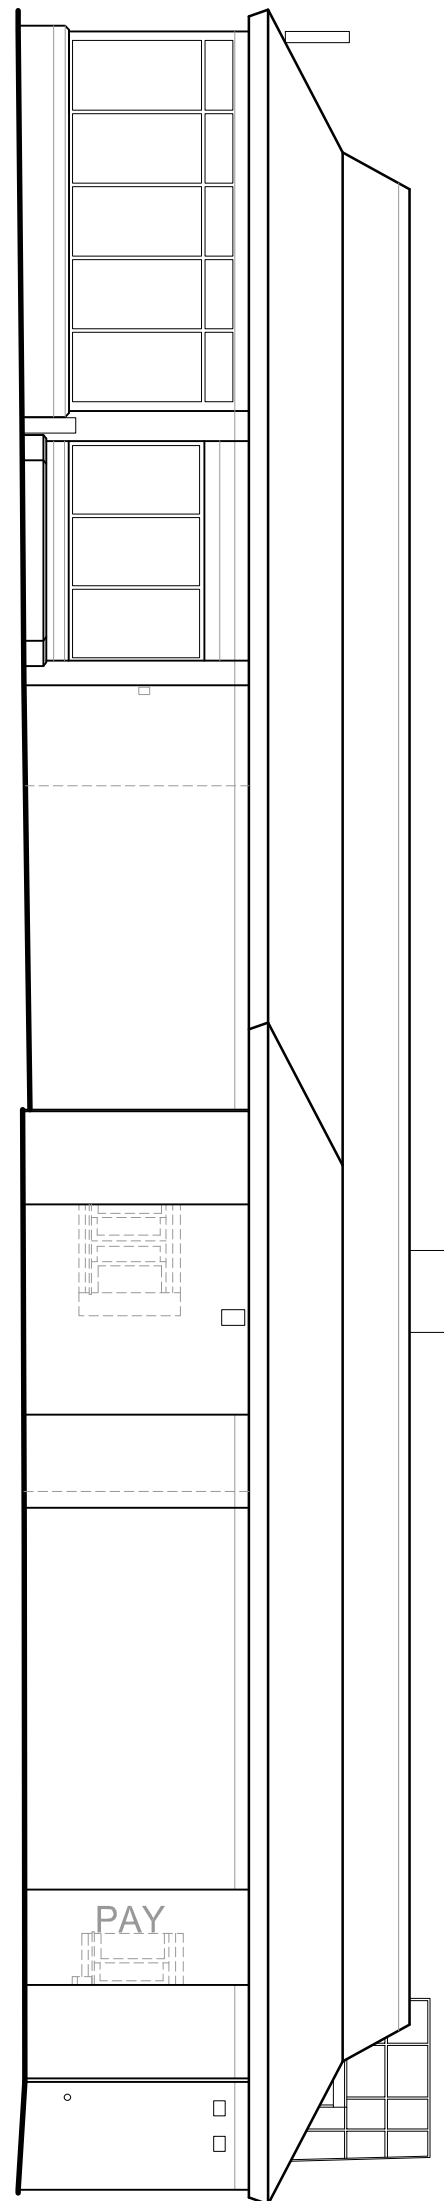

EXISTING NORTH ELEVATION

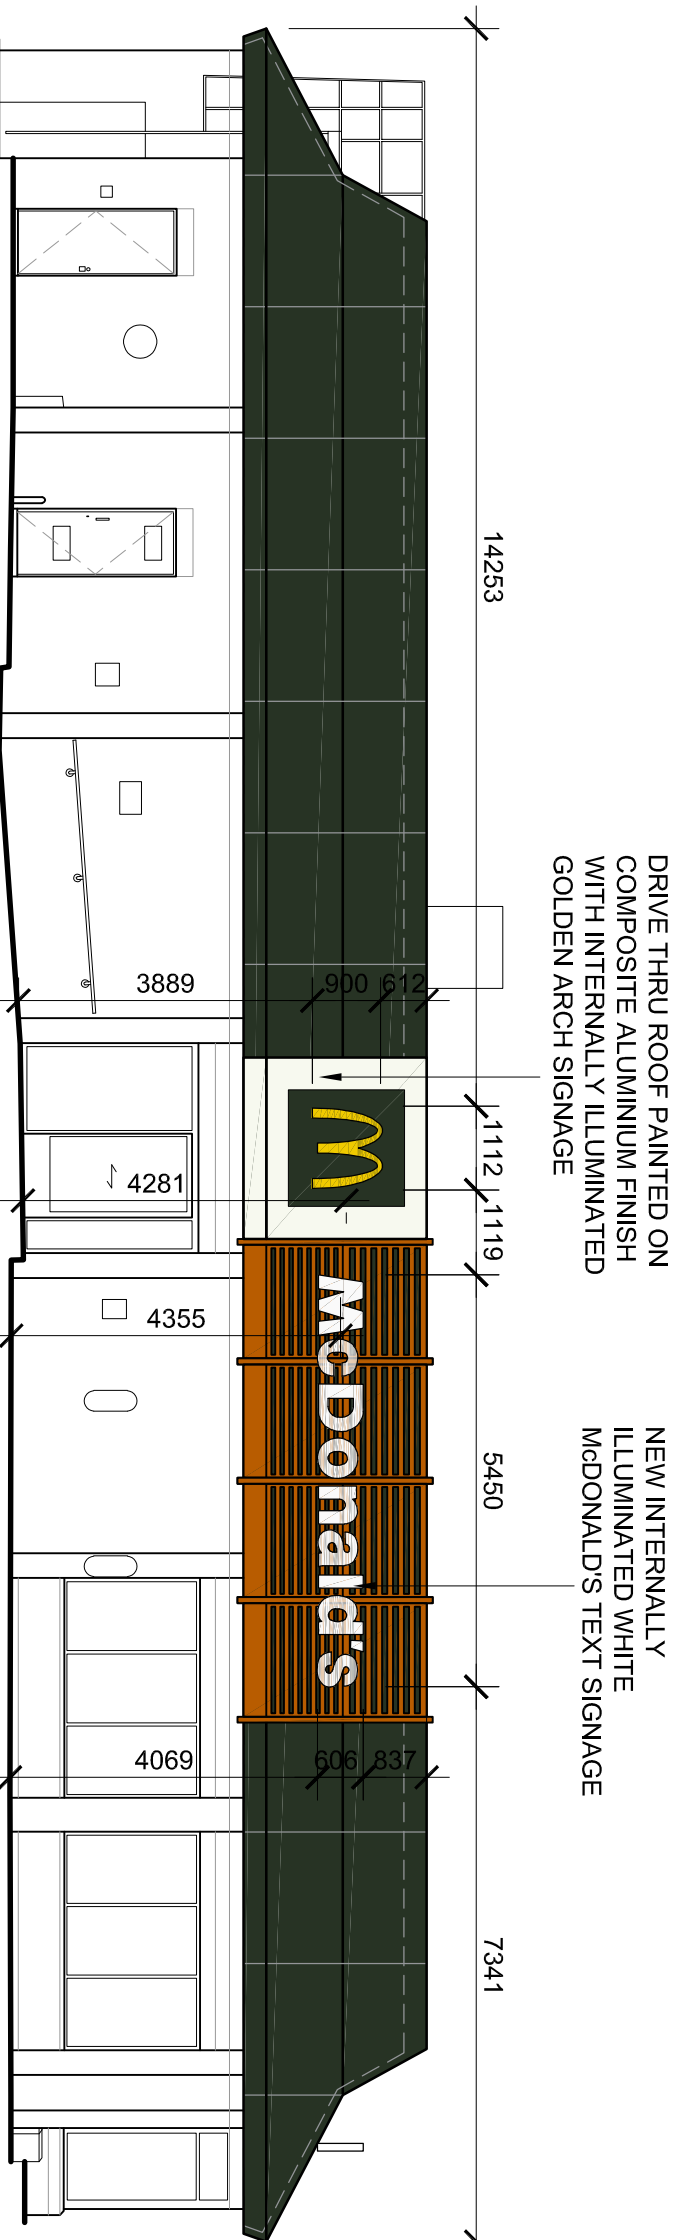


PROPOSED SOUTH ELEVATION

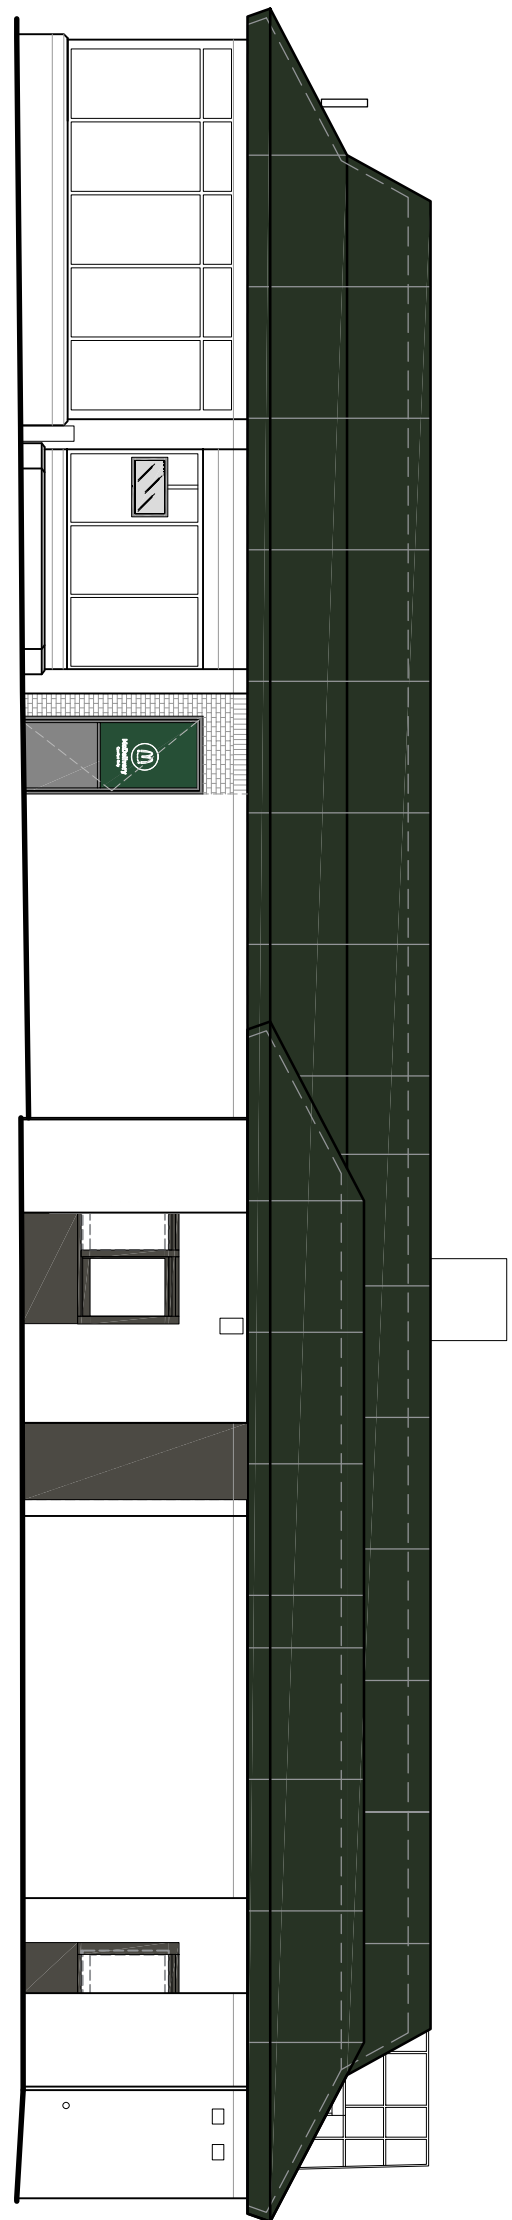

PROPOSED NORTH ELEVATION

SITE SIGNAGE SCHEDULE						
ADVERT REF	QTY	SIZE (mm)	MATERIALS	COLOR	HEIGHT (mm) ABOVE GROUND	HEIGHT (mm) OF TEXT
SIGN 10	1(New)	1112W x 100D x800H	Yellow acrylic 'Golden Arch' symbol roof mounted signage with option of the background color.	Yellow	Refer to Elevations	900
SIGN 5	2(New)	5450W x 100D x800H	White acrylic 'McDonald's' text roof mounted signage.	White	Refer to Elevations	808
						ILLUMINATION (STATIC - Max. 600cd/m²)

 


EXISTING & PROPOSED ADVERT ELEVATIONS 1:100

NOTES

- All dimensions and levels are to be checked on site.
- Any discrepancies are to be reported to the architect before any work commences.
- The drawing shall not be used to specify any dimensions work to fixed dimensions only.
- The drawing shall not be reproduced without express written permission from AEW.
- The drawing shall not be reproduced without express written permission from AEW.
- All works are to be undertaken in accordance with Building Regulations and the latest British Standards.
- All proprietary materials and products are to be used strictly in accordance with the manufacturers recommendations.

CDM 2015

Client notified of duties: **At Design Workshops**
Principal Designer: **CS8**
Unless noted below, all known hazards have been highlighted on the drawing.
All drawings to be read in conjunction with all other drawings as noted on issue sheet.

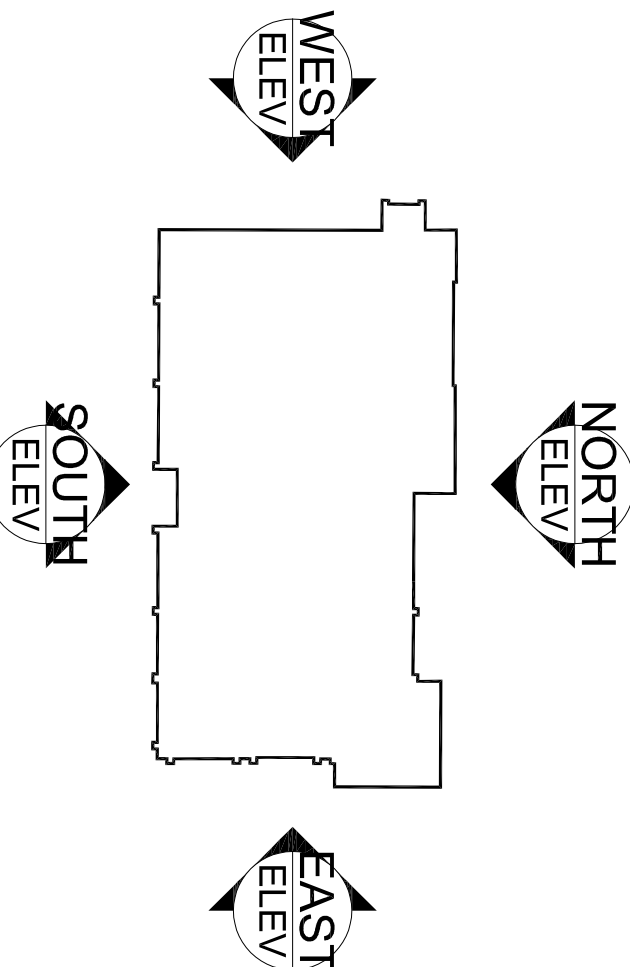

KEY PLAN - NTS

PLANNING

project	store
FALLOWFIELD MANCHESTER	0206
EXISTING & PROPOSED ADVERT ELEVATIONS	
date	15/10/2021
scale@A1	1:100
drawn	EV
checked	MW

A	22/10/2021	EV	MW
Updated drawings to include planning (19/10/2021)			
- New cladding to match existing shown below booths & new section of wall			
- Issued for planning			
REV	Date	Drawn by: -	Checked by: -
S2	For Information		
drawing stage: PLANNING			
client: McDonald's Restaurants Ltd			