



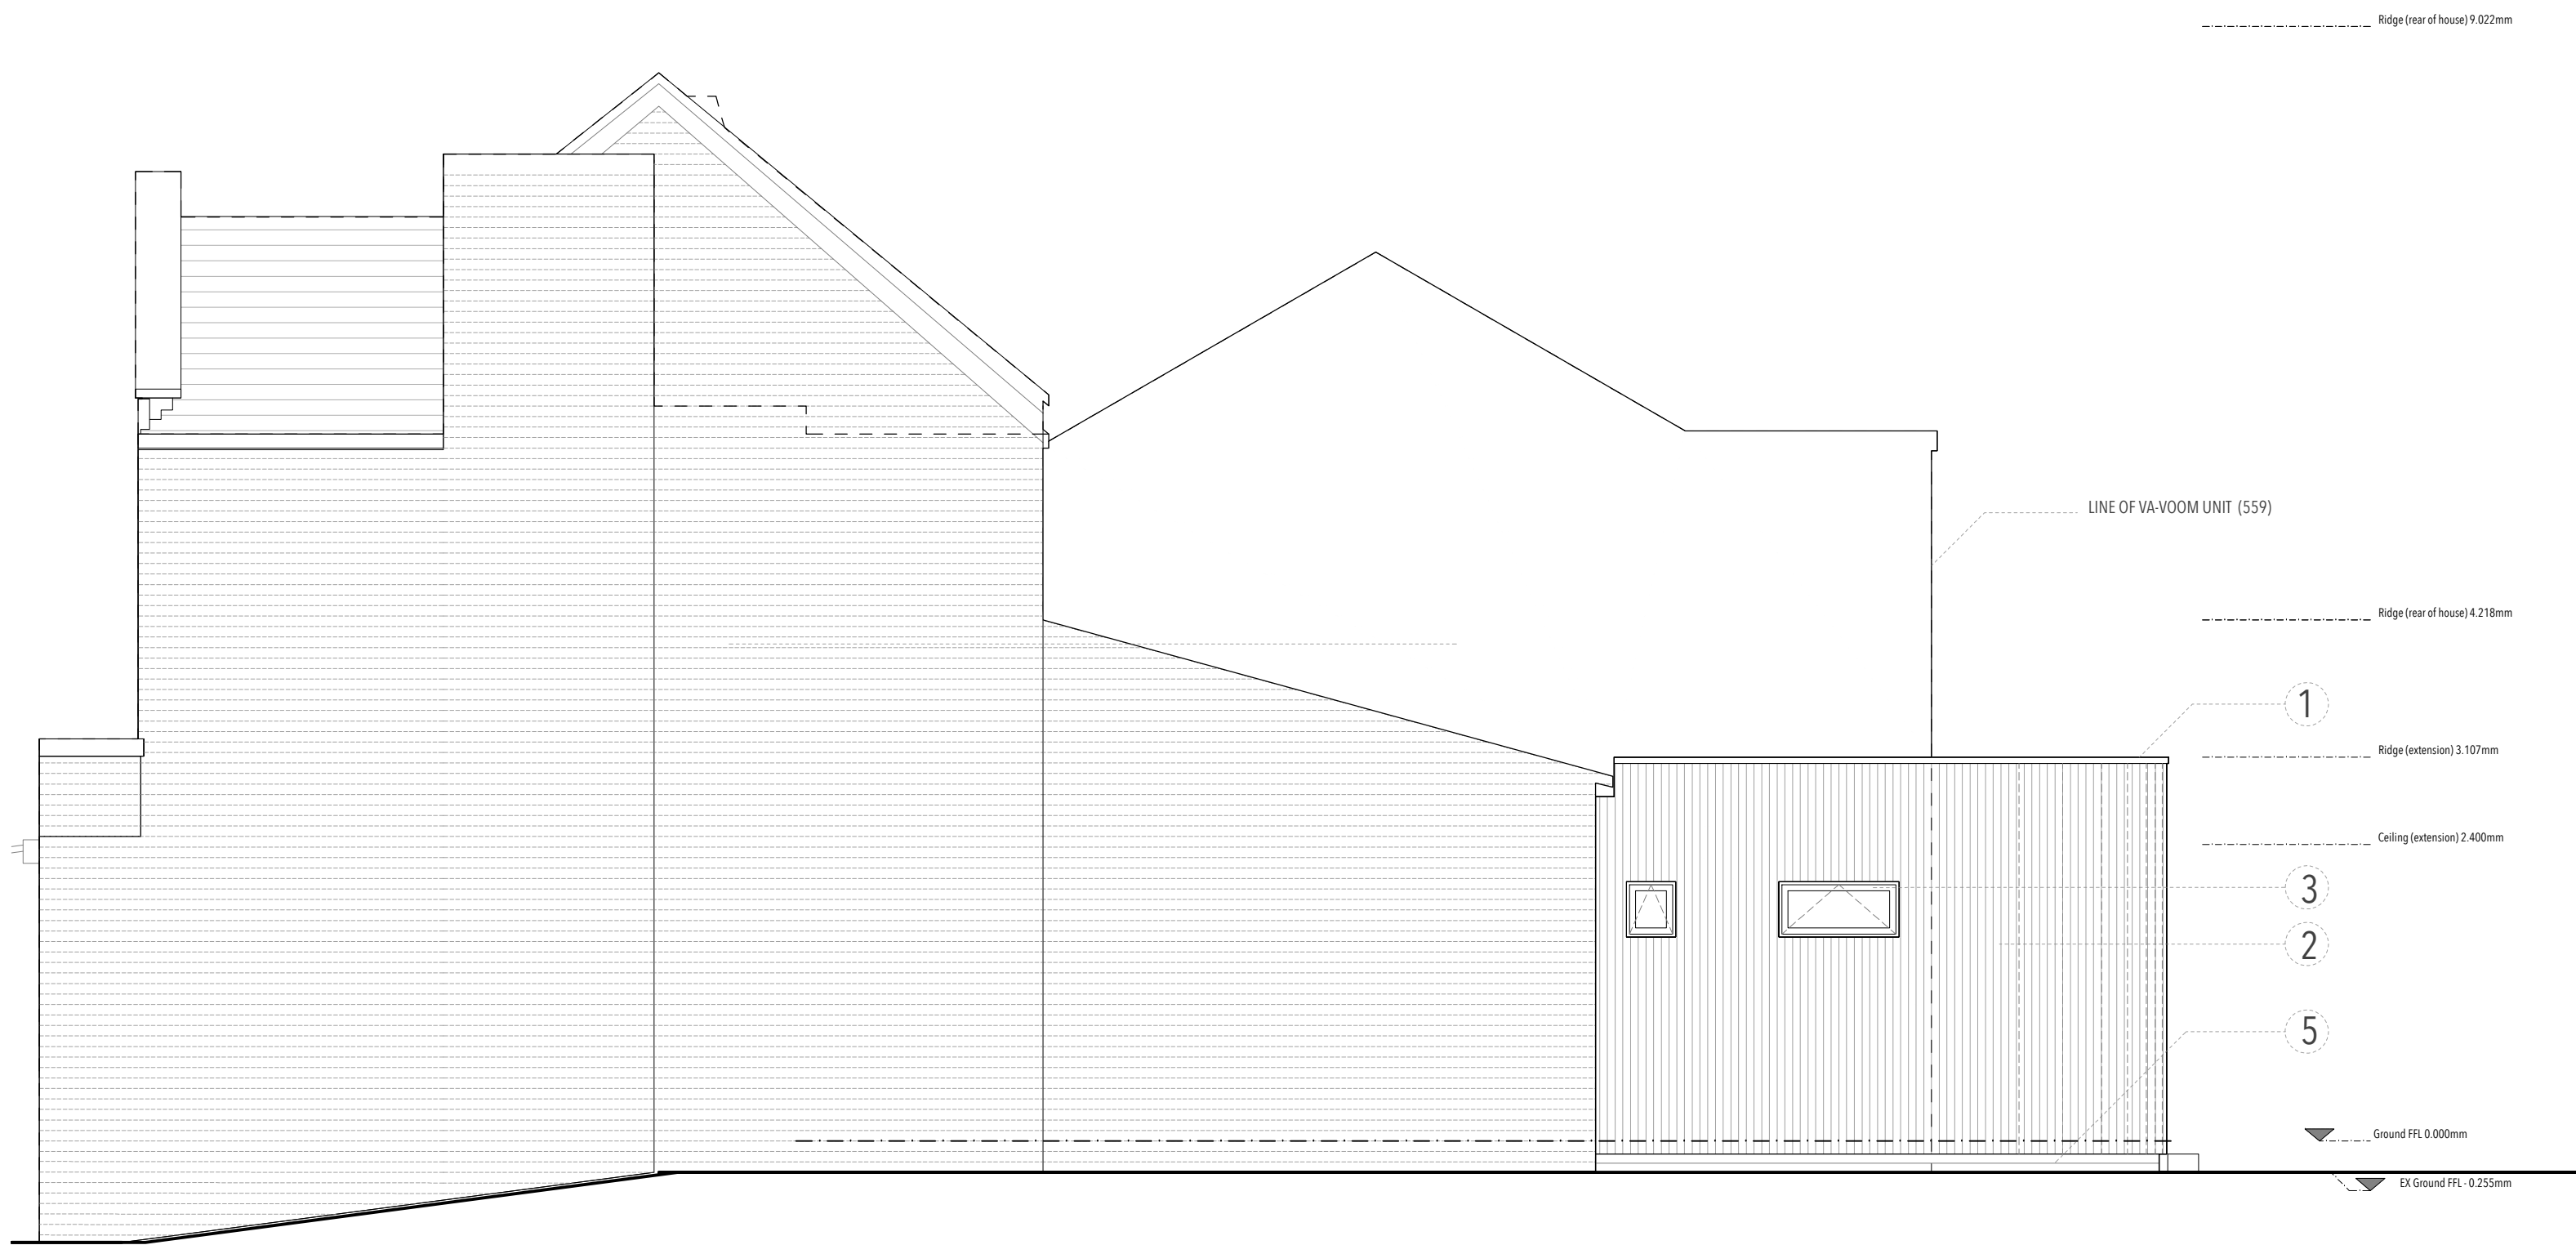

PROPOSED WEST ELEVATION



PROPOSED SOUTH ELEVATION

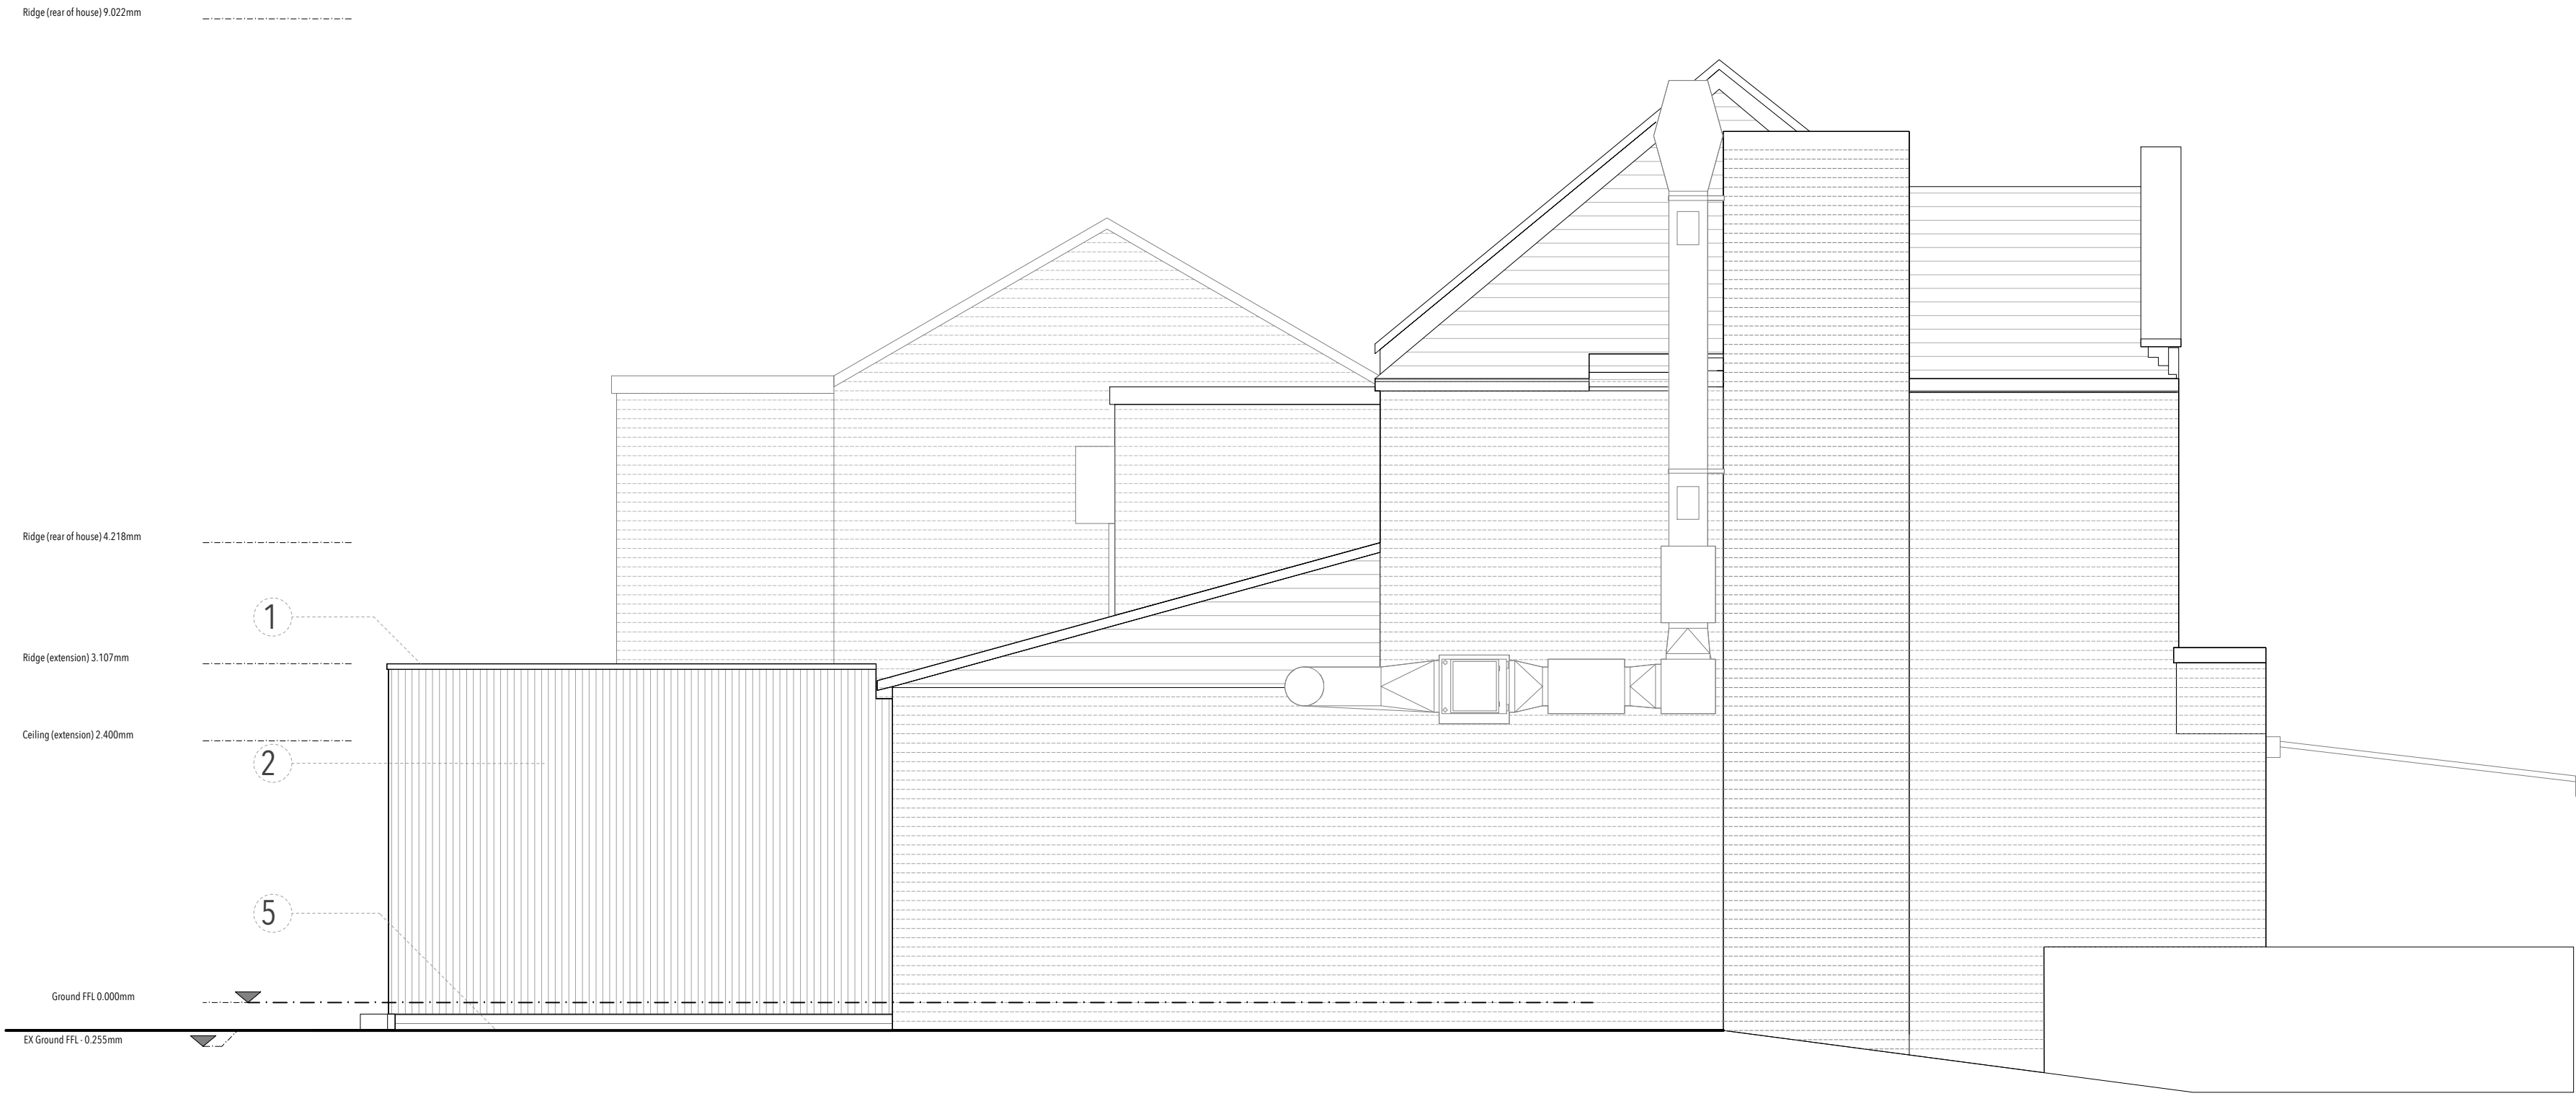

PROPOSED EAST ELEVATION




- notes:**
1. Do not scale this drawing
 2. Drawing to be used for the status indicated only
 3. All dimensions and setting out shall be checked and confirmed and any discrepancies to be reported to the Designer prior to commencement of any work
 4. All work and materials to be in accordance with current statutory legislation, relevant codes of practice and British Standards
 5. Drawing to be read in accordance with relevant consultants and sub-contractors drawings and specifications
 6. This drawing is the property of the Designer and is not to be used in whole or in part without written consent

no. revision date

KEY

- ① Aluminum capping RAL 7021
- ② Composite Slatted Cladding - Colour Midnight
- ③ upvc windows RAL 7021
- ④ upvc door RAL 7021
- ⑤ Black brick engineered up-stand

key plan:

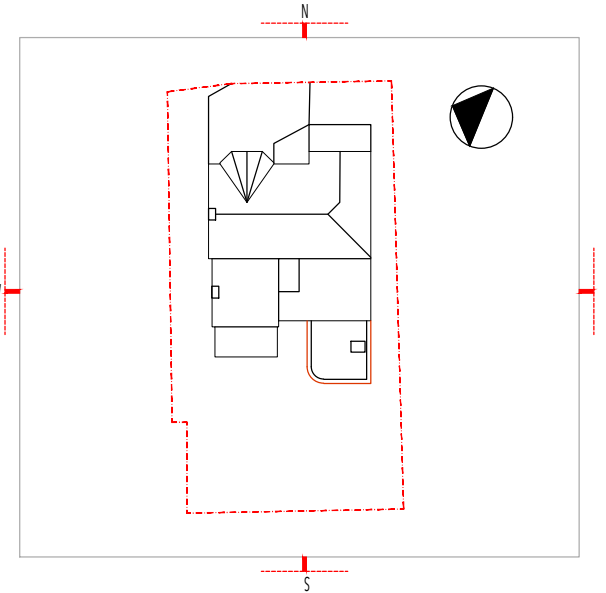

project:

559 Barlow Moor Road
Chorlton
M21 8AN,

title:


Proposed Elevations

scale: sheet: date:
1:50 A1 Sept 2021

drawing status:

Planning

drawing no: rev:
139 - 08 - 008 -

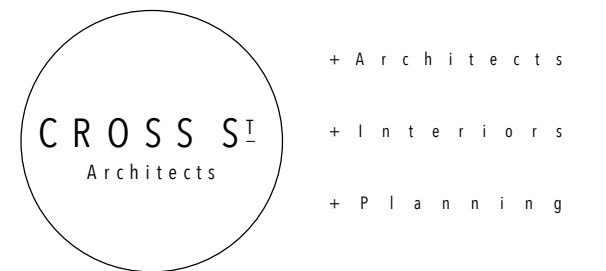

CROSS STREET ARCHITECTS
(t) stephen@crossstreetarchitects.co.uk
(m) 1447913633424