




**Location Plan**  
1 : 1250

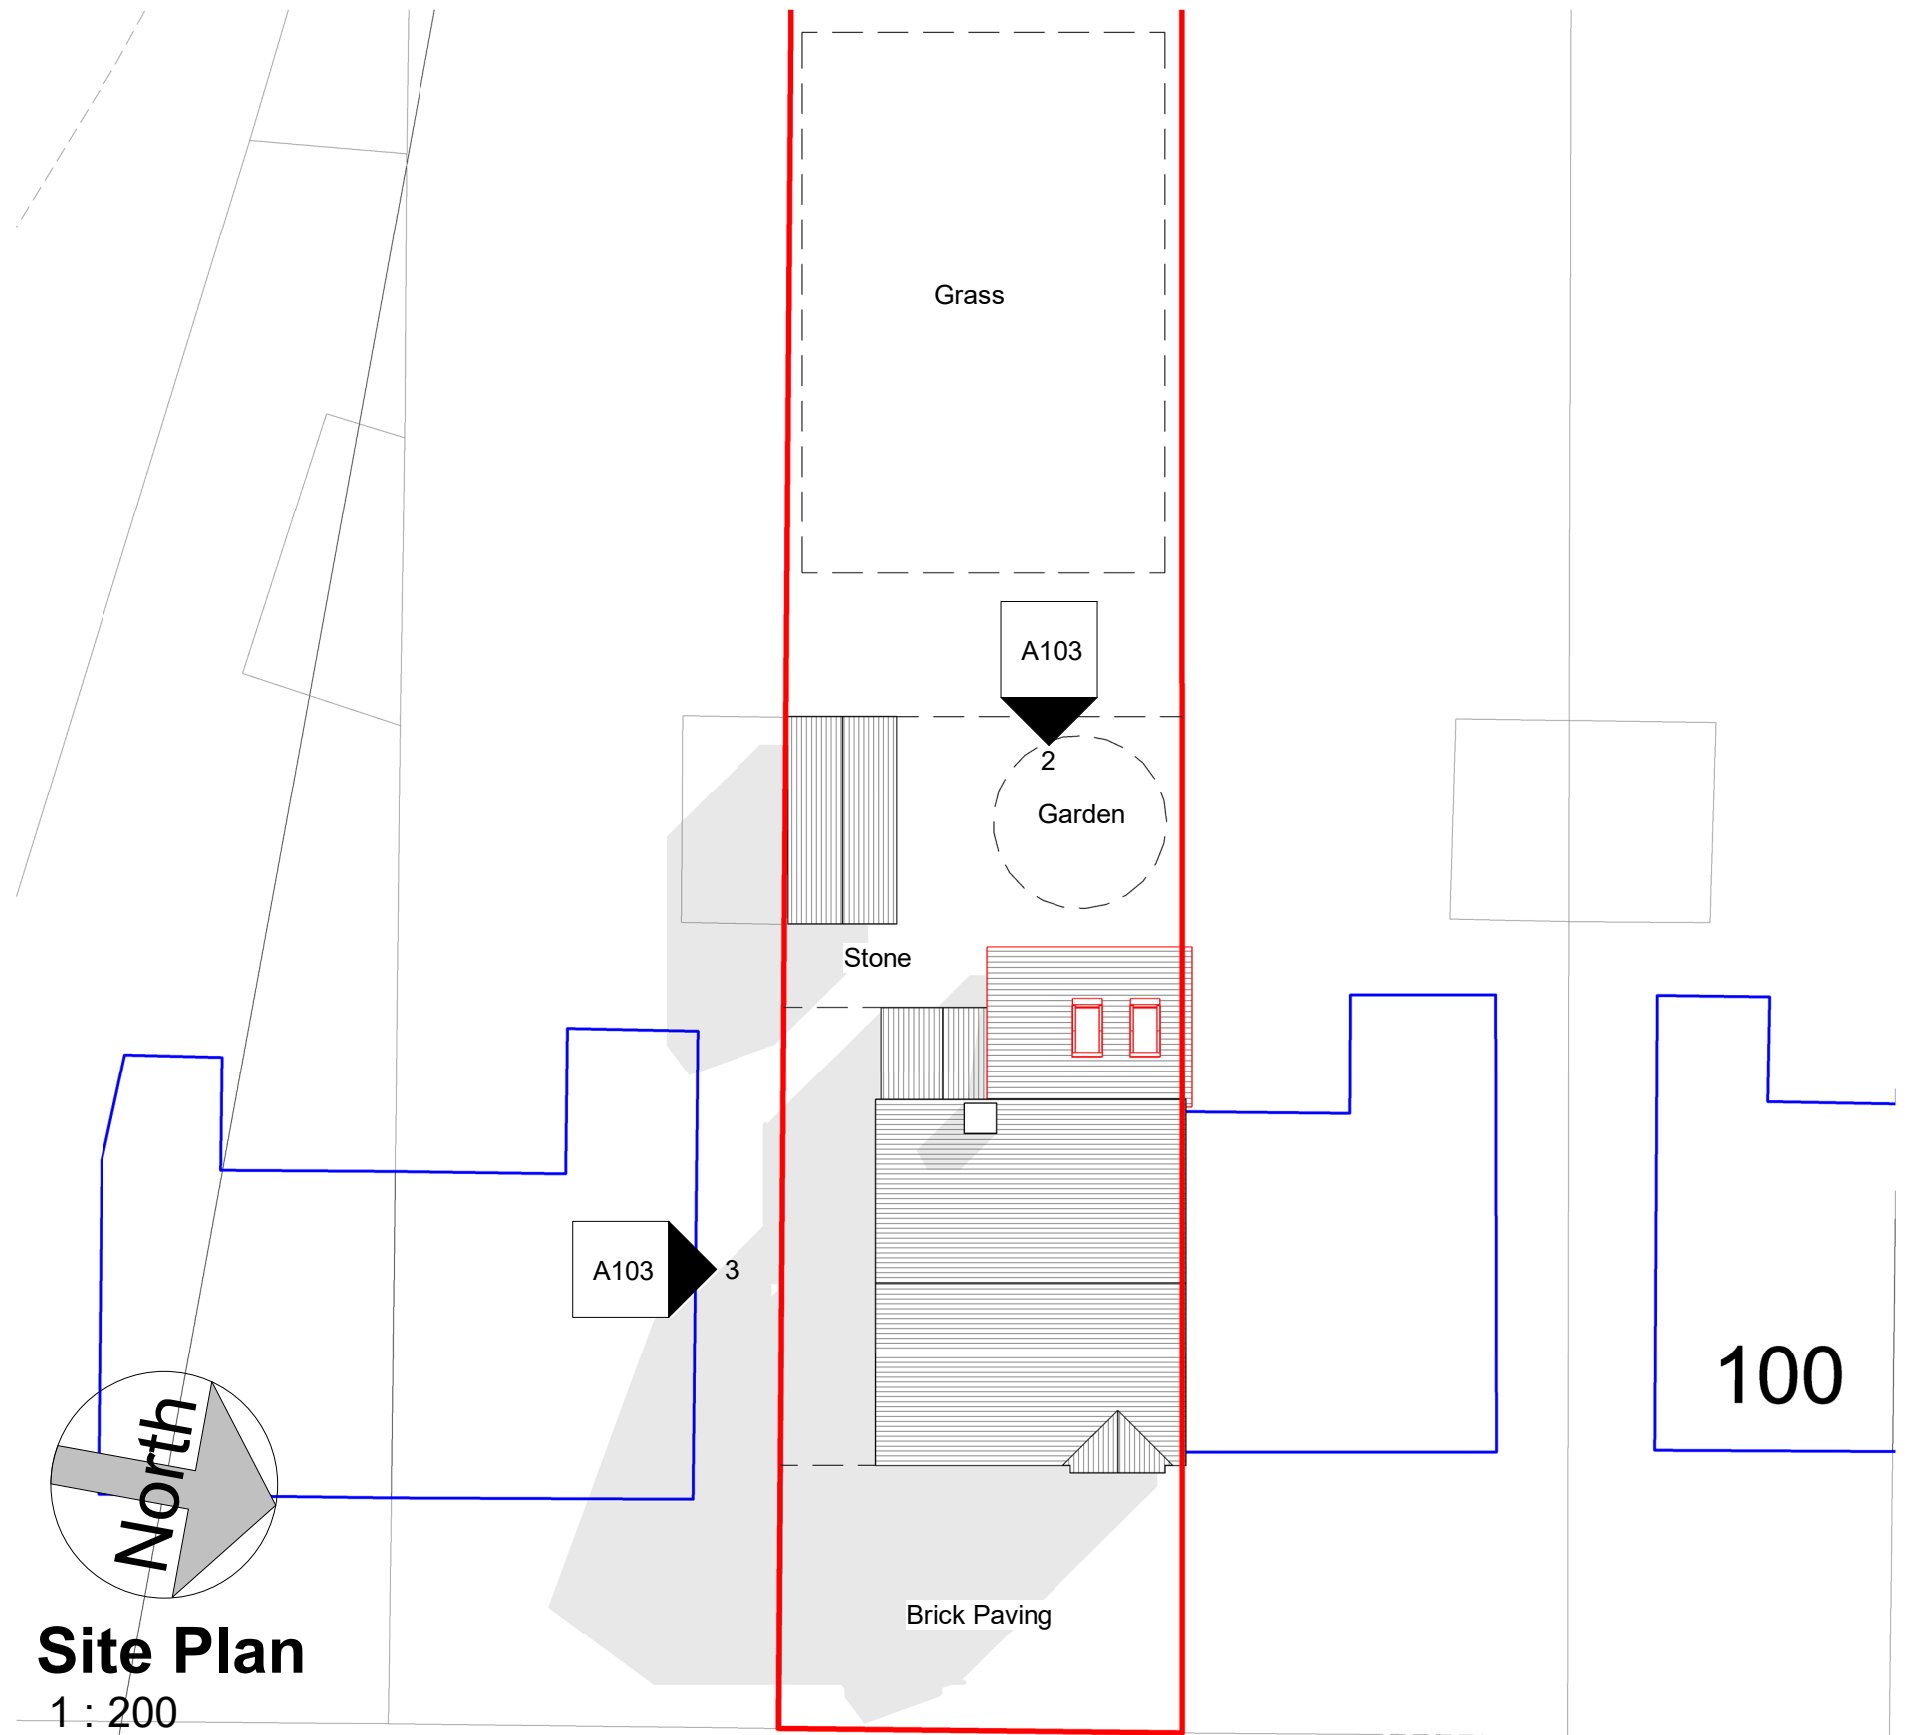

**Site Plan**  
1 : 200

**Birchfields Rd**

COPYRIGHT © ALL RIGHTS RESERVED BY VIKAS ALYAS LTD. DO NOT SCALE FROM DRAWING. DRAWING INDICATES DESIGN INTENT ONLY. REPORT ANY DISCREPANCIES TO CLIENT / VA LTD. NOT TO BE USED FOR CONSTRUCTION UNLESS STATED SO. TO BE READ IN CONJUNCTION WITH OTHER DRAWINGS OR SPECIFICATION WHERE PROVIDED.

**ARCHITEK**  
BUILDING DESIGN CONSULTANCY

**0161 511 8479**  
vikas@architek.uk  
916 Stockport Road, Levenshulme, Manchester, M19 3AB

| No. | Description       | Date       |
|-----|-------------------|------------|
| P1  | Issue to Planning | 02.10.2021 |
|     |                   |            |
|     |                   |            |
|                              |                              |                                        |  |                    |                        |                              |
|------------------------------|------------------------------|----------------------------------------|--|--------------------|------------------------|------------------------------|
| PROJECT                      |                              | ADDRESS                                |  | CLIENT             |                        |                              |
| Single storey rear extension |                              | 104 Birchfields Rd, Manchester M14 6PH |  | Mr M Rafiq         |                        |                              |
| Manchester City Council      | PURPOSE OF ISSUE<br>Planning | SHEET<br>Location and Site Plan        |  | Date<br>09.06.2021 | Project number<br>1111 | Scale (@ A3)<br>As indicated |
|                              |                              |                                        |  | Drawn by<br>VA     | DRAWING NUMBER         |                              |
|                              |                              |                                        |  | Checked by<br>VA   | A101                   | REV<br>P1                    |