



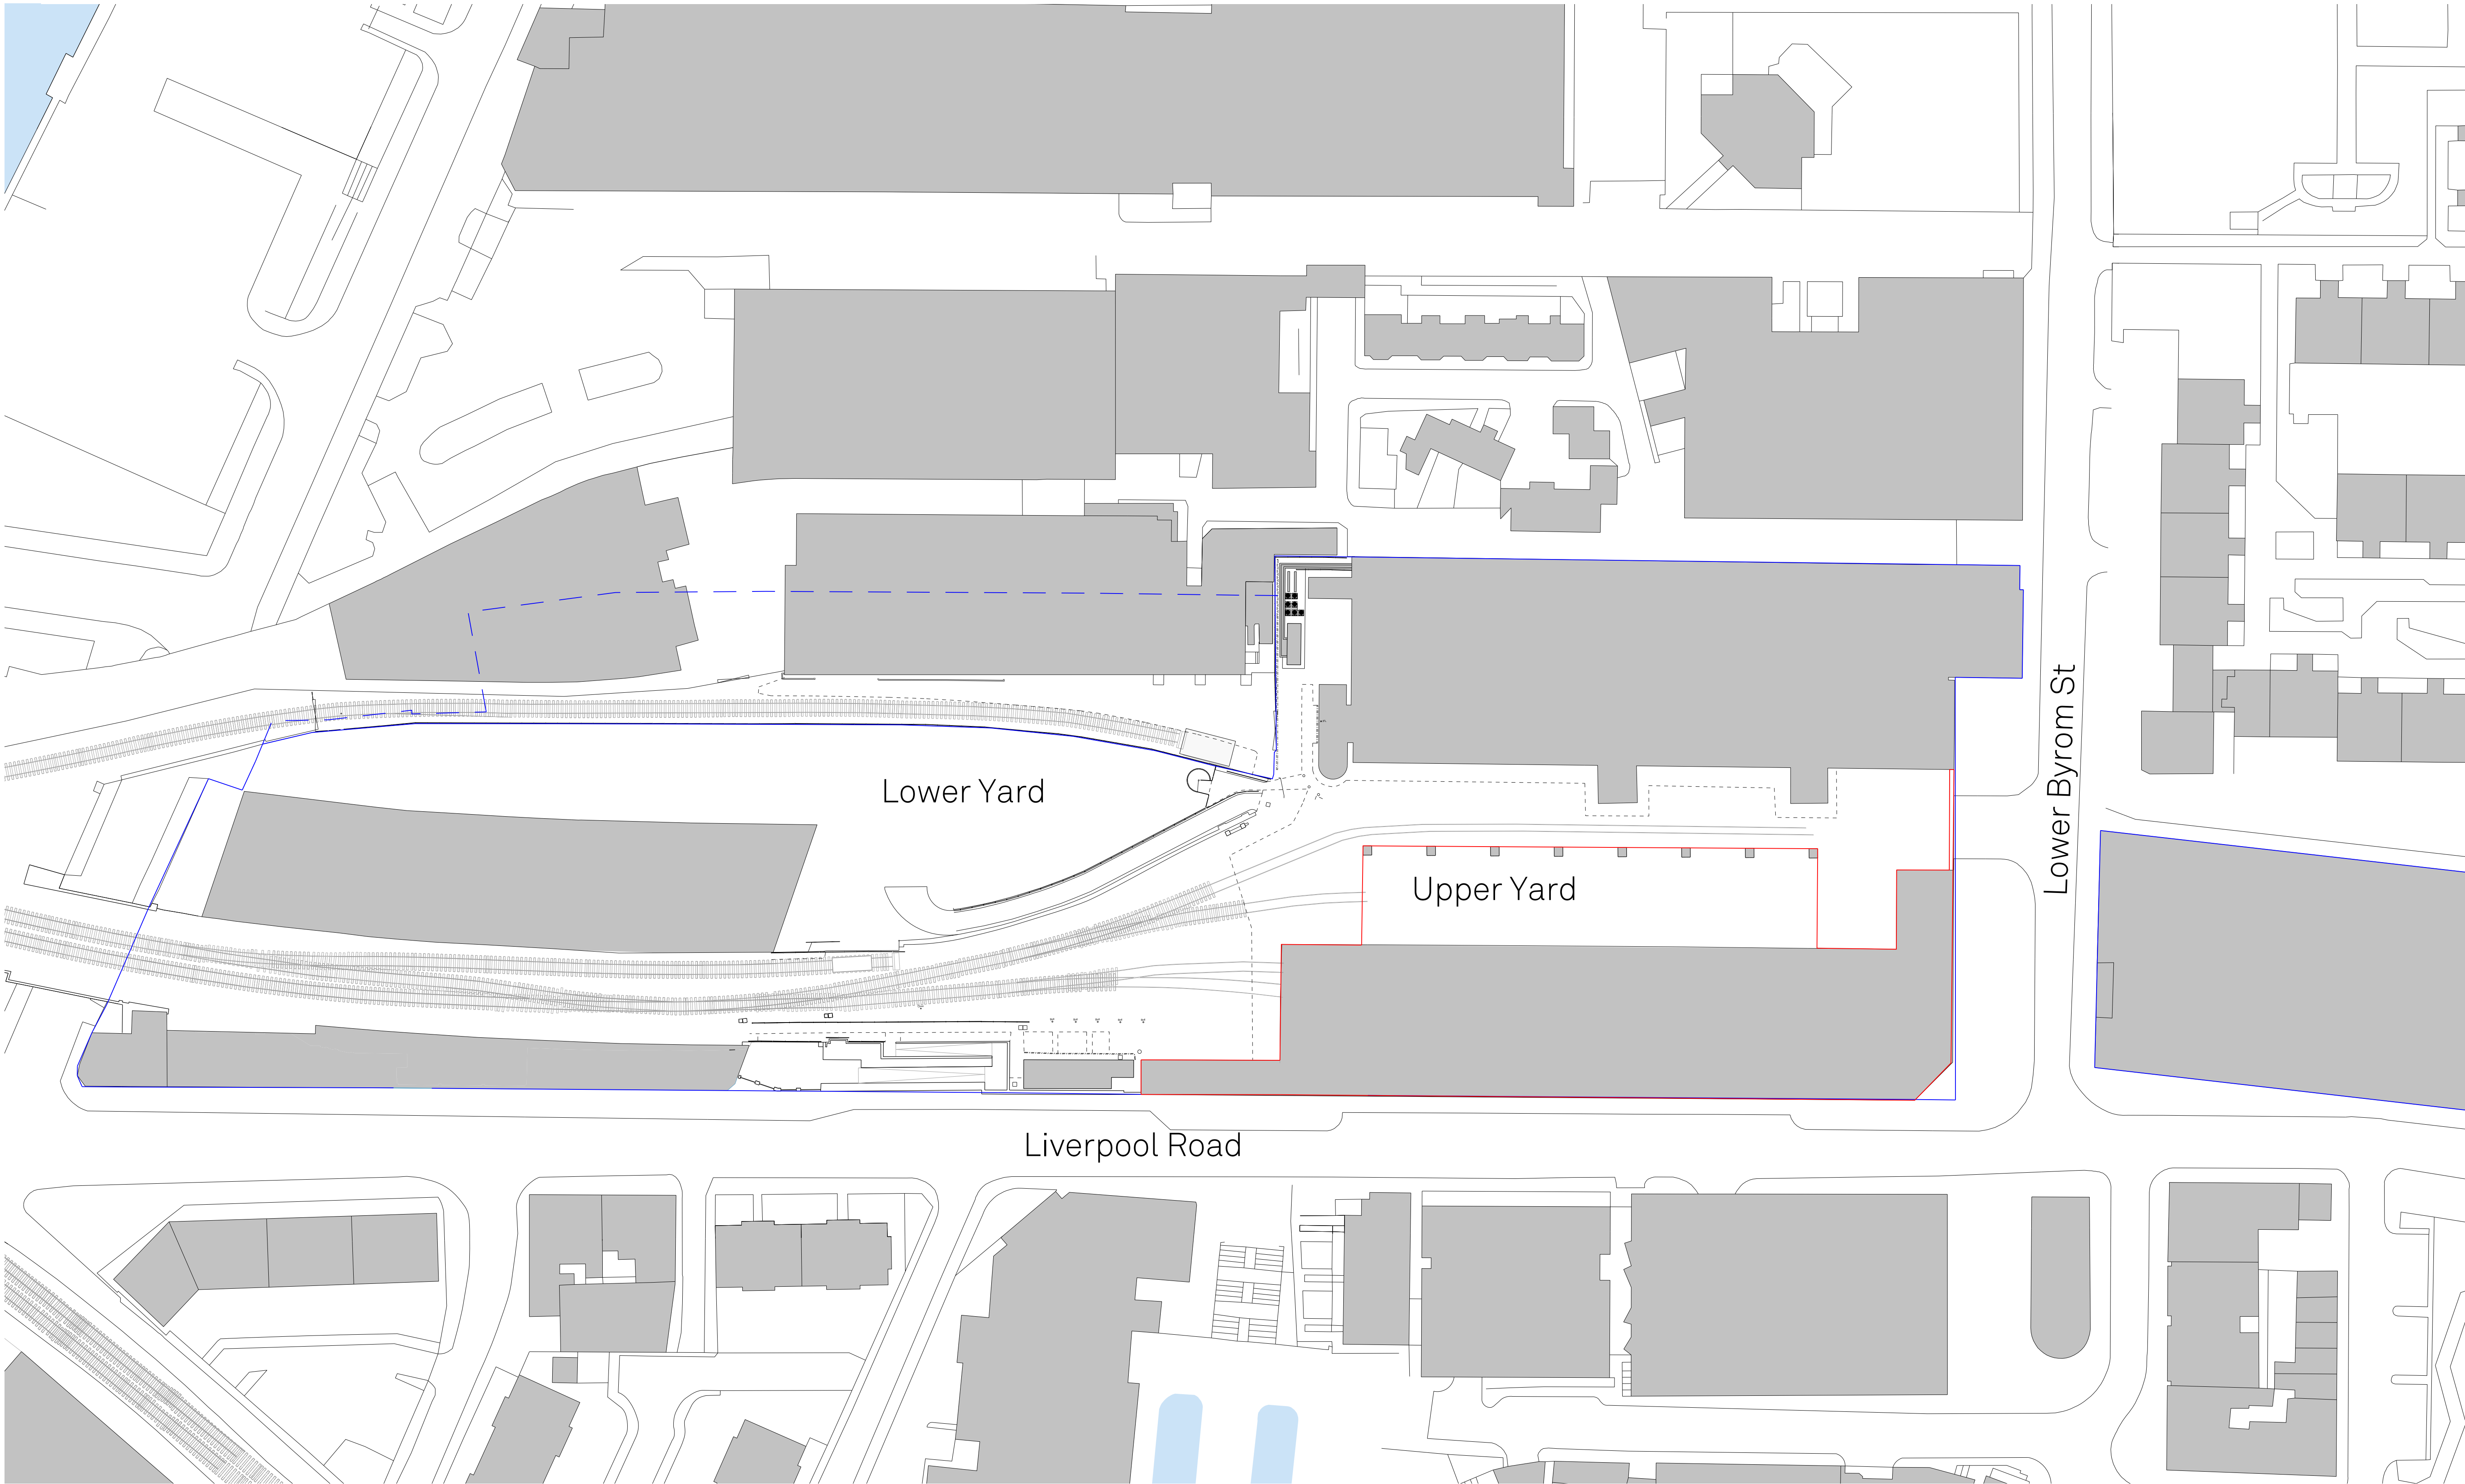

Revision	Description	Drawn/Checked	Date
PL1	Issue for planning		20.08.2021
PL2	Issue for planning		02.09.2021
PL3	Issue for planning		09.09.2021

Key
— Site Boundary
— Ownweship Boundary
- - - Ownweship Boundary

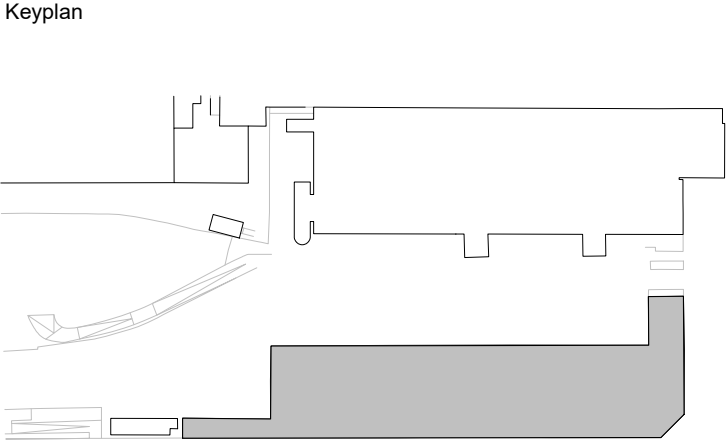

Drawings are based on survey information provided and subject to changes to accommodate existing building structure and services installation. We have noted discrepancies in the survey information and clarification required following further site investigations by the contractor on site. Do not scale from drawing. Errors to be reported immediately to the Architect. All dimensions must be verified on site. To be read in conjunction with all relevant Architects', Services and Structural Engineers' drawings.

© Carmody Groarke Limited.

CARMODY GROARKE

Carmody Groarke Limited, 67-74 Saffron Hill, London EC1N 8QX
+44 (0)20 7836 2333 www.carmodygroarke.com

Drawing Name		Drawing Number	
Site Plan		PHL-CGA-00-00-DR-A-01101	
Date		Issue	
09.09.2021		PL3	
Project Name	Power Hall & Decarbonisation	Scale/Format	1 : 500
Client	SIM	Drawn/Checked	CB/JY
Project number	PHL	Approved	RS
		CAD Reference	