
 
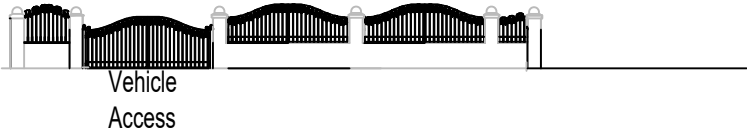


THE BUILDER MUST CHECK THE SITE AND THE APPROVED DRAWINGS BEFORE COMMENCING THE WORKS AND MUST TAKE ANY WORKING MEASUREMENTS AS NECESSARY.ANY DISCREPANCY IN THE DRAWING MUST BE REPORTED TO THE CLIENT .

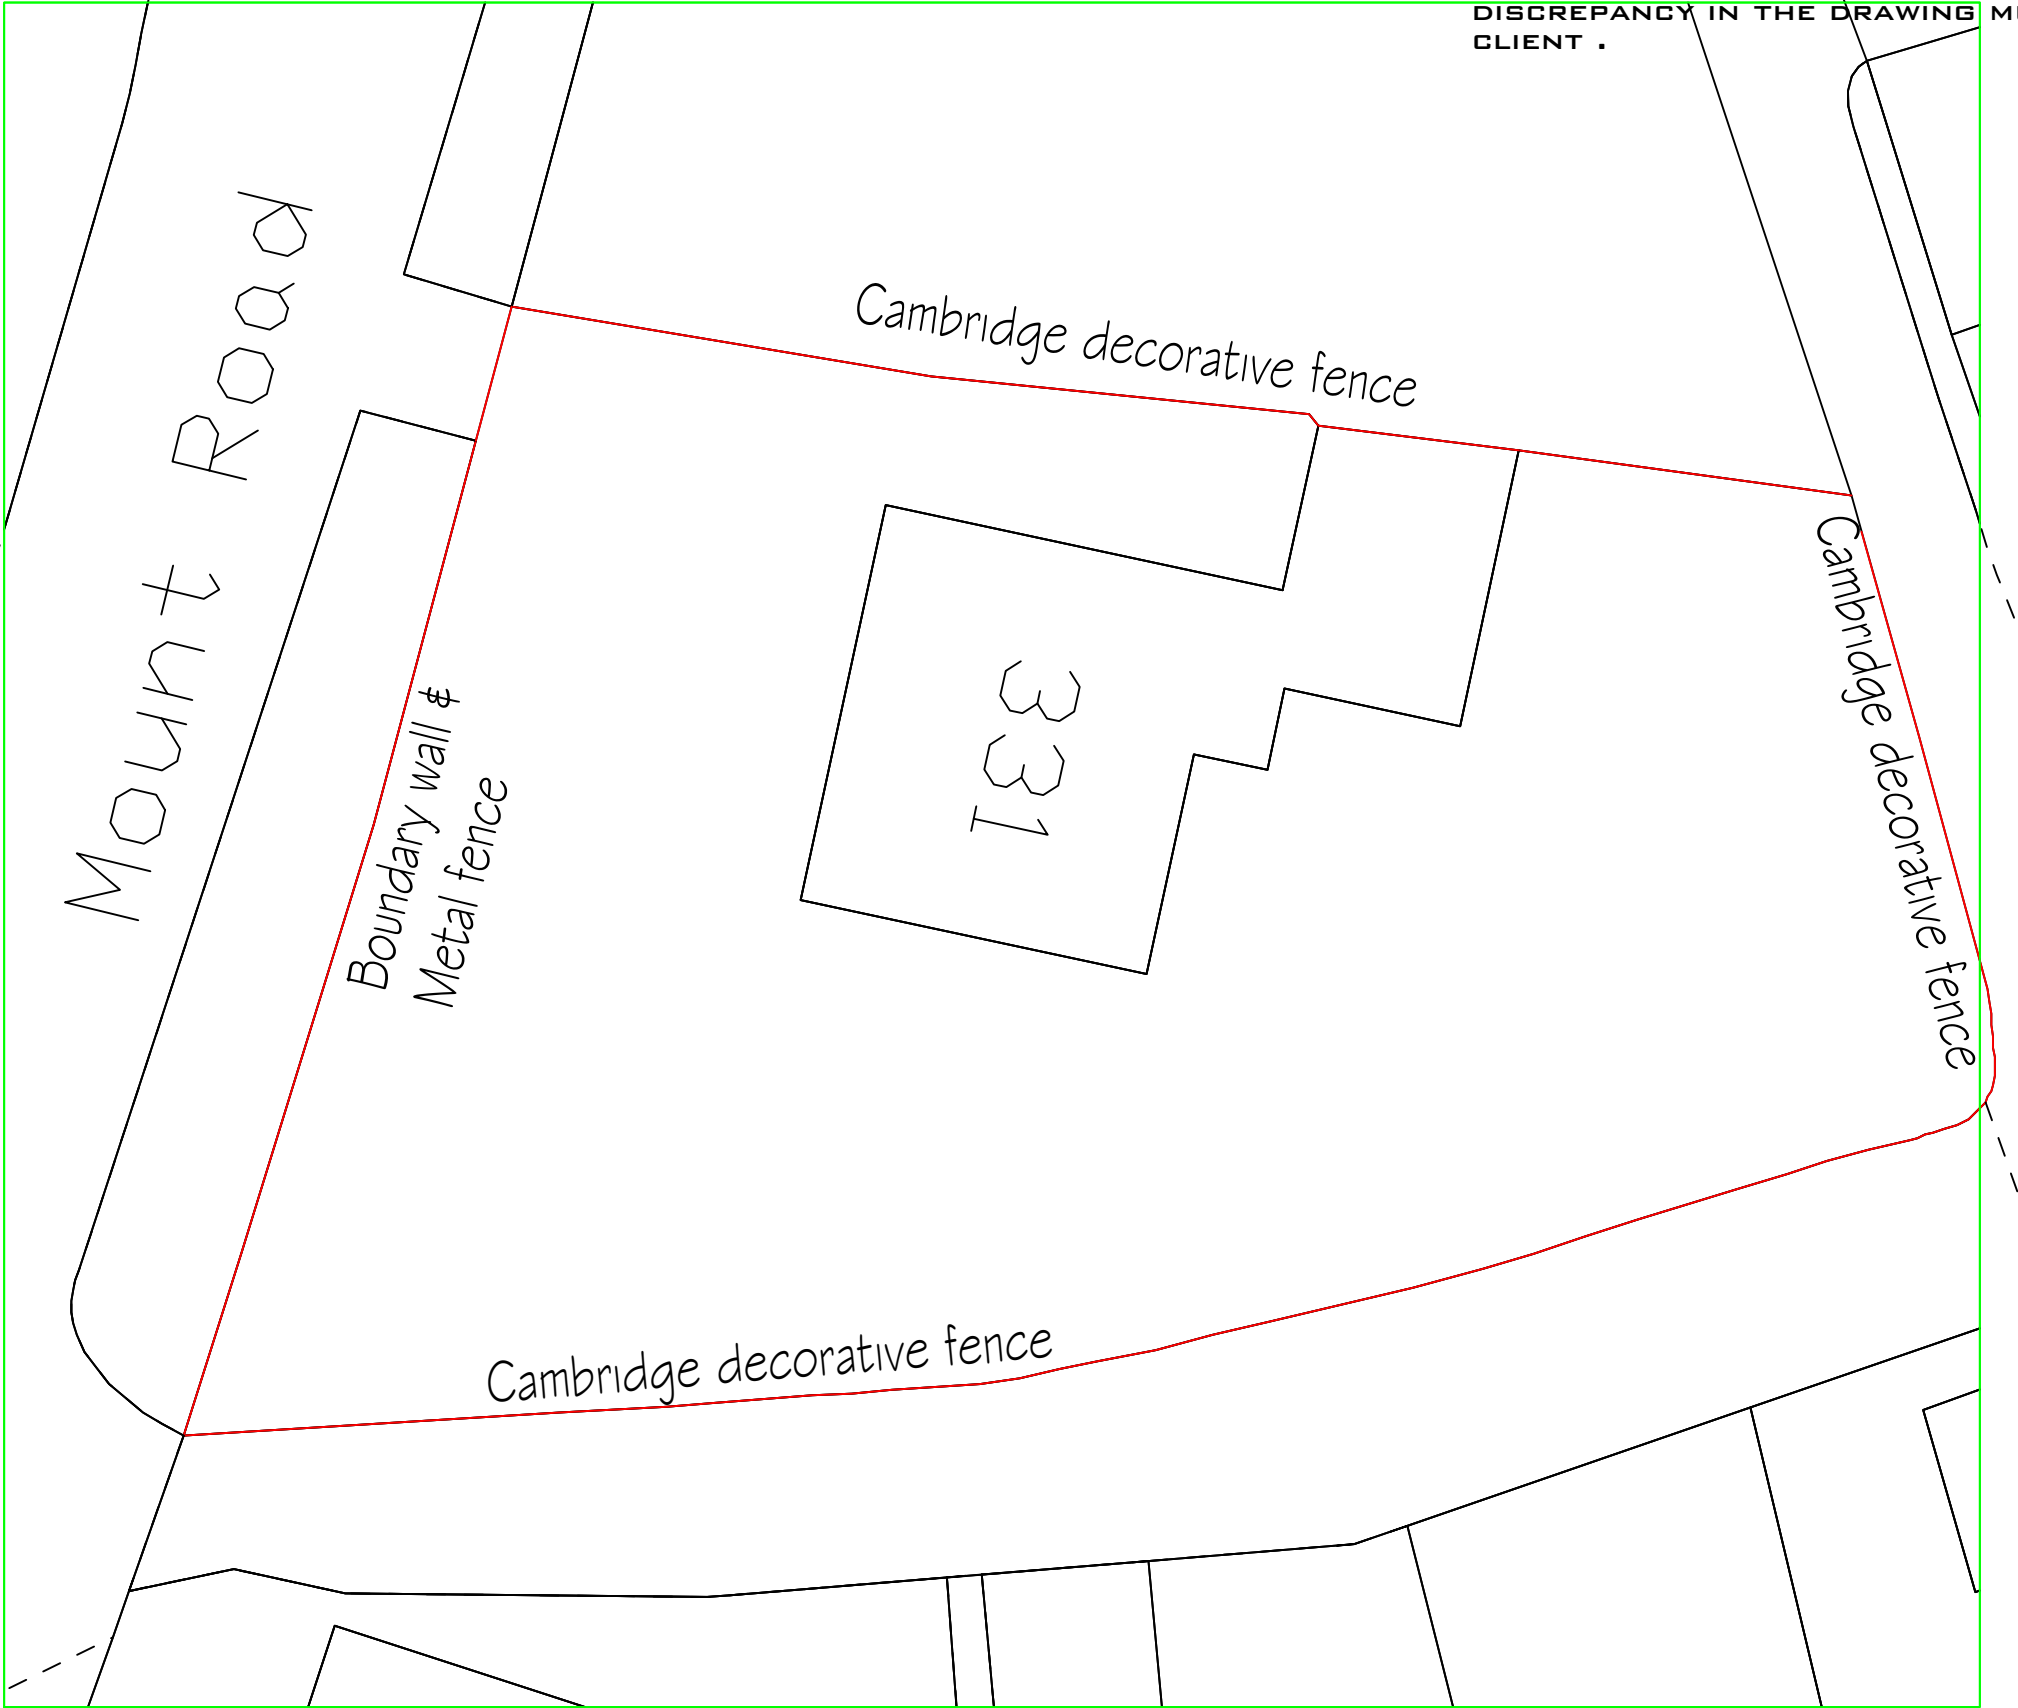

Date	Rev	Description

H S H
Engineering Design Services
428 Cheetham Hill Road Cheetham Manchester
M8 9LE. UK 0161 7956385, 07940197 333

project title Alterations to roof to form dormer windows to front and rear, and erection of single storey rear extension, and single storey side a double storey extension at the rear to the north and south elevations of the dwellinghouse, and associated boundary treatment, including an out building at the rear.

client Mr Abdul Taher

dwg. title Proposed Boundary Fence Details

dwg.no.	sheet no.	scale.	job no.
09		1:200 @ A3	

331 Mount Road M/c M19 3HW

drawn by.	checked by.	approved by.	date
TZ			Oct 2021