




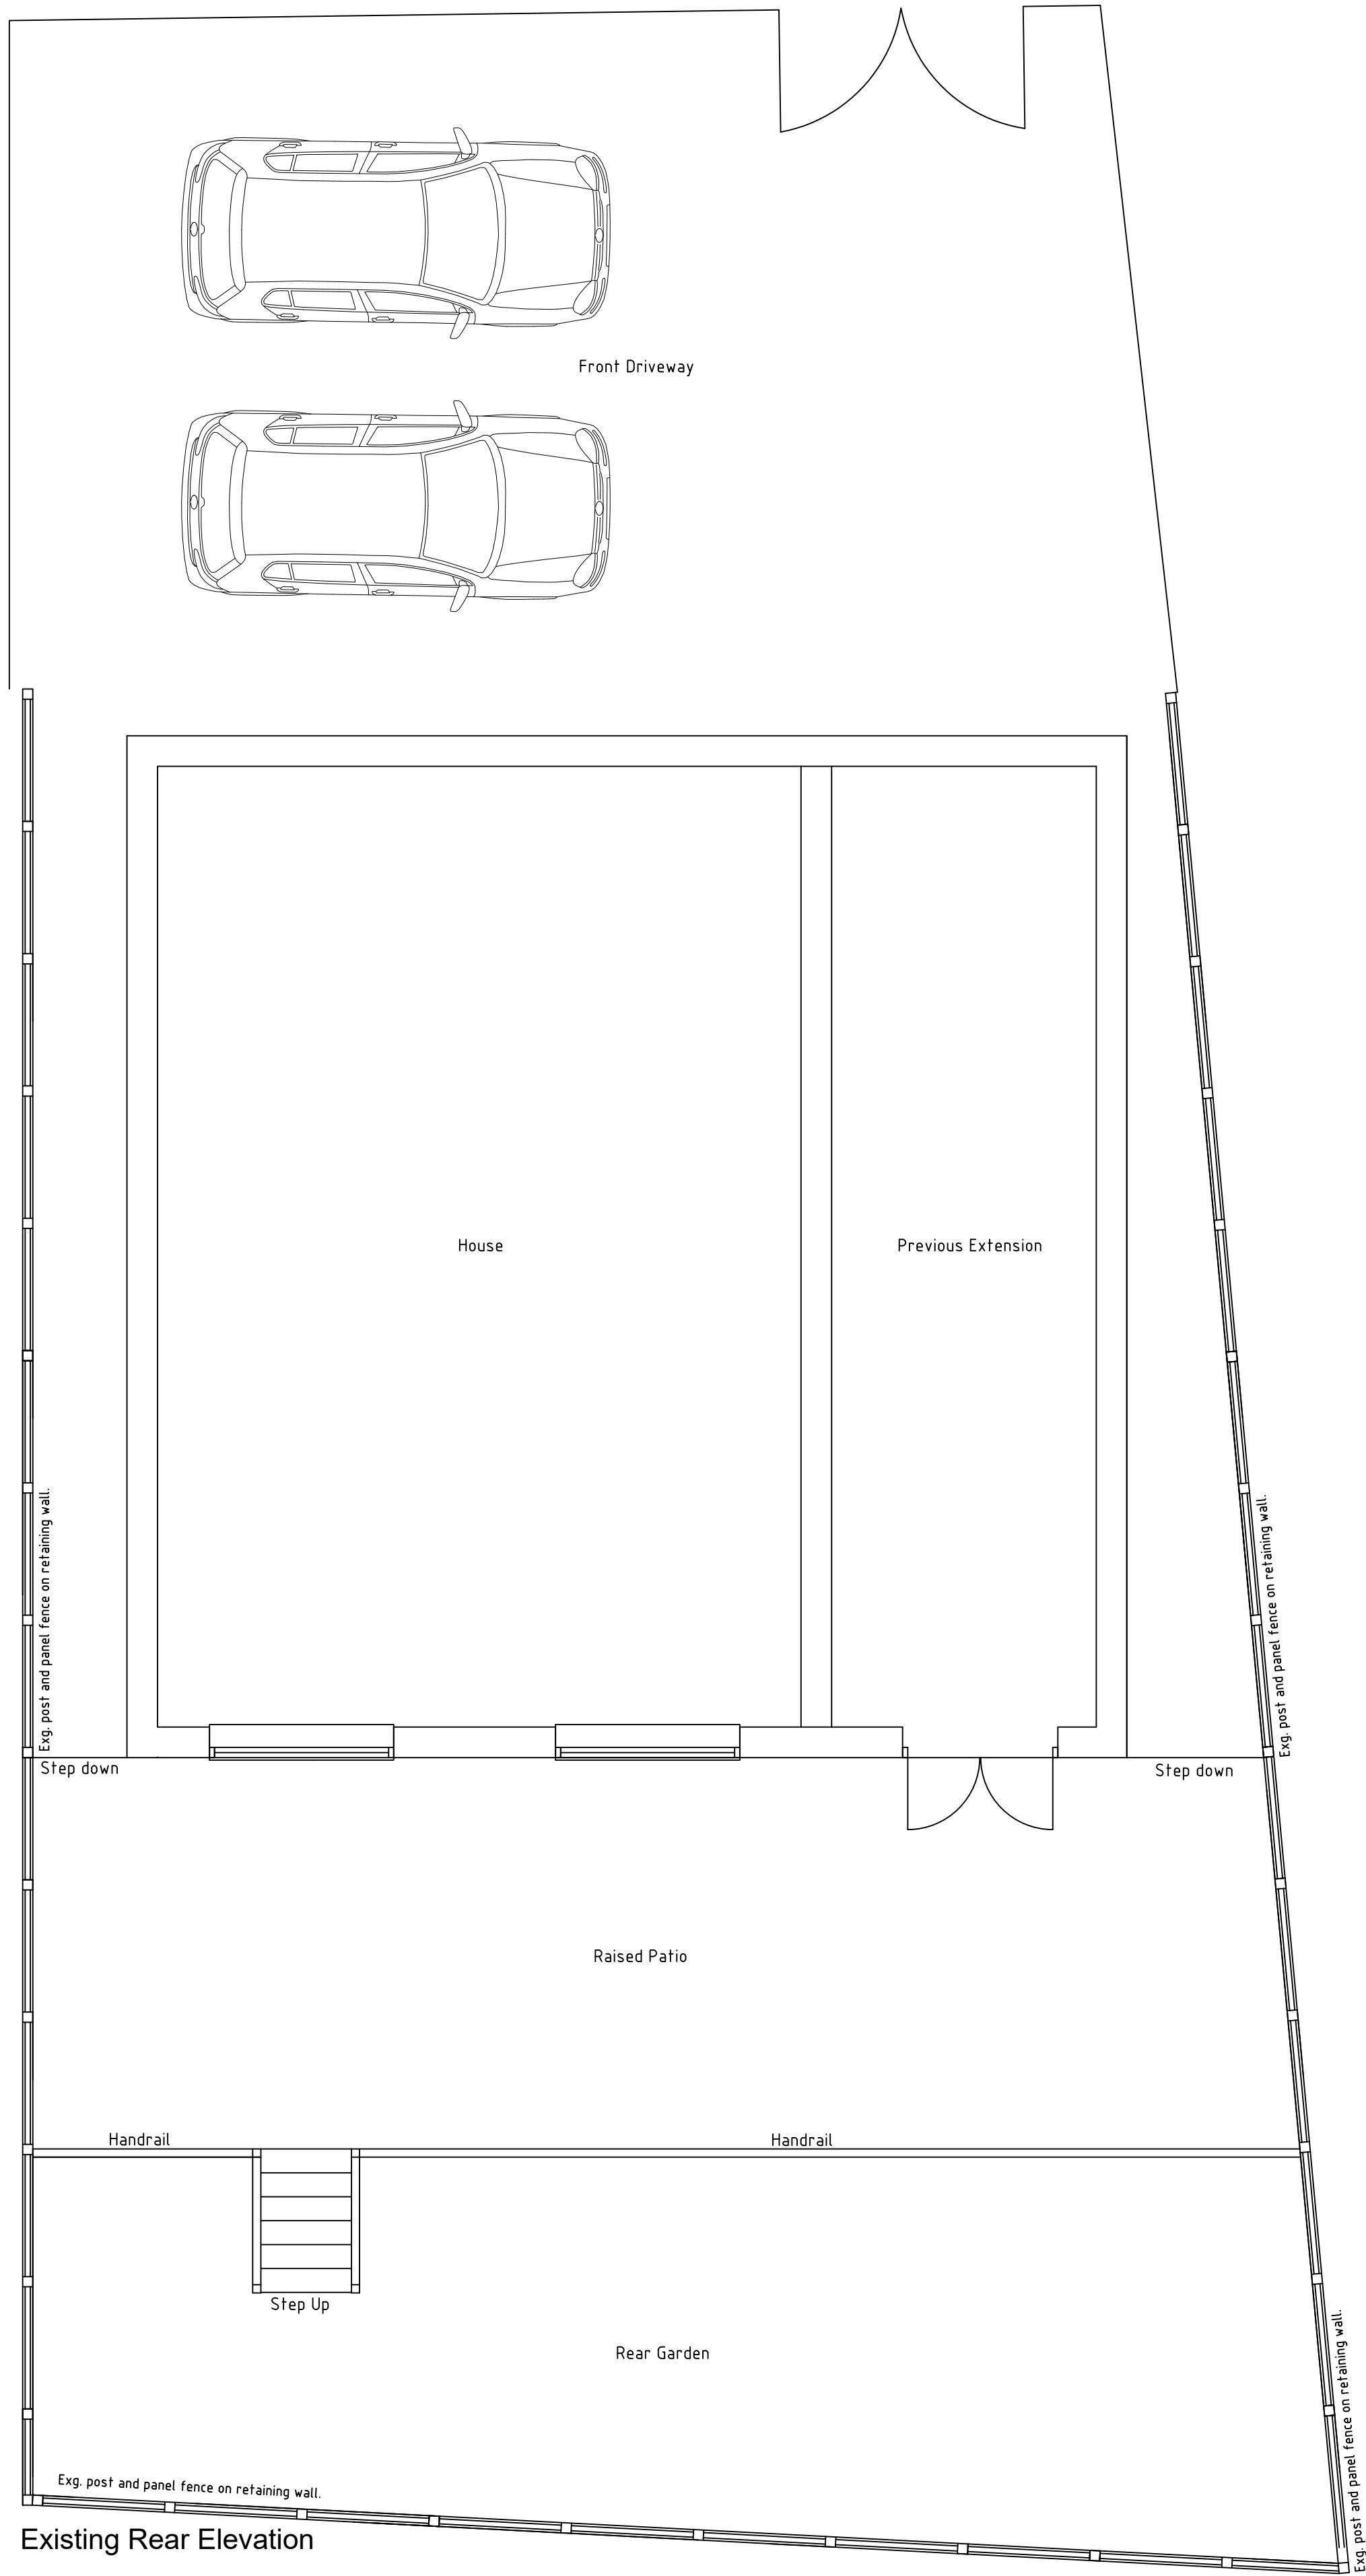

Existing side Elevation

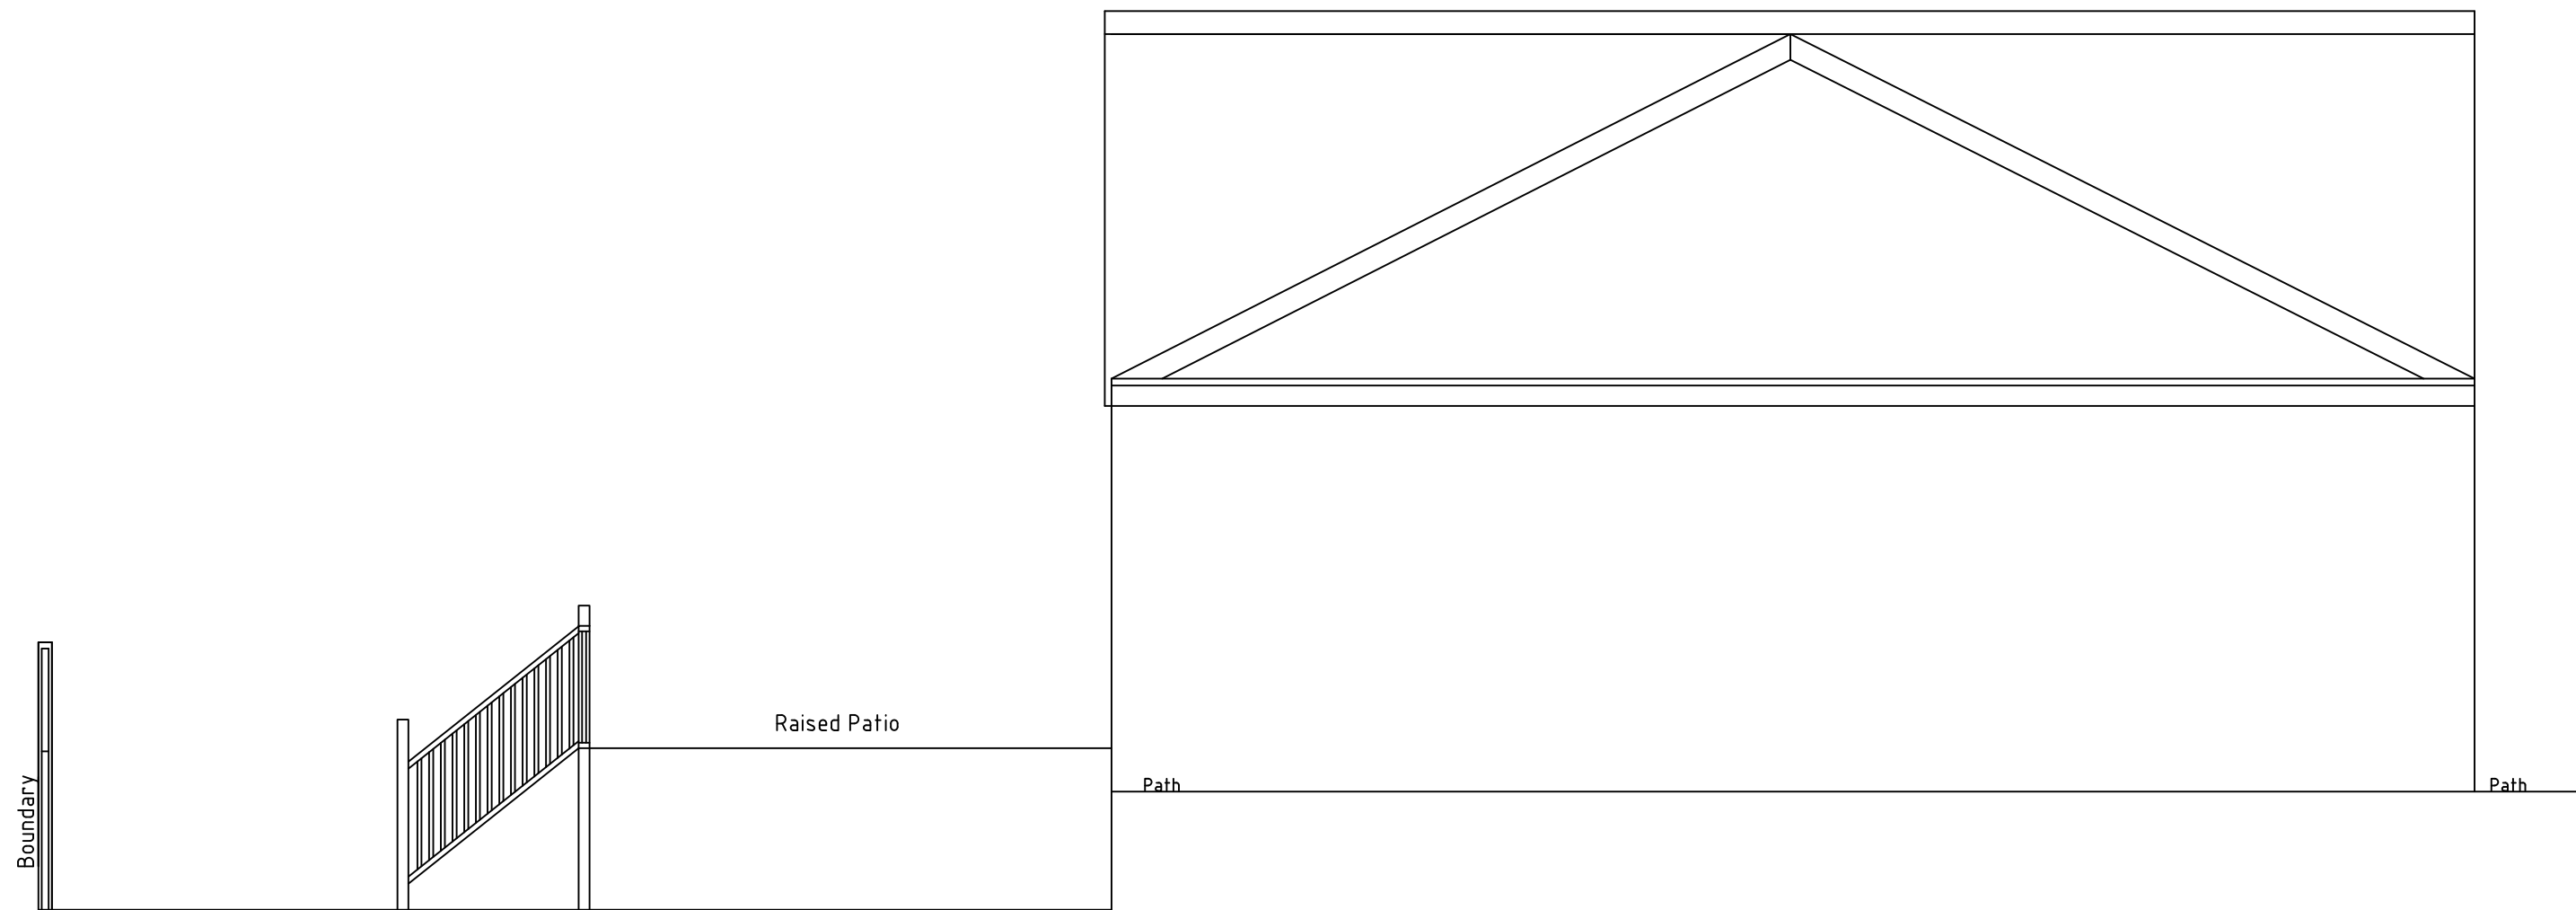

Existing side Elevation

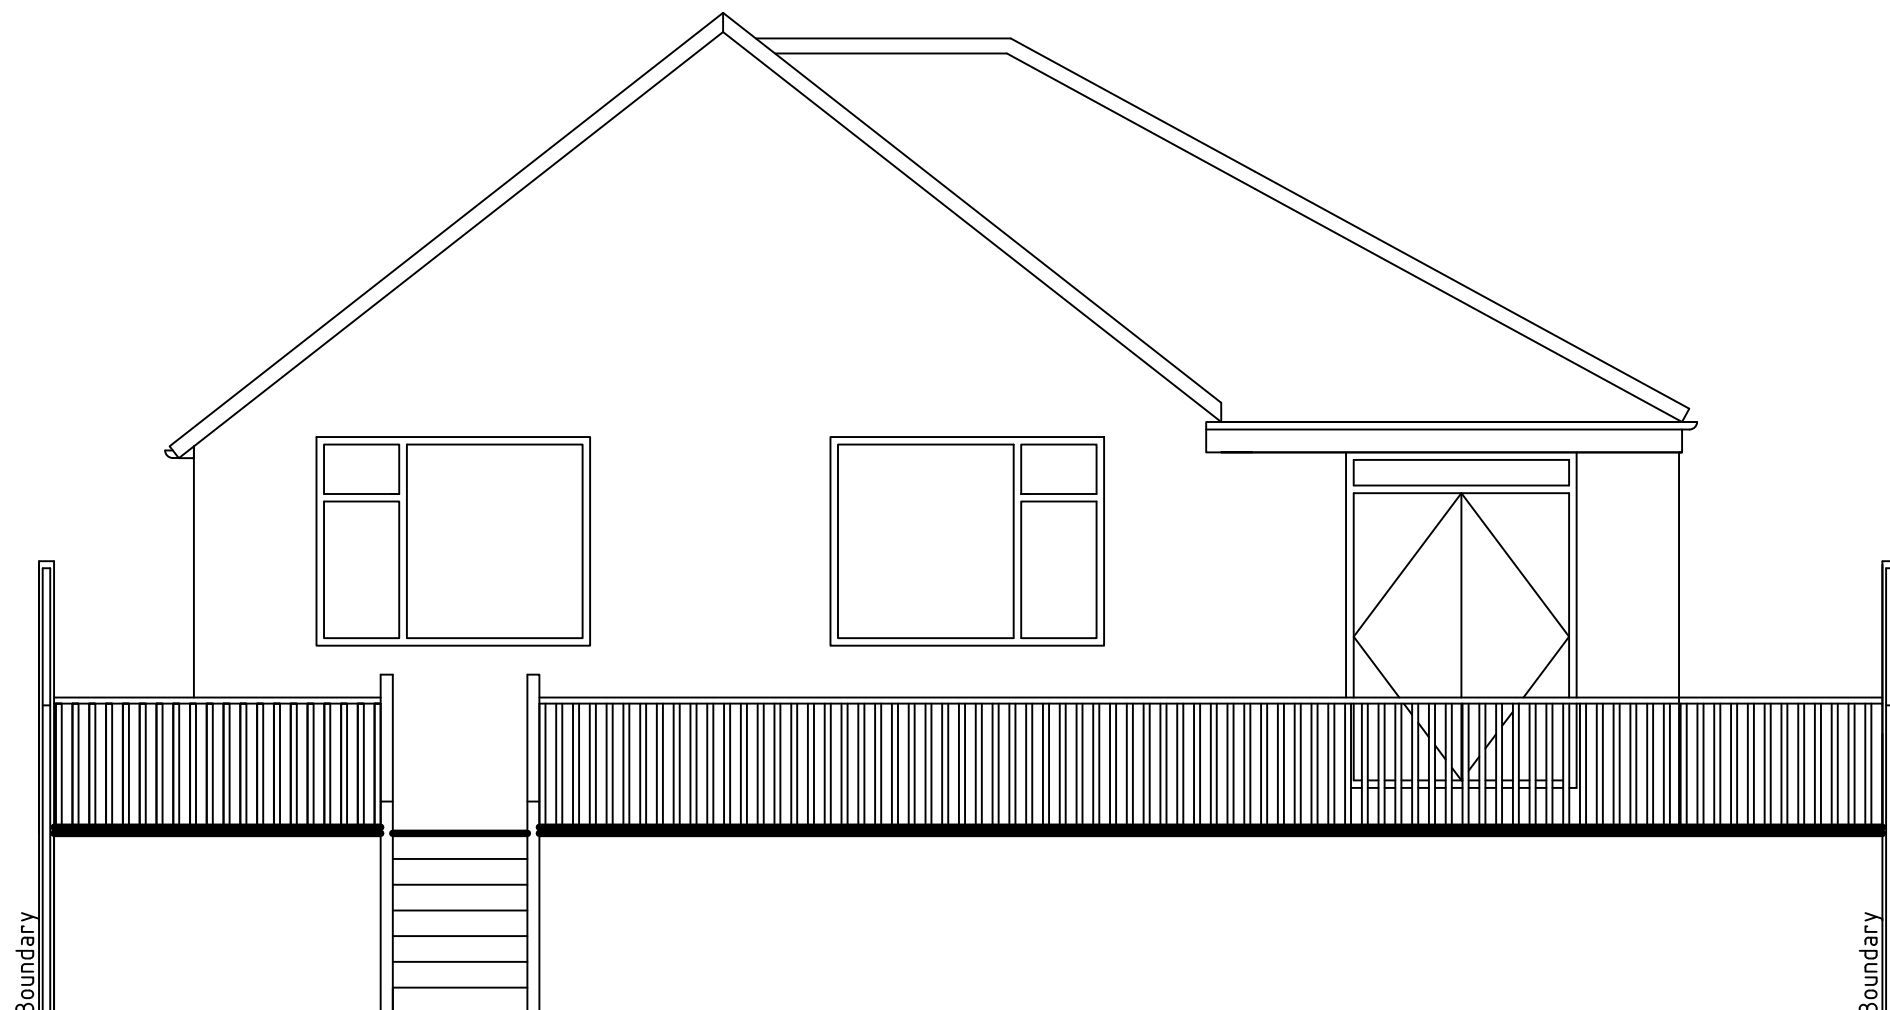

Existing Rear Elevation



PHIL HOWARD
ARCHITECTURAL SERVICES
07970 286788
7 Durham Road, Salford, M6 6NN.
phil@architectural-services.uk

REV.	DATE	AMENDMENT
CLIENT: Angelina Mancini		
PROJECT: Construction of Detached Accommodation Incidental to Existing House.		
LOCATION: 843 Moston Lane, Manchester M40 5RT		
DRAWING TITLE: Existing Details.		
ONLY BUILD OFF DRAWINGS APPROVED BY LOCAL AUTHORITY FOR PLANNING & BUILDING REGULATIONS. REVISIONS TO BE CHECKED PRIOR TO CONSTRUCTION. YOU ARE ADVISED THAT THE 'PARTY WALL ACT' MAY APPLY TO THIS PROJECT - YOU ARE ADVISED TO SHOW A COPY OF THIS DRAWING TO NEIGHBOURING PROPERTIES.		
PROJECT No.: 101 / 2021.		21/PH/001
DATE: 16.09.21.		
SCALE: 1:50 @ (A1)		
DRAWN: P. Howard		
REVISION:		