




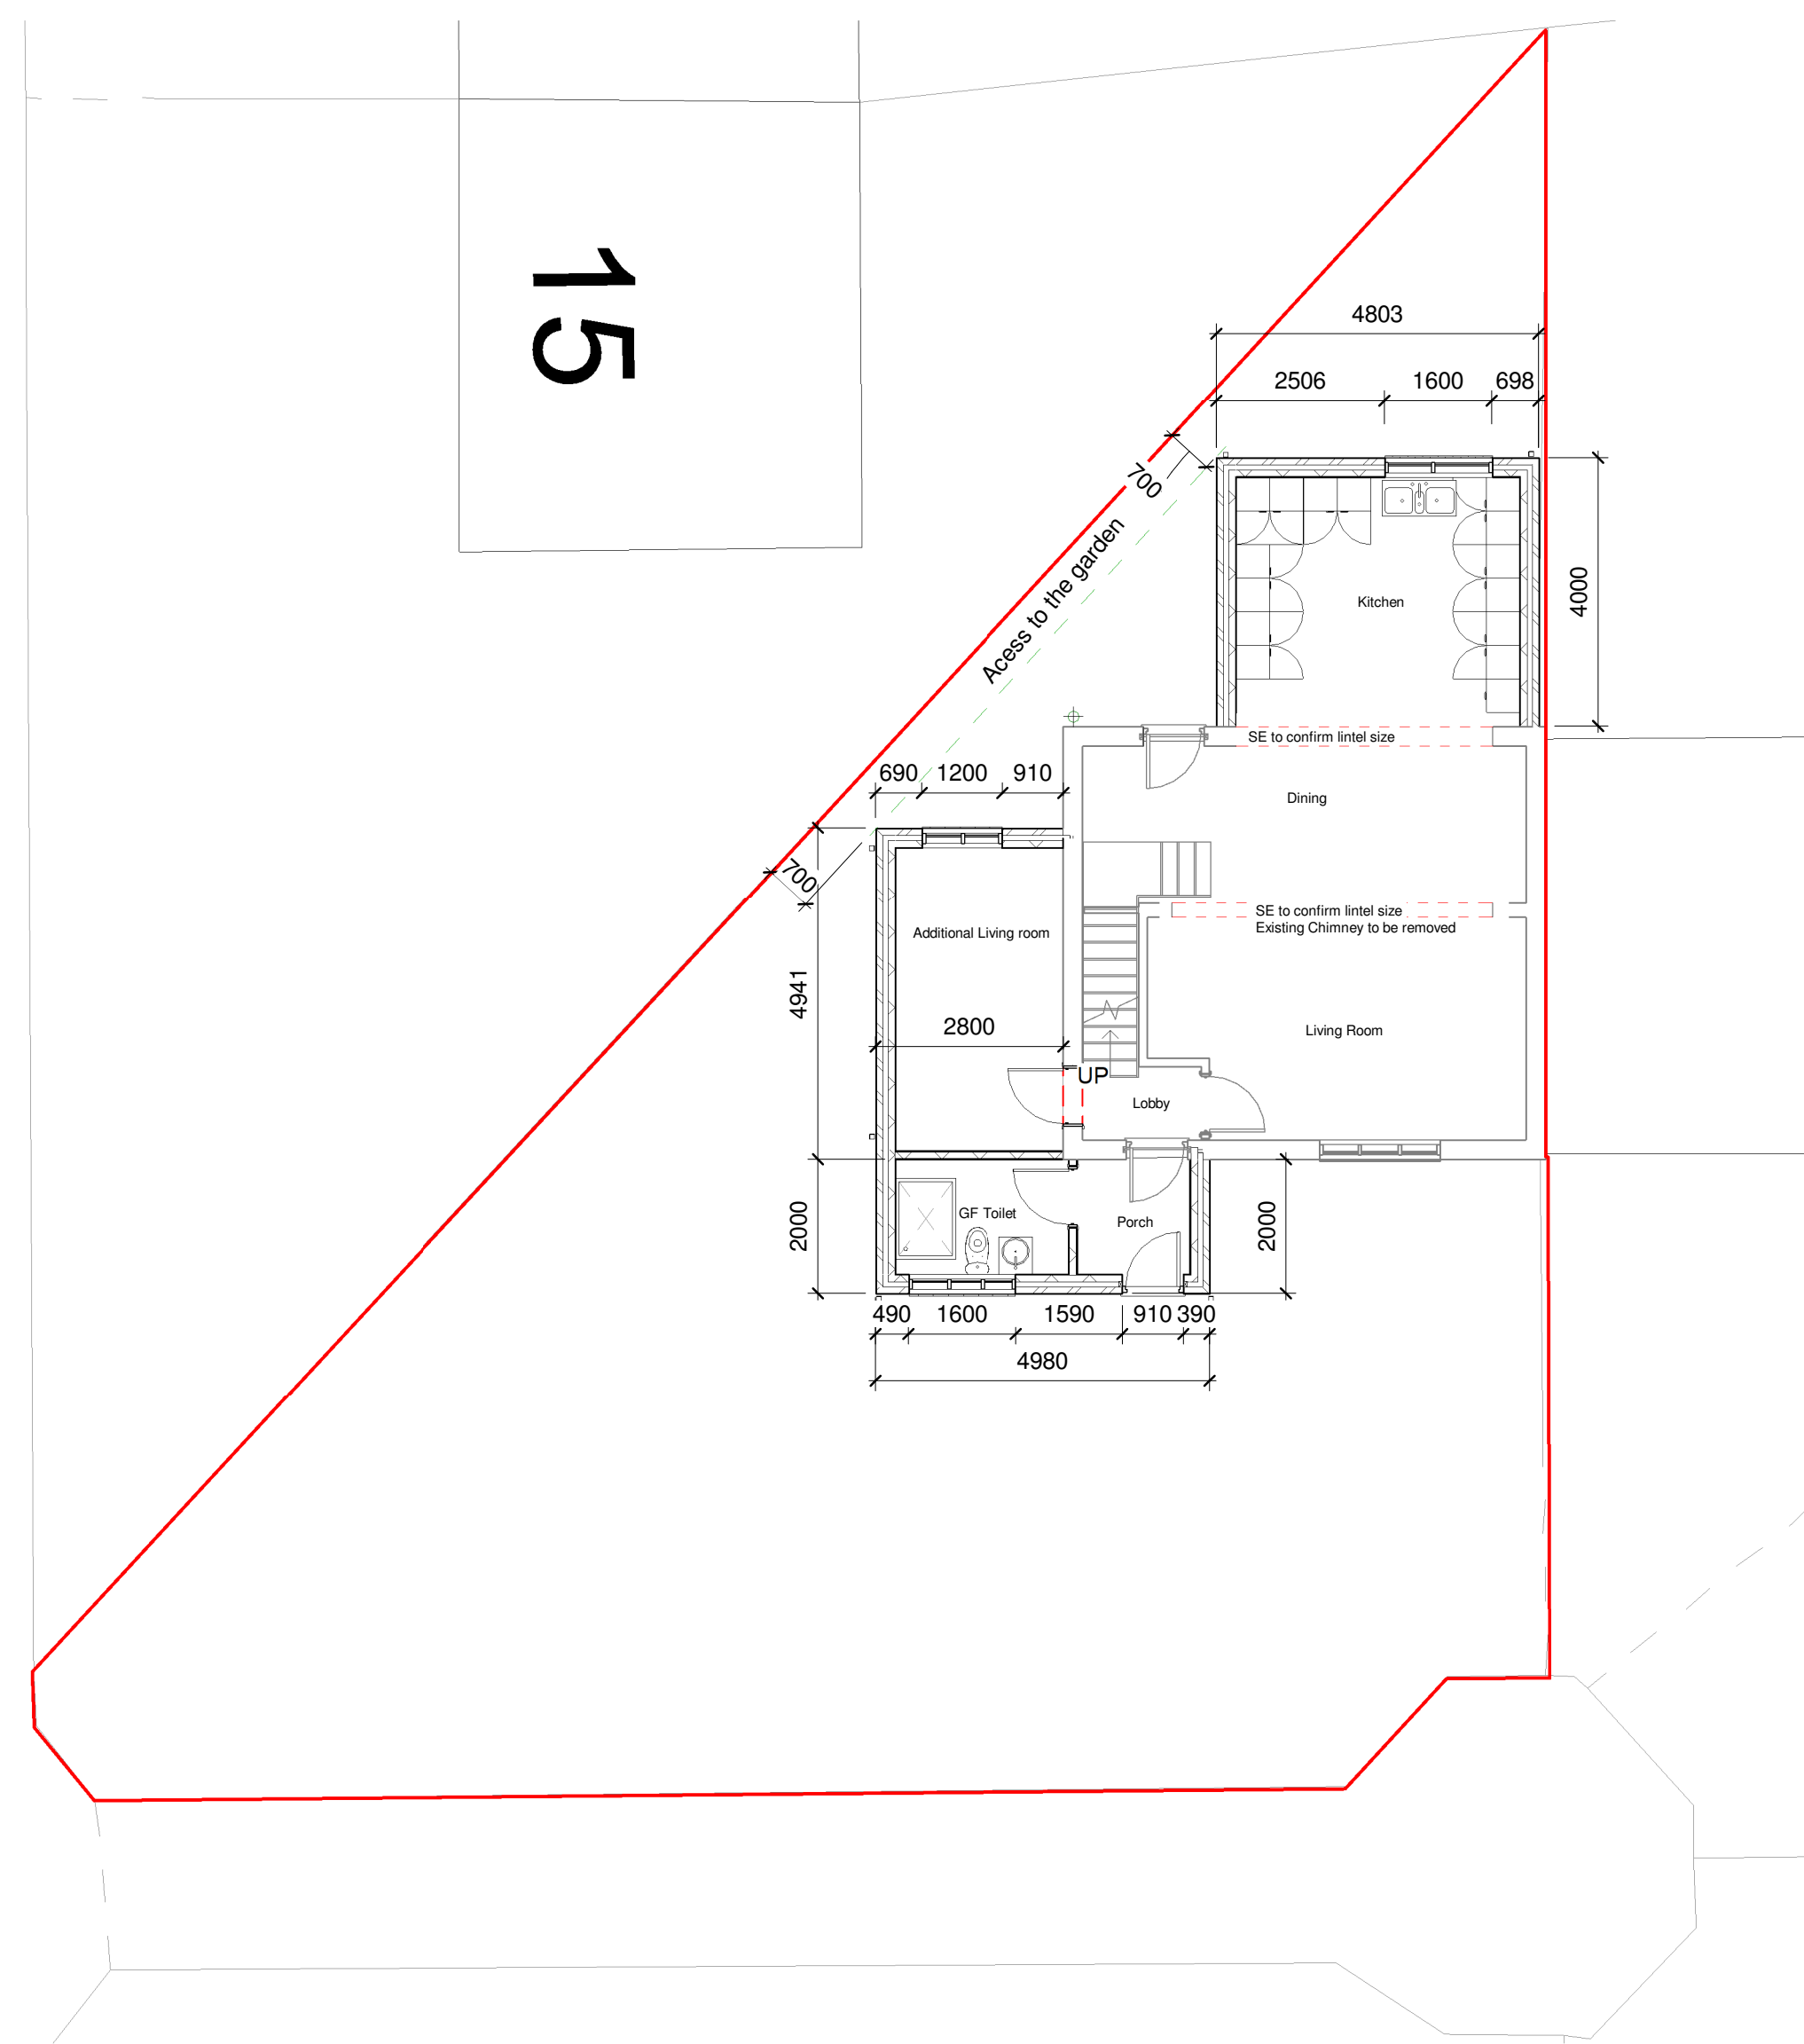

Proposed Ground Floor
1 : 100

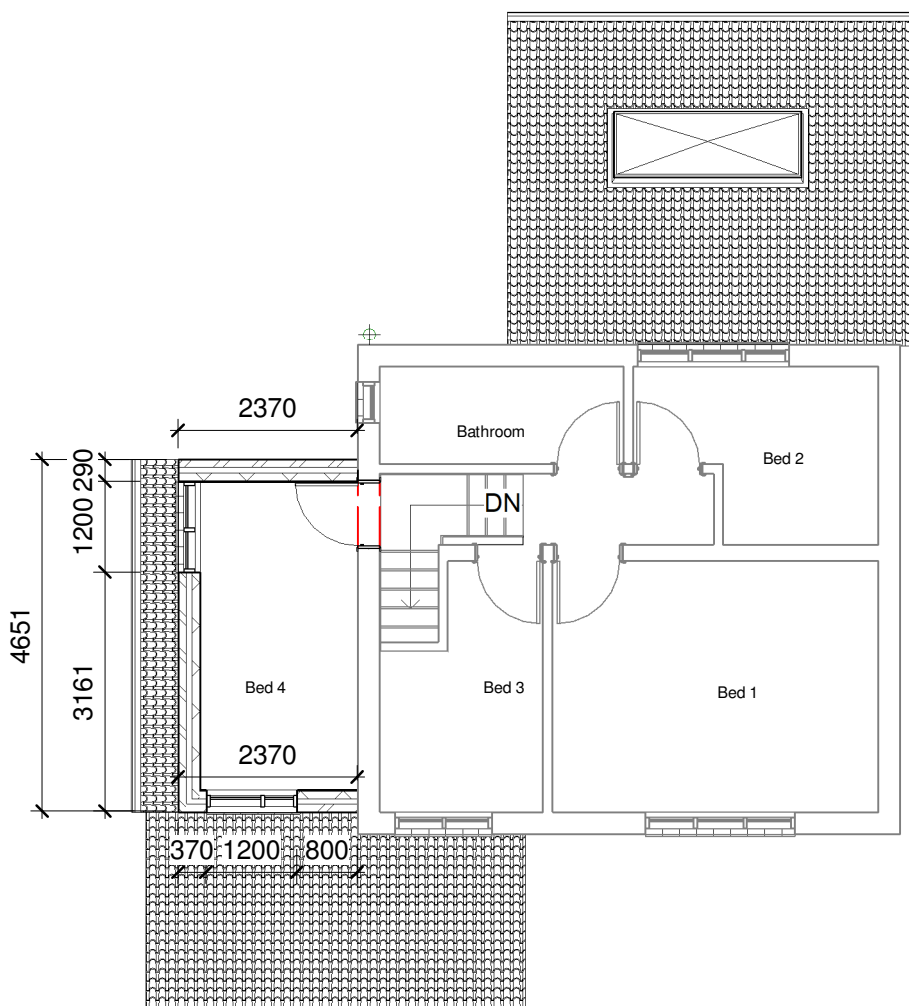


Proposed First Floor
1 : 100

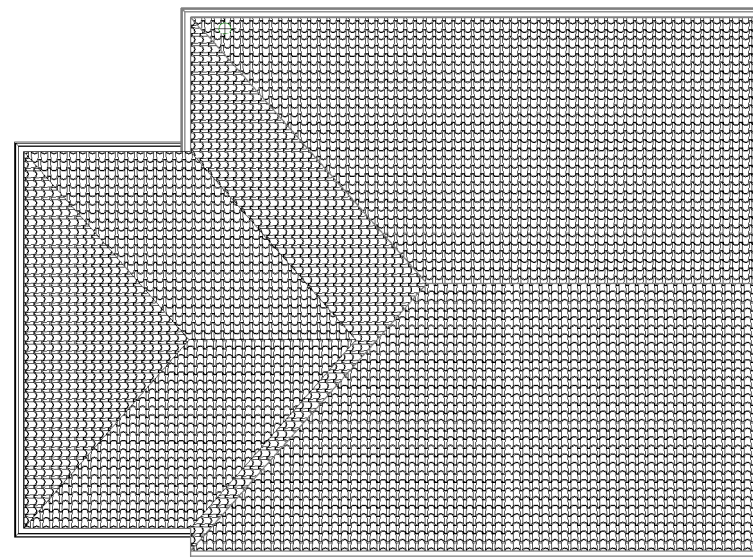

Proposed Roof Plan
1 : 100




Proposed North Elevation
1 : 100

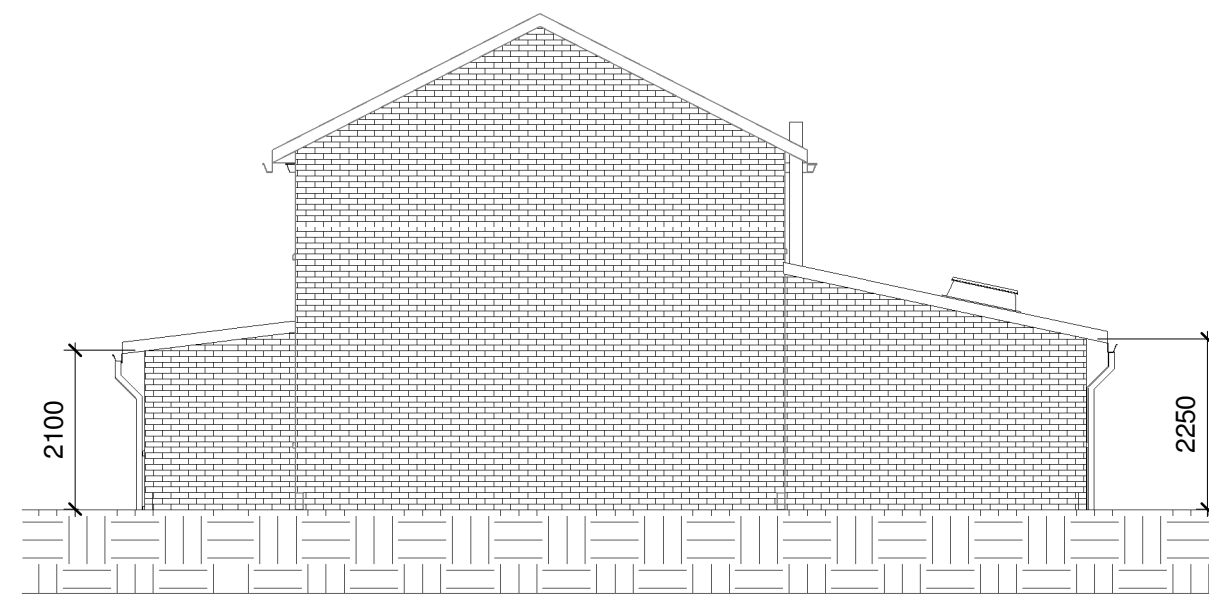


Proposed East Elevation
1 : 100




Proposed South Elevation
1 : 100

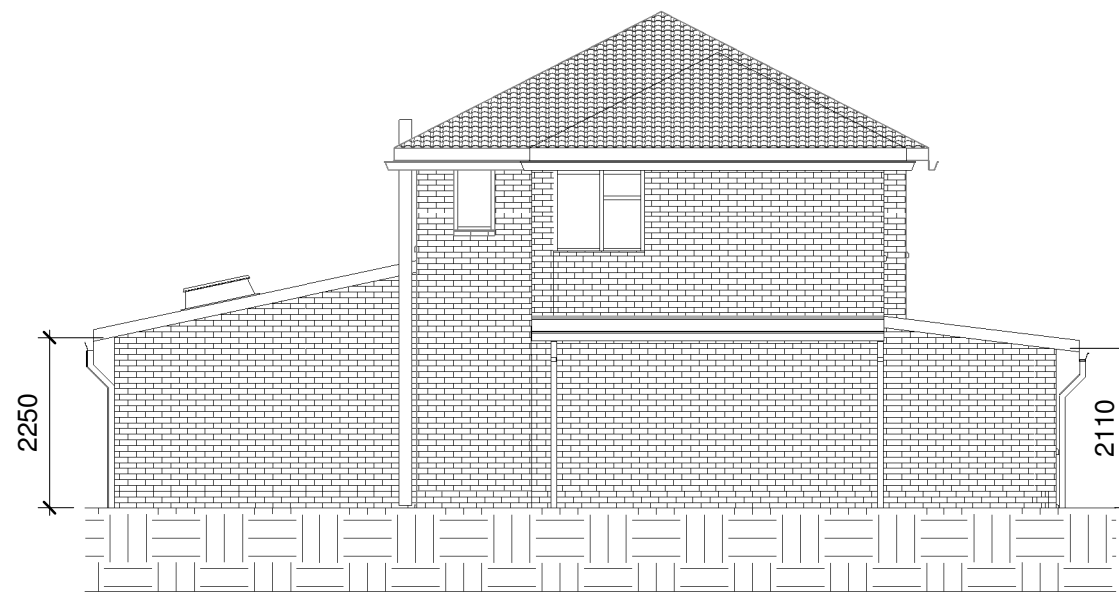

Proposed West Elevation
1 : 100

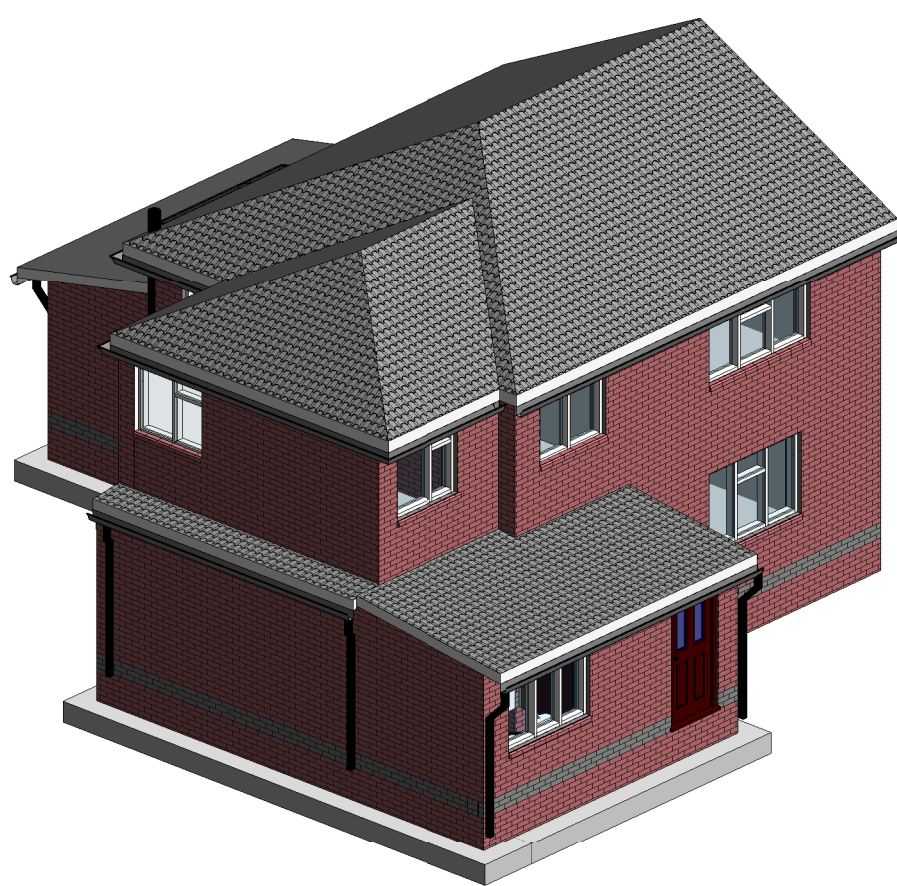

Proposed Front & Side 3D

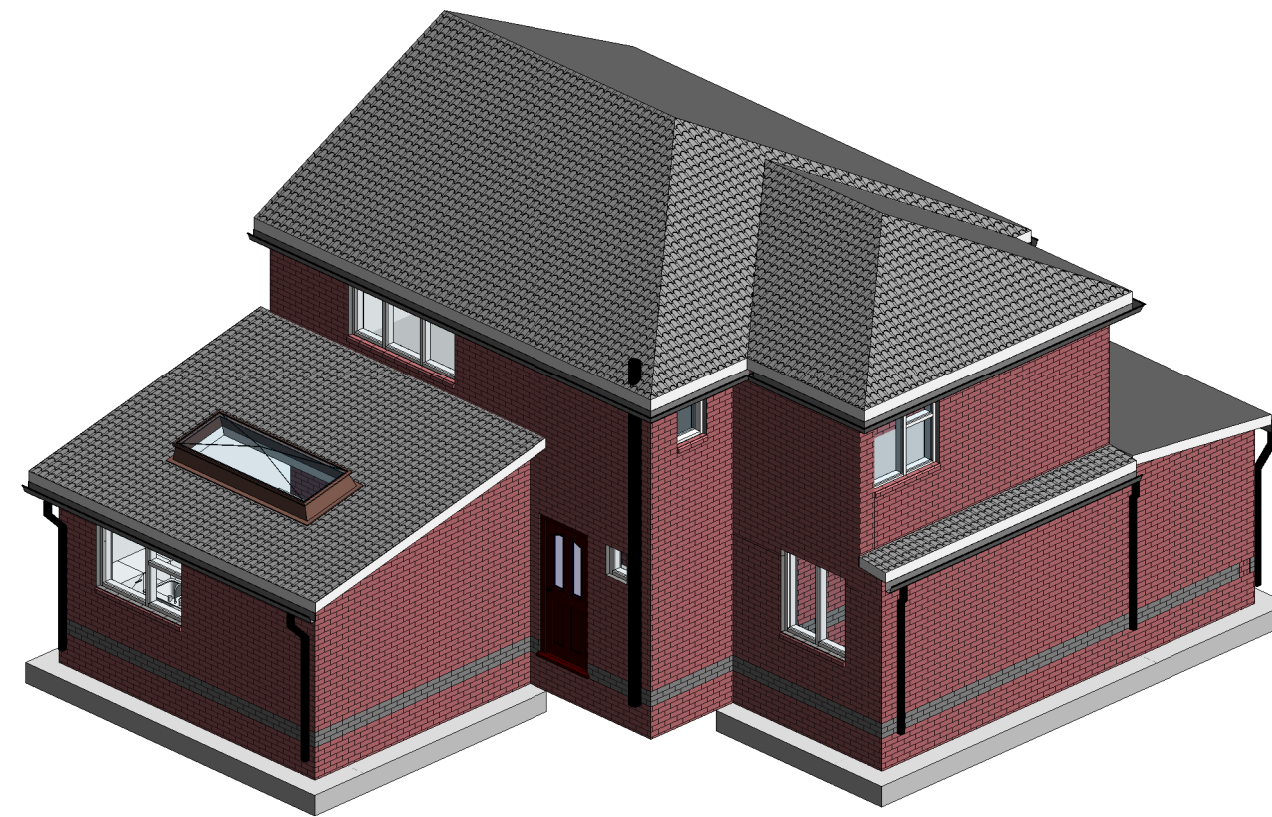

Proposed Rear & Side 3D



Rev	Description	Date
P01	Prepared for planning	10.09.21
P02	Updated plans and elevations to reflect comments from planning	05.11.21
P03	Updated plans and elevations to reflect comments from planning	08.11.21
P04	Added window to side elevation	08.11.21

STATUS

PURPOSE OF ISSUE

S Begg Designs

S Begg - MCIAT BSc Hons
Architectural Designer
sakibbegg@hotmail.com
07742845476

PROJECT		
17 DENNISON AVENUE WITHINGTON MCR M20 IAE		
TITLE		
PROPOSED FLOOR PLANS AND ELEVATIONS		
CLIENT		
MOHAMMED SALIM AHMEDI		
DRAWN BY SB	CHECKED BY SB	DATE 08/23/21
SCALE (@ A1) 1 : 100		PROJECT NUMBER SB-17-DEN
DRAWING NUMBER SB002		REV P04