


Existing

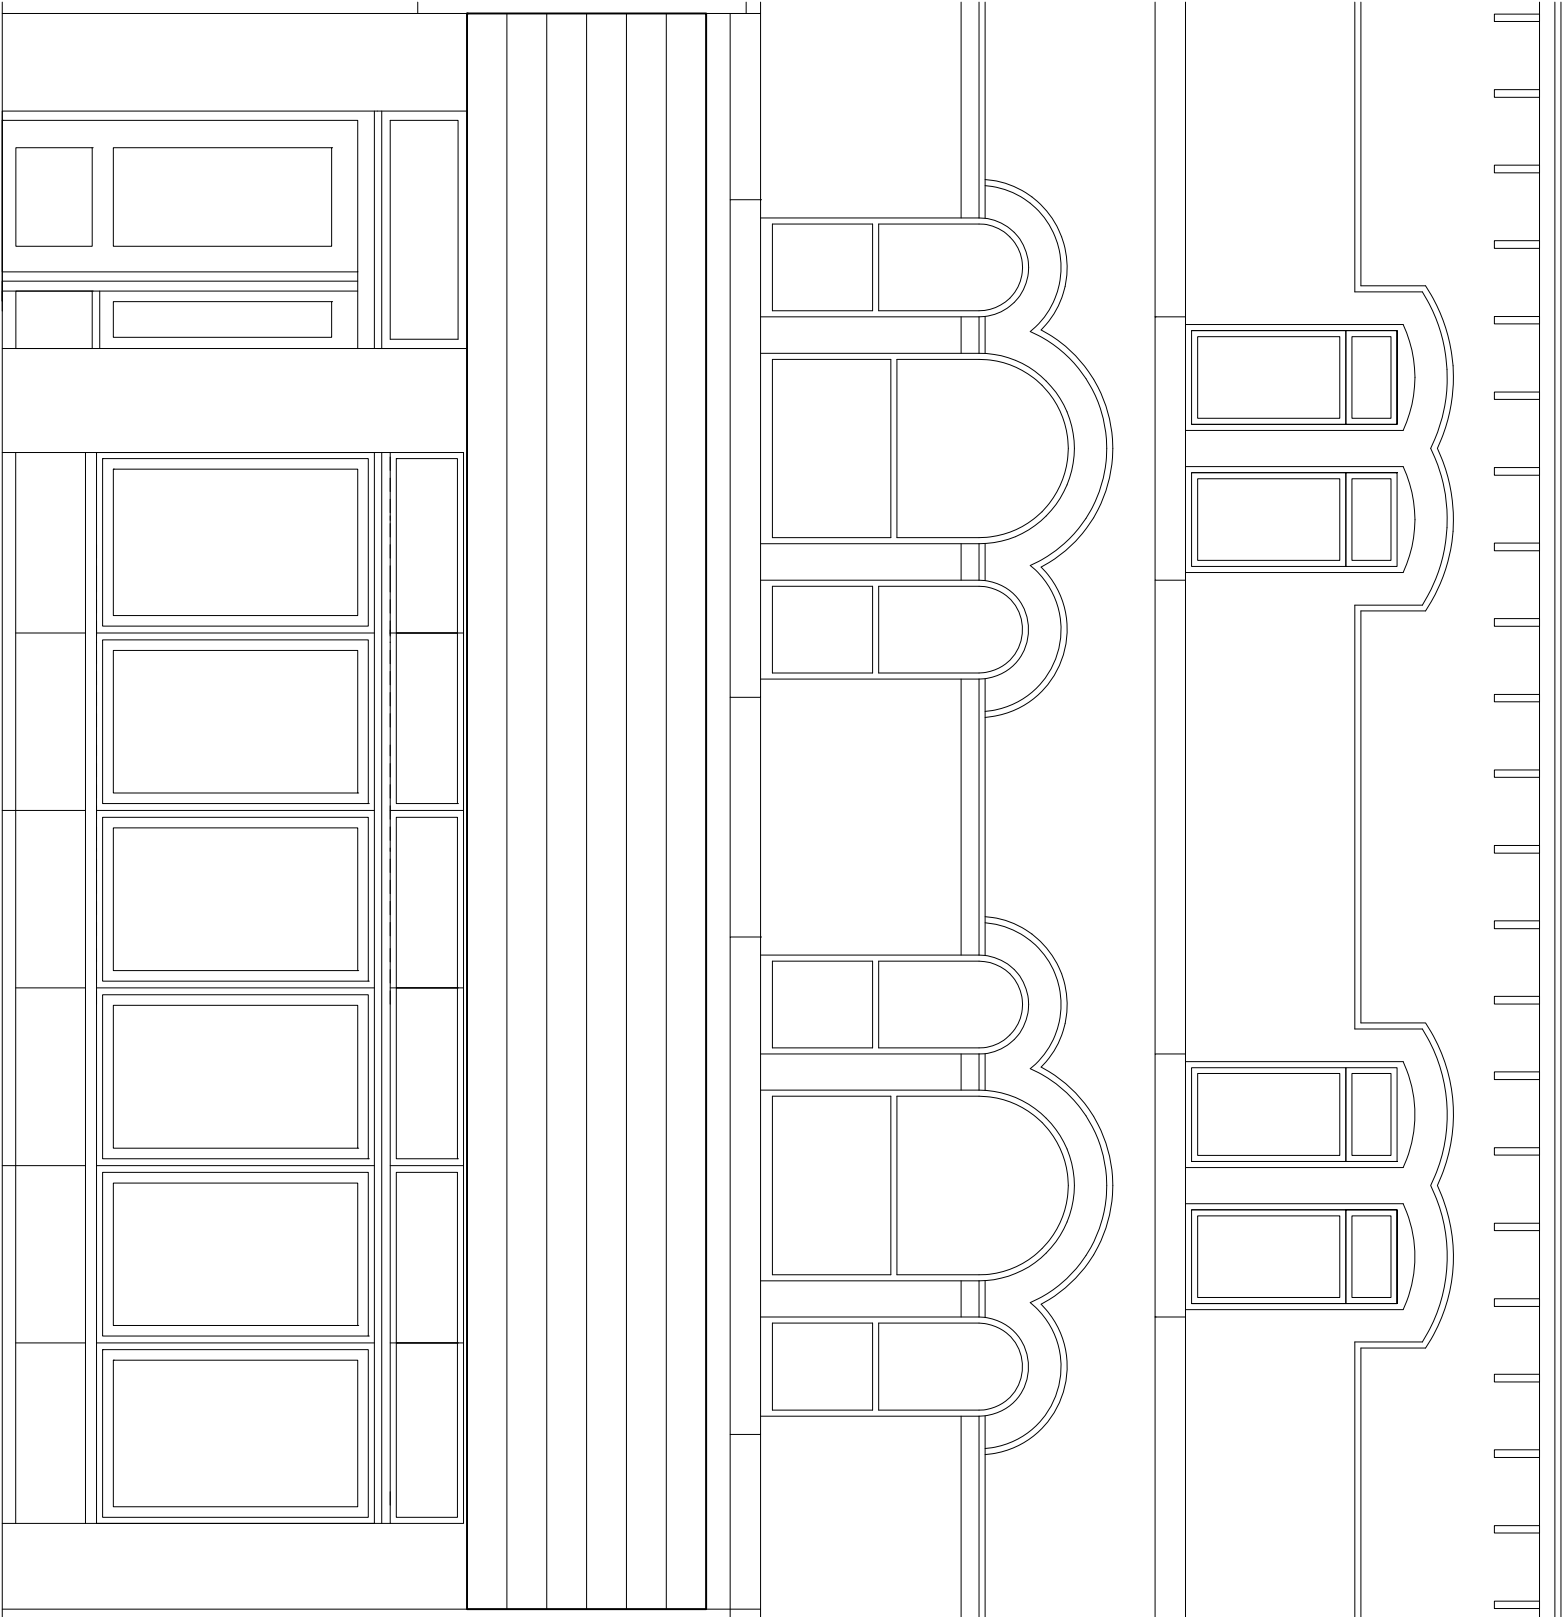

0m 1m 2m 3m 4m 5m

Front Elevation
Scale 1:50

			Technical Signs Floor 1 - Unit 3 Hille Business Centre 132 St Albans Road Watford, Herts, WD24 4AE Tel: 01923 811999 Fax: 01923 811998 E-mail: info@technicalsigns.co.uk		
Client: Franco Manca			Address/Job details 753-755 Wilmslow Rd Didsbury M20 6RN		
Existing Signage			Job No. -		
Drawn by DN		Date 25/08/21		Rev A	
Scale As specified (A3)		Drawing No 596434-1		Rev A	