


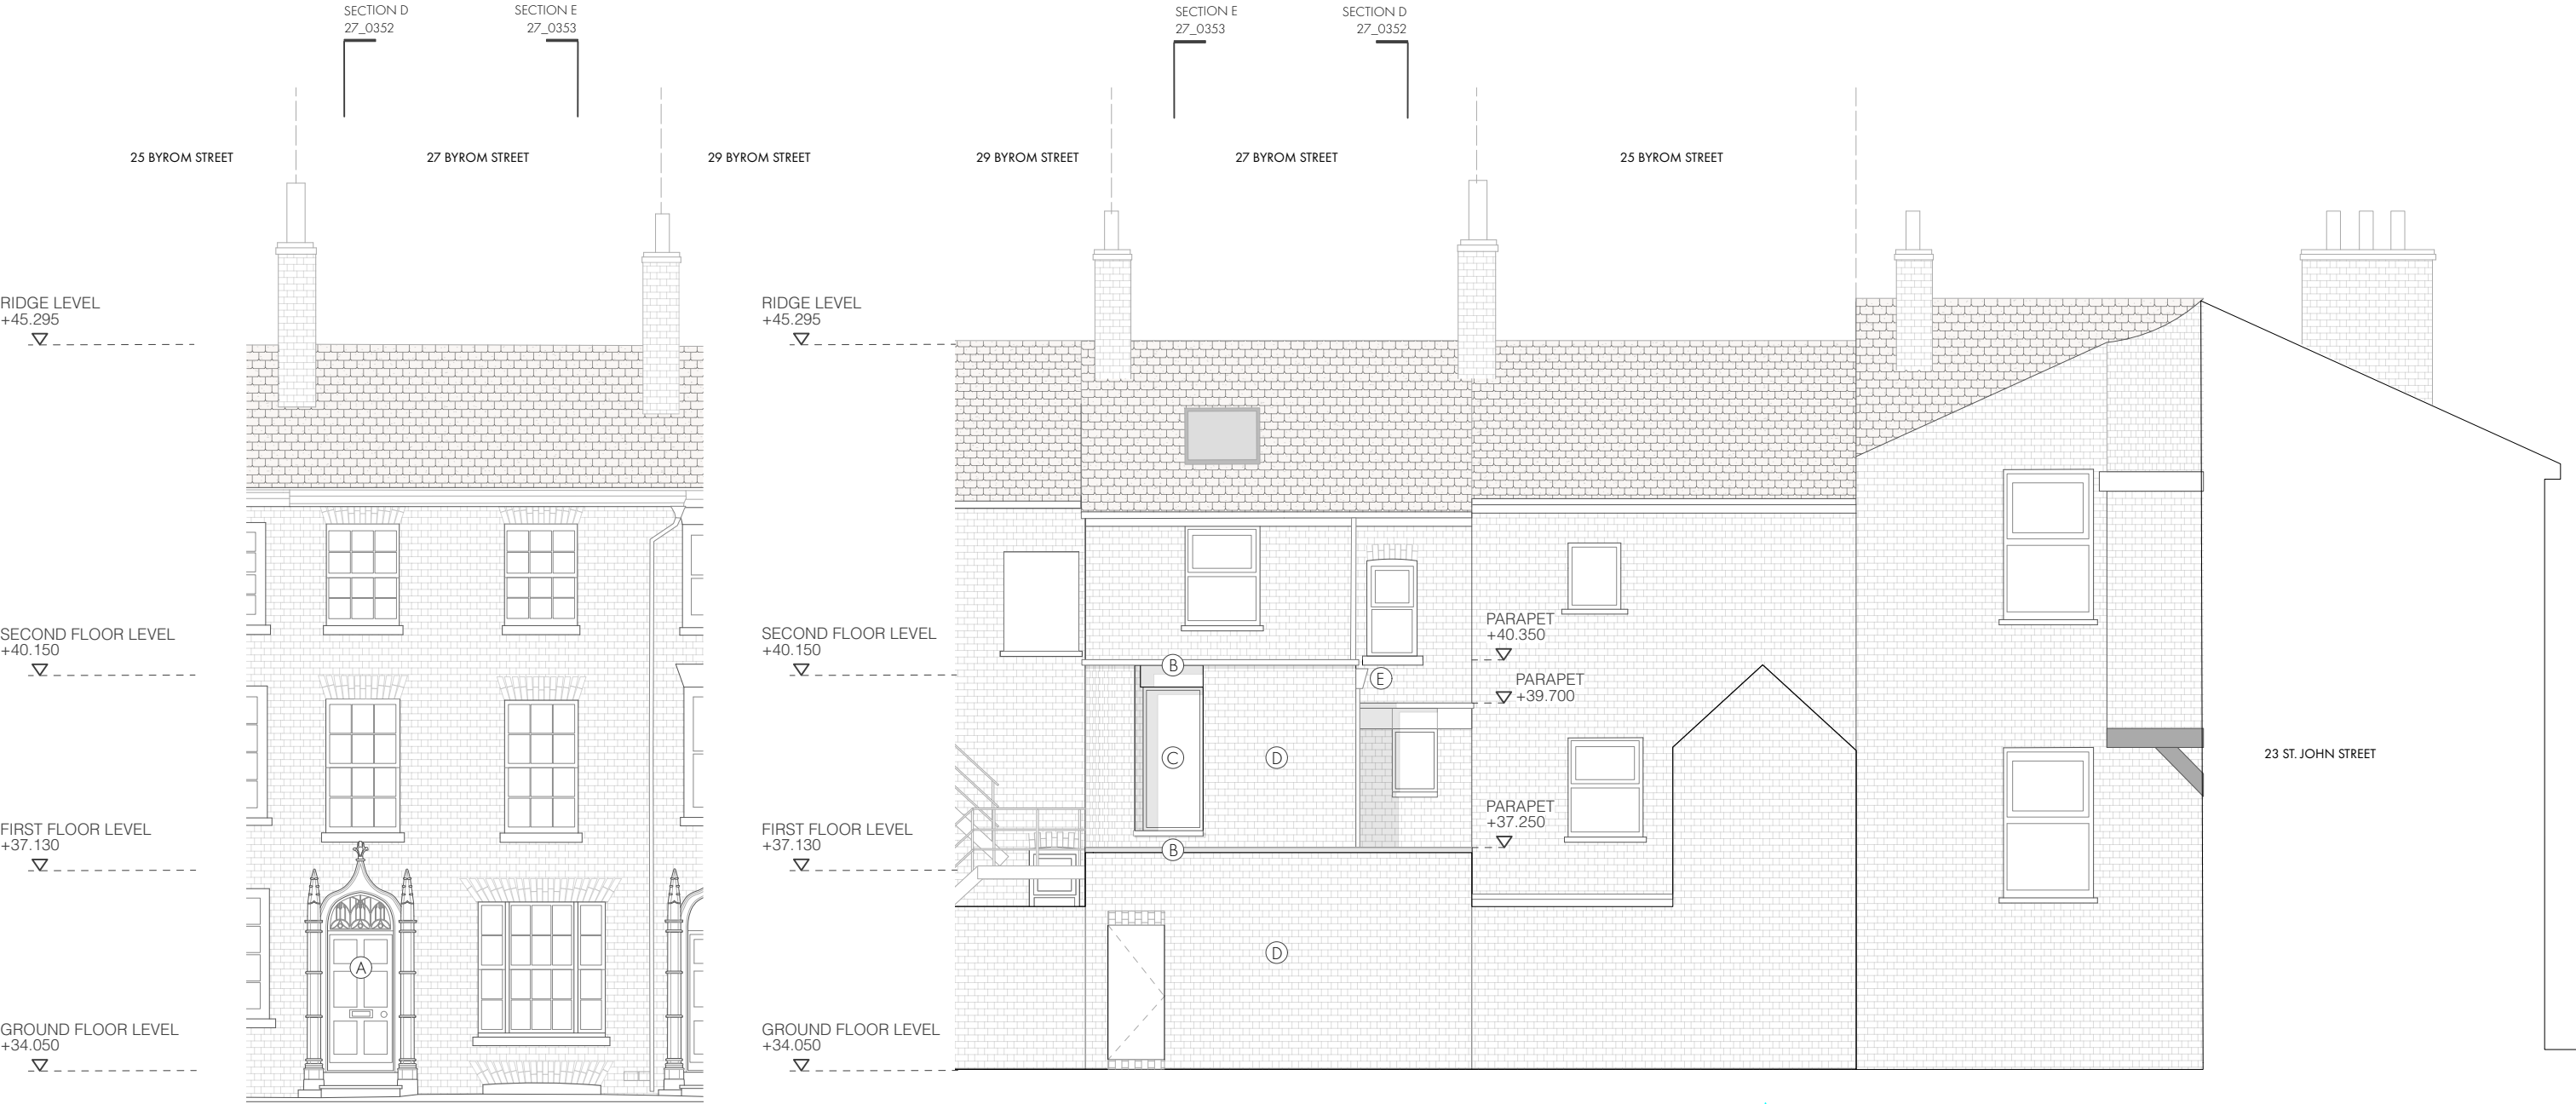

PROPOSED FRONT ELEVATION

PROPOSED REAR ELEVATION

ELEVATION MATERIALS KEY

- A. TIMBER DOOR REDECORATED. GOTHIC DOORCASE REDECORATED. GOTHIC FANLIGHT FRAME REDECORATED.
- B. PIGMENTED CONCRETE COPINGS, LINTEL AND CILLS.
- C. SINGLE PANE PAINTED TIMBER FRAMED GLAZING
- D. RED STOCK BRICK IN FLEMISH BOND TO MATCH EXISTING REAR ELEVATION.
- E. PAINTED ALUMINIUM RAINWATER GOODS

PROJECT : 27 BYROM STREET



PROPOSED FRONT AND REAR ELEVATIONS
SCALE : 1:100

DWG NO : 27_0250

P L A N N I N G