



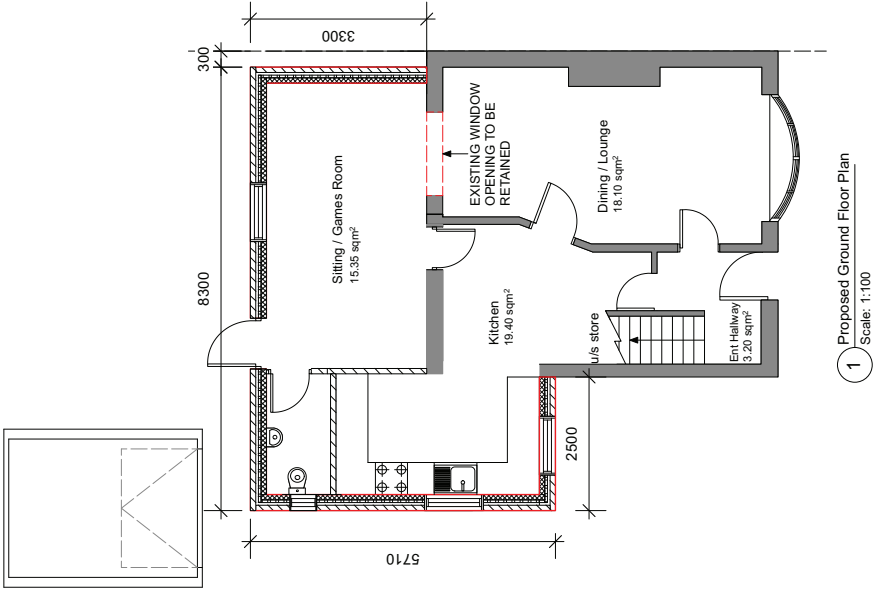

1 Proposed Ground Floor Plan
Scale: 1:100

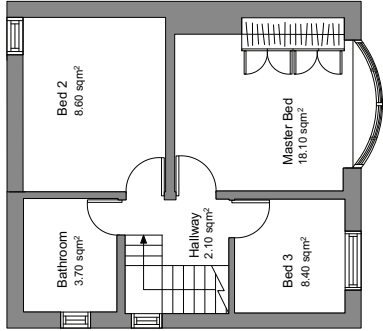

2 Proposed First Floor Plan
Scale: 1:100

NO WORKS TO BE CARRIED OUT FOR 1ST FLOOR

This drawing must not be reproduced without permission from NM Architectural Services LTD. DO NOT scale of this drawing. All Dimensions are to be checked on site by the contractor/sub contractor. Any discrepancies to be reported to NM Architectural services LTD.					
Client Name: Mr M Javed	Drawing Title: Proposed Floor Plans	Project Type: Planning Approval		Revision Notes:	
				Date:	31.03.2021
Project Address: 1 Sutcliffe Ave, Levenshulme Manchester, M12 5TN	Drawing Type: Extension	Dwg No: SUT-011	Scale: 1:100	Rev: C	12.04.2021
					22.07.2021
					01.11.2021
NM.					