


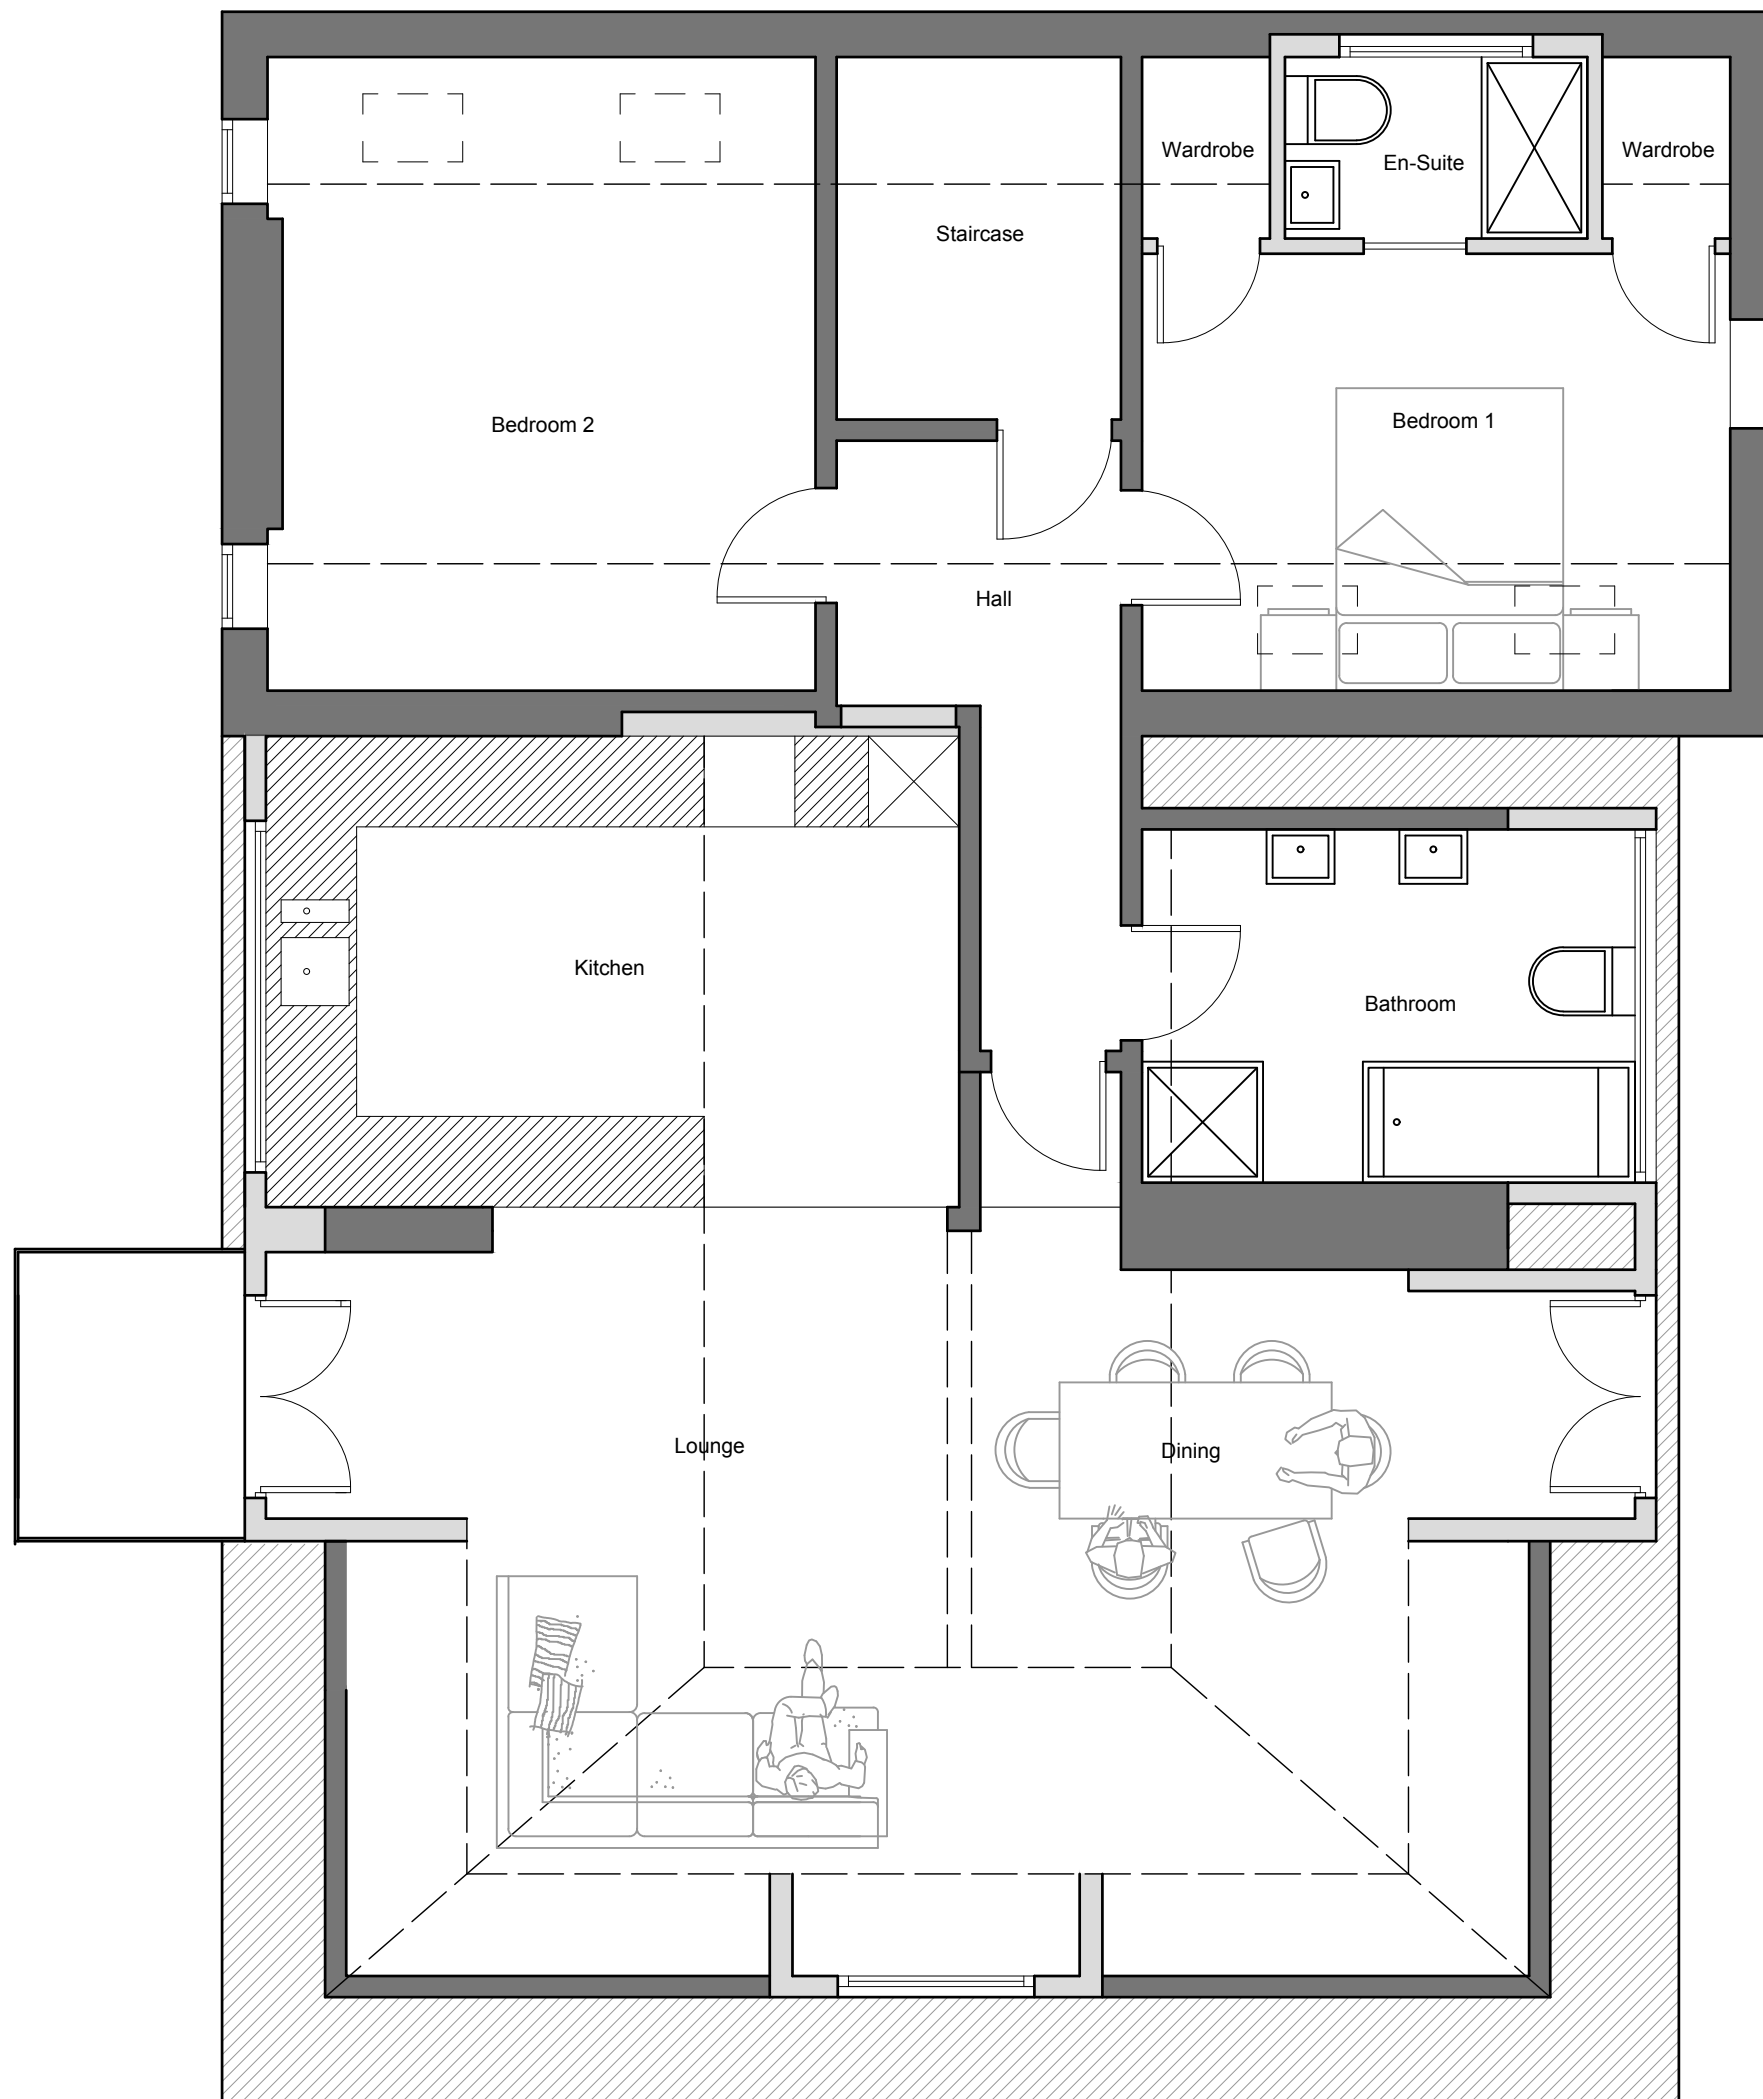

LHG PROJECTS LTD
Architectural Design & Surveying
M: 07941 889 509
E: lhgprojects@gmail.com

PROJECT
2nd Floor Flat, 157 Palatine Road, Didsbury

CLIENT
Peter Sherlock

DRAWING TITLE
Proposed Floor Plan

DATE 01/10/21	SCALE 1:50 @ A3
DRAWING NUMBER 767.002	REVISION NO.