



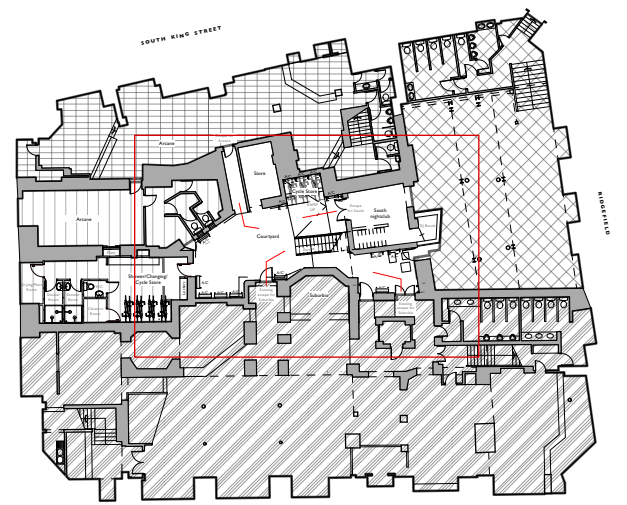


Arcane
 South
 Suburbia
 Rupert Hayes Hairdressing

Key Plan Scale 1:500

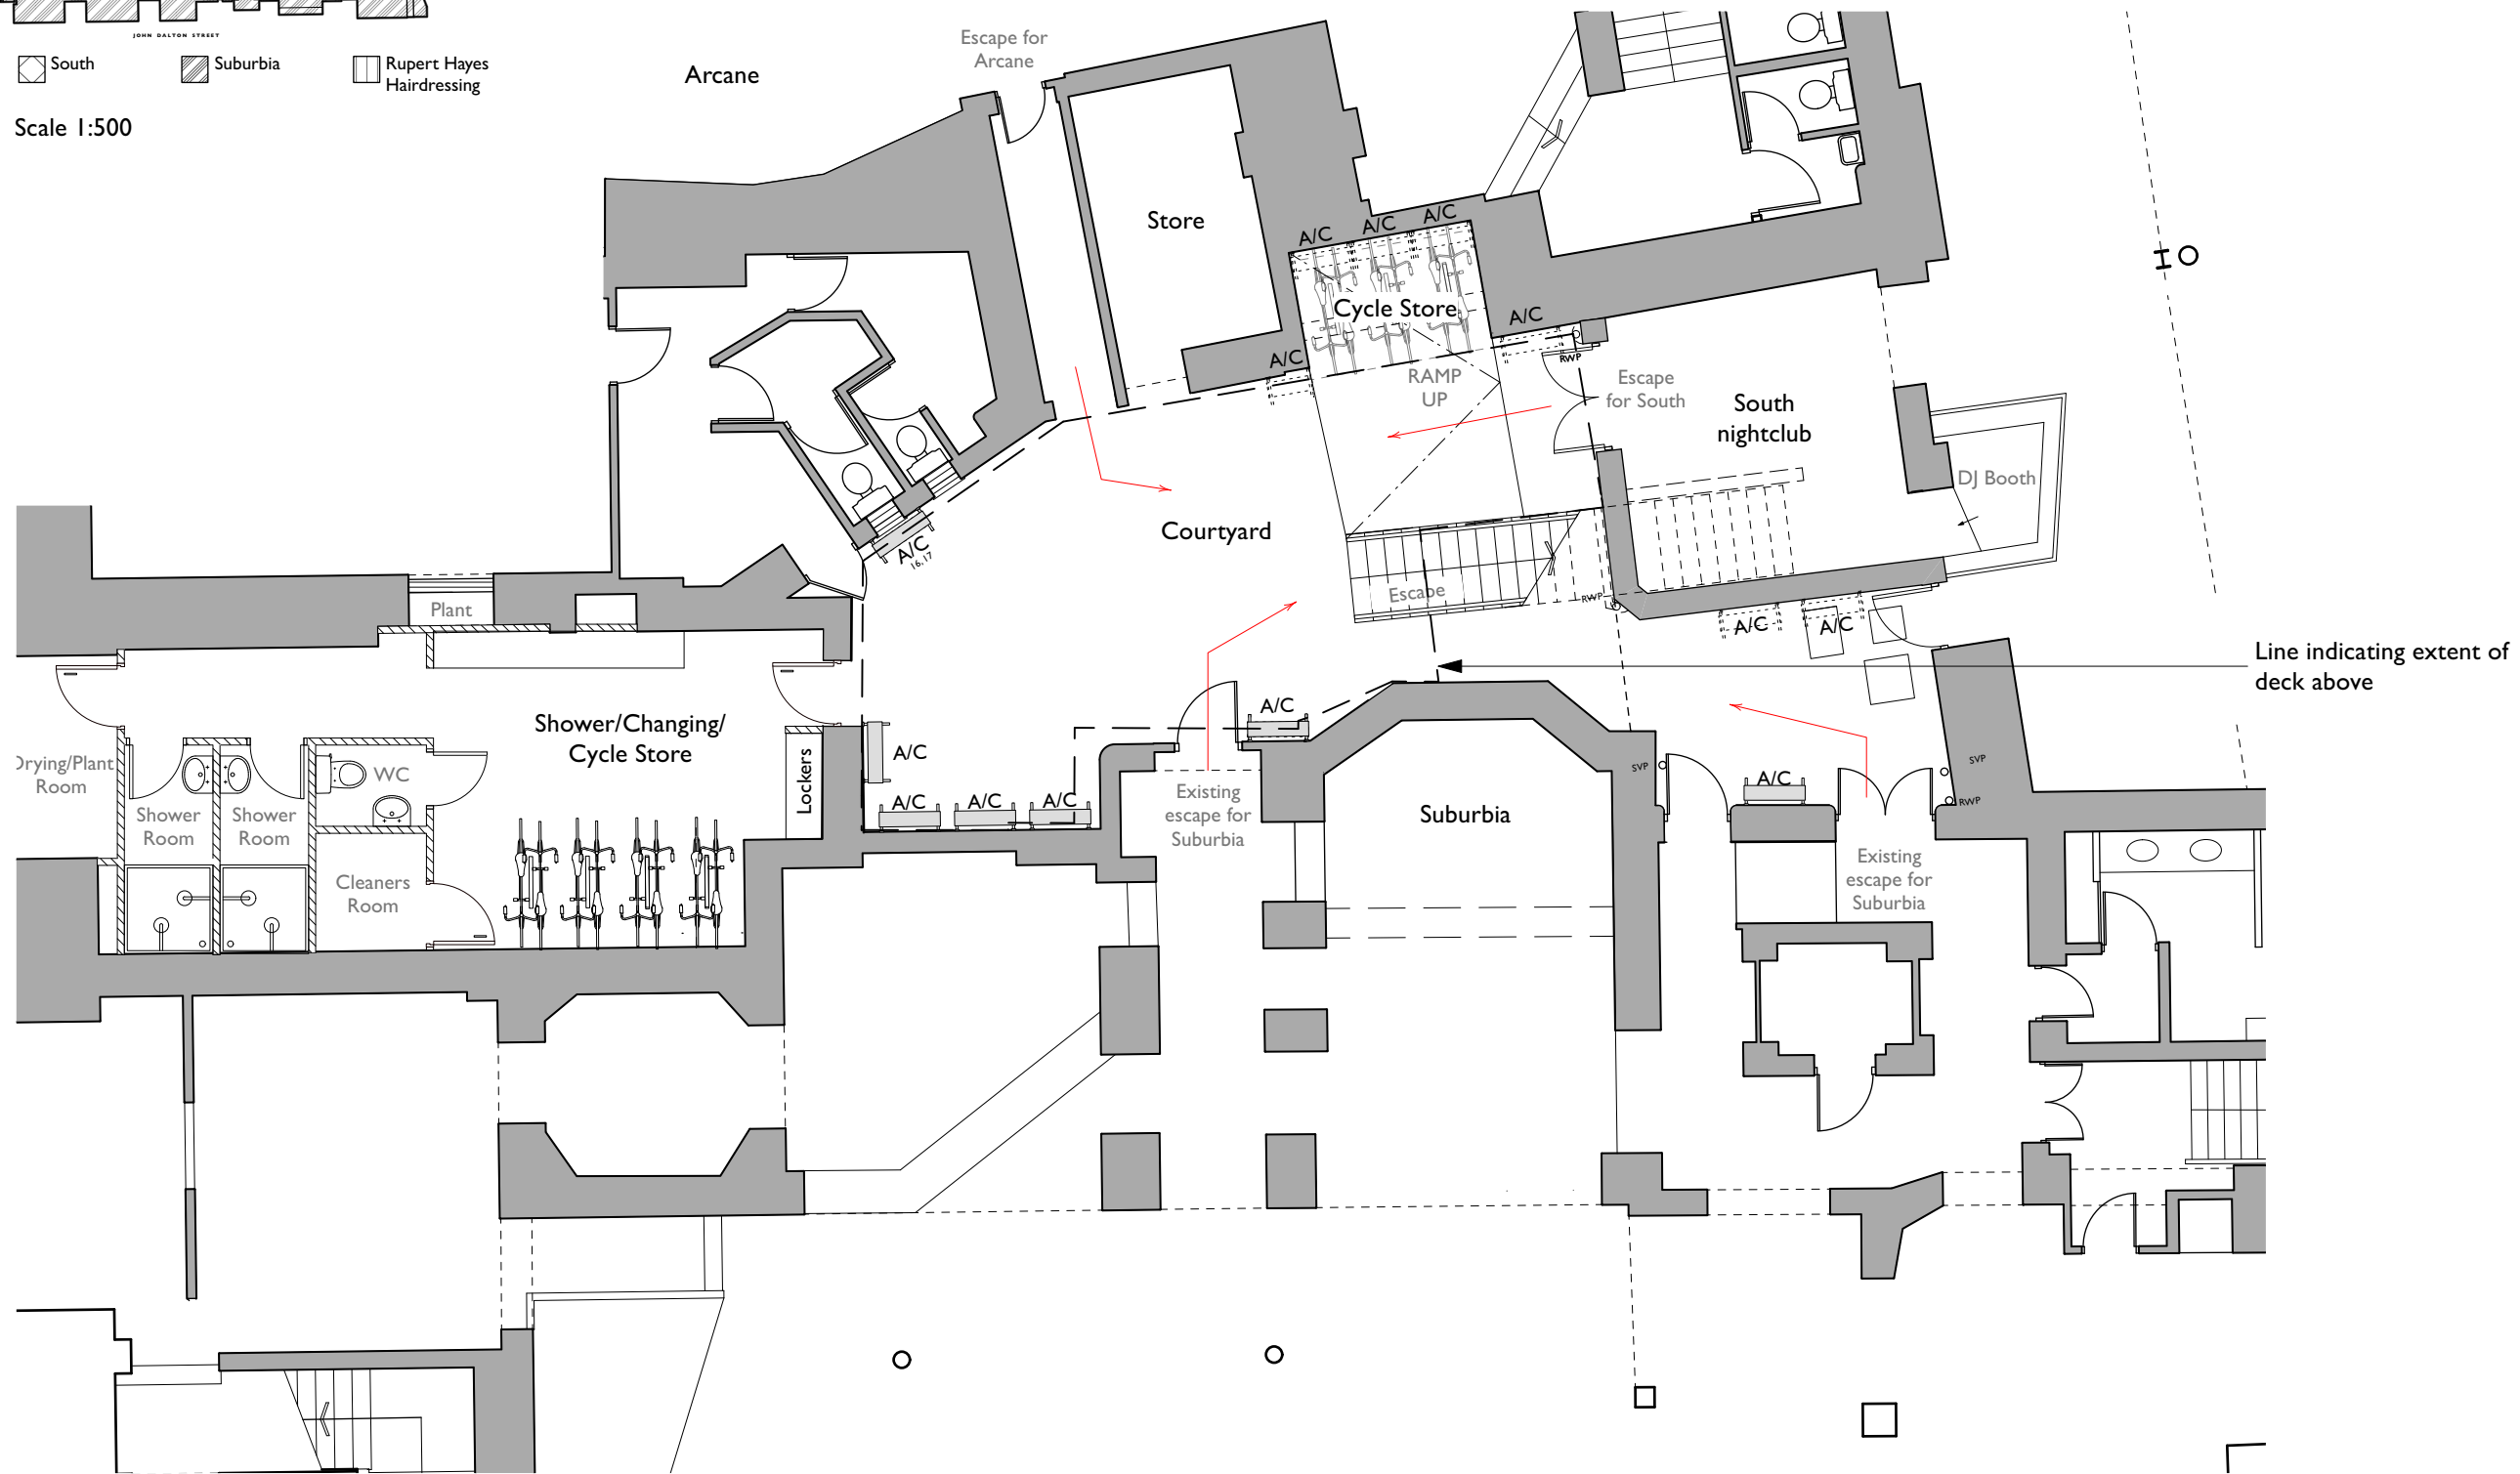

COPYRIGHT OF ATELIER MB LTD
DO NOT SCALE FROM THIS DRAWING
DIMENSIONS TO BE CHECKED ON SITE

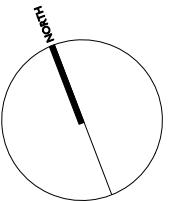

Existing
 Proposed

Rev Note DRN CHK

Queens Chambers Lightwell

Deck Proposal

Basement Floor Plan -
Proposed

scheme	1656
drwg no.	P(2100)
revision	

scale	1:100 @ A3
date first drawn	Oct 21
drawn	RD

SK sketch E existing P proposed T tender C construction FI final issue

www.ateliermb.co.uk
 t 0161 236 0051
 e architect@ateliermb.co.uk



Atelier MB
Urban Architects