



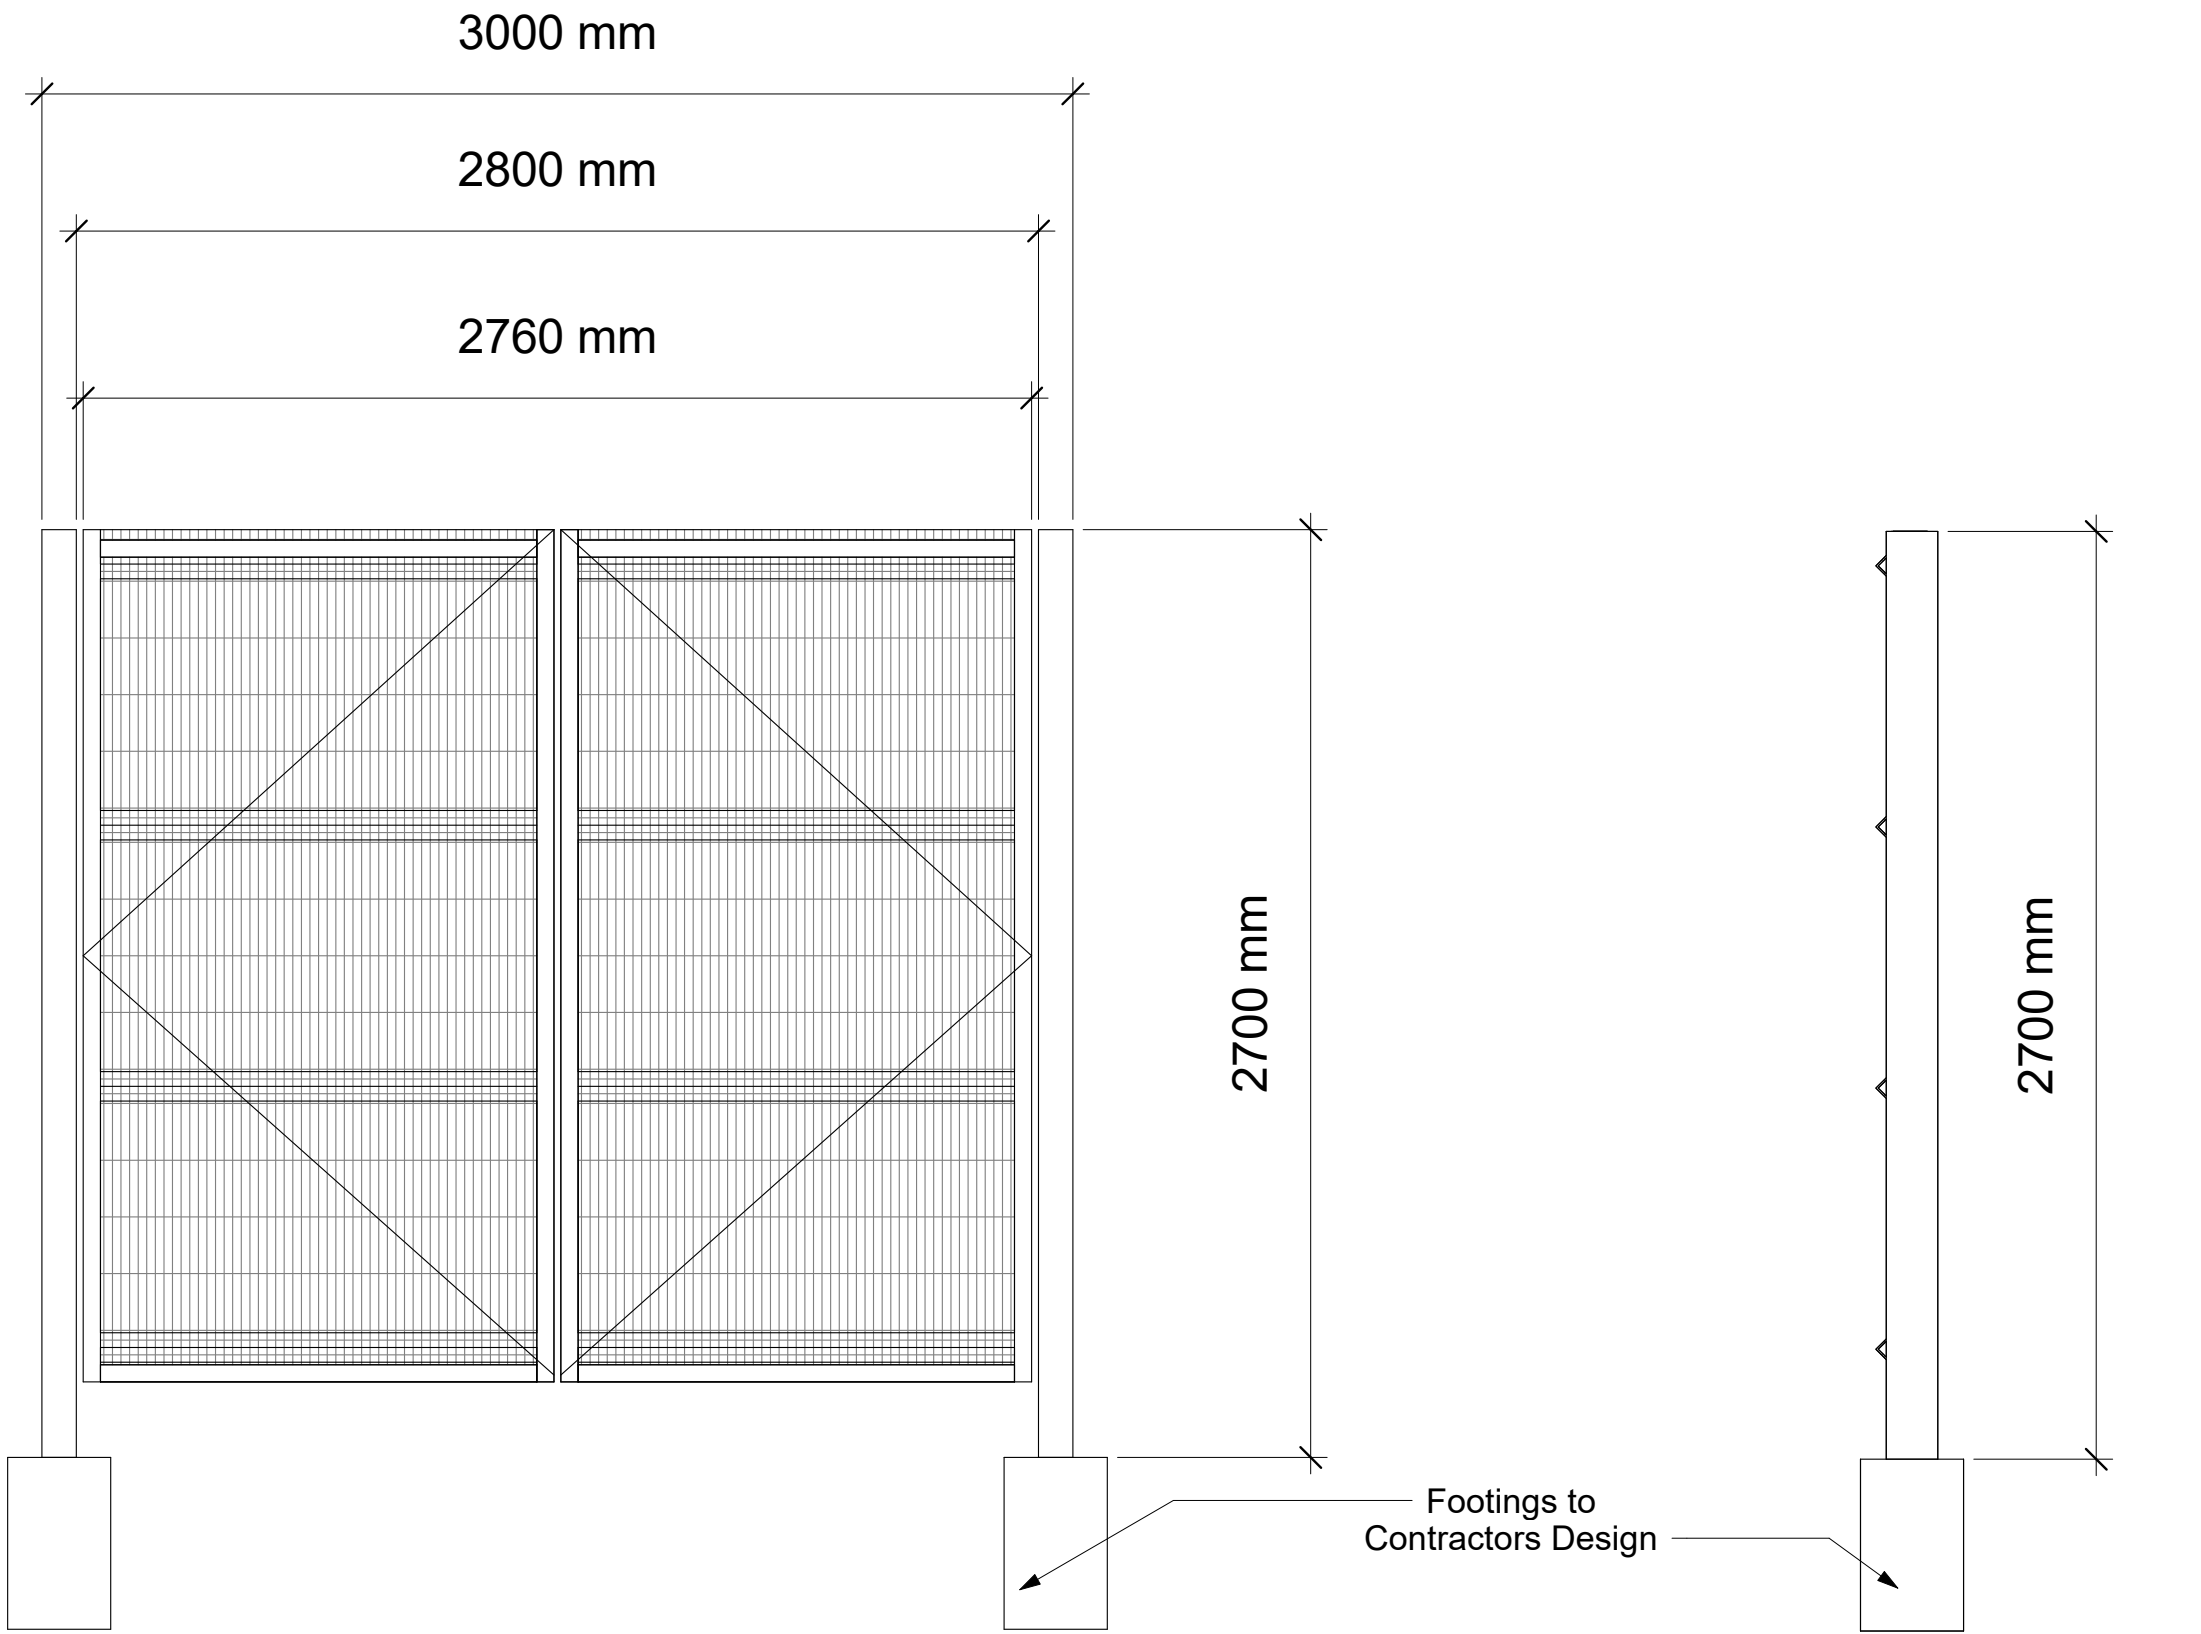


Front Elevation


Side Elevation

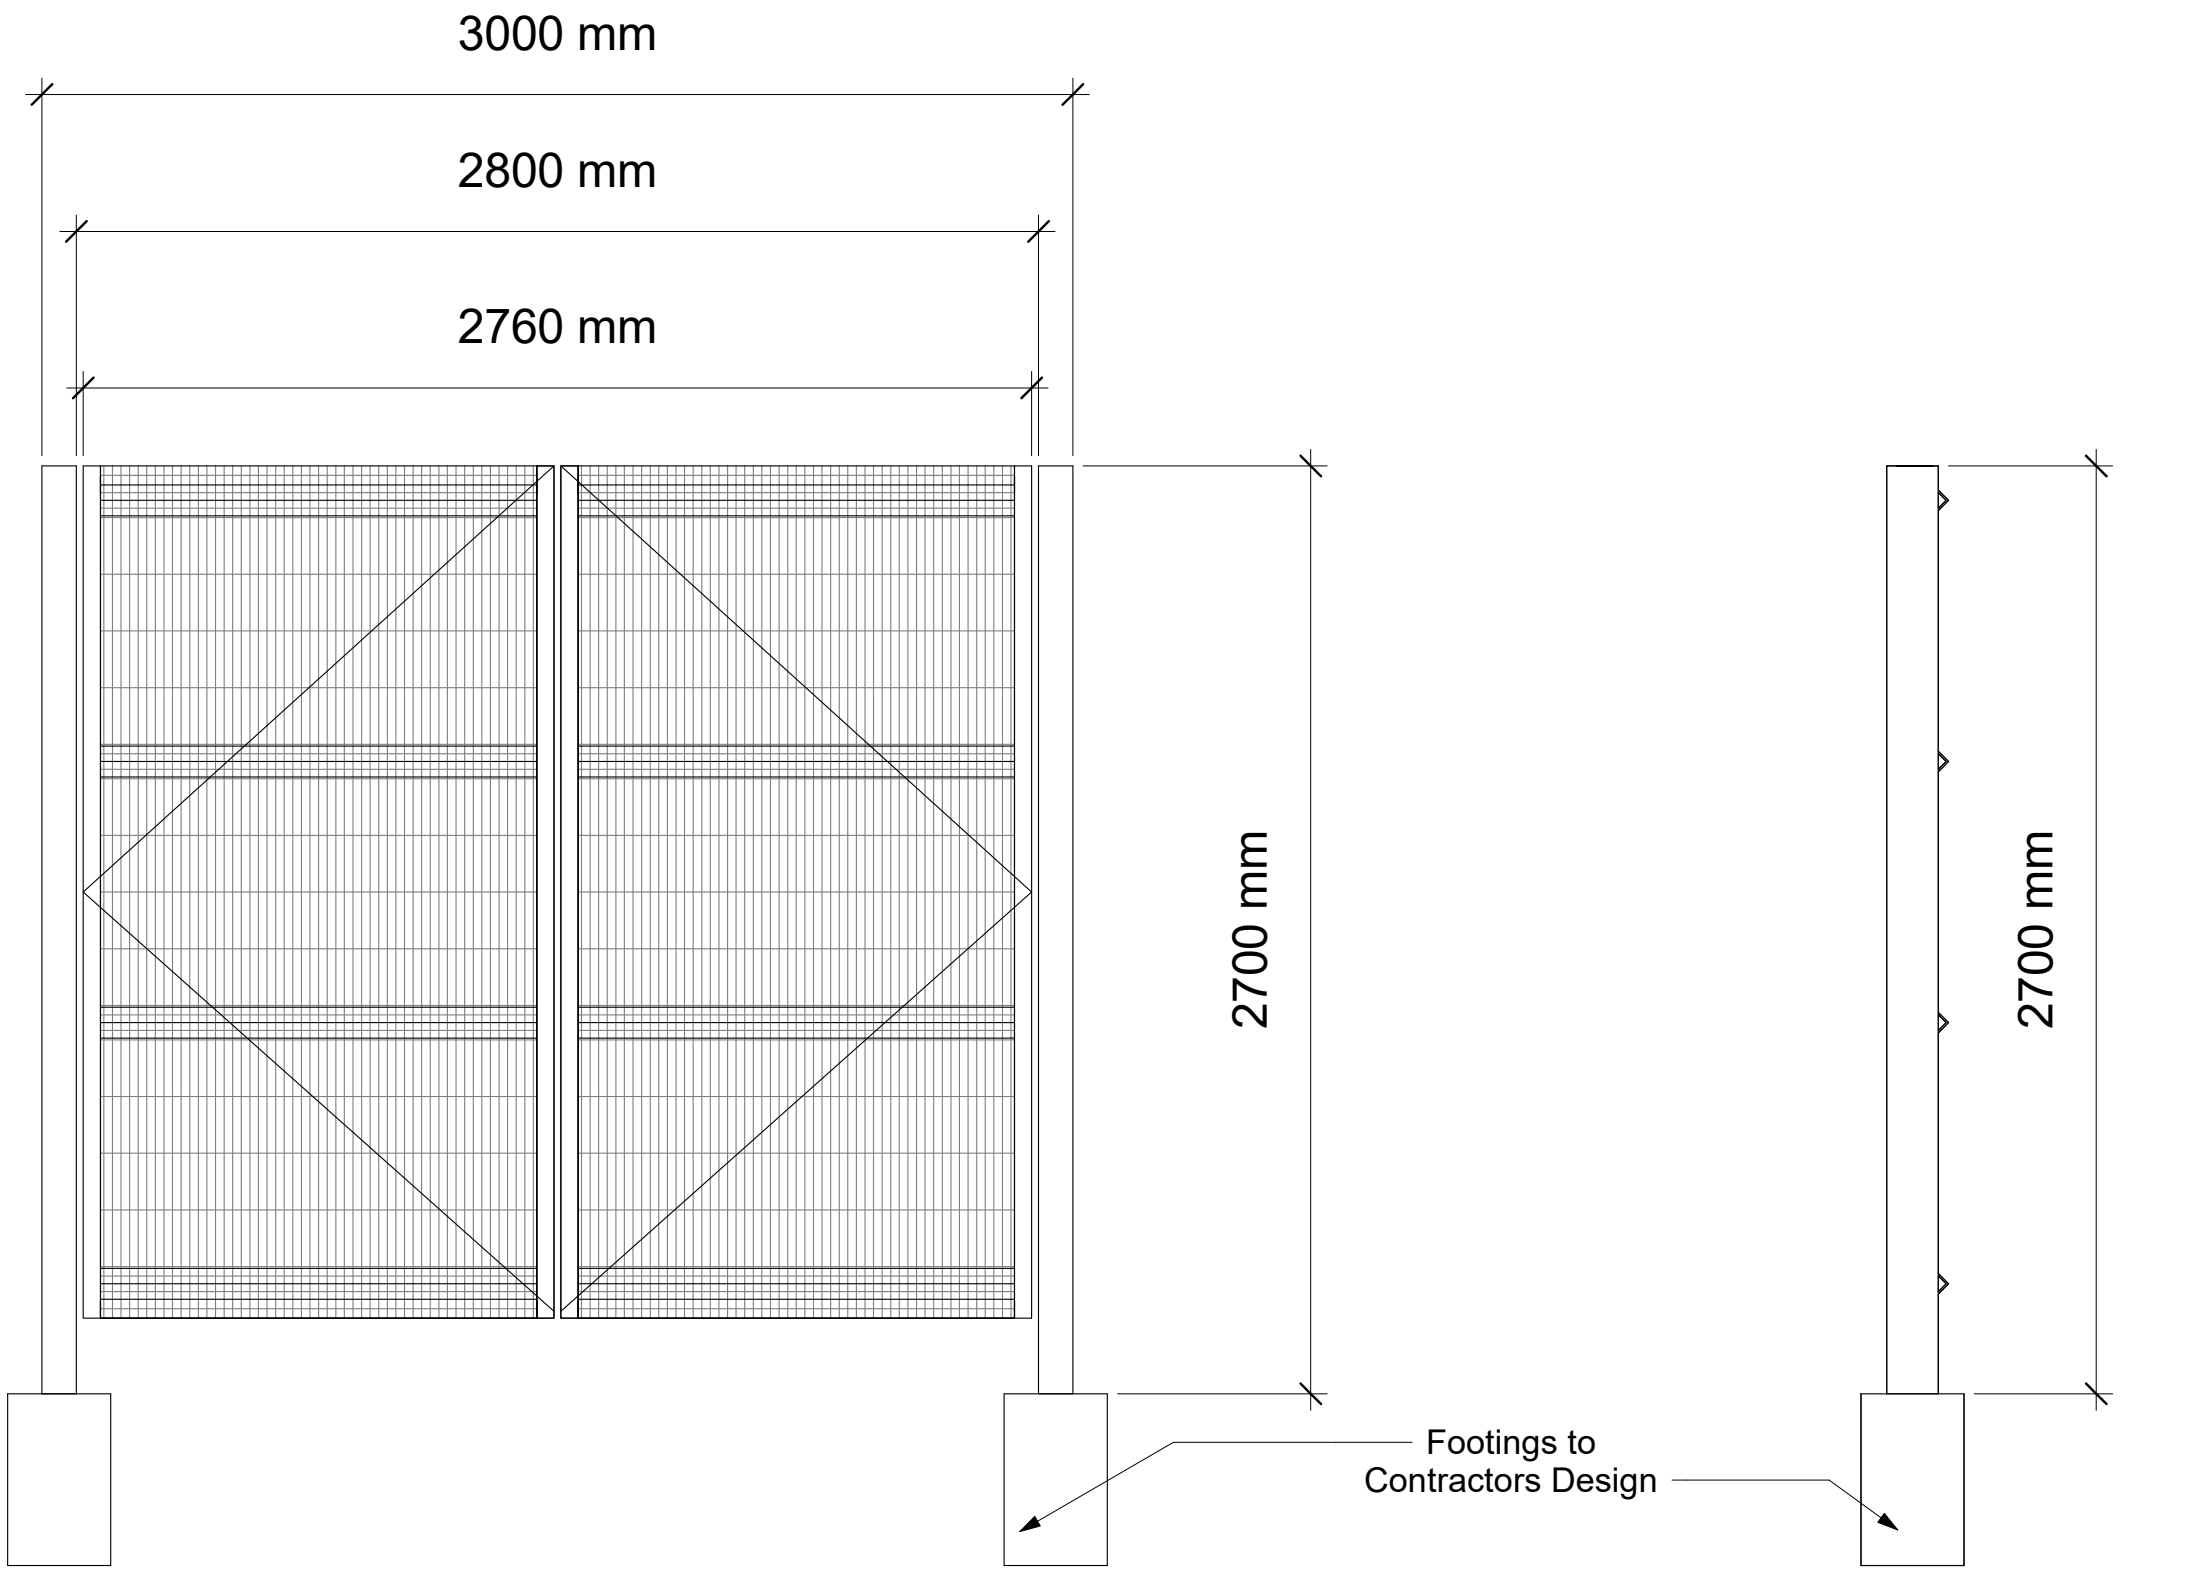

Rear Elevation


Side Elevation

  **Muga Access**
1 : 20

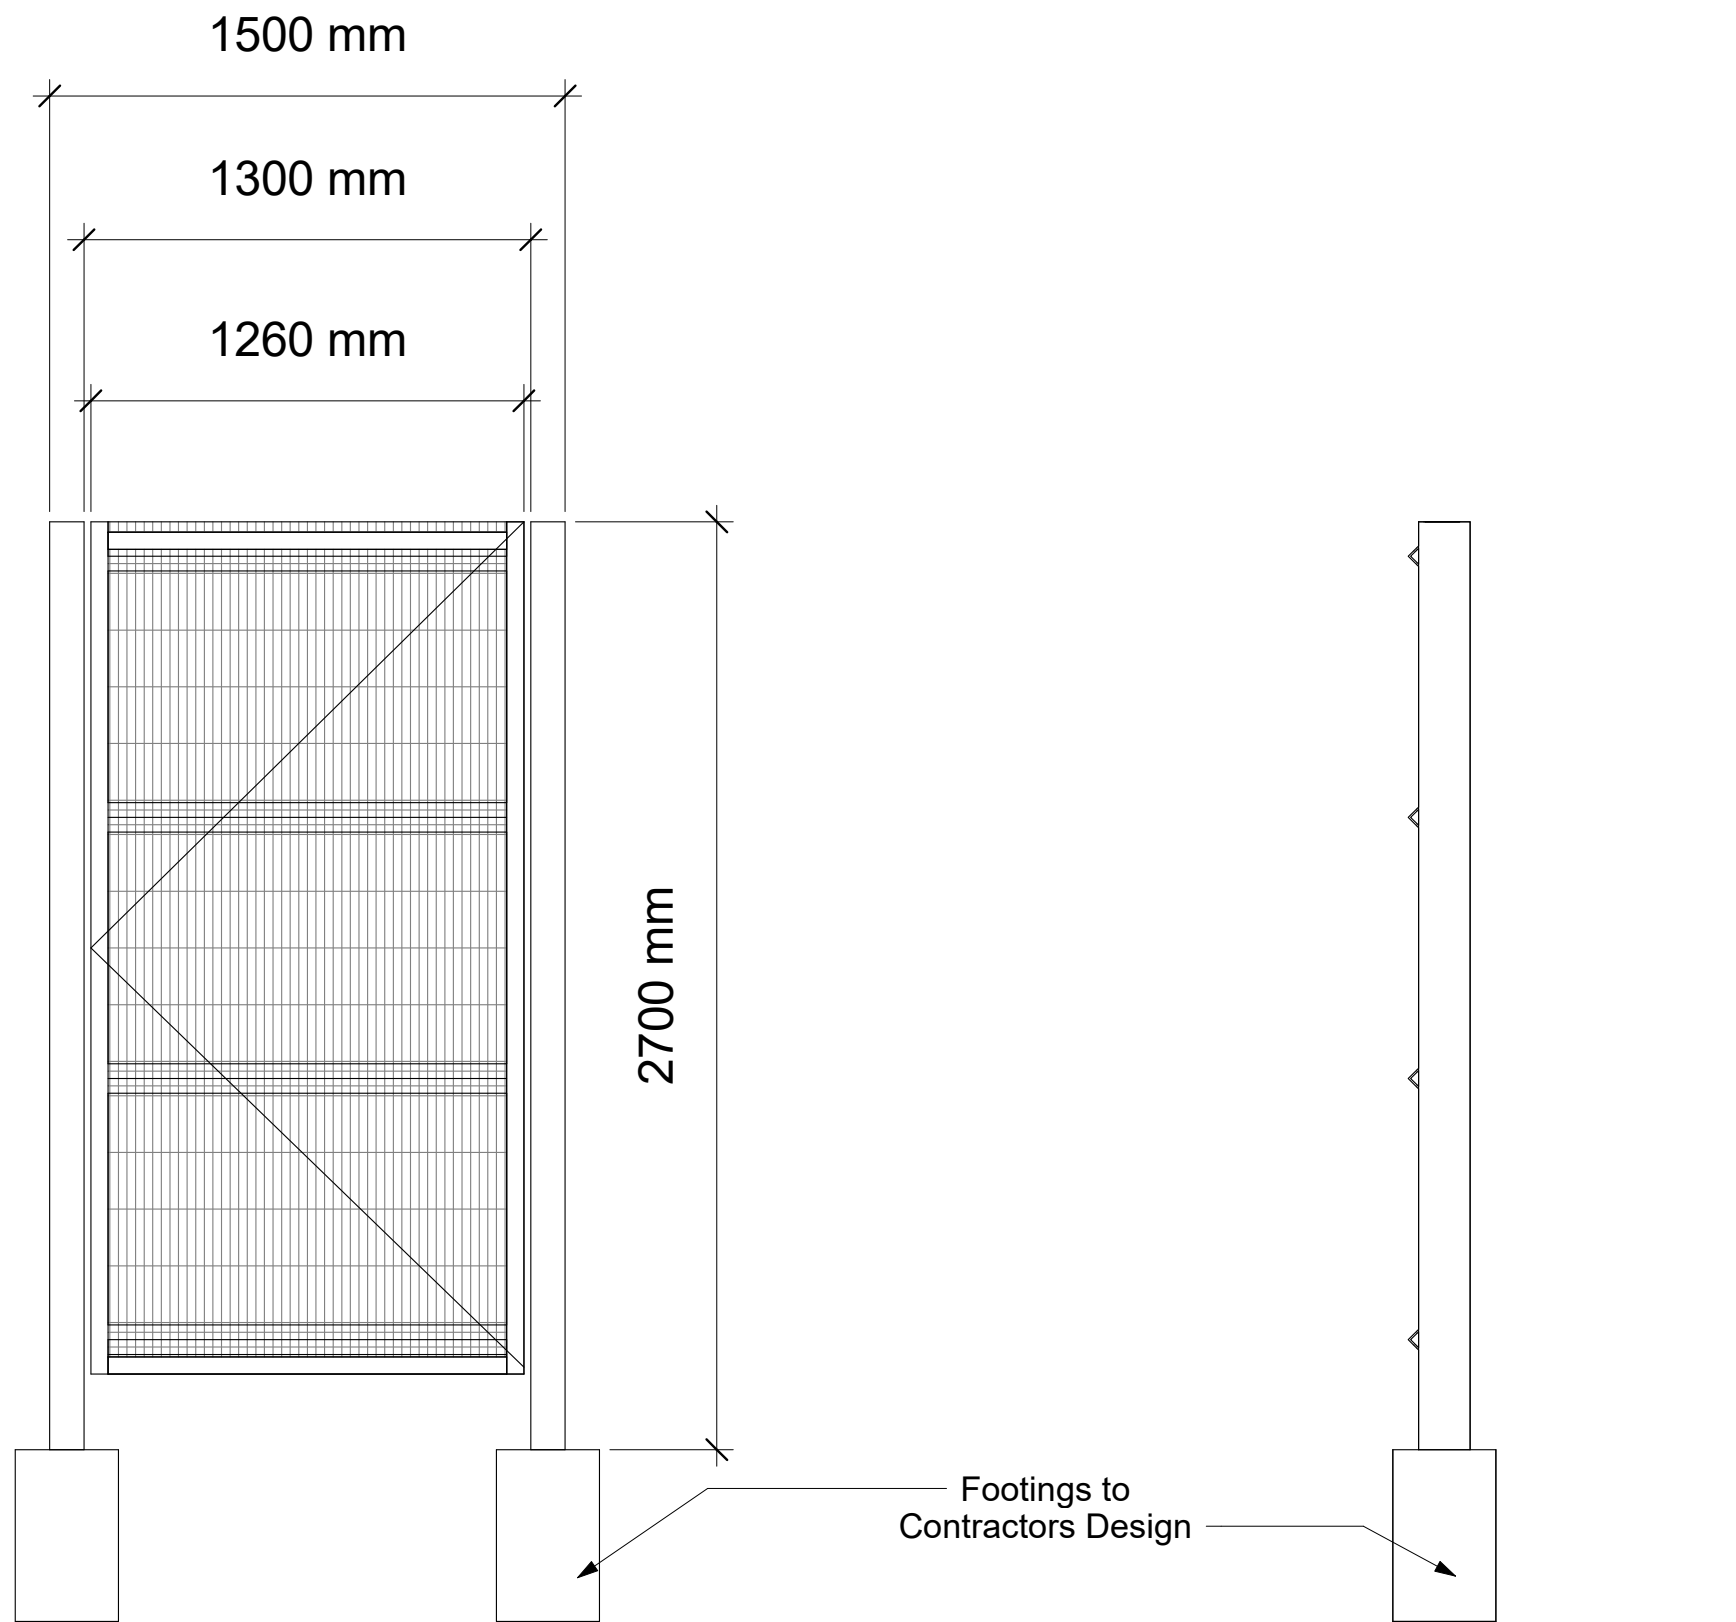


Front Elevation

Side Elevation

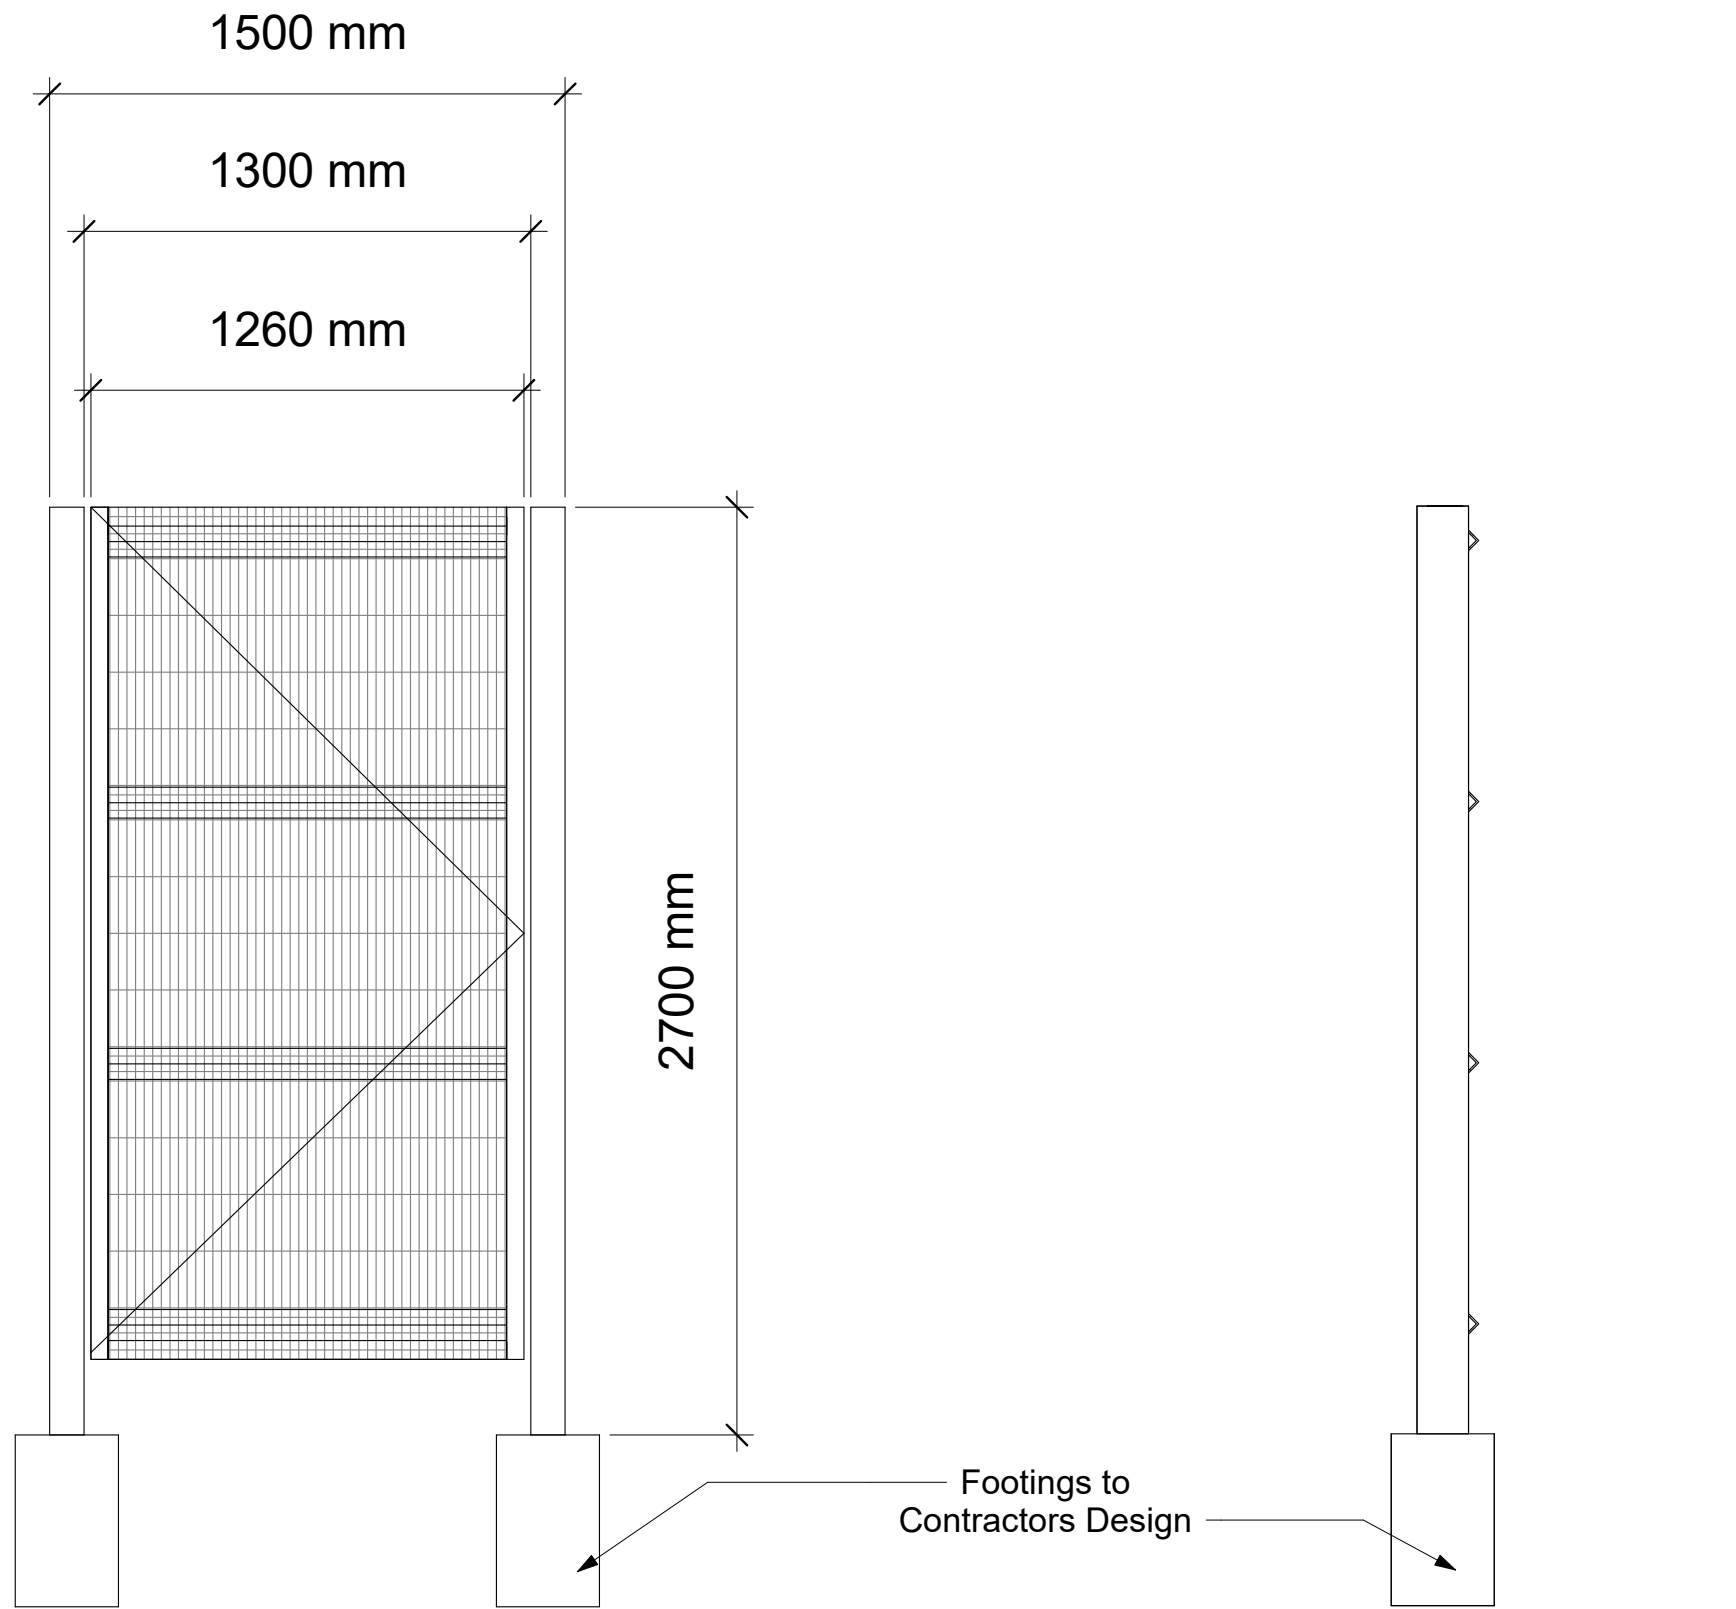

Rear Elevation

Side Elevation

  **Muga Access**
1 : 20

Notes

Fence colour - RAL 6005

THIS DRAWING IS TO
BE READ WITH ALL
ACCOMPANYING
INFORMATION

Rev	Description	Date	Dr by	App by
original by	Author	date created	07/29/21	approved by
				Approver

AHR
AHR Building Consultancy Ltd
5th Floor
55 Princess Street
Manchester
M2 4EW
United Kingdom
T +44(0)161 8287900
E manchester@ahr.co.uk
www.ahr.co.uk

client name			
Co Op Academy Trust			
project			
Co Op Academy North Manchester			
drawing			
Proposed Muga Access Drawings			
computer file		plot date	
H:\BC\MAN\021\021_0031_003 - Co Op Academy North Manchester - External Works - Gates Drwg & MUGA\07 Design\Rev0\Drawing\021022 - Planning Drawing.dwg			
project number		scale	
2021.00351.002		1 : 20	@A1
drawing number		rev	issue status
PL - 005			

This drawing is to be read in conjunction with all related drawings. All dimensions must be checked and verified on site before commencing any work or producing shop drawings. The originator should be notified immediately of any discrepancy. This drawing is copyright and remains the property of AHR.