




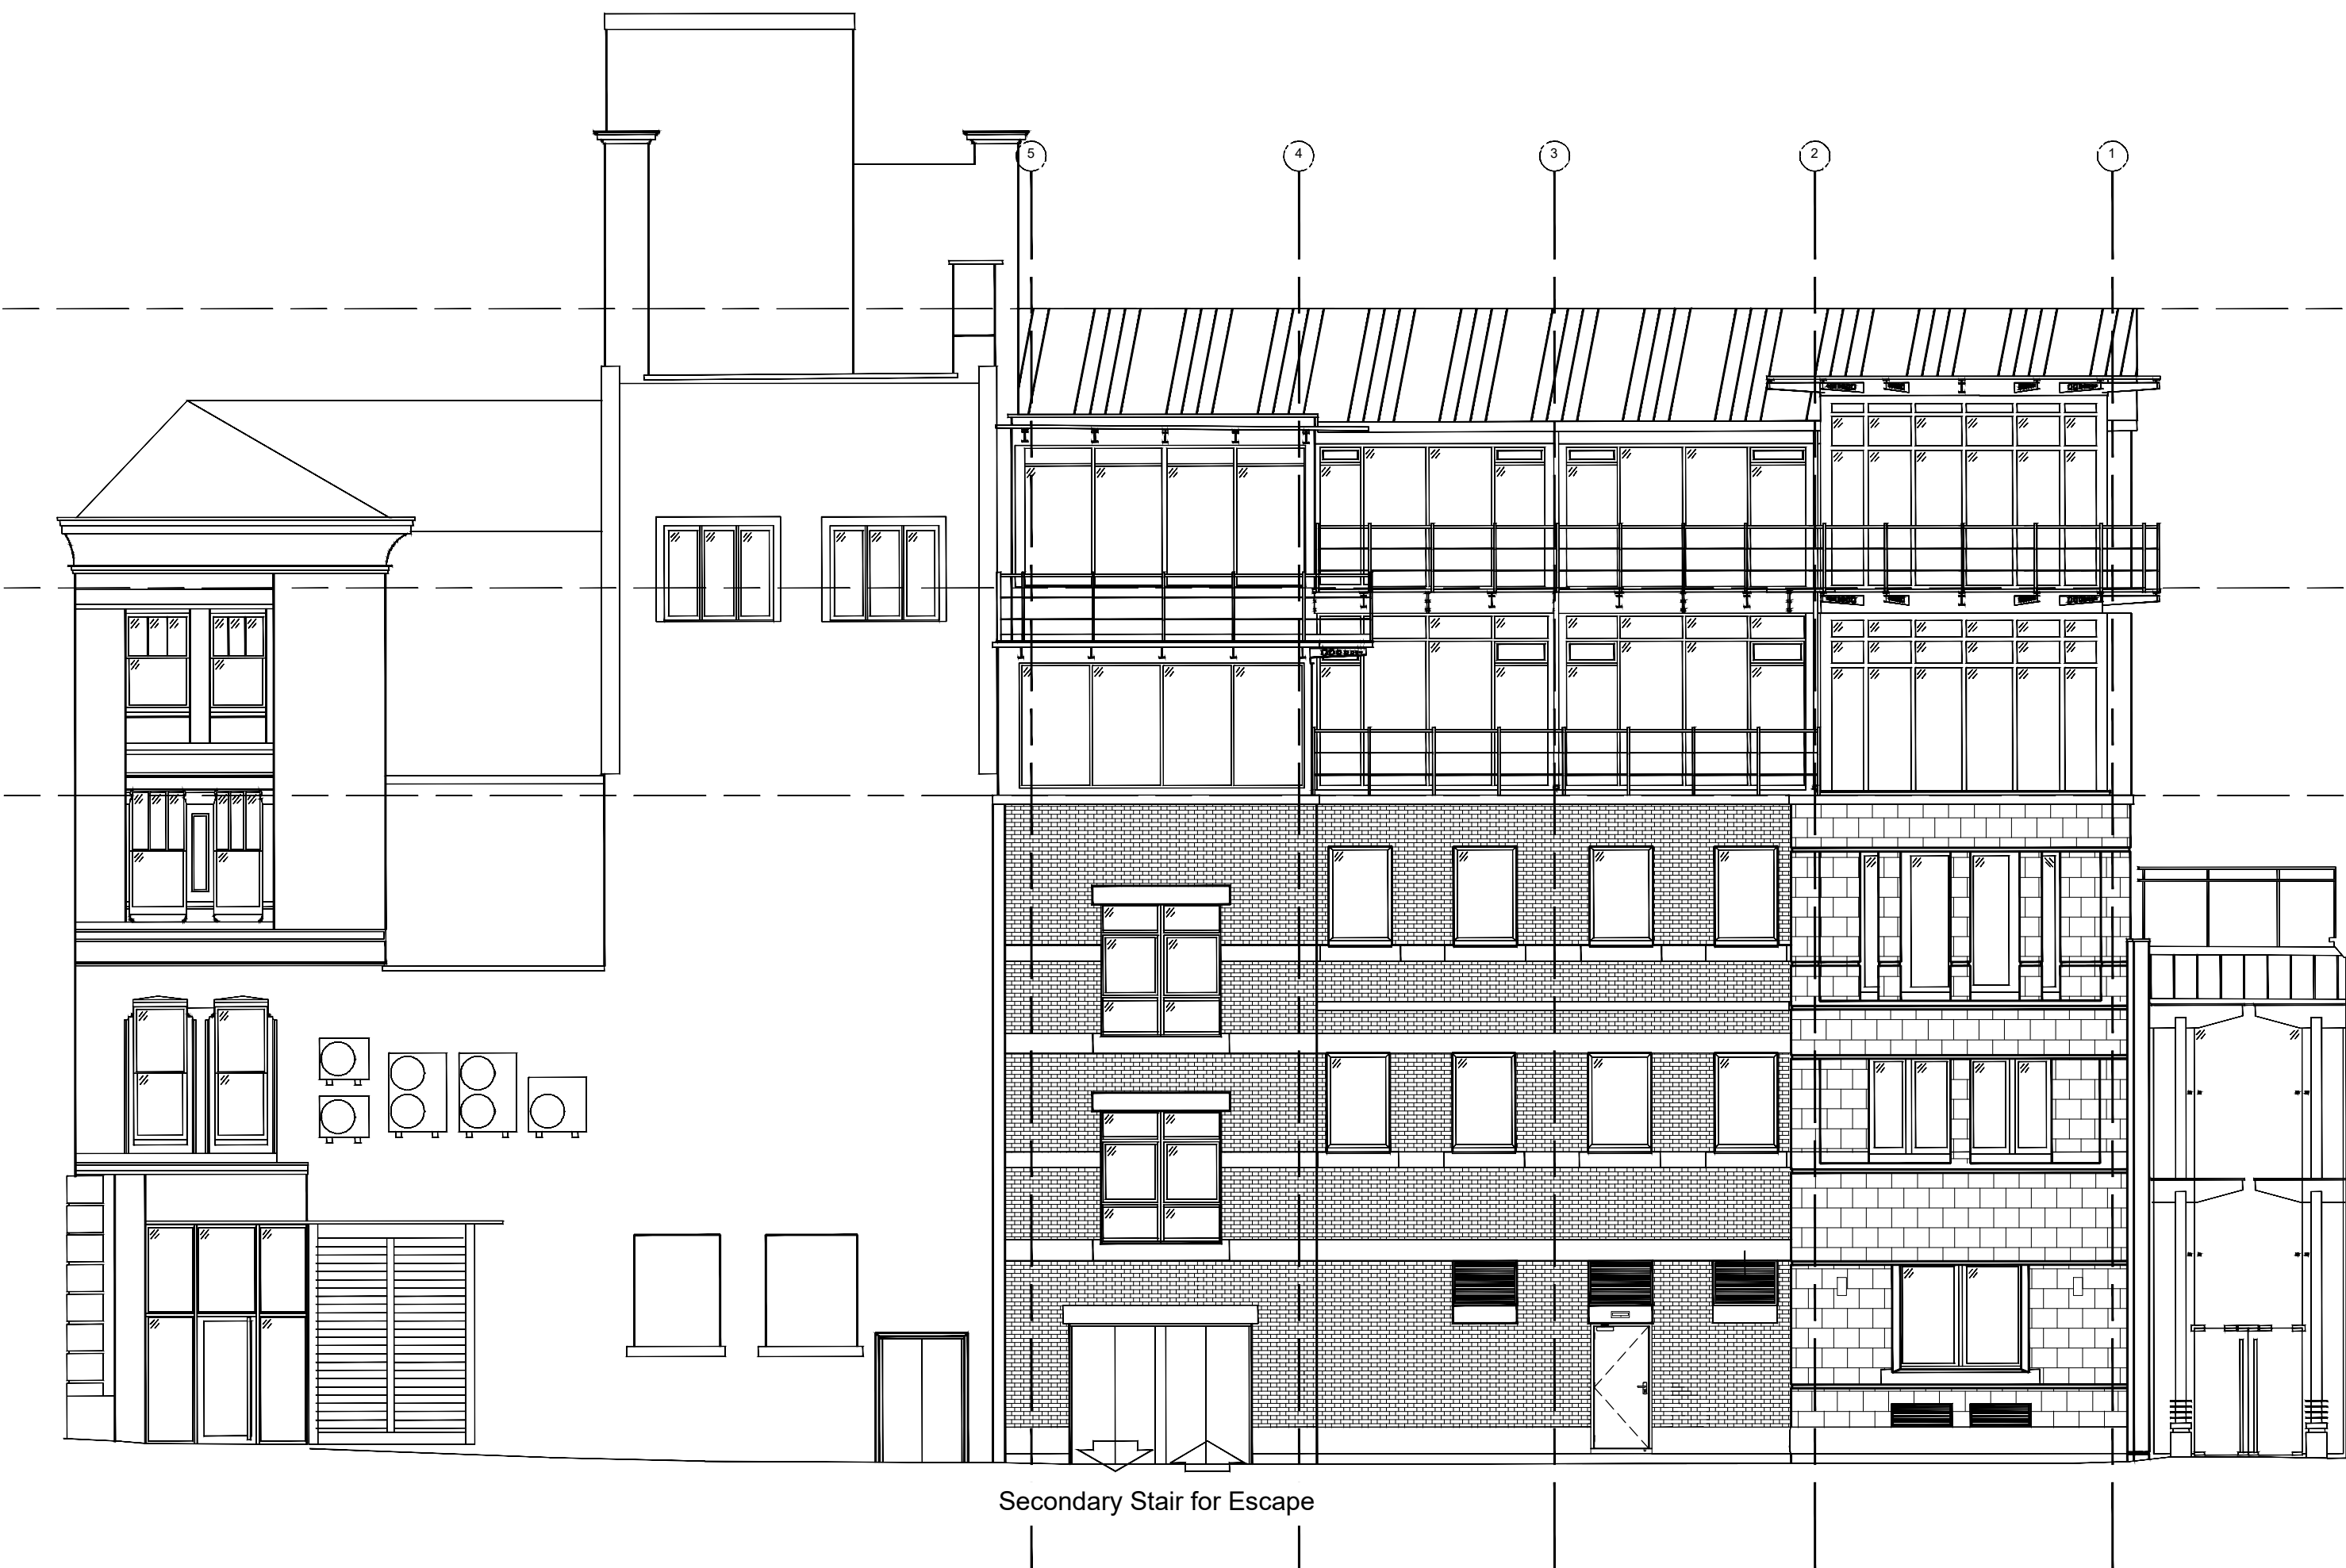

PROPOSED NORTH ELEVATION
Scale 1:100

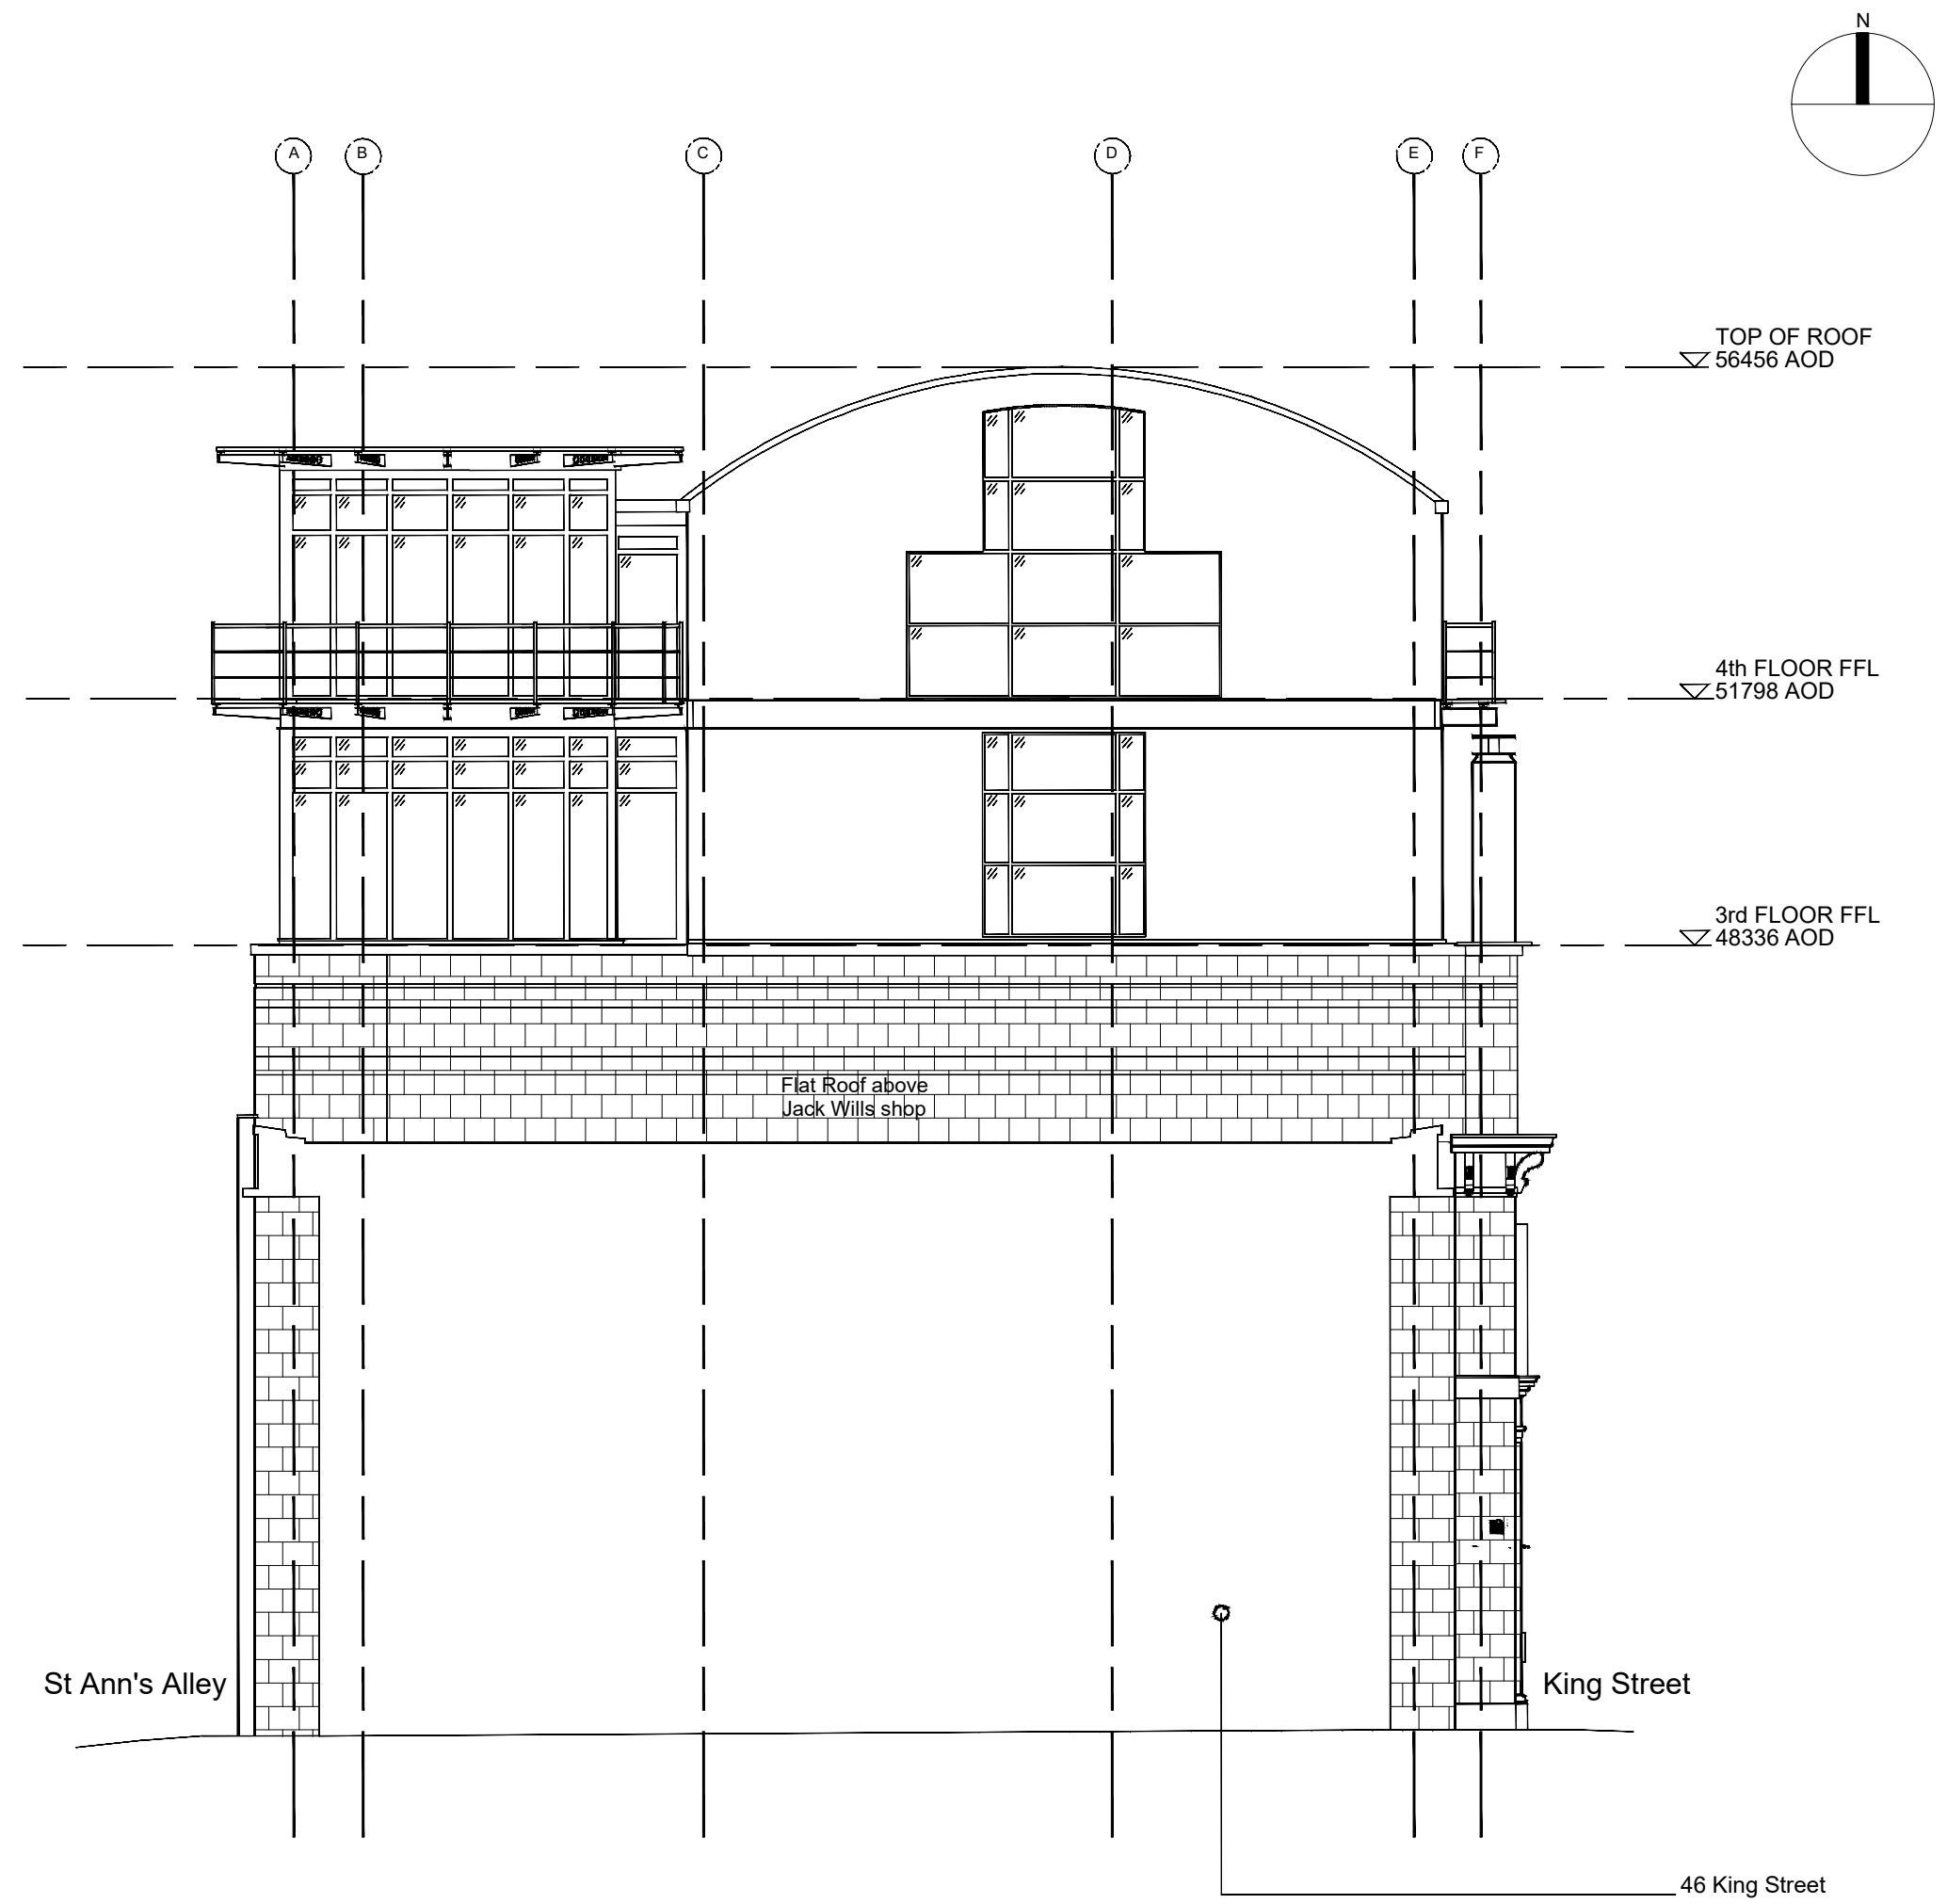

PROPOSED WEST ELEVATION
Scale 1:100

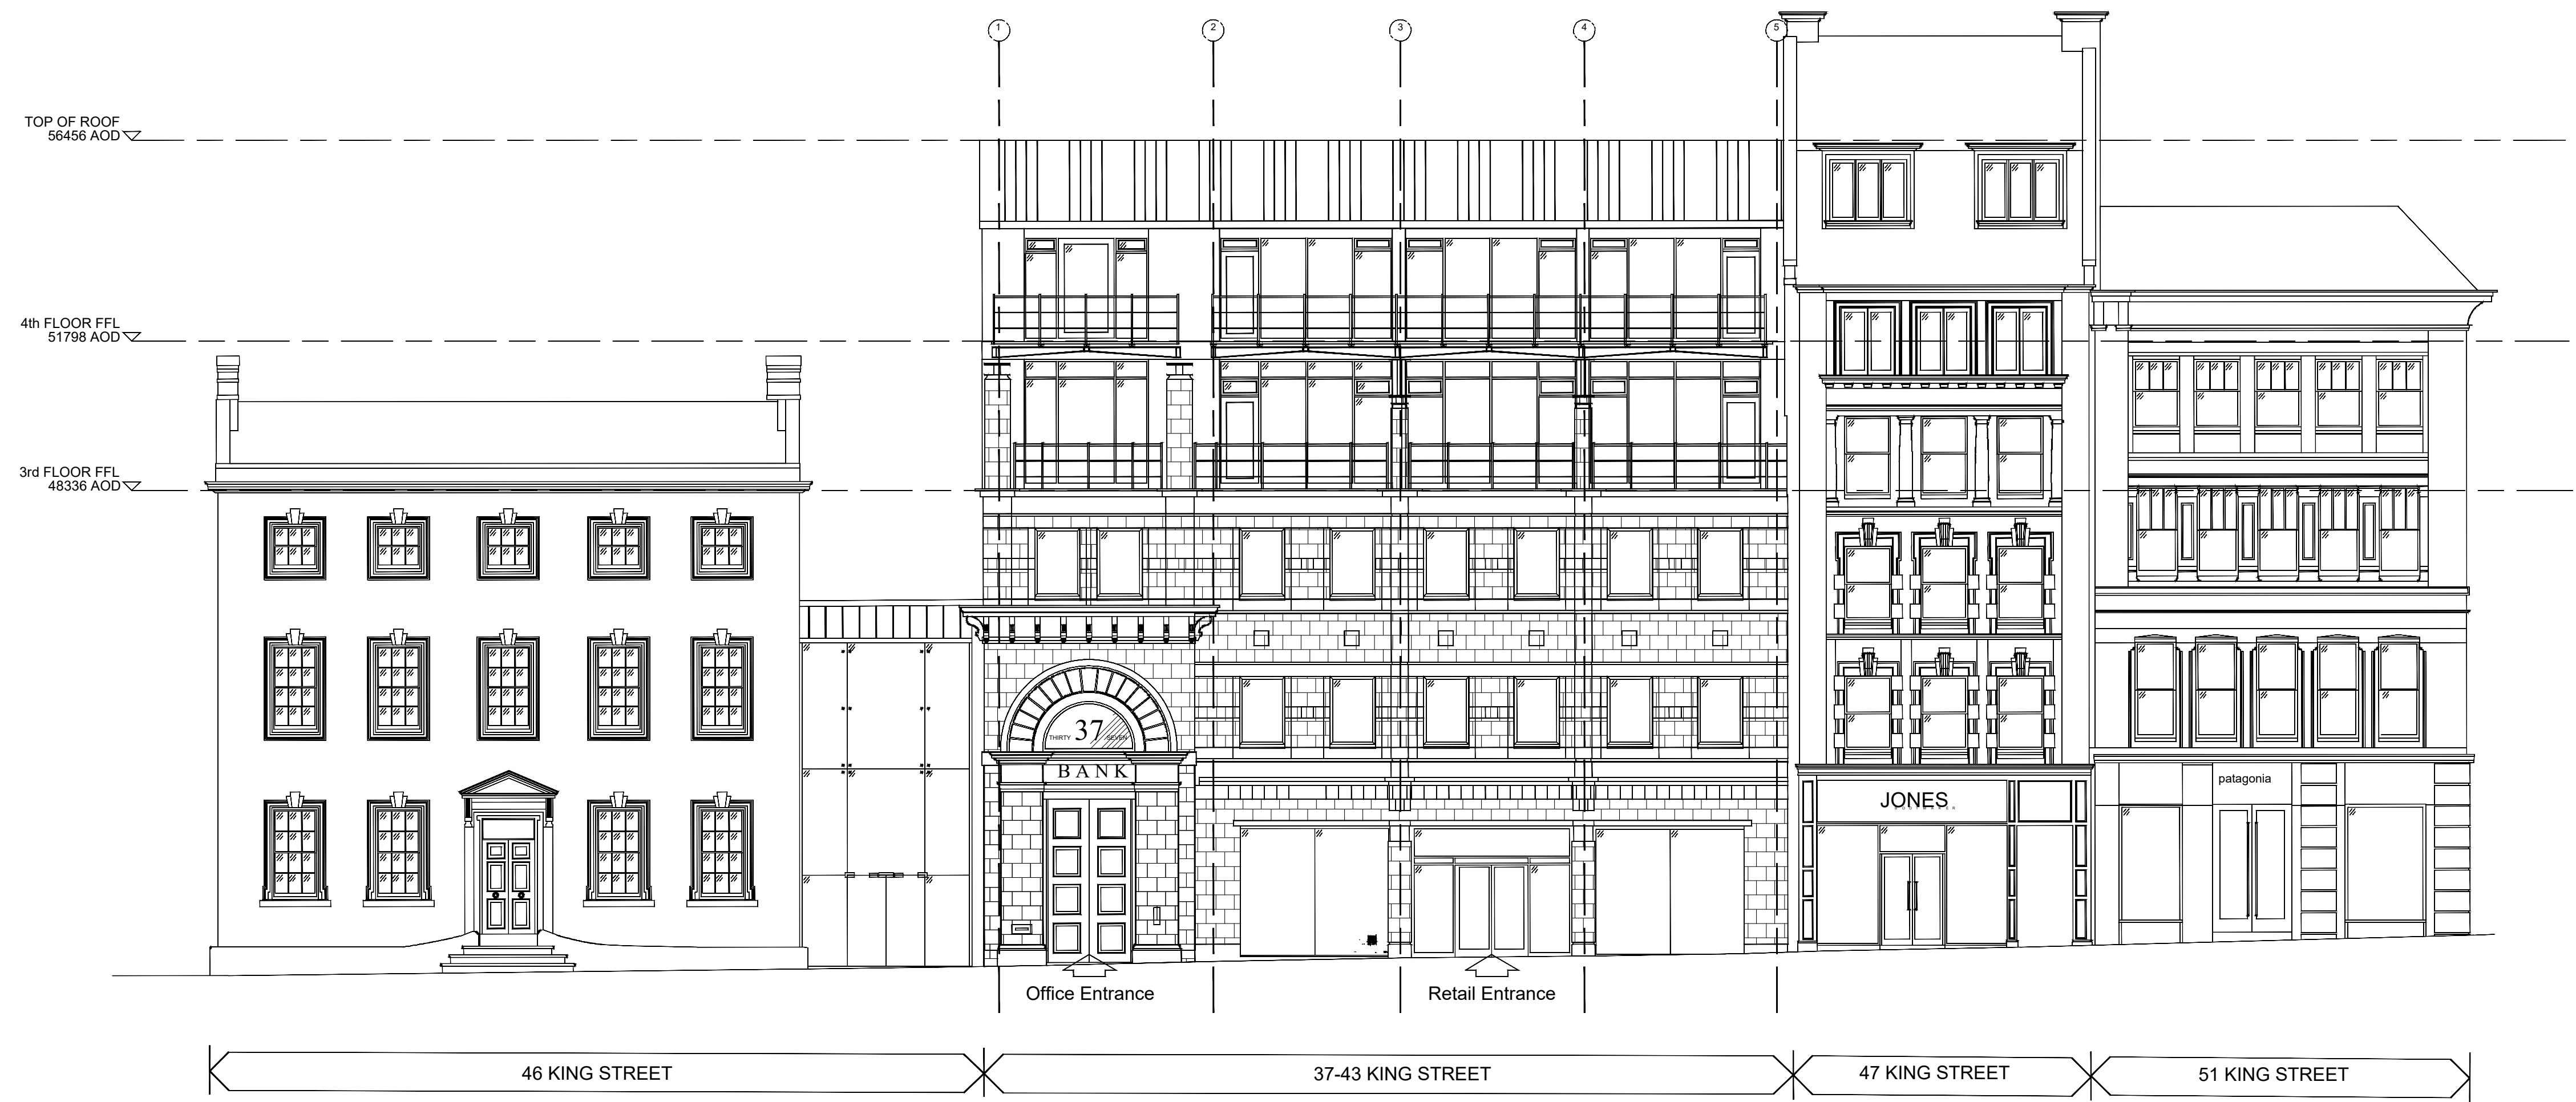

PROPOSED SOUTH ELEVATION
Scale 1:100

Do not scale from this drawing.
The contractor is to check all dimensions on site and report any discrepancies to MHA.
© 2018 Michael Hyde and Associates. All rights reserved. This drawing has been produced for Sixteen Real Estate for 37-43 King Street and is not intended for use by any other person or any other purpose.
MHA Architects is a trading name of Michael Hyde and Associates, a limited company registered in England and Wales under company number 1178091 whose registered office is at Suite 1B Origin, 70 Spring Gardens, Manchester, M2 2BQ.

REV	2021-08-17	Initial Issue	KR	PC
DATE		DESCRIPTION	DRN	CHK
CLIENT				
Sixteen Real Estate				
PROJECT TITLE				
37-43 King Street				
Manchester				
TITLE				
Proposed Ground Floor Retail Unit Elevations				
SUITABILITY				
For Information				
DRAWN / CHECKED		INITIAL ISSUE DATE	SCALE	
KR/ PC		08 2021	1:100 @ A1	
DRAWING ID				
Project	Originator	Volume	Level	Type
1ST02	MHA	XX	ZZ	DR - A
03000	S2	P1		
ARCHITECTS				
Suite 1B Origin		1 +44 (0)161 834 1018		
70 Spring Gardens		f +44 (0)161 834 4798		
Manchester		e contact@mhaarchitects.com		
M2 2BQ		w www.mhaarchitects.com		