



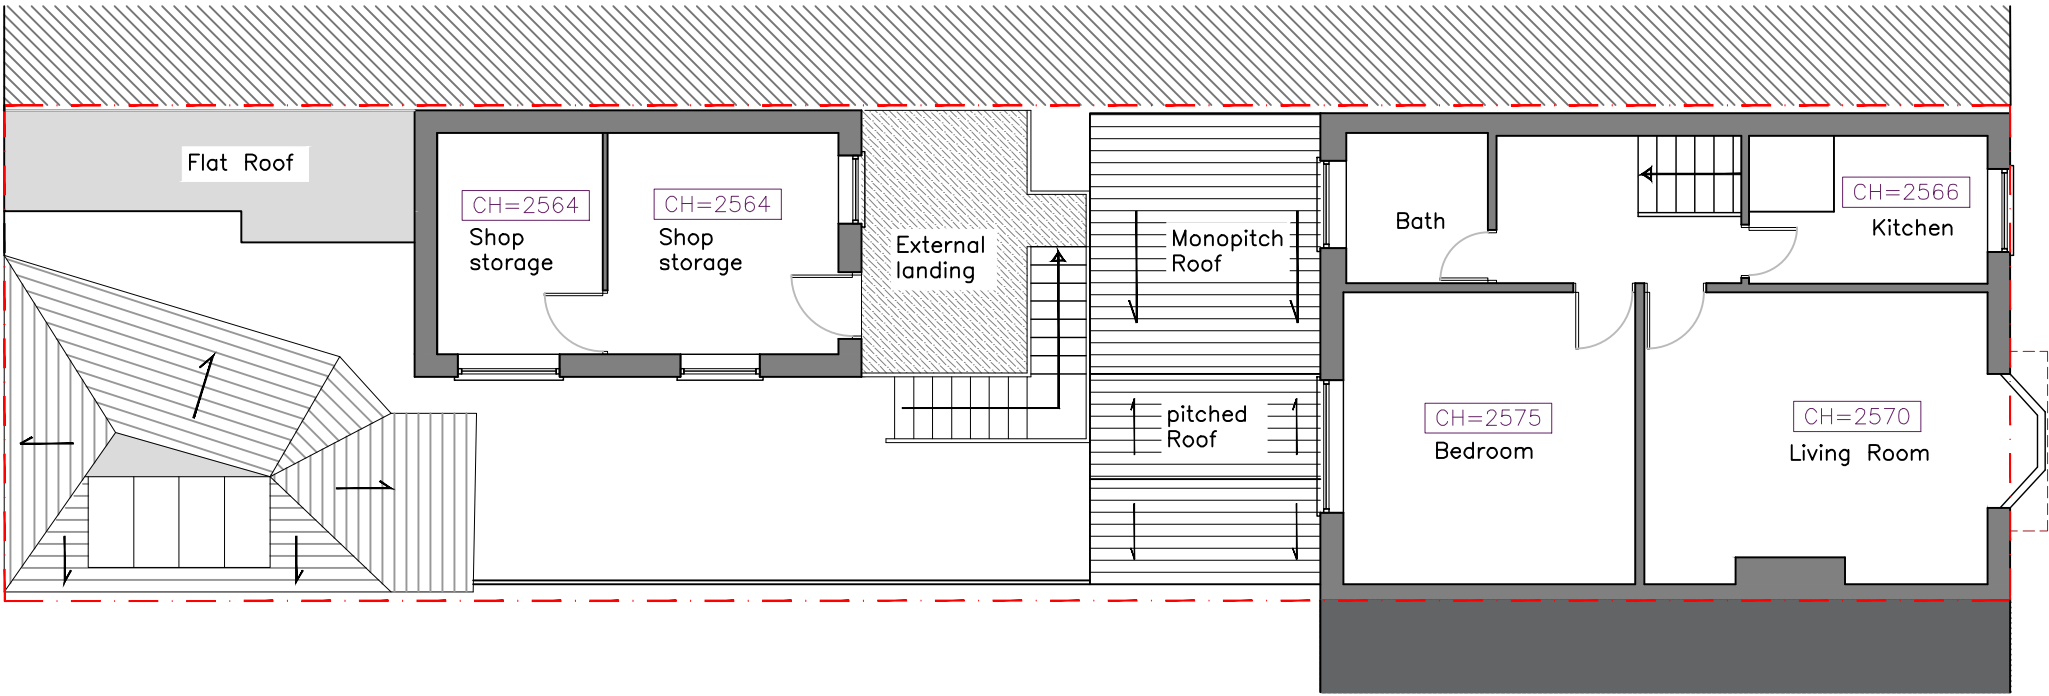

Existing First Floor Plan

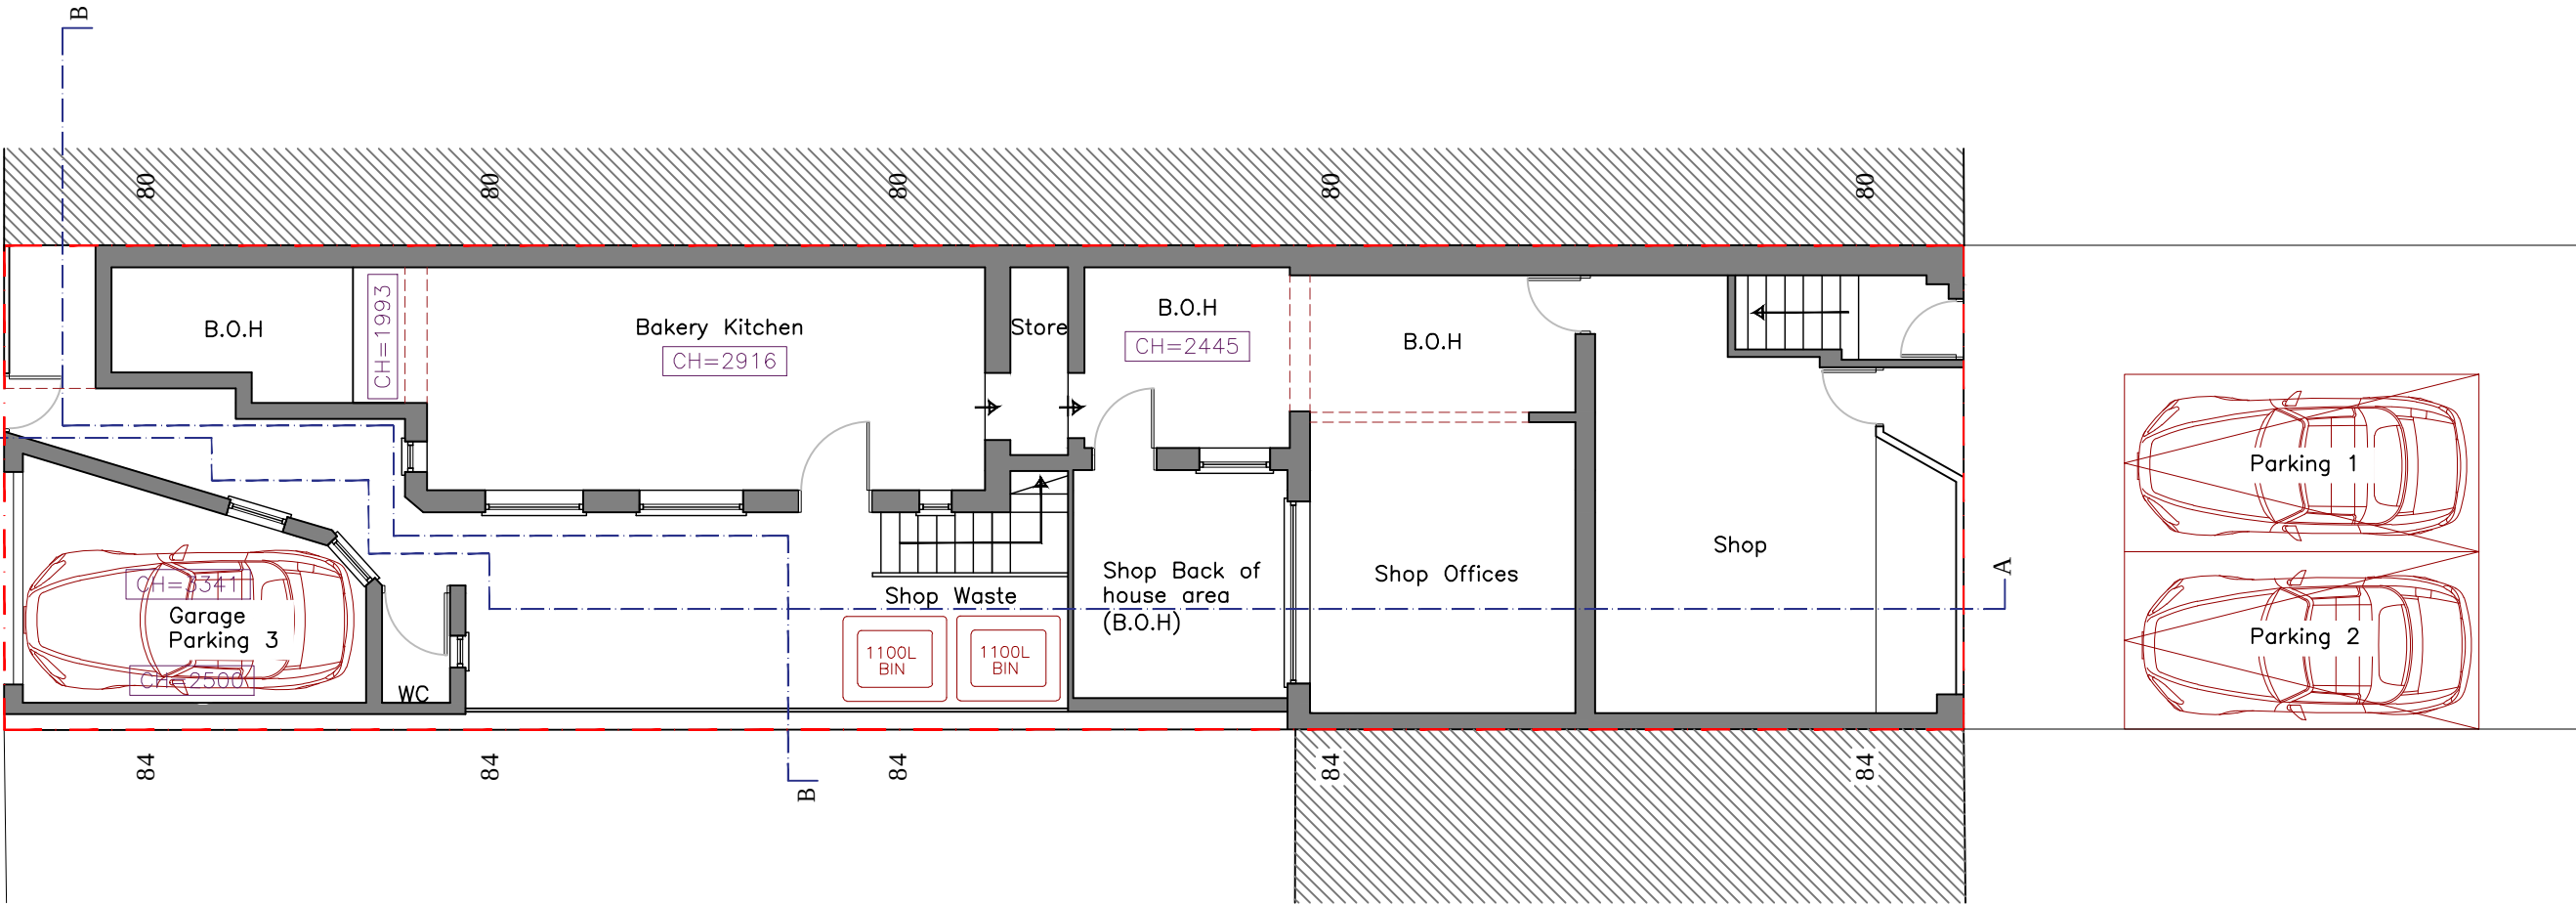

Existing Ground Floor Plan

This design and drawing is the **copyright of CA+D designs** and must not be re-produced by others in any form whatsoever without written consent. Issue of this drawing does not impact any real or implied copyright license.

THESE ARE NOT CONSTRUCTION DRAWINGS, DO NOT SCALE FROM THIS DRAWING FOR CONSTRUCTION. ALL DIMENSIONS ARE INDICATIVE AND SHOULD ALWAYS BE CHECKED BY THE CONTRACTOR PRIOR TO STARTING WORK.

THESE DRAWINGS HAVE BEEN PREPARED FOR PLANNING PERMISSION/ BUILDING REGULATION PURPOSES ONLY

IF IN DOUBT **CONTACT THE ARCHITECT.**

This drawing is to be read in conjunction with all relevant drawings and information, inclusive of Building regulations specification and Structural Engineers drawings. It is the clients responsibility to verify the shown boundary locations, plus ensure all necessary provisions (such as party wall act, etc..) are in place.

The main contractor/builder is to interpret the requirements in relationship to the site conditions, (inclusive of all drainage and electrical layouts) encountered and as agreed with the Building Control officer. It is the contractors obligation to ensure all work is to be completed in accordance with Building Regulations.

All dimensions and sizes to be verified on site prior to the purchase or manufacture of any elements, or setting out on site.

Any discrepancies to be reported to the client/project manager

THESE DRAWINGS, INCLUSIVE OF ALL EXISTING MEASUREMENTS HAVE BEEN RECEIVED FROM THE PREVIOUS ARCHITECT IN GOOD FAITH. ENSURE THAT ALL MEASUREMENTS ARE CHECKED PRIOR TO THE PURCHASE OR MANUFACTURE OF ALL ELEMENTS.

THESE DRAWINGS ARE SUBJECT TO A STRUCTURAL ENGINEER AND BUILDING REGULATIONS APPROVAL. DO NOT USE THESE FOR CONSTRUCTION.

Revision History		
R6		
R5		
R4		
R3	21/10/2021	Planning Validation
R2	17/9/2021	Client Comment
R1	8/9/2021	Client Comment
Rev.	Date	Description

Issued for: Planning

Location:
82 Mauldeth Road West
Withington
Manchester
M20 1AB

Project:
Demolition of existing structures in rear yard and erection of 3 no. residential apartments to the rear


Drawing Title:
Existing Floor Plans



architect
MICHAEL CUMMINGS
Innovative | Affordable | Architects

Address Moss House, Moss Lane
Altrincham, WA15 8GZ
Tel 07904 344 871
Email mick@cummingsarchitect.com
Website www.cummingsarchitect.com

Drawing No: 001	Date: 02/09/2021
Project No: 1249	Scale: 1:100@A3
Drawn: NP	Checked: MC

 

This design and drawing is the **copyright of CA+D designs** an must not be re-produced by others in any form whatsoever without written consent. Issue of this drawing does not impact any real or implied copyright license.

THESE ARE NOT CONSTRUCTION DRAWINGS, DO NOT SCALE FROM THIS DRAWING FOR CONSTRUCTION. ALL DIMENSIONS ARE INDICATIVE AND SHOULD ALWAYS BE CHECKED BY THE CONTRACTOR PRIOR TO STARTING WORK.

THESE DRAWINGS HAVE BEEN PREPARED FOR PLANNING PERMISSION/ BUILDING REGULATION PURPOSES ONLY

IF IN DOUBT **CONTACT THE ARCHITECT.**

This drawing is to be read in conjunction with all relevant drawings and information, inclusive of Building regulations specification and Structural Engineers drawings. It is the clients responsibility to verify the shown boundary locations, plus ensure all necessary provisions (such as party wall act, etc..) are in place.

The main contractor/builder is to interpret the requirements in relationship to the site conditions, (inclusive of all drainage and electrical layouts) encountered and as agreed with the Building Control officer. It is the contractors obligation to ensure all work is to be completed in accordance with Building Regulations.

All dimensions and sizes to be verified on site prior to the purchase or manufacture of any elements, or setting out on site.

Any discrepancies to be reported to the client/project manager

THESE DRAWINGS, INCLUSIVE OF ALL EXISTING MEASUREMENTS HAVE BEEN RECEIVED FROM THE PREVIOUS ARCHITECT IN GOOD FAITH. ENSURE THAT ALL MEASUREMENTS ARE CHECKED PRIOR TO THE PURCHASE OR MANUFACTURE OF ALL ELEMENTS.

THESE DRAWINGS ARE SUBJECT TO A STRUCTURAL ENGINEER AND BUILDING REGULATIONS APPROVAL. DO NOT USE THESE FOR CONSTRUCTION.



R6		
R5		
R4		
R3	21/10/2021	Planning Validation
R2	17/9/2021	Client Comment
R1	8/9/2021	Client Comment
Rev:	Date	Description

Issued for: Planning

Location:
82 Mauldeth Road West
Withington
Manchester
M20 1AB

Project:
Demolition of existing structures in rear yard and erection of 3 no. residential apartments to the rear

Drawing Title:
Existing Roof Plans






MICHAEL CUMMINGS
Innovative | Affordable | Architects

Address
More House, More Lane
Altrincham, WA15 8GZ


Tel
07904 344 871







Email
mike@cummingsarchitect.com
www.cummingsarchitect.com

Drawing No: 002	Date: 02/09/2021
Project No: 1249	Scale: 1:100@A3
Drawn: NP	Checked: MC

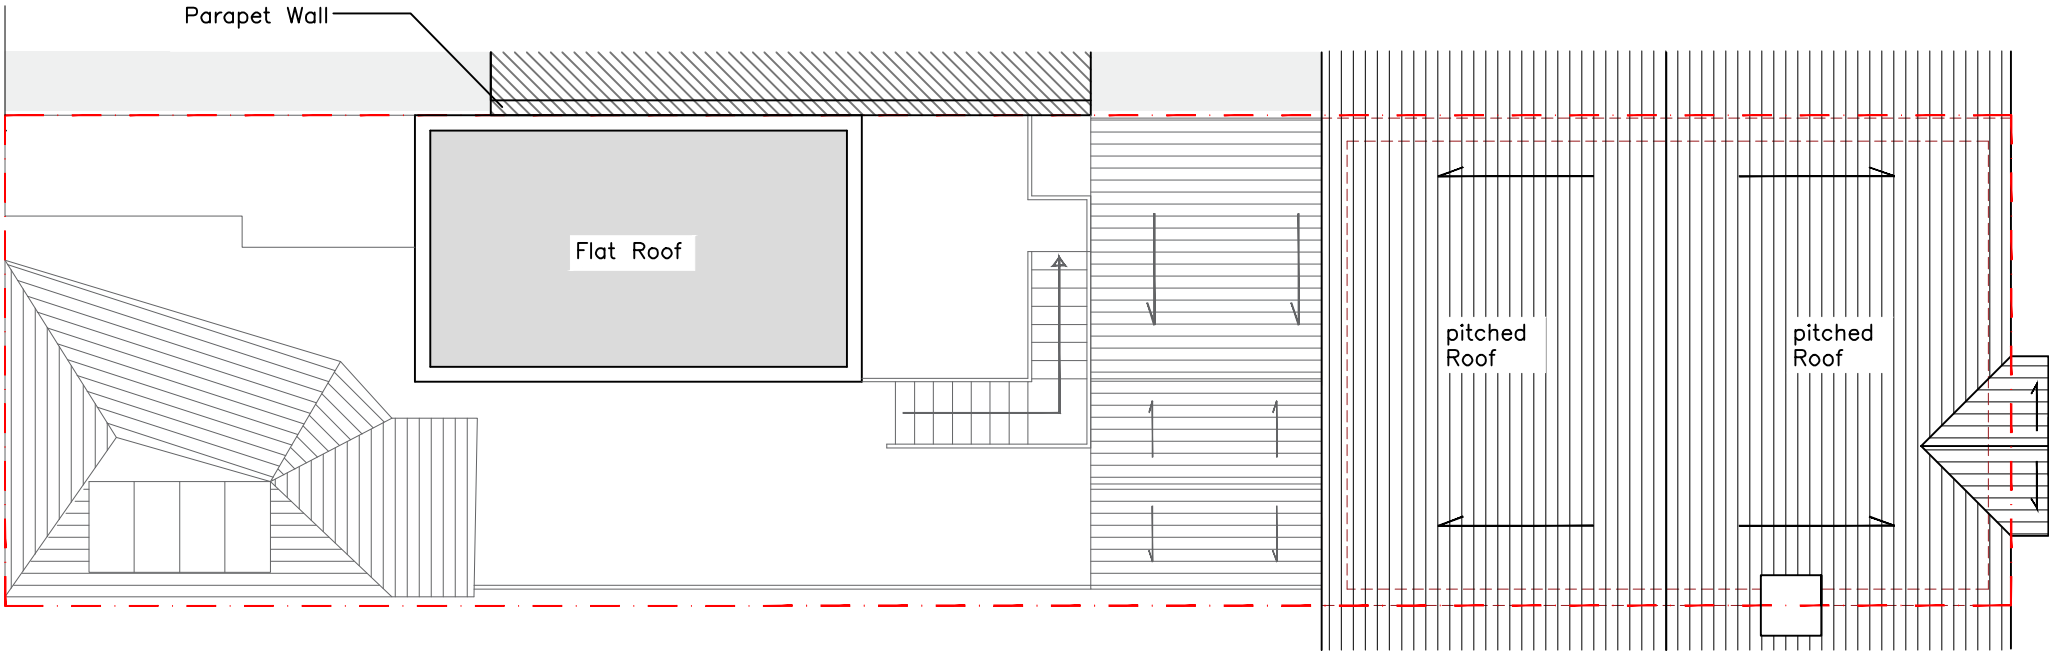

Existing Roof Plan

 

 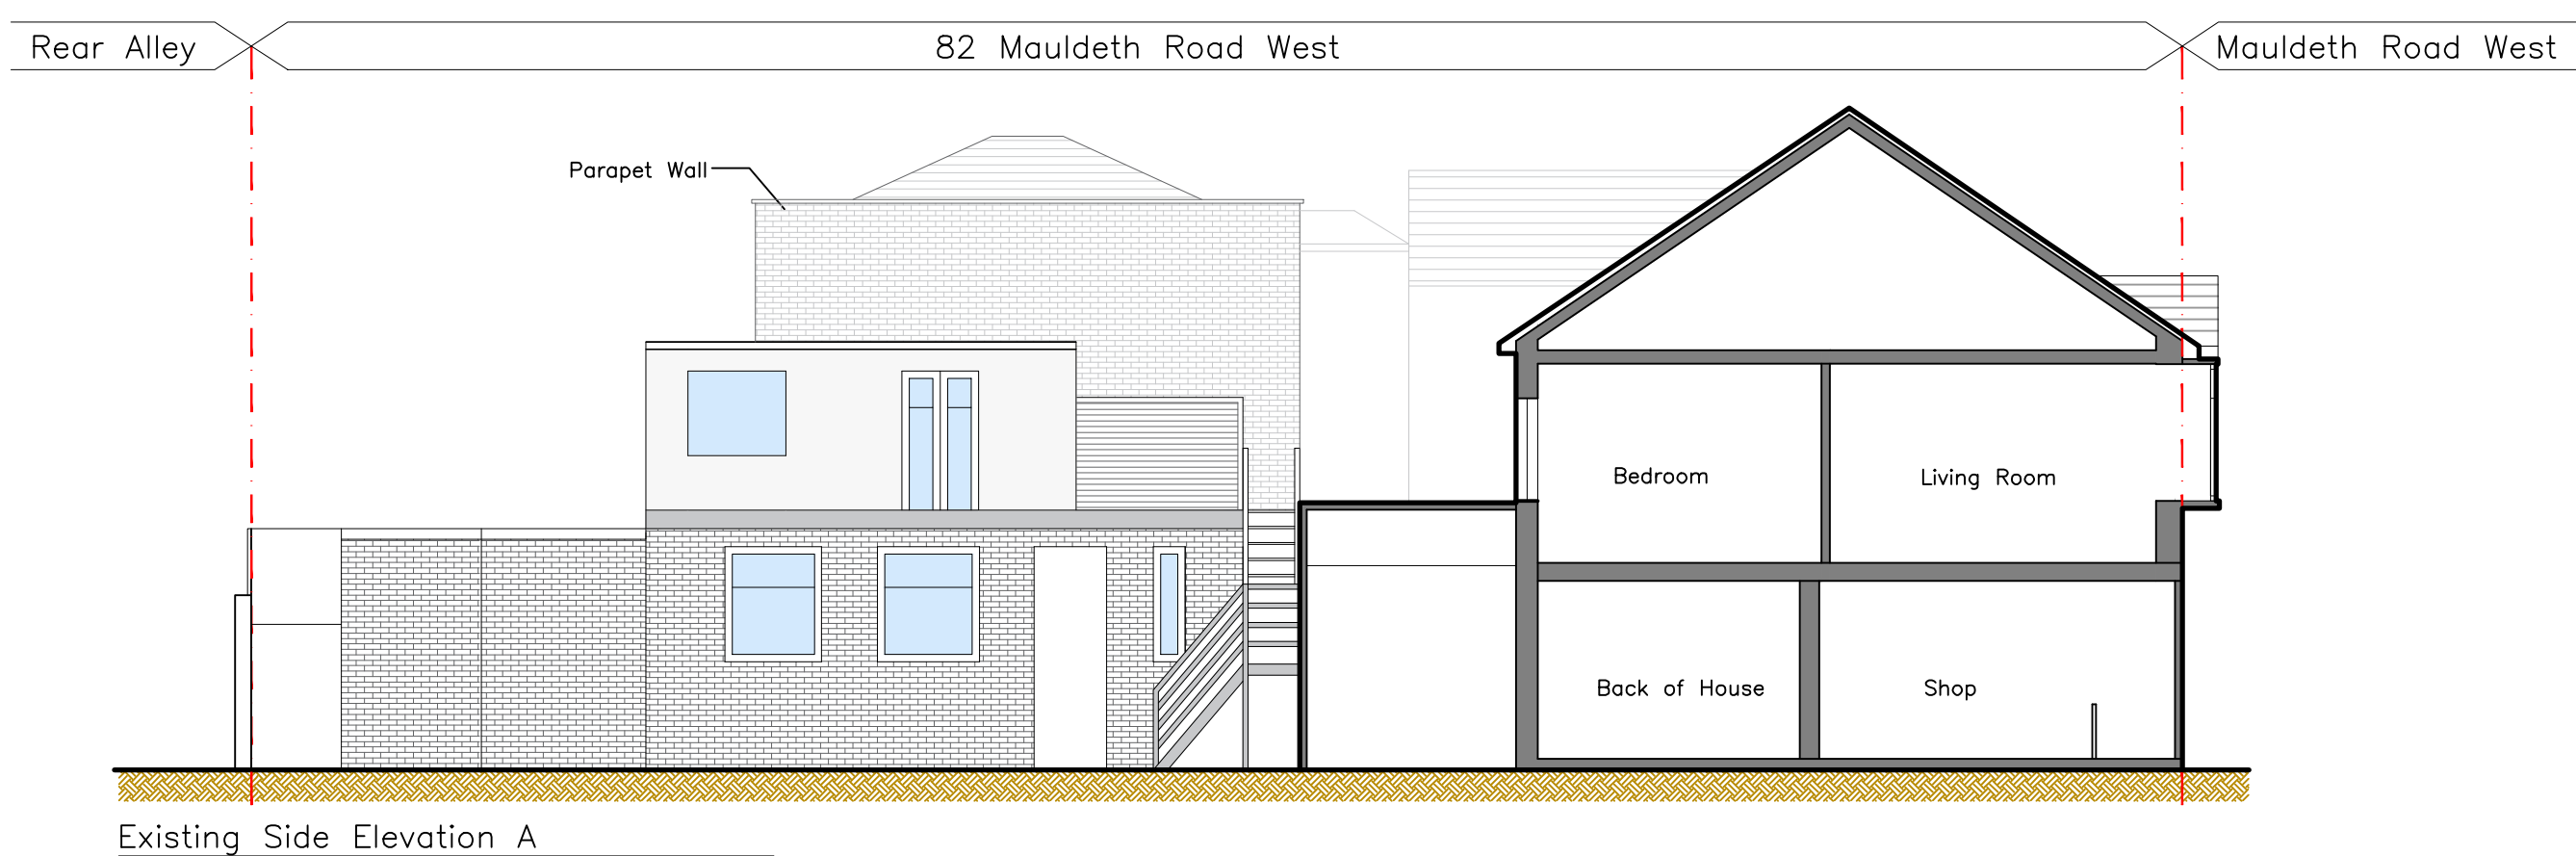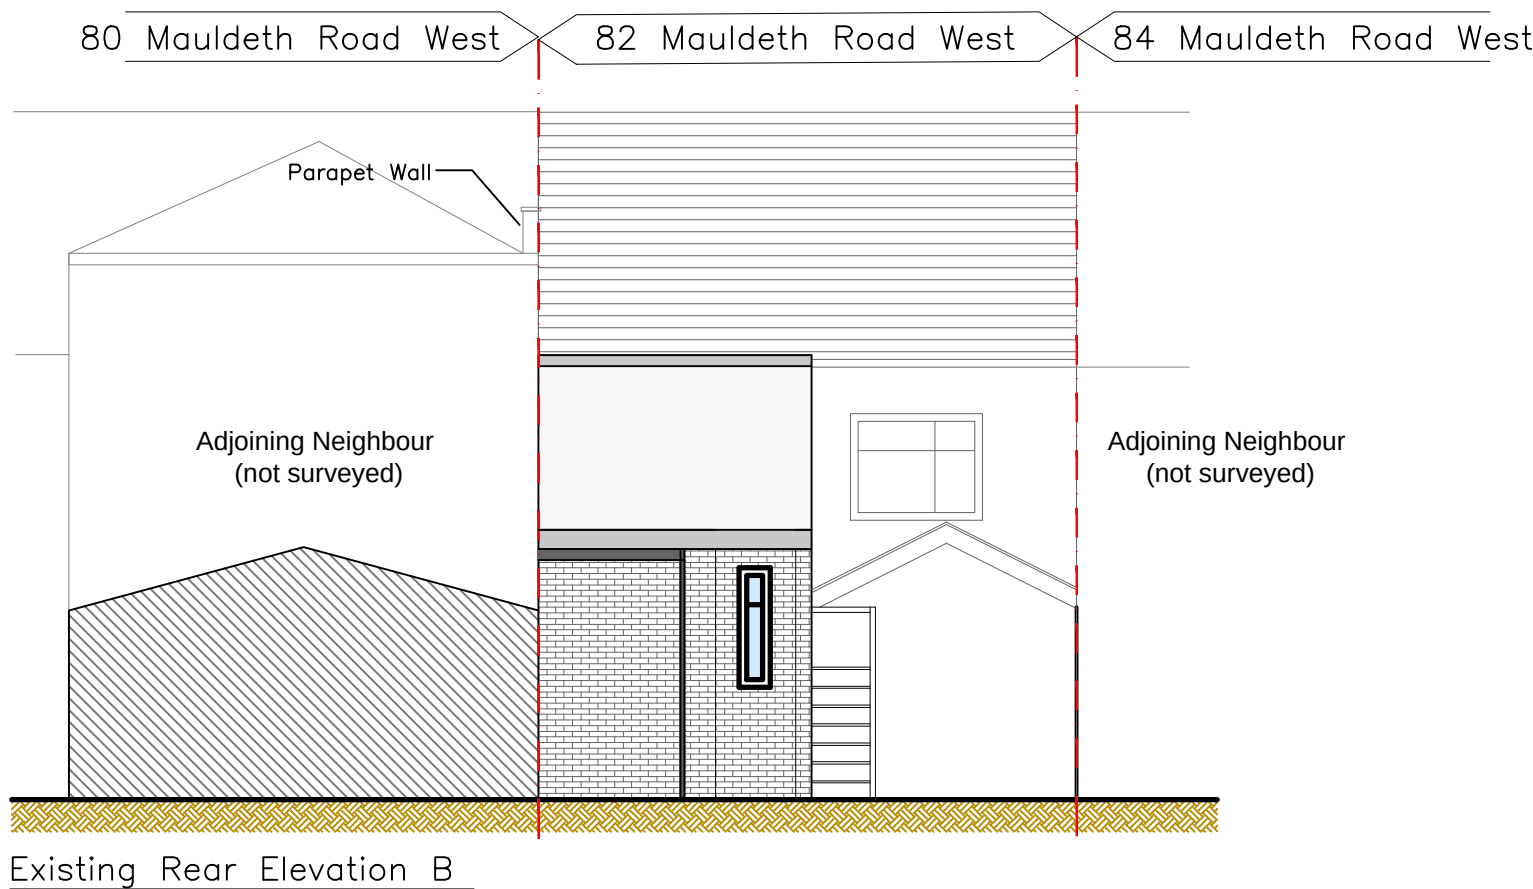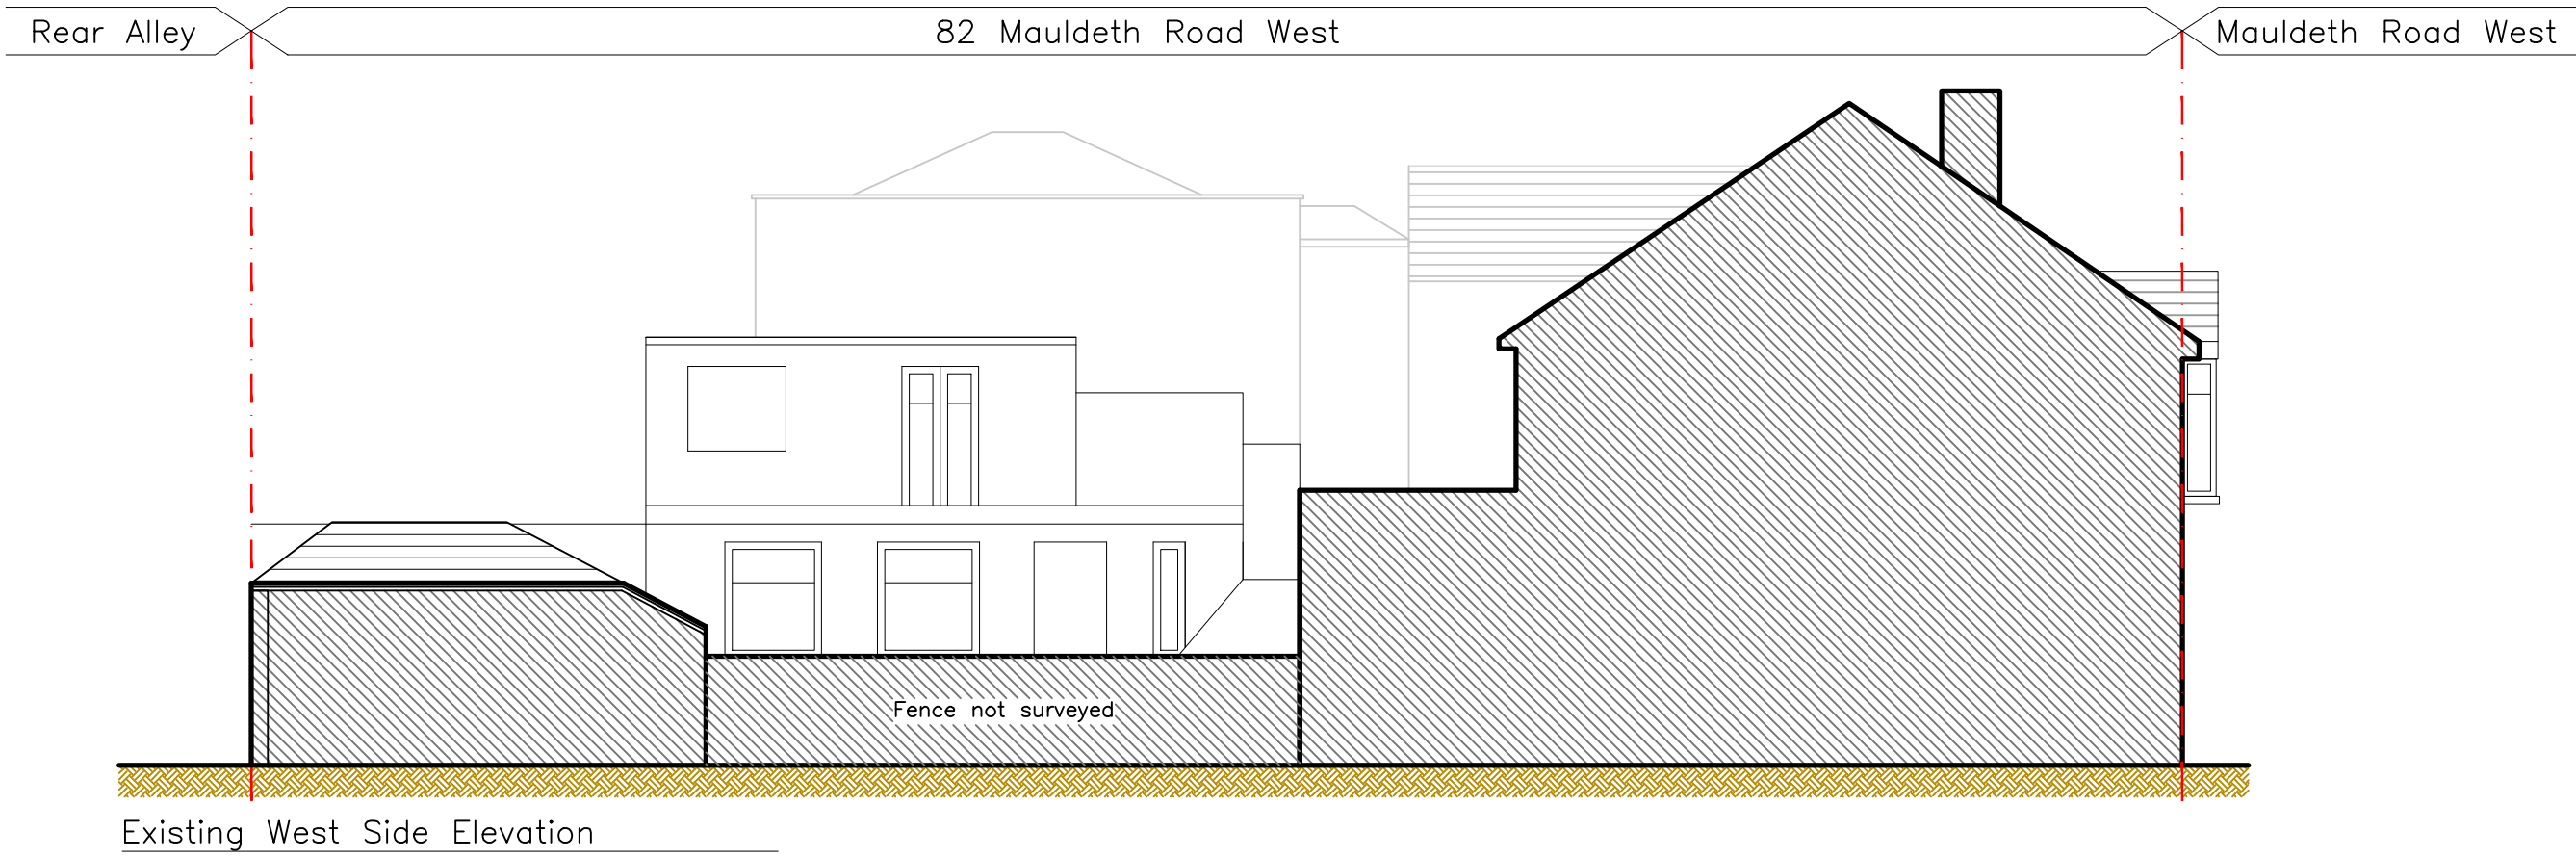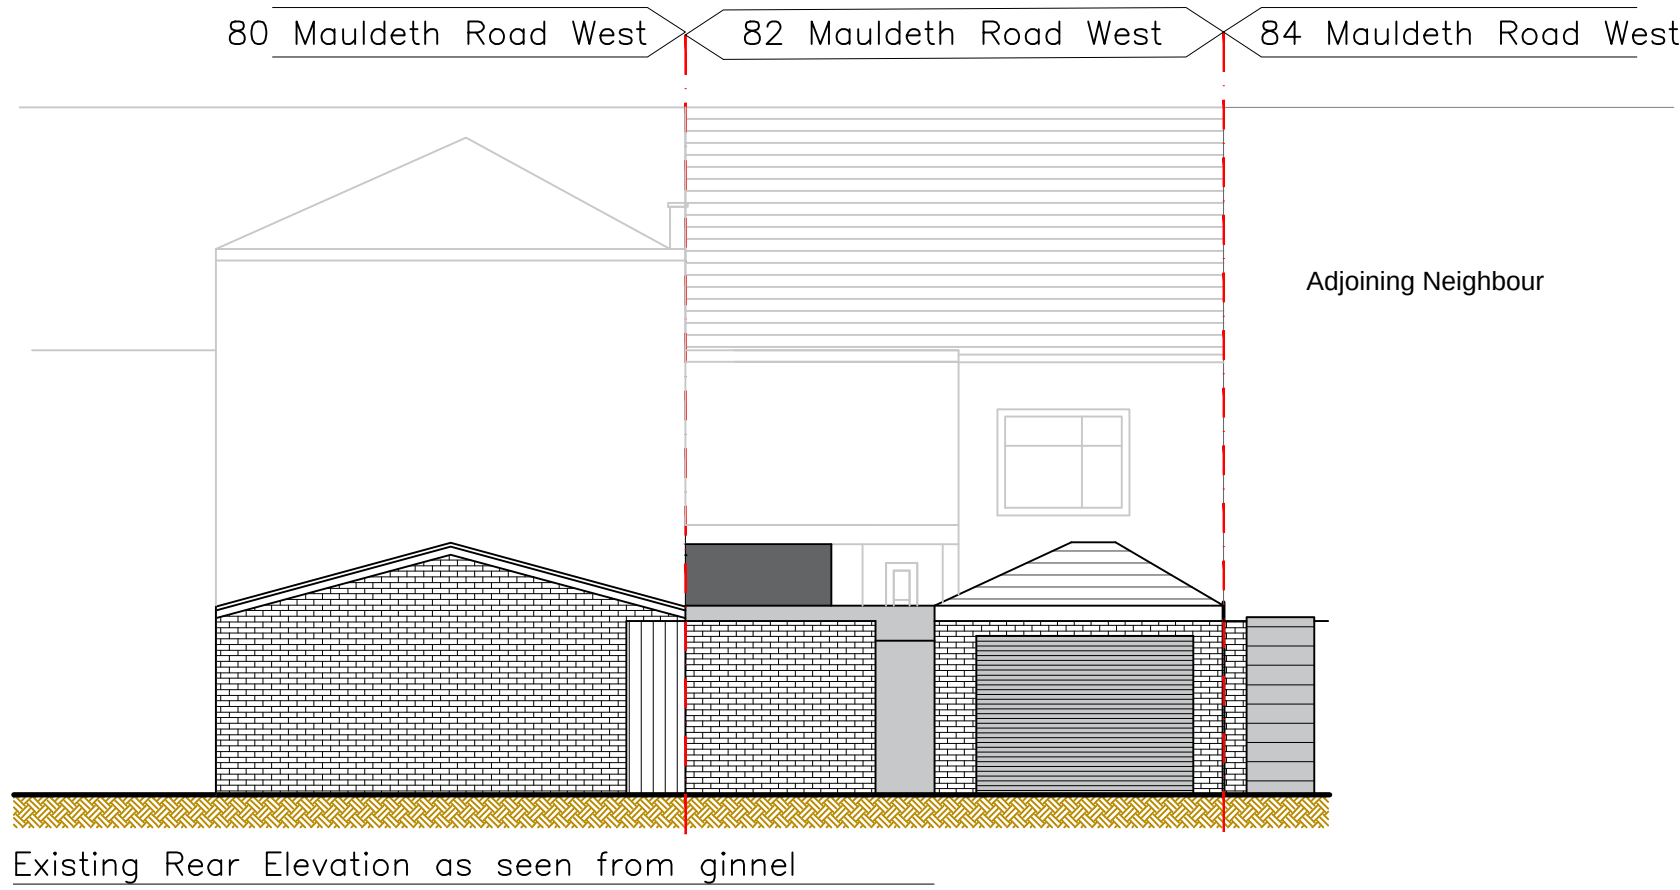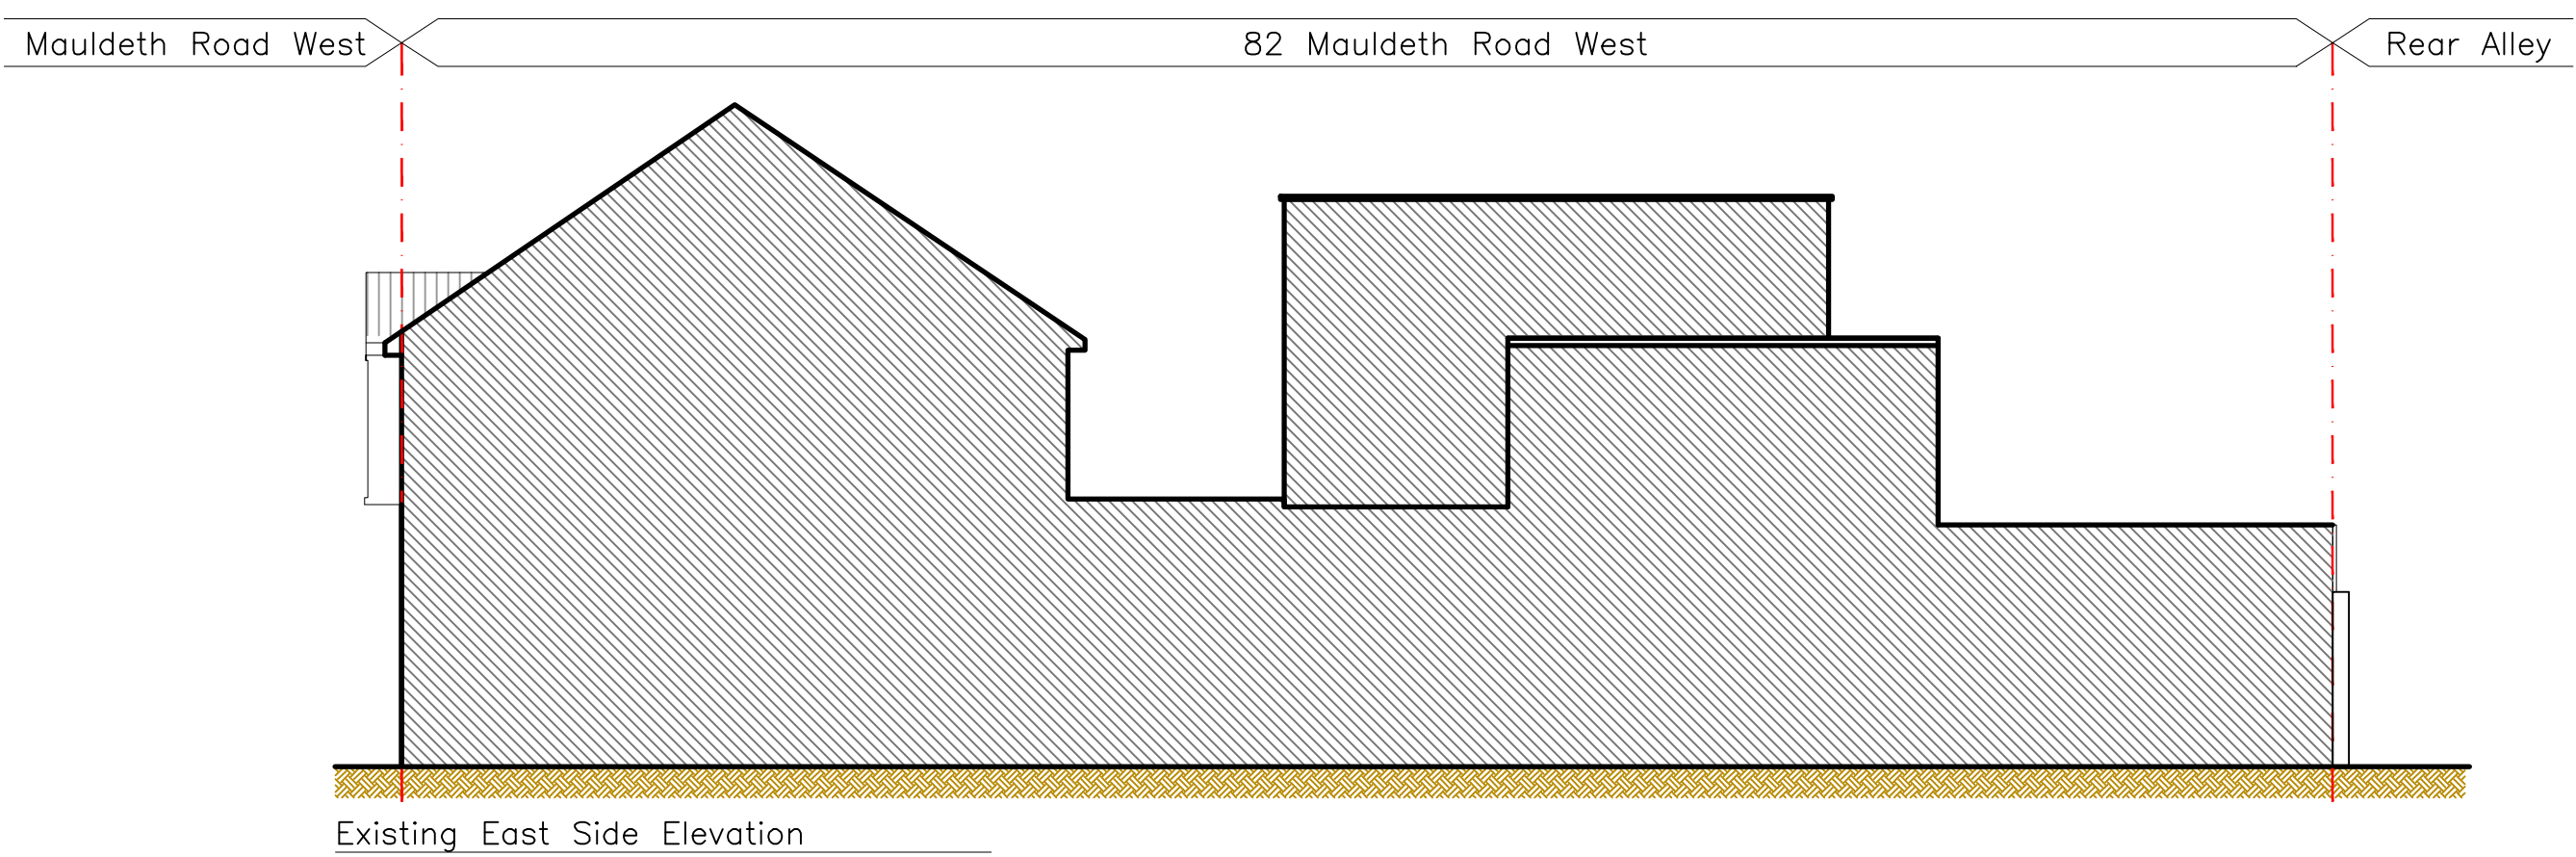

This design and drawing is the **copyright** of CA+D designs an must not be re-produced by others in any form whatsoever without written consent. Issue of this drawing does not impact any real or implied copyright license.

THESE ARE NOT CONSTRUCTION DRAWINGS, DO NOT SCALE FROM THIS DRAWING FOR CONSTRUCTION. ALL DIMENSIONS ARE INDICATIVE AND SHOULD ALWAYS BE CHECKED BY THE CONTRACTOR PRIOR TO STARTING WORK.

THESE DRAWINGS HAVE BEEN PREPARED FOR PLANNING PERMISSION/ BUILDING REGULATION PURPOSES ONLY

IF IN DOUBT **CONTACT THE ARCHITECT.**

This drawing is to be read in conjunction with all relevant drawings and information, inclusive of Building regulations specification and Structural Engineers drawings. It is the clients responsibility to verify the shown boundary locations, plus ensure all necessary provisions (such as party wall act, etc..) are in place.

The main contractor/builders is to interpret the requirements in relationship to the site conditions, (inclusive of all drainage and electrical layouts) encountered and as agreed with the Building Control officer. It is the contractors obligation to ensure all work is to be completed in accordance with Building Regulations.

All dimensions and sizes to be verified on site prior to the purchase or manufacture of any elements, or setting out on site.


Any discrepancies to be reported to the client/project manager

THESE DRAWINGS, INCLUSIVE OF ALL EXISTING MEASUREMENTS HAVE BEEN RECEIVED FROM THE PREVIOUS ARCHITECT IN GOOD FAITH. ENSURE THAT ALL MEASUREMENTS ARE CHECKED PRIOR TO THE PURCHASE OR MANUFACTURE OF ALL ELEMENTS.

THESE DRAWINGS ARE SUBJECT TO A STRUCTURAL ENGINEER AND BUILDING REGULATIONS APPROVAL. DO NOT USE THESE FOR CONSTRUCTION.


R6		
R5		
R4		
R3	21/10/2021	Planning Validation
R2	17/9/2021	Client Comment
R1	8/9/2021	Client Comment
Rev:	Date	Description
Issued for: Planning		
Location: 82 Mauldeth Road West Withington Manchester M20 1AB		
Project: Demolition of existing structures in rear yard and erection of 3 no. residential apartments to the rear		
Drawing Title: Existing Elevations		
 architect MICHAEL CUMMINGS Innovative Affordable Architects  ARB Moss House, Moss Lane Altrincham, WA15 6ZZ Tel 07904 344 871 Email mike@cummingsarchitect.com Website www.cummingsarchitect.com		
Drawing No: 003		Date: 02/09/2021
Project No: 1249		Scale: 1:100@A1
Drawn: NP		Checked: MC

Apartment 2
50sqm

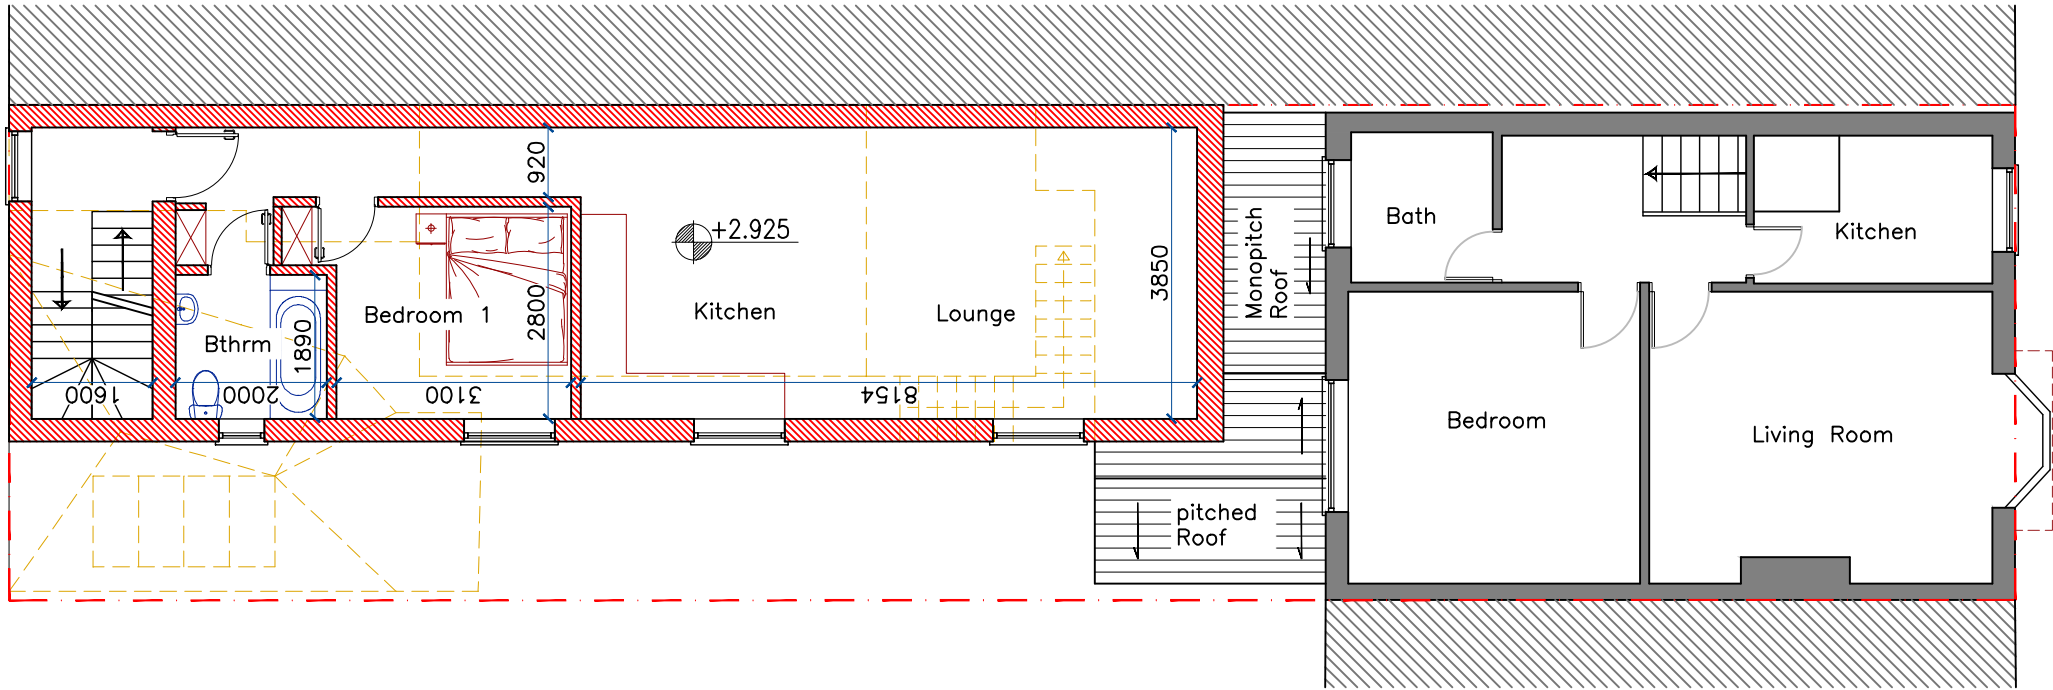

Proposed First Floor Plan

Apartment 1
34sqm

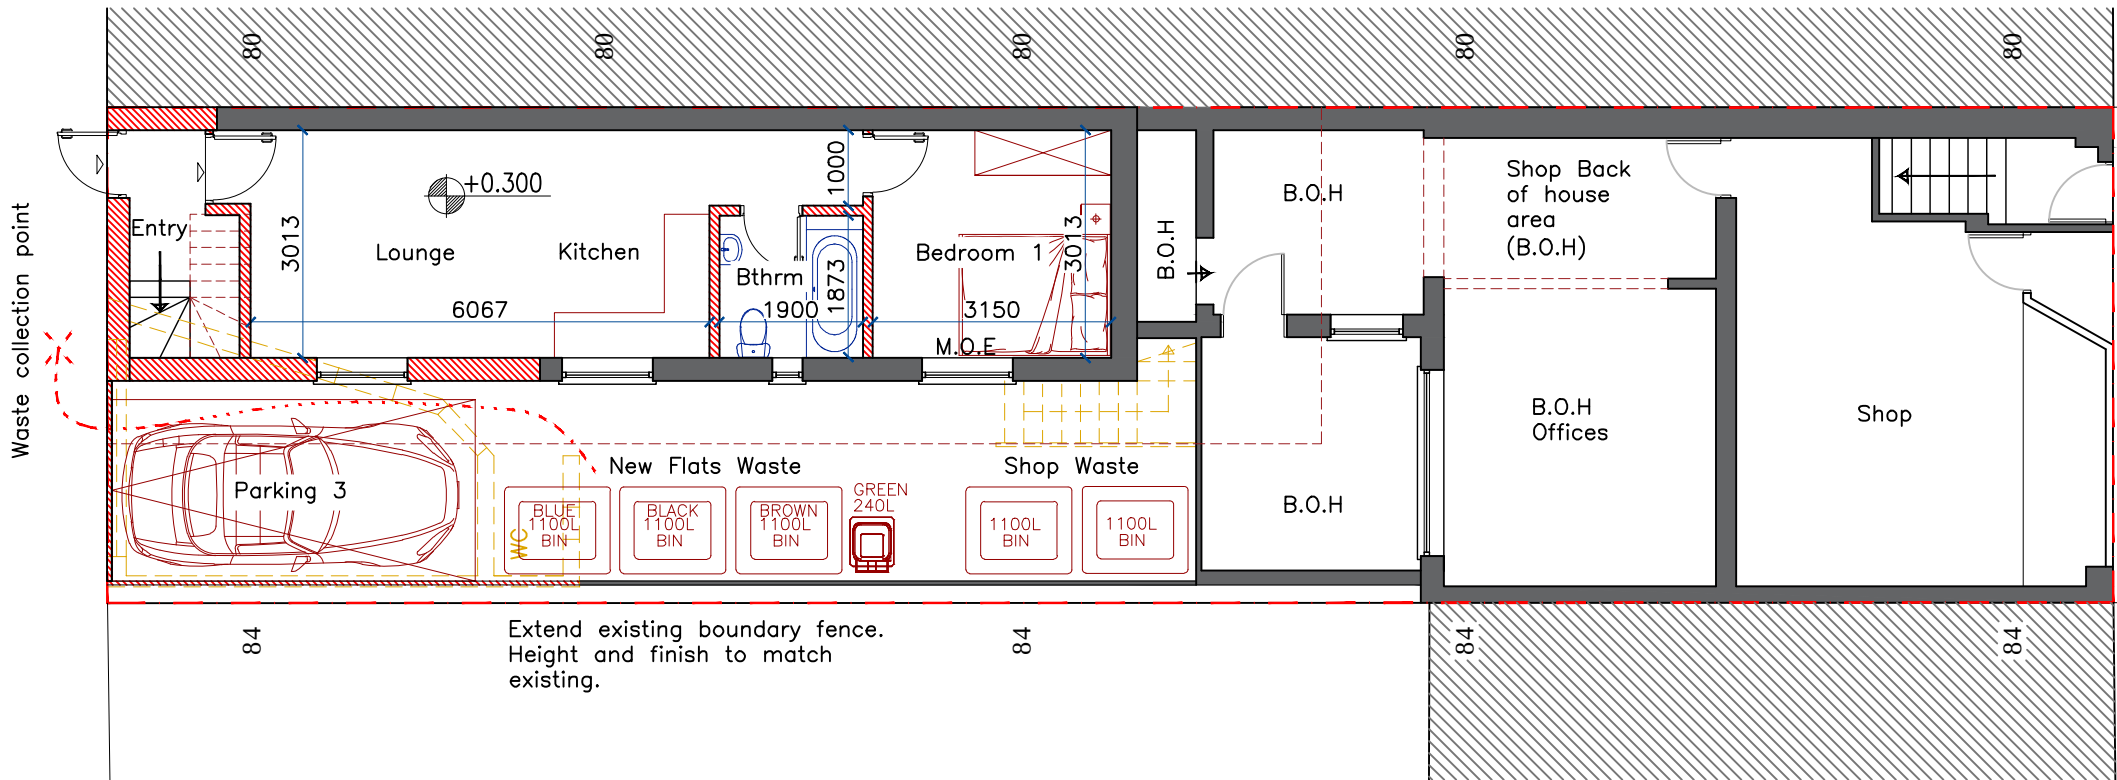

Proposed Ground Floor Plan

This design and drawing is the **copyright of CA+D designs** an must not be re-produced by others in any form whatsoever without written consent. Issue of this drawing does not impact any real or implied copyright license.

THESE ARE NOT CONSTRUCTION DRAWINGS, DO NOT SCALE FROM THIS DRAWING FOR CONSTRUCTION. ALL DIMENSIONS ARE INDICATIVE AND SHOULD ALWAYS BE CHECKED BY THE CONTRACTOR PRIOR TO STARTING WORK.

THESE DRAWINGS HAVE BEEN PREPARED FOR PLANNING PERMISSION/ BUILDING REGULATION PURPOSES ONLY

IF IN DOUBT **CONTACT THE ARCHITECT.**

This drawing is to be read in conjunction with all relevant drawings and information, inclusive of Building regulations specification and Structural Engineers drawings. It is the clients responsibility to verify the shown boundary locations, plus ensure all necessary provisions (such as party wall act, etc..) are in place.

The main contractor/builder is to interpret the requirements in relationship to the site conditions, (inclusive of all drainage and electrical layouts) encountered and as agreed with the Building Control officer. It is the contractors obligation to ensure all work is to be completed in accordance with Building Regulations.

All dimensions and sizes to be verified on site prior to the purchase or manufacture of any elements, or setting out on site.

Any discrepancies to be reported to the client/project manager

THESE DRAWINGS, INCLUSIVE OF ALL EXISTING MEASUREMENTS HAVE BEEN RECEIVED FROM THE PREVIOUS ARCHITECT IN GOOD FAITH. ENSURE THAT ALL MEASUREMENTS ARE CHECKED PRIOR TO THE PURCHASE OR MANUFACTURE OF ALL ELEMENTS.

THESE DRAWINGS ARE SUBJECT TO A STRUCTURAL ENGINEER AND BUILDING REGULATIONS APPROVAL. DO NOT USE THESE FOR CONSTRUCTION.

R6		
R5		
R4		
R3	21/10/2021	Planning Validation
R2	17/9/2021	Client Comment
R1	8/9/2021	Client Comment
Rev.	Date	Description

Issued for:

Planning

Location:

82 Mauldeth Road West
Withington
Manchester
M20 1AB

Project:

Demolition of existing structures in rear yard and erection of 3 no. residential apartments to the rear

Drawing Title:

Proposed Ground and First Floor Plans

Innovative | Affordable | Architects

Drawing No: 200


Date: 02/09/2021


Project No: 1249

Scale: 1:100@A3


Drawn: NP

Checked: MC

 


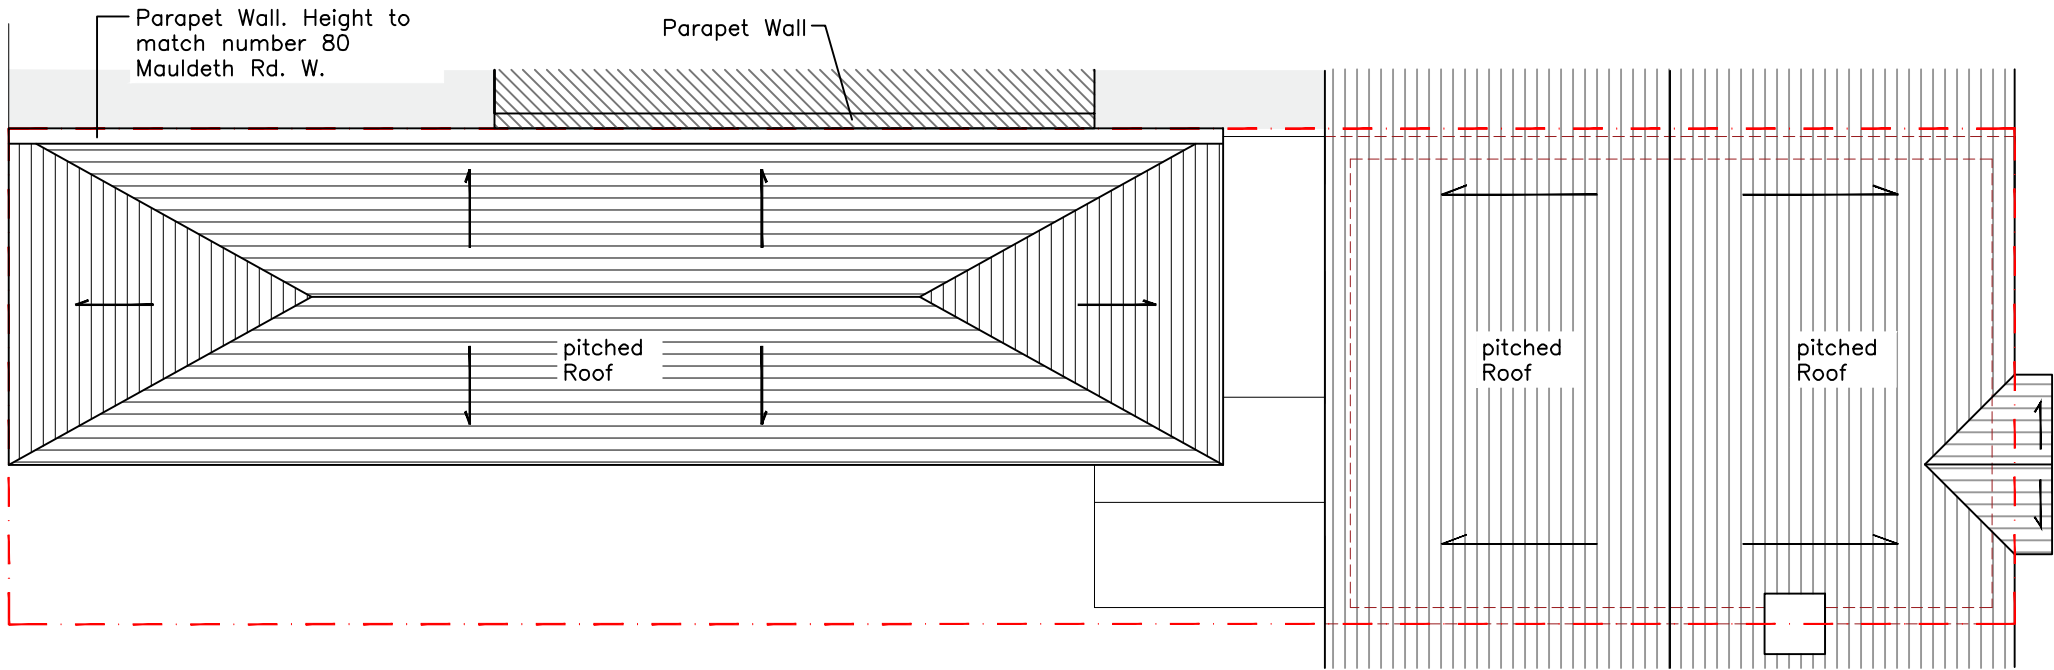

Proposed Roof Plan

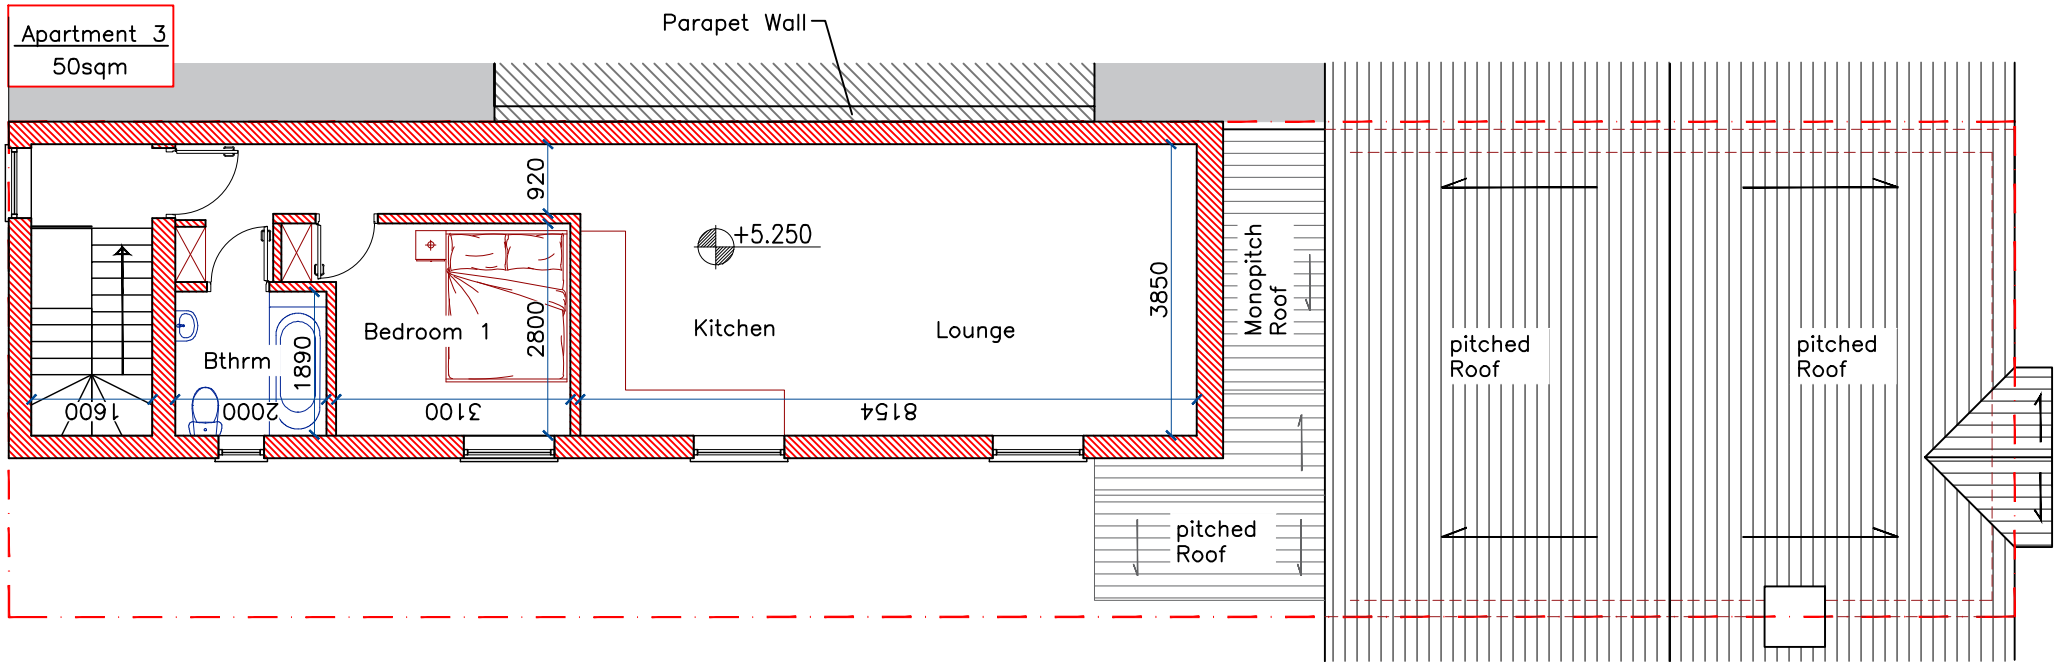

Proposed Second Floor Plan

 

This design and drawing is the **copyright of CA+D designs** and must not be re-produced by others in any form whatsoever without written consent. Issue of this drawing does not impact any real or implied copyright license.

THESE ARE NOT CONSTRUCTION DRAWINGS, DO NOT SCALE FROM THIS DRAWING FOR CONSTRUCTION. ALL DIMENSIONS ARE INDICATIVE AND SHOULD ALWAYS BE CHECKED BY THE CONTRACTOR PRIOR TO STARTING WORK.

THESE DRAWINGS HAVE BEEN PREPARED FOR PLANNING PERMISSION/ BUILDING REGULATION PURPOSES ONLY

IF IN DOUBT **CONTACT THE ARCHITECT.**

This drawing is to be read in conjunction with all relevant drawings and information, inclusive of Building regulations specification and Structural Engineers drawings. It is the clients responsibility to verify the shown boundary locations, plus ensure all necessary provisions (such as party wall act, etc..) are in place.

The main contractor/builder is to interpret the requirements in relationship to the site conditions, (inclusive of all drainage and electrical layouts) encountered and as agreed with the Building Control officer. It is the contractors obligation to ensure all work is to be completed in accordance with Building Regulations.

All dimensions and sizes to be verified on site prior to the purchase or manufacture of any elements, or setting out on site.

Any discrepancies to be reported to the client/project manager

THESE DRAWINGS, INCLUSIVE OF ALL EXISTING MEASUREMENTS HAVE BEEN RECEIVED FROM THE PREVIOUS ARCHITECT IN GOOD FAITH. ENSURE THAT ALL MEASUREMENTS ARE CHECKED PRIOR TO THE PURCHASE OR MANUFACTURE OF ALL ELEMENTS.

THESE DRAWINGS ARE SUBJECT TO A STRUCTURAL ENGINEER AND BUILDING REGULATIONS APPROVAL. DO NOT USE THESE FOR CONSTRUCTION.

R6		
R5		
R4		
R3	21/10/2021	Planning Validation
R2	17/9/2021	Client Comment
R1	8/9/2021	Client Comment
Rev:	Date	Description
Issued for:		Planning
Location: 82 Mauldeth Road West Withington Manchester M20 1AB		
Project: Demolition of existing structures in rear yard and erection of 3 no. residential apartments to the rear		
Drawing Title: Proposed Second Floor and Roof Plans		
 architect MICHAEL CUMMINGS Innovative Affordable Architects Address: More House, More Lane, Altrincham, WA15 8GZ Tel: 07904 344 871 Email: mick@cummingarchitect.com Website: www.cummingarchitect.com		
Drawing No: 205		Date: 02/09/2021
Project No: 1249		Scale: 1:100@A3
Drawn: NP		Checked: MC

This design and drawing is the **copyright of CA+D designs** and must not be re-produced by others in any form whatsoever without written consent. Issue of this drawing does not impact any real or implied copyright license.

THESE ARE NOT CONSTRUCTION DRAWINGS, DO NOT SCALE FROM THIS DRAWING FOR CONSTRUCTION. ALL DIMENSIONS ARE INDICATIVE AND SHOULD ALWAYS BE CHECKED BY THE CONTRACTOR PRIOR TO STARTING WORK.

THESE DRAWINGS HAVE BEEN PREPARED FOR PLANNING PERMISSION/ BUILDING REGULATION PURPOSES ONLY

IF IN DOUBT **CONTACT THE ARCHITECT.**

This drawing is to be read in conjunction with all relevant drawings and information, inclusive of Building regulations specification and Structural Engineers drawings. It is the clients responsibility to verify the shown boundary locations, plus ensure all necessary provisions (such as party wall act, etc..) are in place.

The main contractor/builder is to interpret the requirements in relationship to the site conditions, (inclusive of all drainage and electrical layouts) encountered and as agreed with the Building Control officer. It is the contractors obligation to ensure all work is to be completed in accordance with Building Regulations.

All dimensions and sizes to be verified on site prior to the purchase or manufacture of any elements, or setting out on site.

Any discrepancies to be reported to the client/project manager

THESE DRAWINGS, INCLUSIVE OF ALL EXISTING MEASUREMENTS HAVE BEEN RECEIVED FROM THE PREVIOUS ARCHITECT IN GOOD FAITH. ENSURE THAT ALL MEASUREMENTS ARE CHECKED PRIOR TO THE PURCHASE OR MANUFACTURE OF ALL ELEMENTS.

THESE DRAWINGS ARE SUBJECT TO A STRUCTURAL ENGINEER AND BUILDING REGULATIONS APPROVAL. DO NOT USE THESE FOR CONSTRUCTION.

R6		
R5		
R4		
R3	21/10/2021	Planning Validation
R2	17/9/2021	Client Comment
R1	8/9/2021	Client Comment
Rev:	Date	Description

Issued for: Planning

Location:
82 Mauldeth Road West
Withington
Manchester
M20 1AB

Project:
Demolition of existing structures in rear yard and erection of 3 no. residential apartments to the rear

Drawing Title:
Proposed Elevations



architect
MICHAEL CUMMINGS
Innovative | Affordable | Architects



ARB
ARB
ARB

Address
Moss House, Moss Lane
Altrincham, WA15 6ZZ

Tel
07904 344 871

Email
mike@cummingsarchitect.com

Website
www.cummingsarchitect.com


Drawing No: 300 Date: 14/09/2021

Project No: 1249 Scale: 1:100@A1


Drawn: NP Checked: MC




Proposed Front Elevation
NO PROPOSED CHANGES

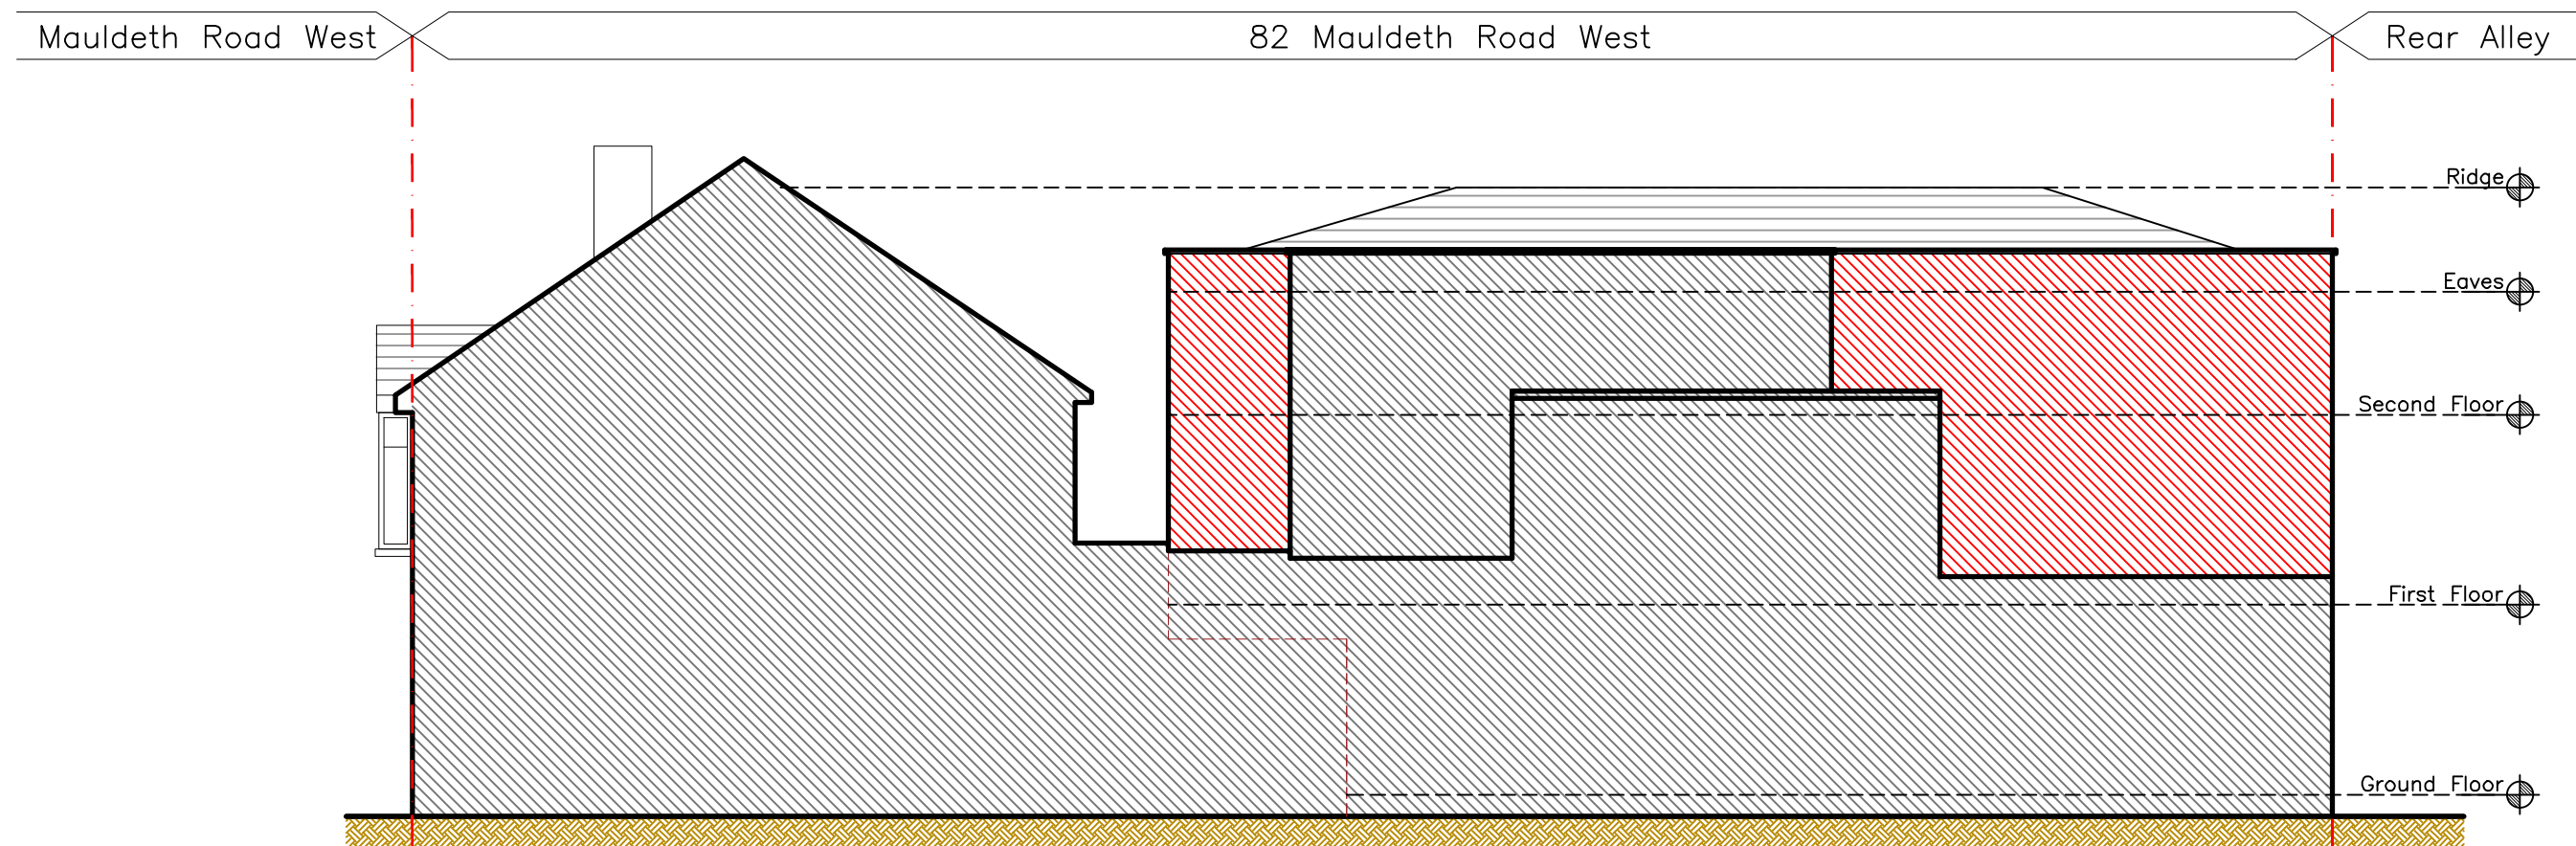


Proposed East Side Elevation

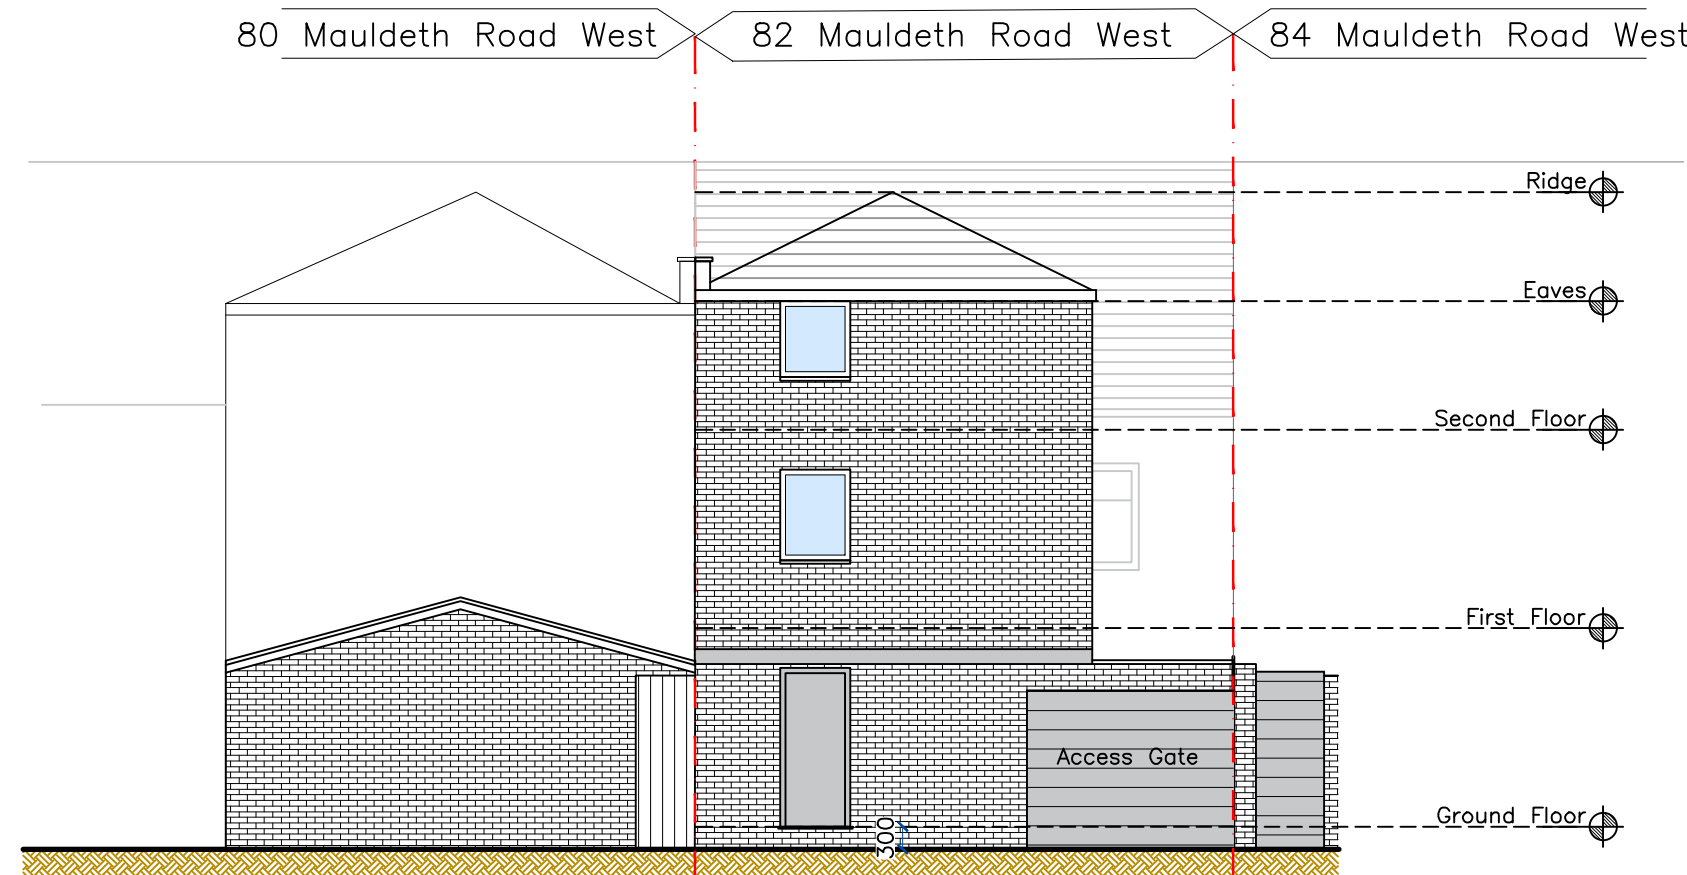


Proposed Rear Elevation as seen from ginnel

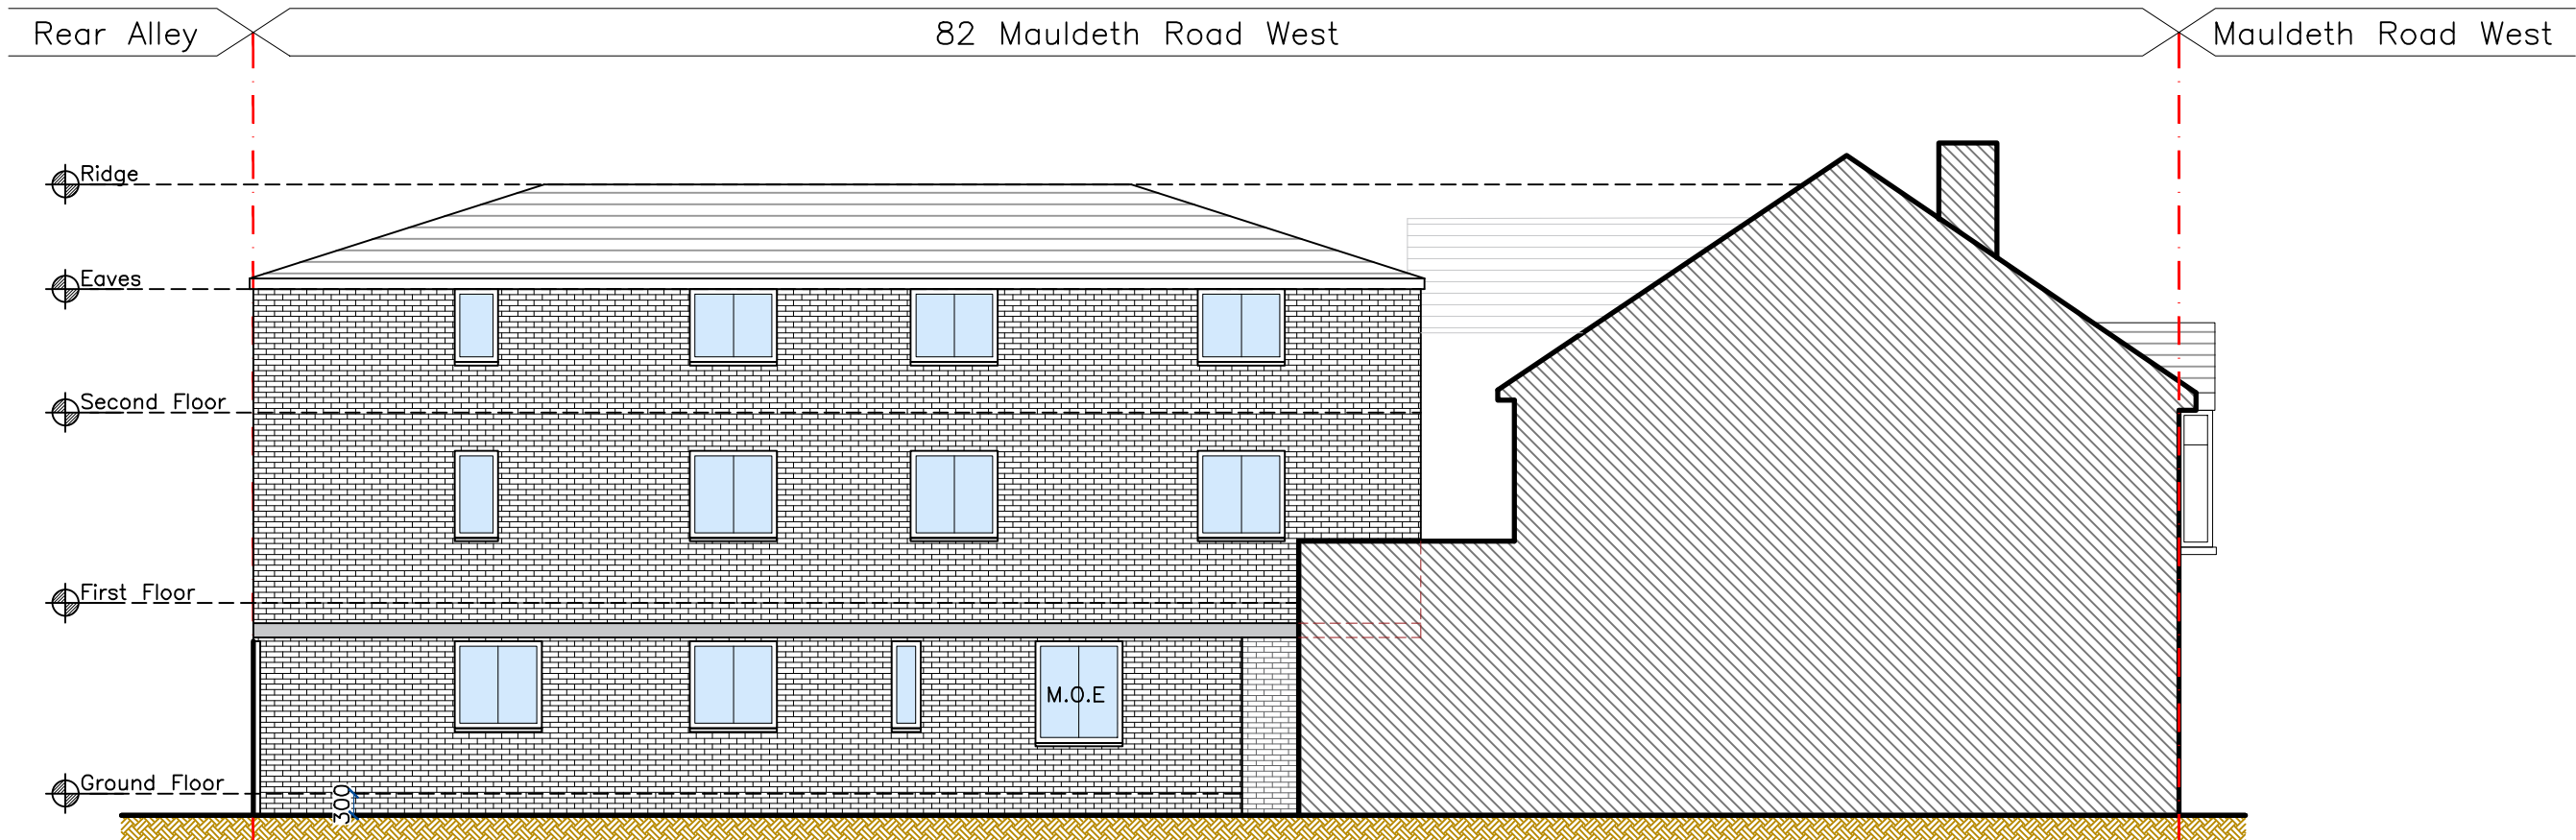


Proposed West Side Elevation

 

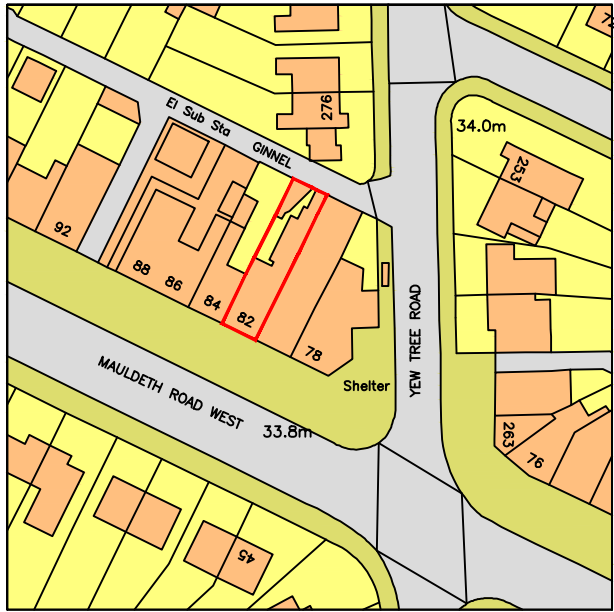


Location Plan 1:1250

Produced on 02 September 2021 from the Ordnance Survey National Geographic Database and incorporating surveyed revision available at this date.
This map shows the area bounded by 384648 393503, 384748 393503, 384648 393603, 384648 393603, 384648 393503.
Reproduction in whole or part is prohibited without the prior permission of Ordnance Survey.
Crown copyright 2021. Supplied by copla ltd trading as UKPlanningMaps.com a licensed Ordnance Survey partner (100054135).
Data licence expires 02 September 2022. Unique plan reference: v1c//683835/925980

 

Block Plan 1:500

 

This design and drawing is the **copyright of CA+D designs** an must not be re-produced by others in any form whatsoever without written consent. Issue of this drawing does not impact any real or implied copyright license.

THESE ARE NOT CONSTRUCTION DRAWINGS, DO NOT SCALE FROM THIS DRAWING FOR CONSTRUCTION. ALL DIMENSIONS ARE INDICATIVE AND SHOULD ALWAYS BE CHECKED BY THE CONTRACTOR PRIOR TO STARTING WORK.

THESE DRAWINGS HAVE BEEN PREPARED FOR PLANNING PERMISSION/ BUILDING REGULATION PURPOSES ONLY

IF IN DOUBT **CONTACT THE ARCHITECT.**

This drawing is to be read in conjunction with all relevant drawings and information, inclusive of Building regulations specification and Structural Engineers drawings. It is the clients responsibility to verify the shown boundary locations, plus ensure all necessary provisions (such as party wall act, etc..) are in place.

The main contractor/builder is to interpret the requirements in relationship to the site conditions, (inclusive of all drainage and electrical layouts) encountered and as agreed with the Building Control officer. It is the contractors obligation to ensure all work is to be completed in accordance with Building Regulations.

All dimensions and sizes to be verified on site prior to the purchase or manufacture of any elements, or setting out on site.

Any discrepancies to be reported to the client/project manager

THESE DRAWINGS, INCLUSIVE OF ALL EXISTING MEASUREMENTS HAVE BEEN RECEIVED FROM THE PREVIOUS ARCHITECT IN GOOD FAITH. ENSURE THAT ALL MEASUREMENTS ARE CHECKED PRIOR TO THE PURCHASE OR MANUFACTURE OF ALL ELEMENTS.

THESE DRAWINGS ARE SUBJECT TO A STRUCTURAL ENGINEER AND BUILDING REGULATIONS APPROVAL. DO NOT USE THESE FOR CONSTRUCTION.

R6		
R5		
R4		
R3	21/10/2021	Planning Validation
R2	17/9/2021	Client Comment
R1	8/9/2021	Client Comment
Rev.	Date	Description
Issued for:		Planning
Location: 82 Mauldeth Road West Withington Manchester M20 1AB		
Project: Demolition of existing structures in rear yard and erection of 3 no. residential apartments to the rear		
Drawing Title: Location and block plan		
Drawing No: 600		Date: 02/09/2021
Project No: 1249		Scale: VARIES@A3
Drawn: NP		Checked: MC