


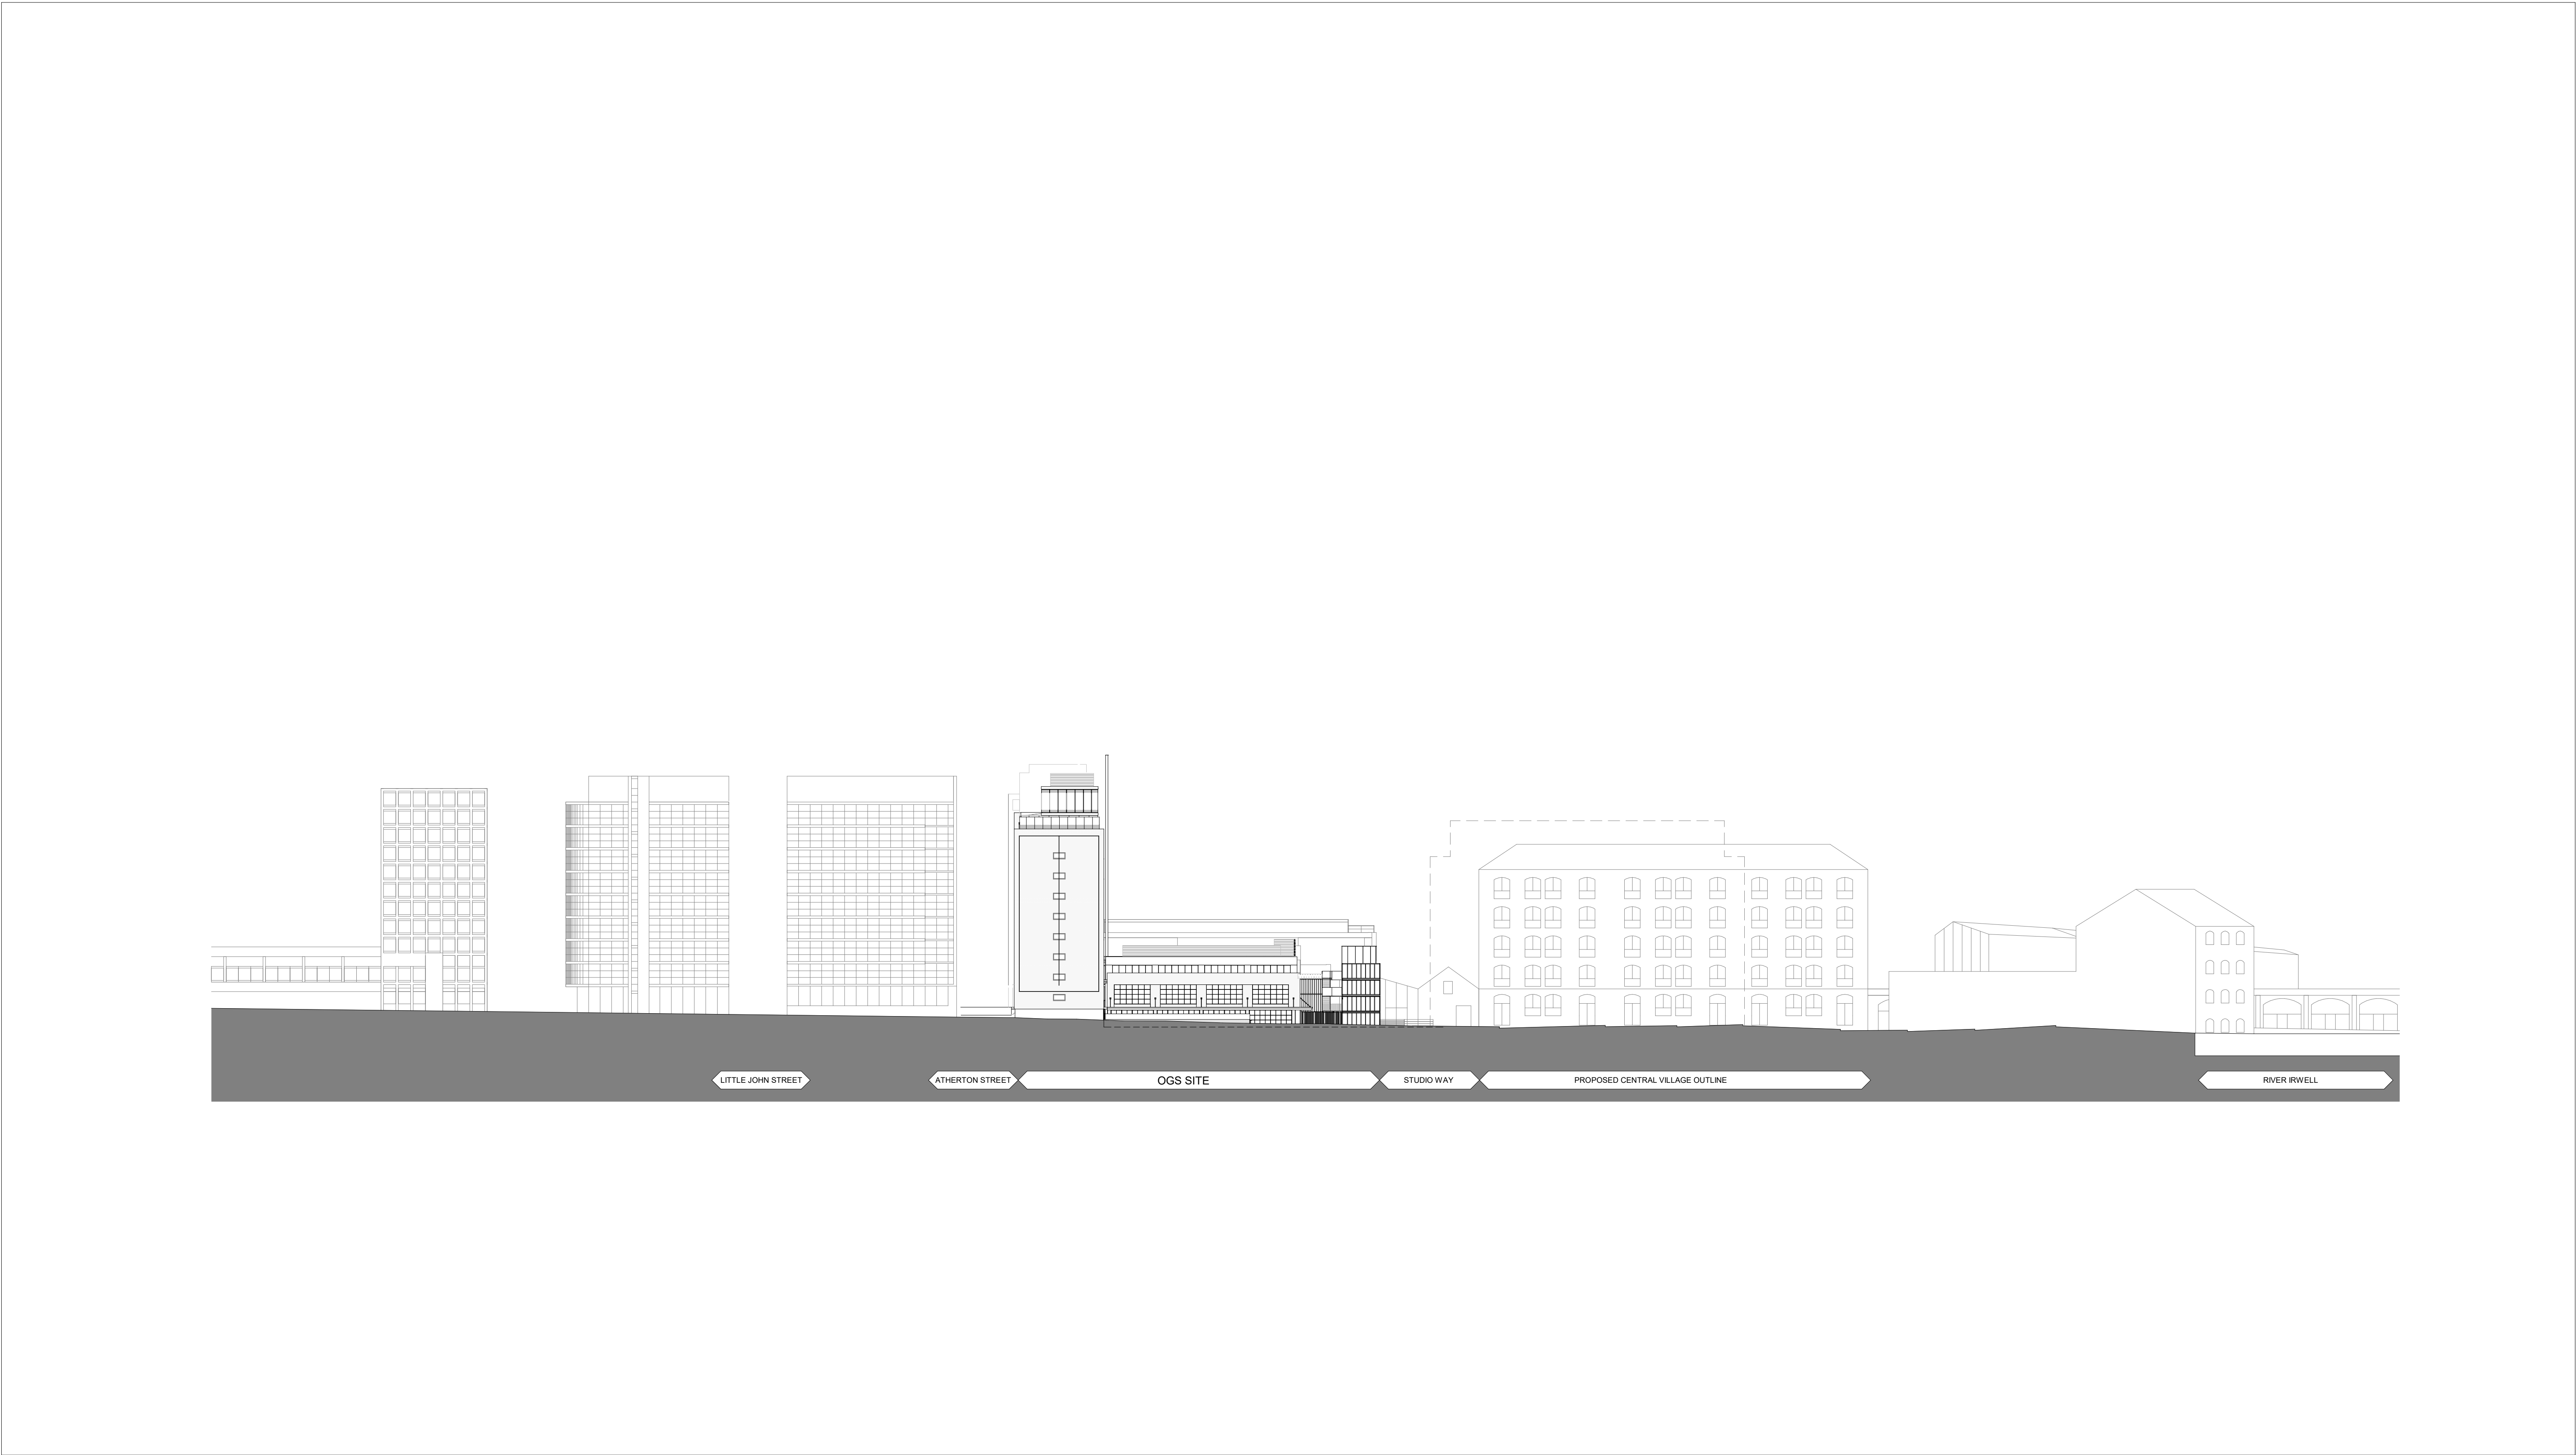


Notes

Do not scale from this drawing.

All dimensions are to be checked prior to construction and any discrepancies are to be identified to the Architect.

Copyright reserved.

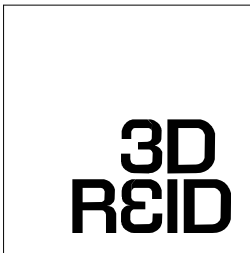

3DReid
www.3DReid.com
Architecture Interiors Masterplanning

Status

Planning

Client

Manchester Quays Ltd

Project

OGS
St John's

Title

Proposed Long North Elevation

Scale	Size	Date	Drawn	Checked
1 : 500	A1	23/02/20	GL	NS

Drawing No. 180146-3DR-Z0-SE-DR-D138 Rev. B

B	30/07/20	Updated for Planning
A	02/07/20	Draft issue
Revisions		

HM
GL