
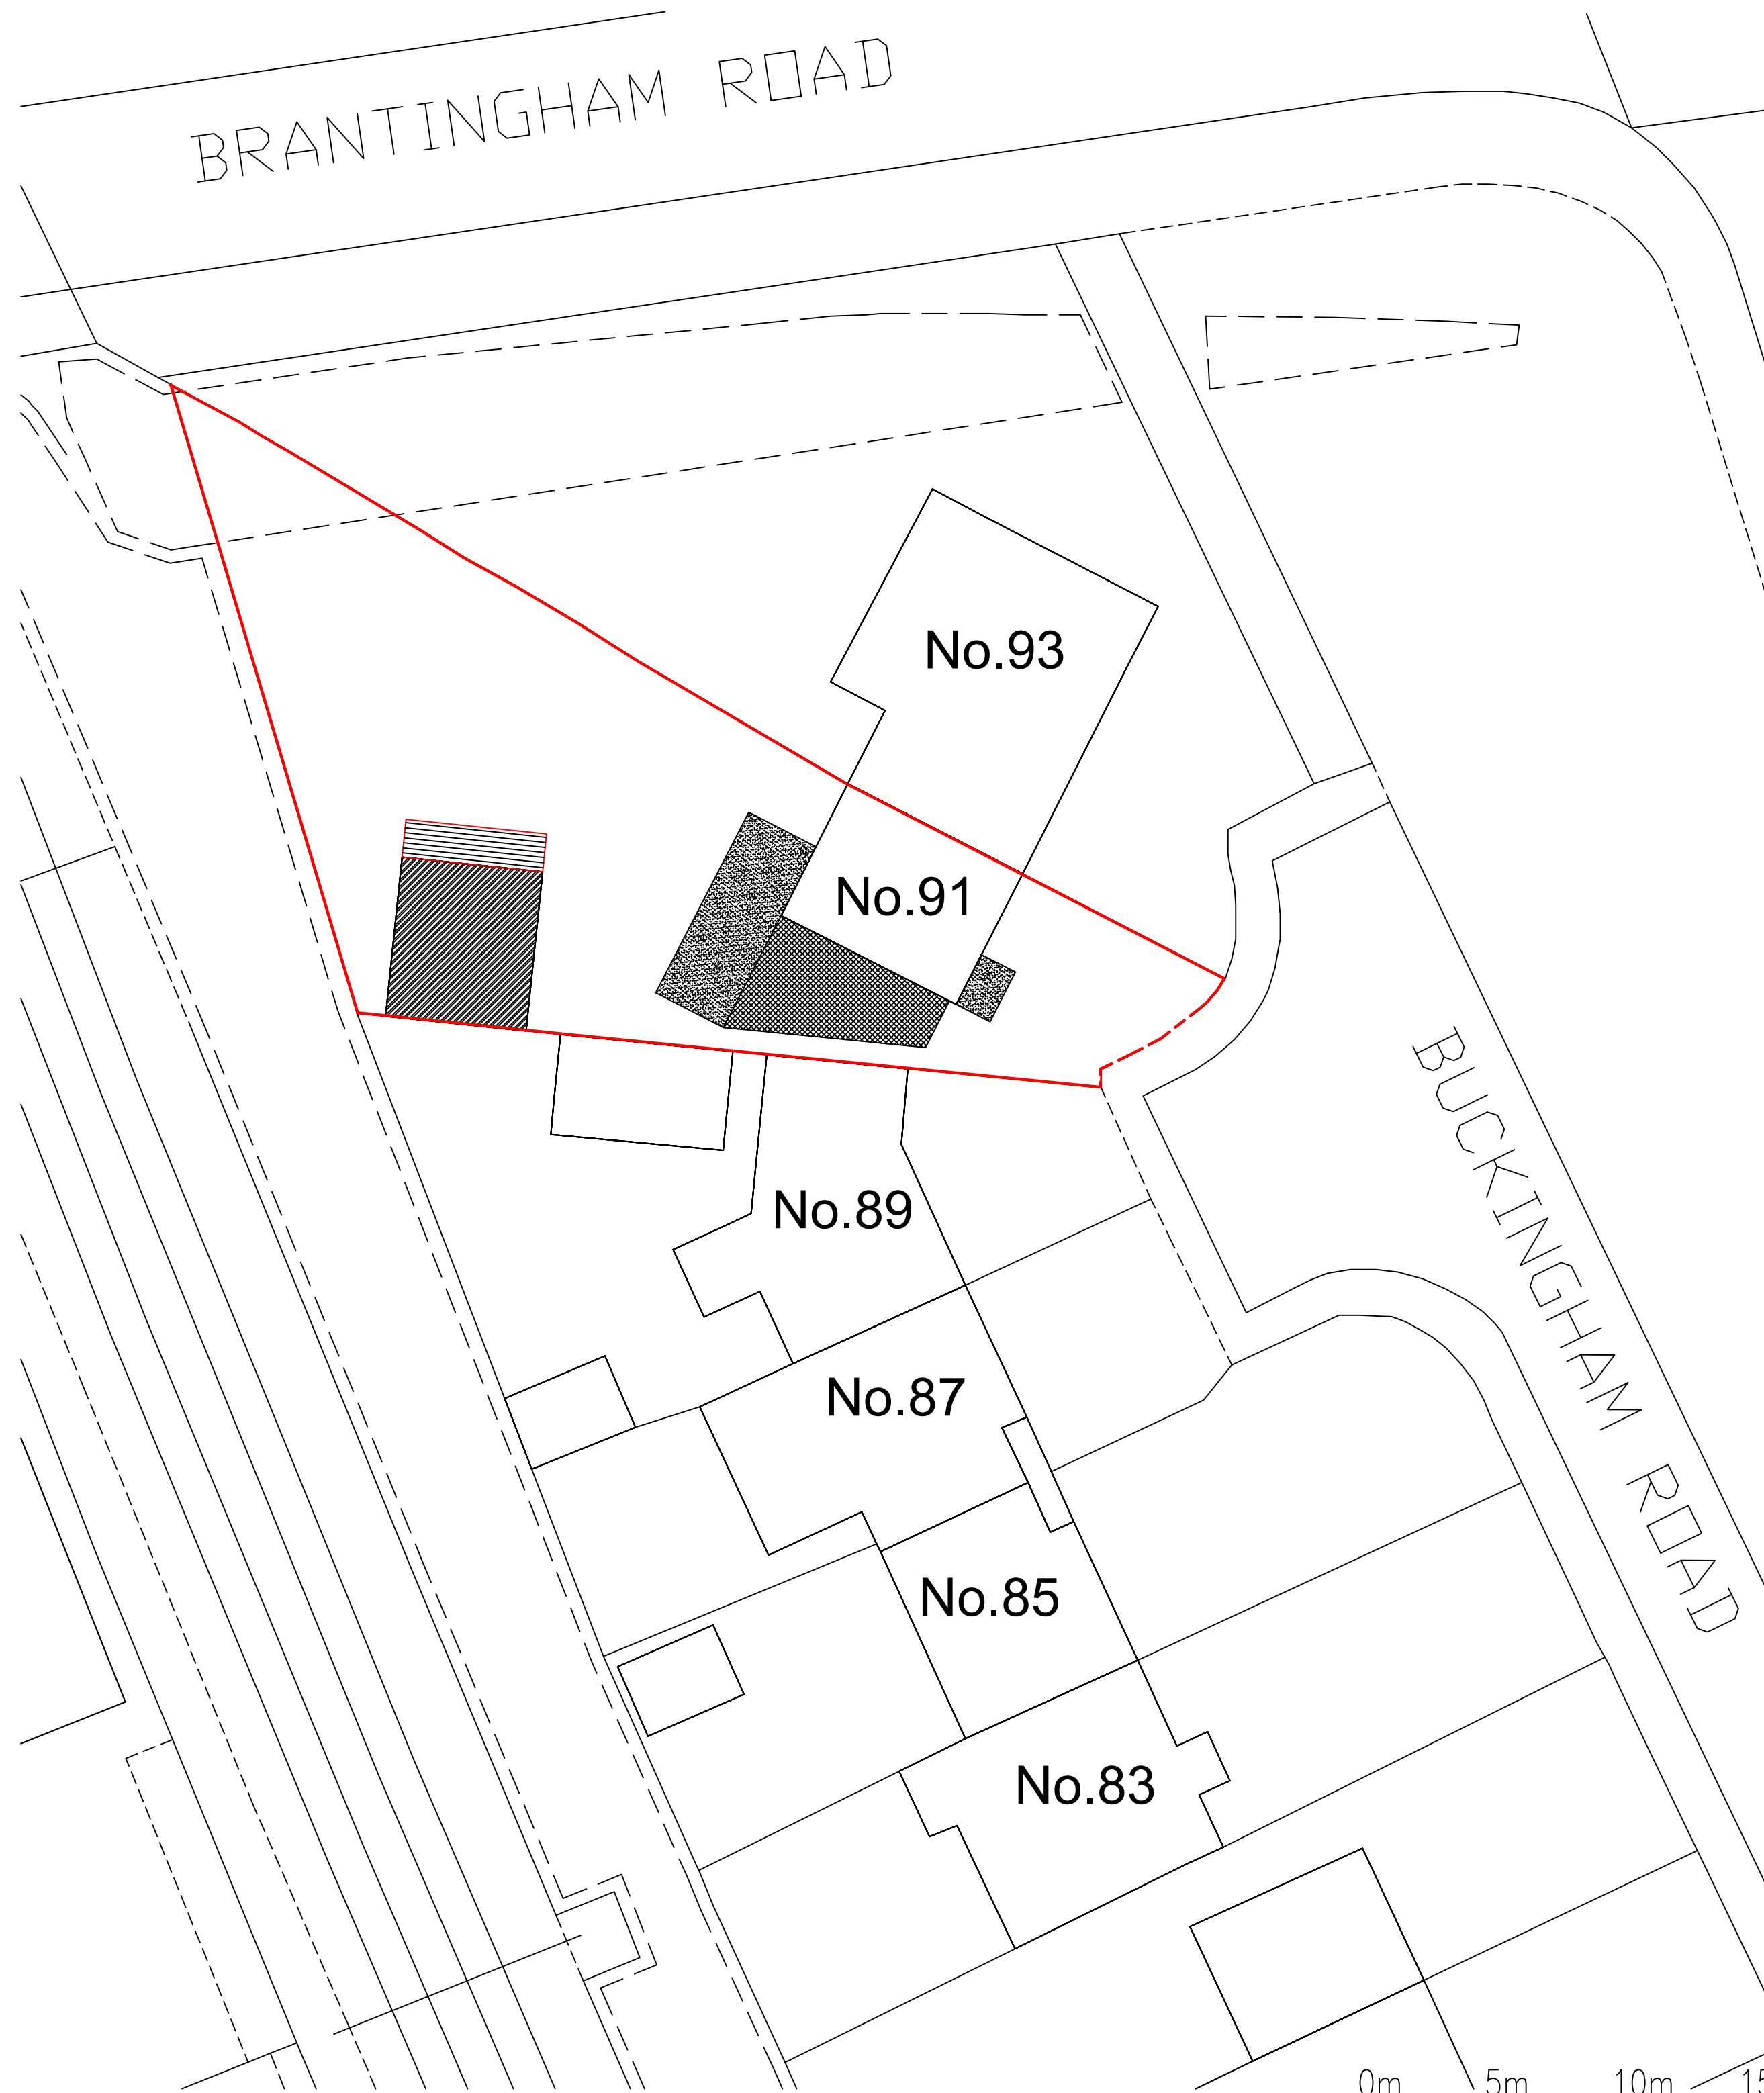


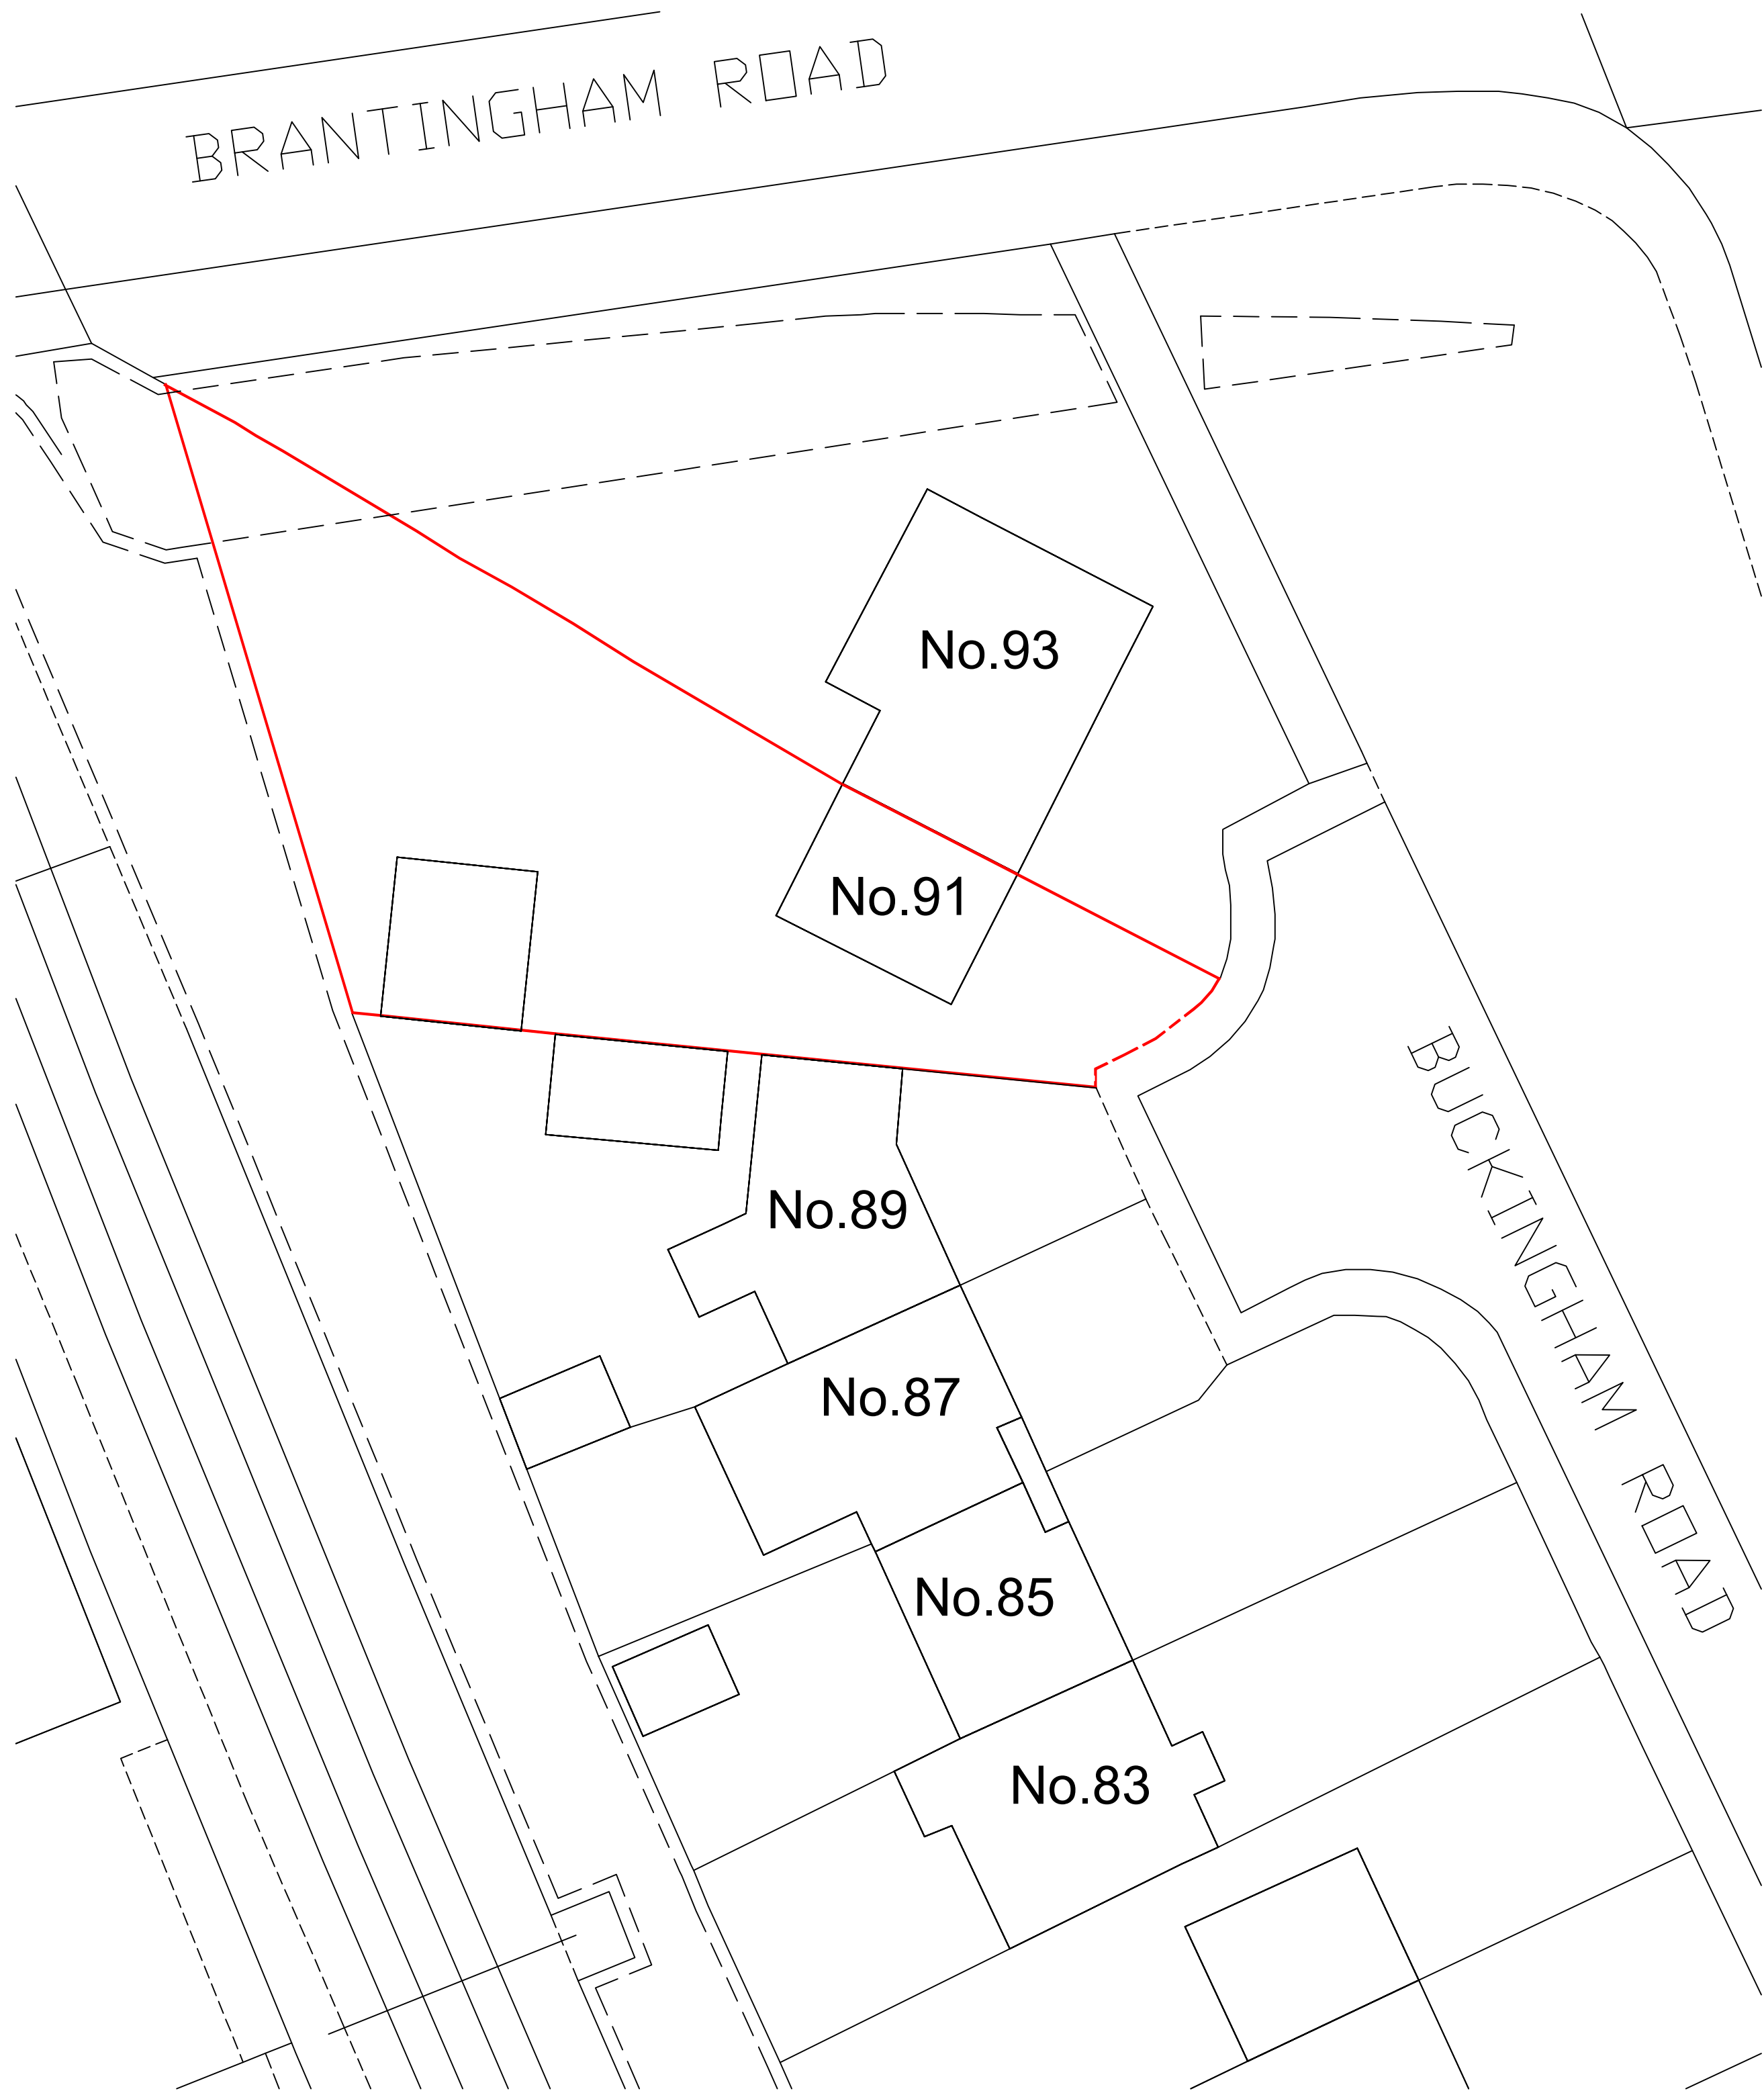


Existing Site Plan

Proposed Site Plan

Legends

- Site Boundary
- Proposed Single Storey
- Proposed Two Storey
- Proposed Annex
- Proposed Decking

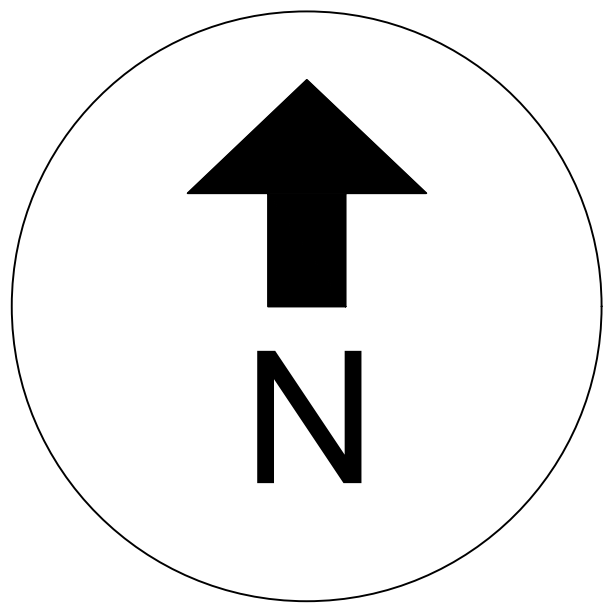

Rev.	Description	By	Date
Project Mr D Campbell, 91 Buckingham Road, Manchester, M21 0QT		Drawing Title Existing/Proposed Site Layouts	
Drawing No. CAMPBELL/04		Rev. A	
1. Figure dimensions to be followed in preference to scale. 2. All dimensions to be checked on site prior to the commencement of any work. Any discrepancies to be reported immediately if noticed prior to work commencing. 3. This drawing is the copyright of AJ Architectural LTD, and may not be copied or used without prior consent.		Drawn by J.TD.	Scale 1:200@A1 Date MAY'21