



roof extension to rear.
4 parnell avenue, northenden.
scale 1:50.

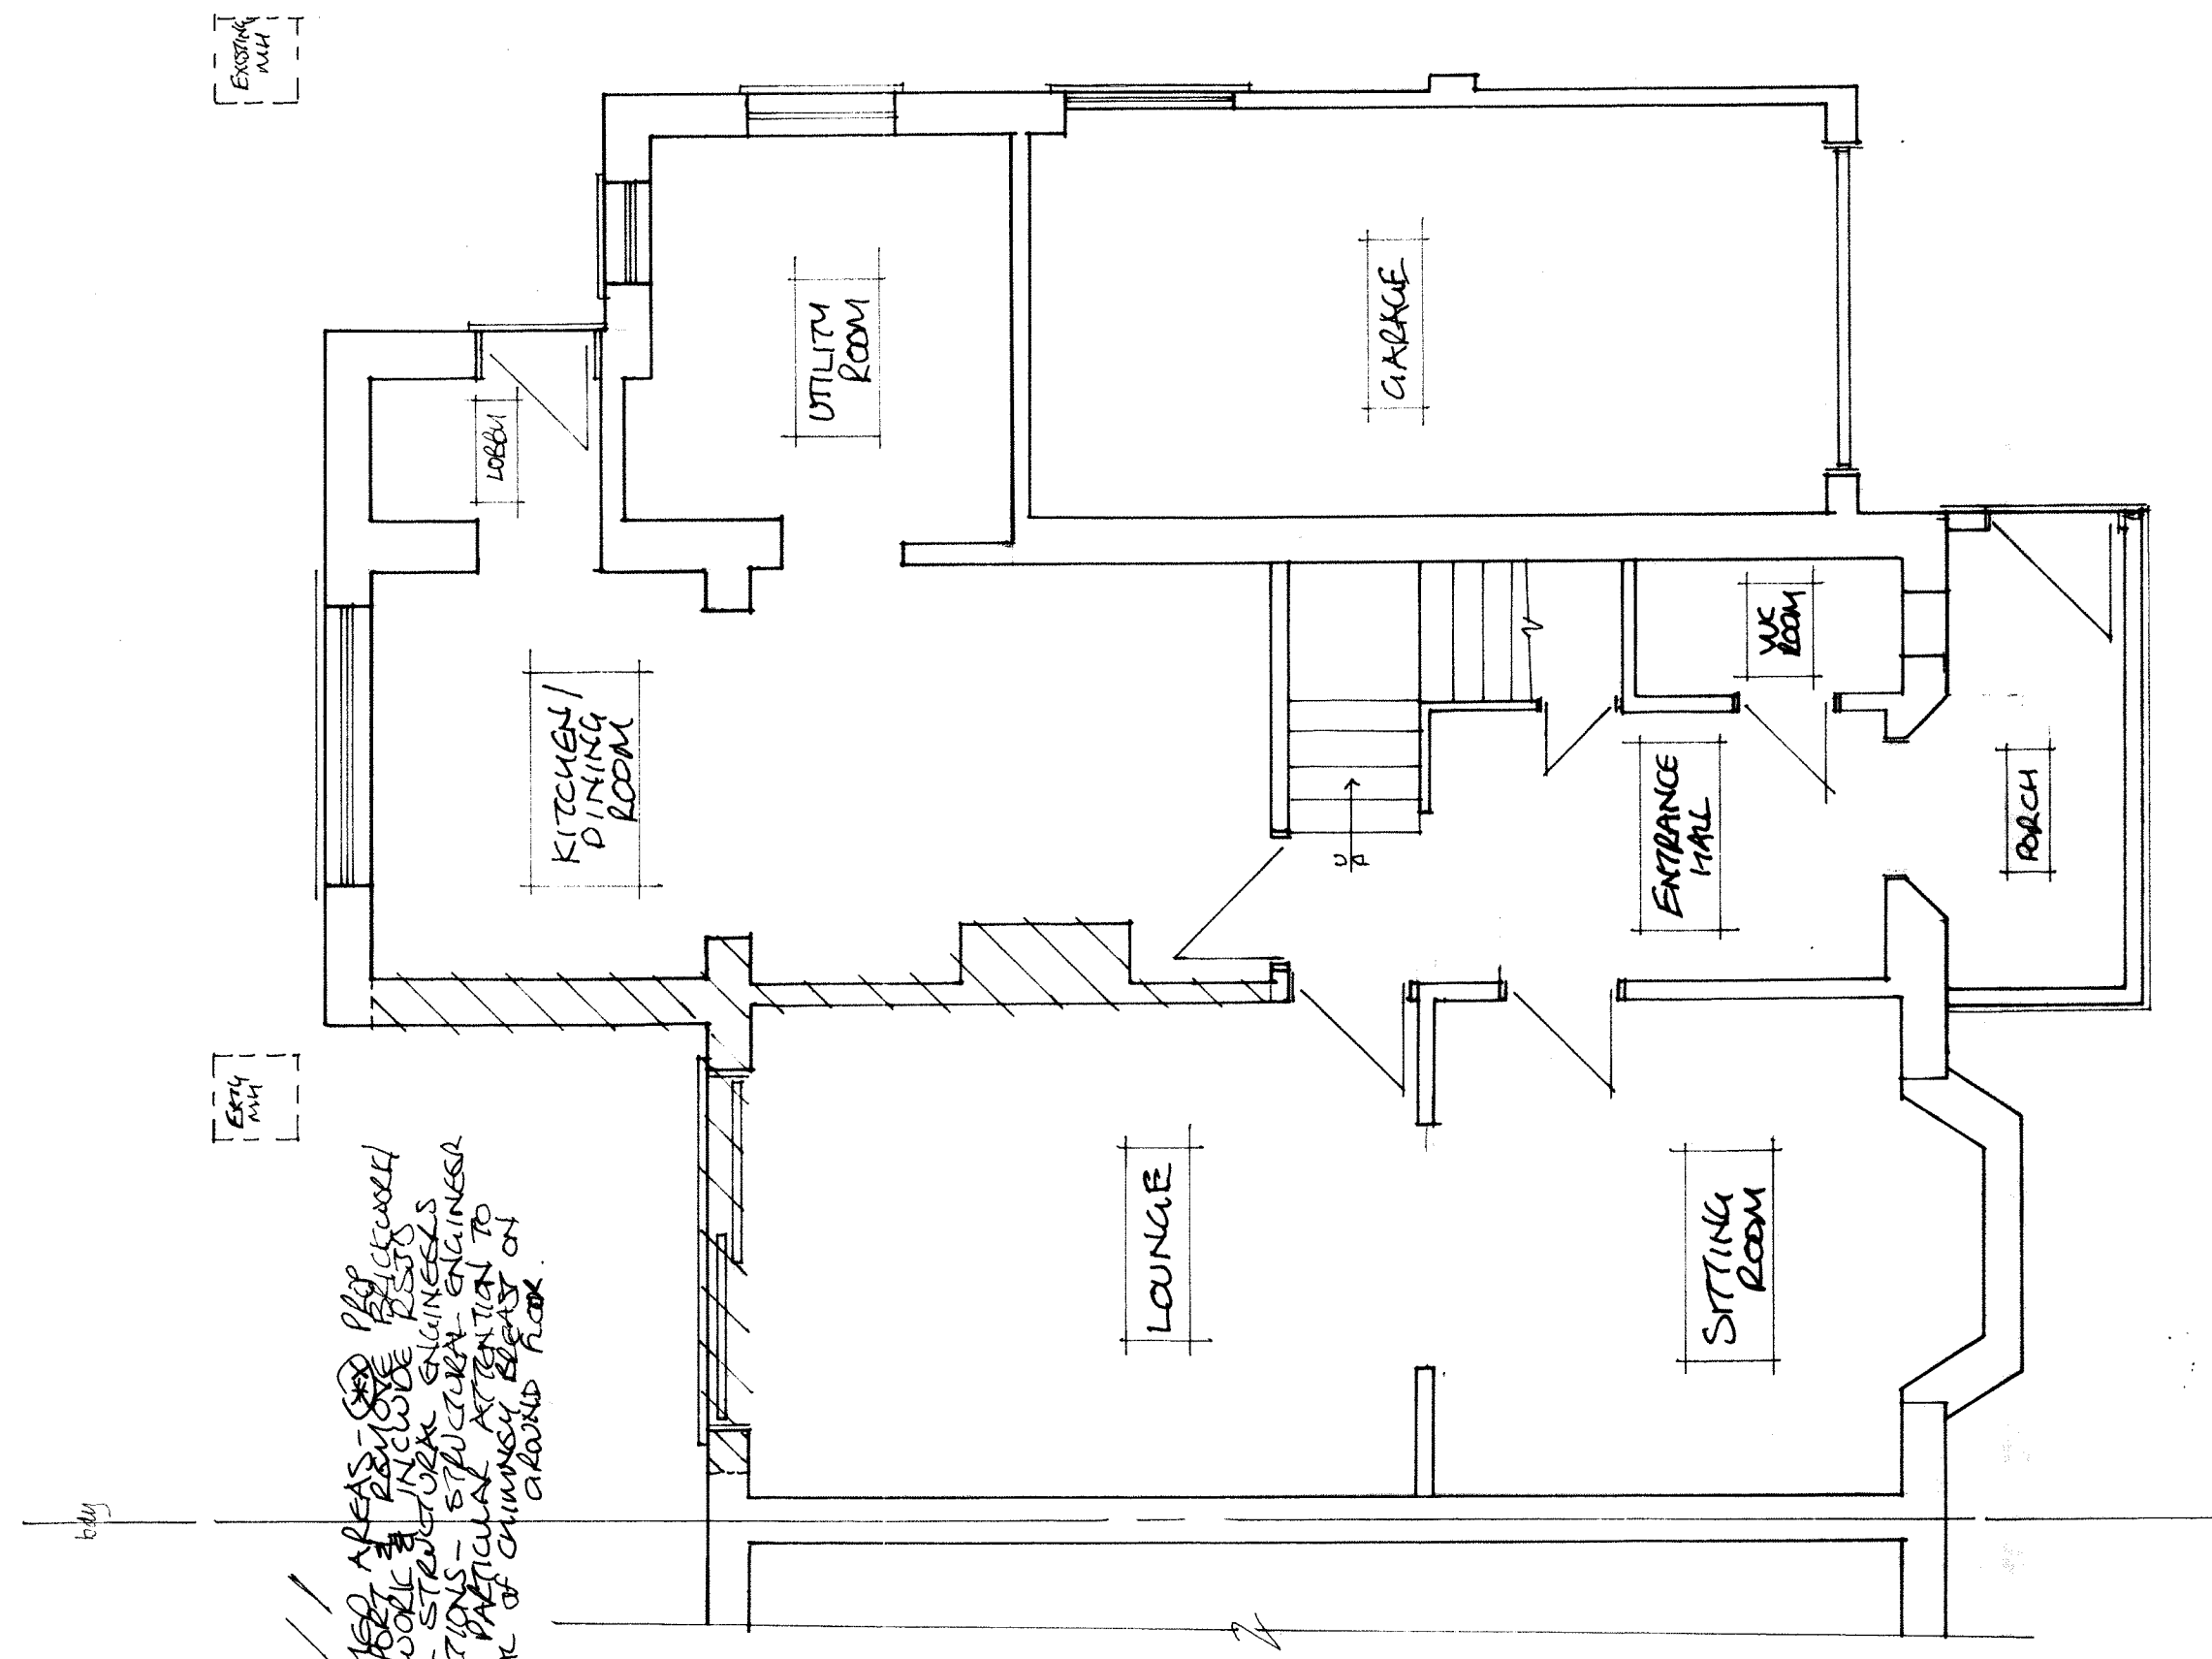

This architectural drawing shows a side elevation of a building. The facade is composed of several rectangular elements. On the left, there is a tall, narrow vertical rectangle. To its right is a larger rectangular area containing a grid of windows. The grid consists of four horizontal rows and two vertical columns. Above this grid, there is a smaller rectangular window. To the right of the main grid, there is a vertical strip containing a door. The door is represented by a rectangle with a small handle. The entire drawing is rendered in black lines on a white background.

proposed ground floor plan

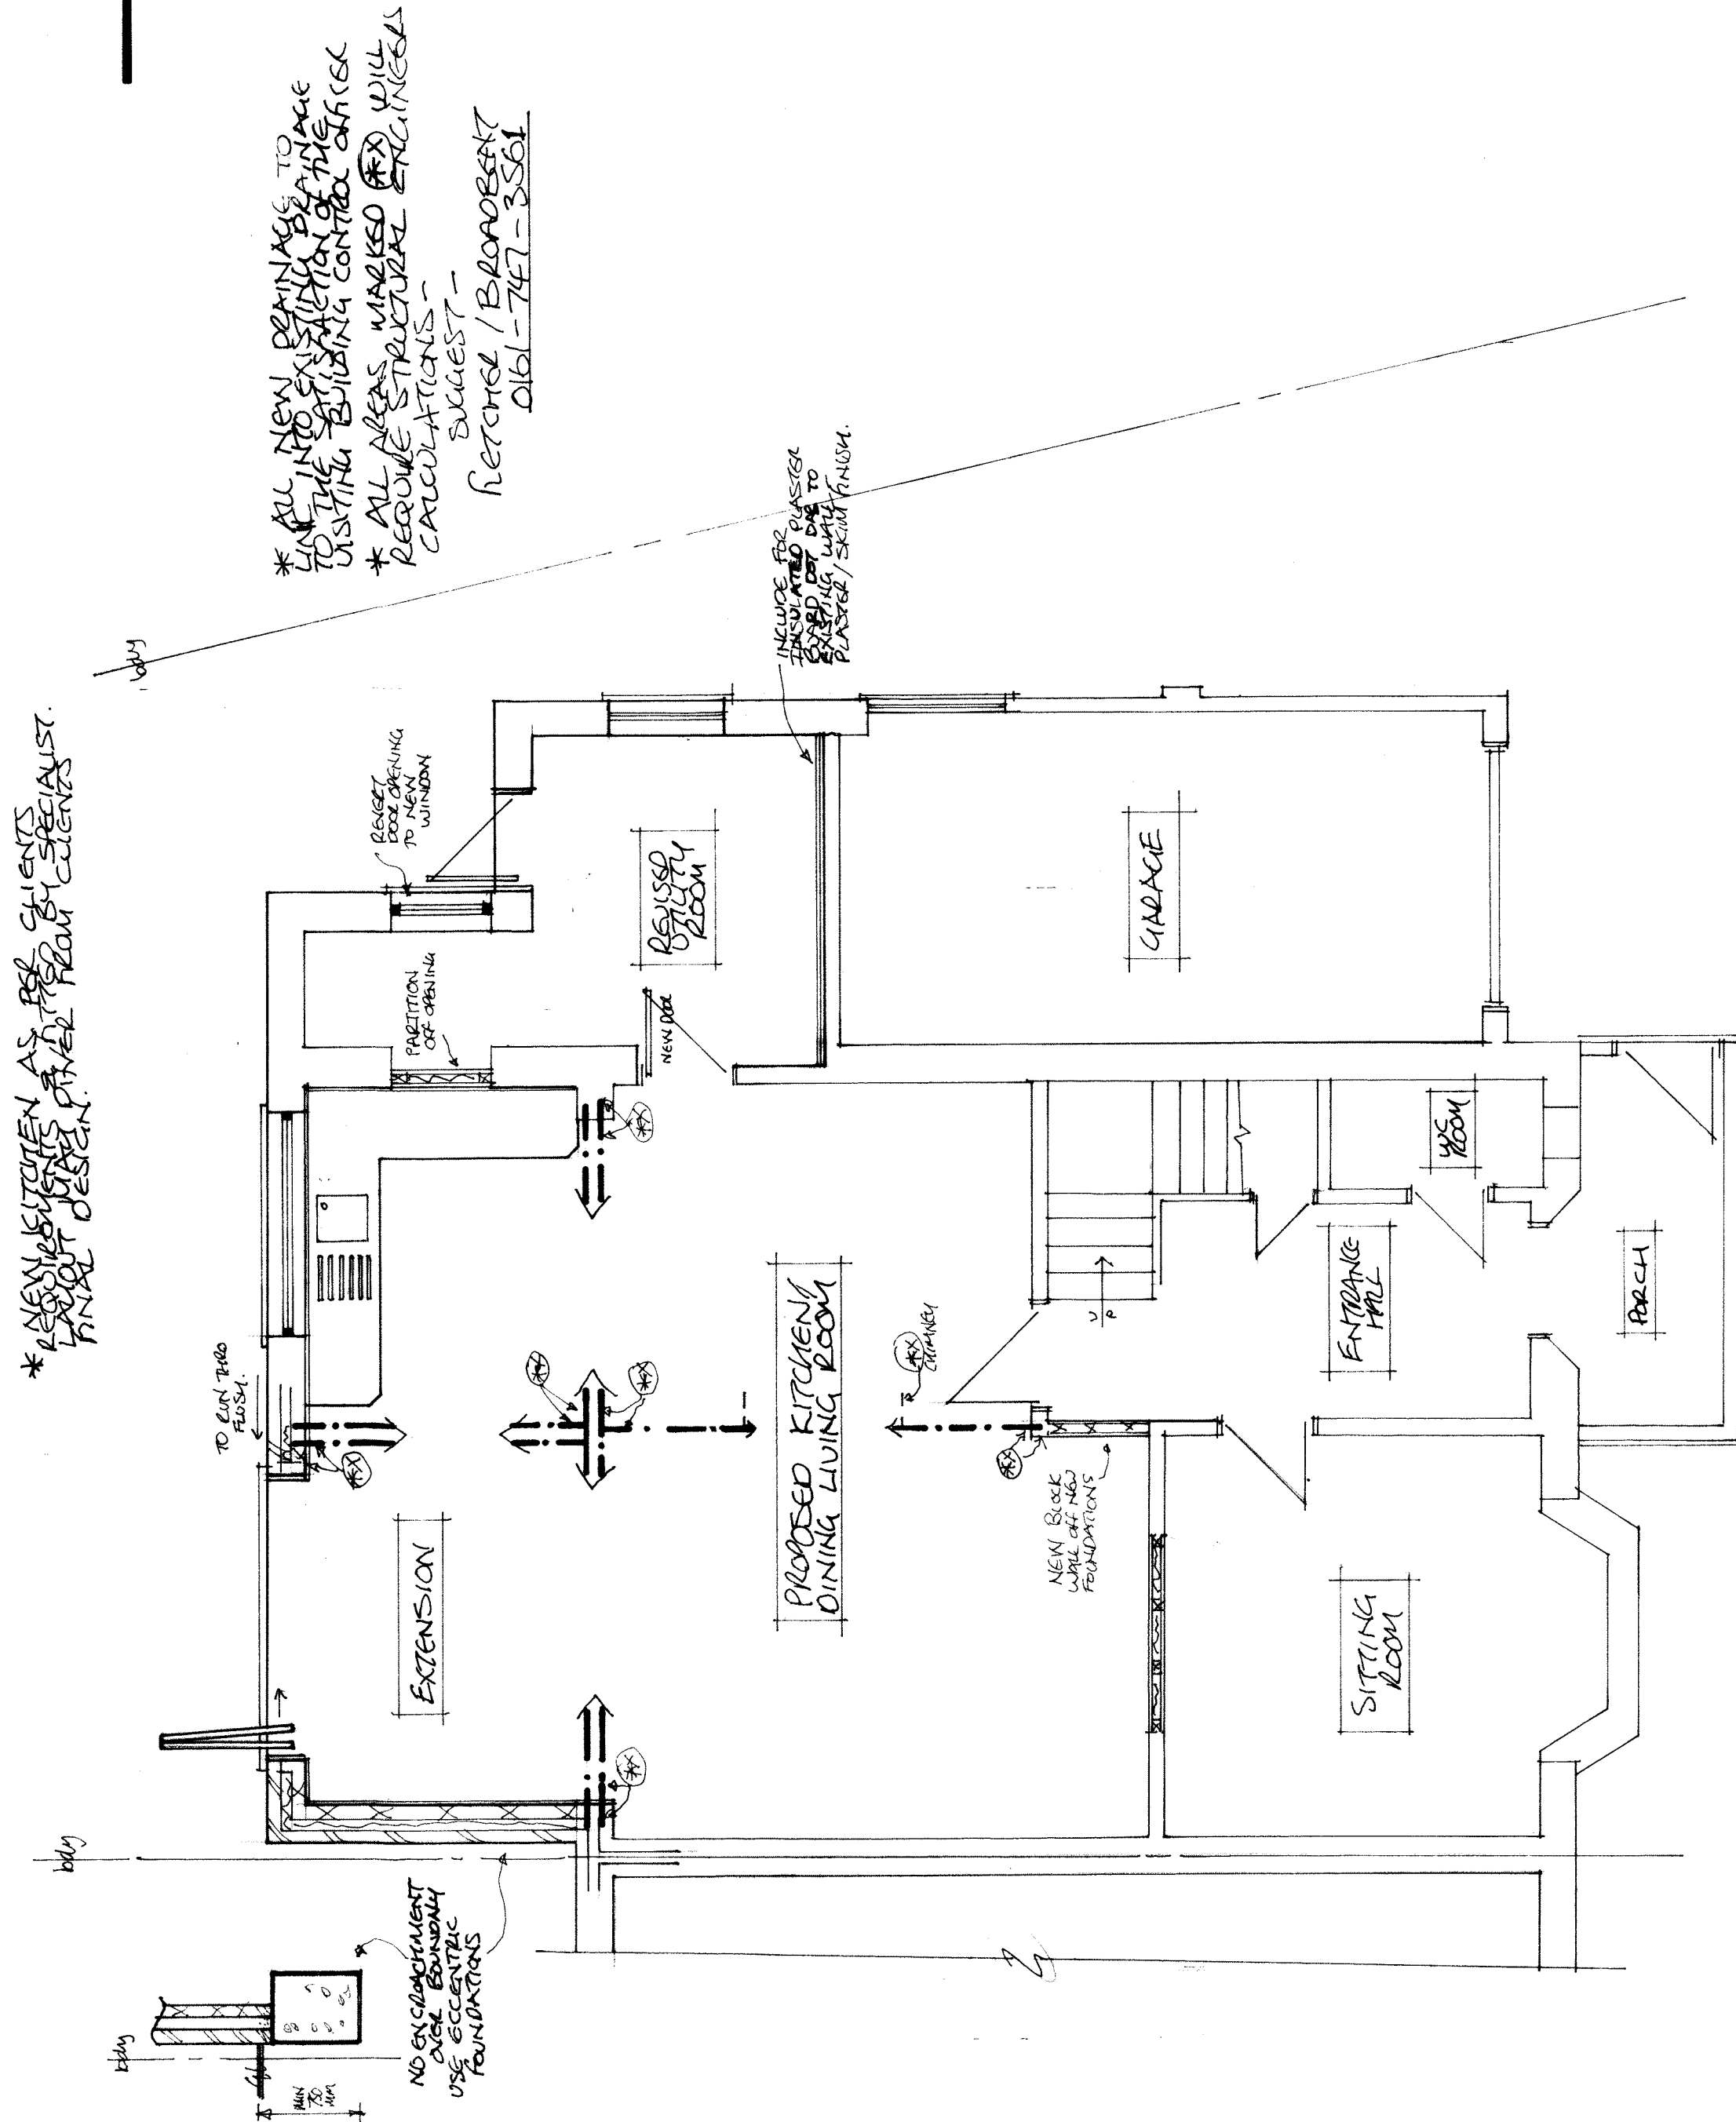

- * ALL NEW DOMAINS TO USE THE NEW SYSTEMS TO REPLACE THE BUILDING CONTROL OFFICE
- * ALL AREAS MARKED (X) WILL REQUIRE STATUTORY CALCULATIONS -

JULY - AUGUST -
RECHER / BROWNE
0161-747-3561

- INKING FOR INSULATED PLASTER EXPED OUT DUE TO EXISTING WALL PLASTER / SKIN FINISH

[illegible][illegible]

proposed front elevation

- * DRAWINGS TO BE READ IN CONJUNCTION WITH SPECIFICATION, INDEXES & OTHER STRUCTURAL CALCULATIONS.