


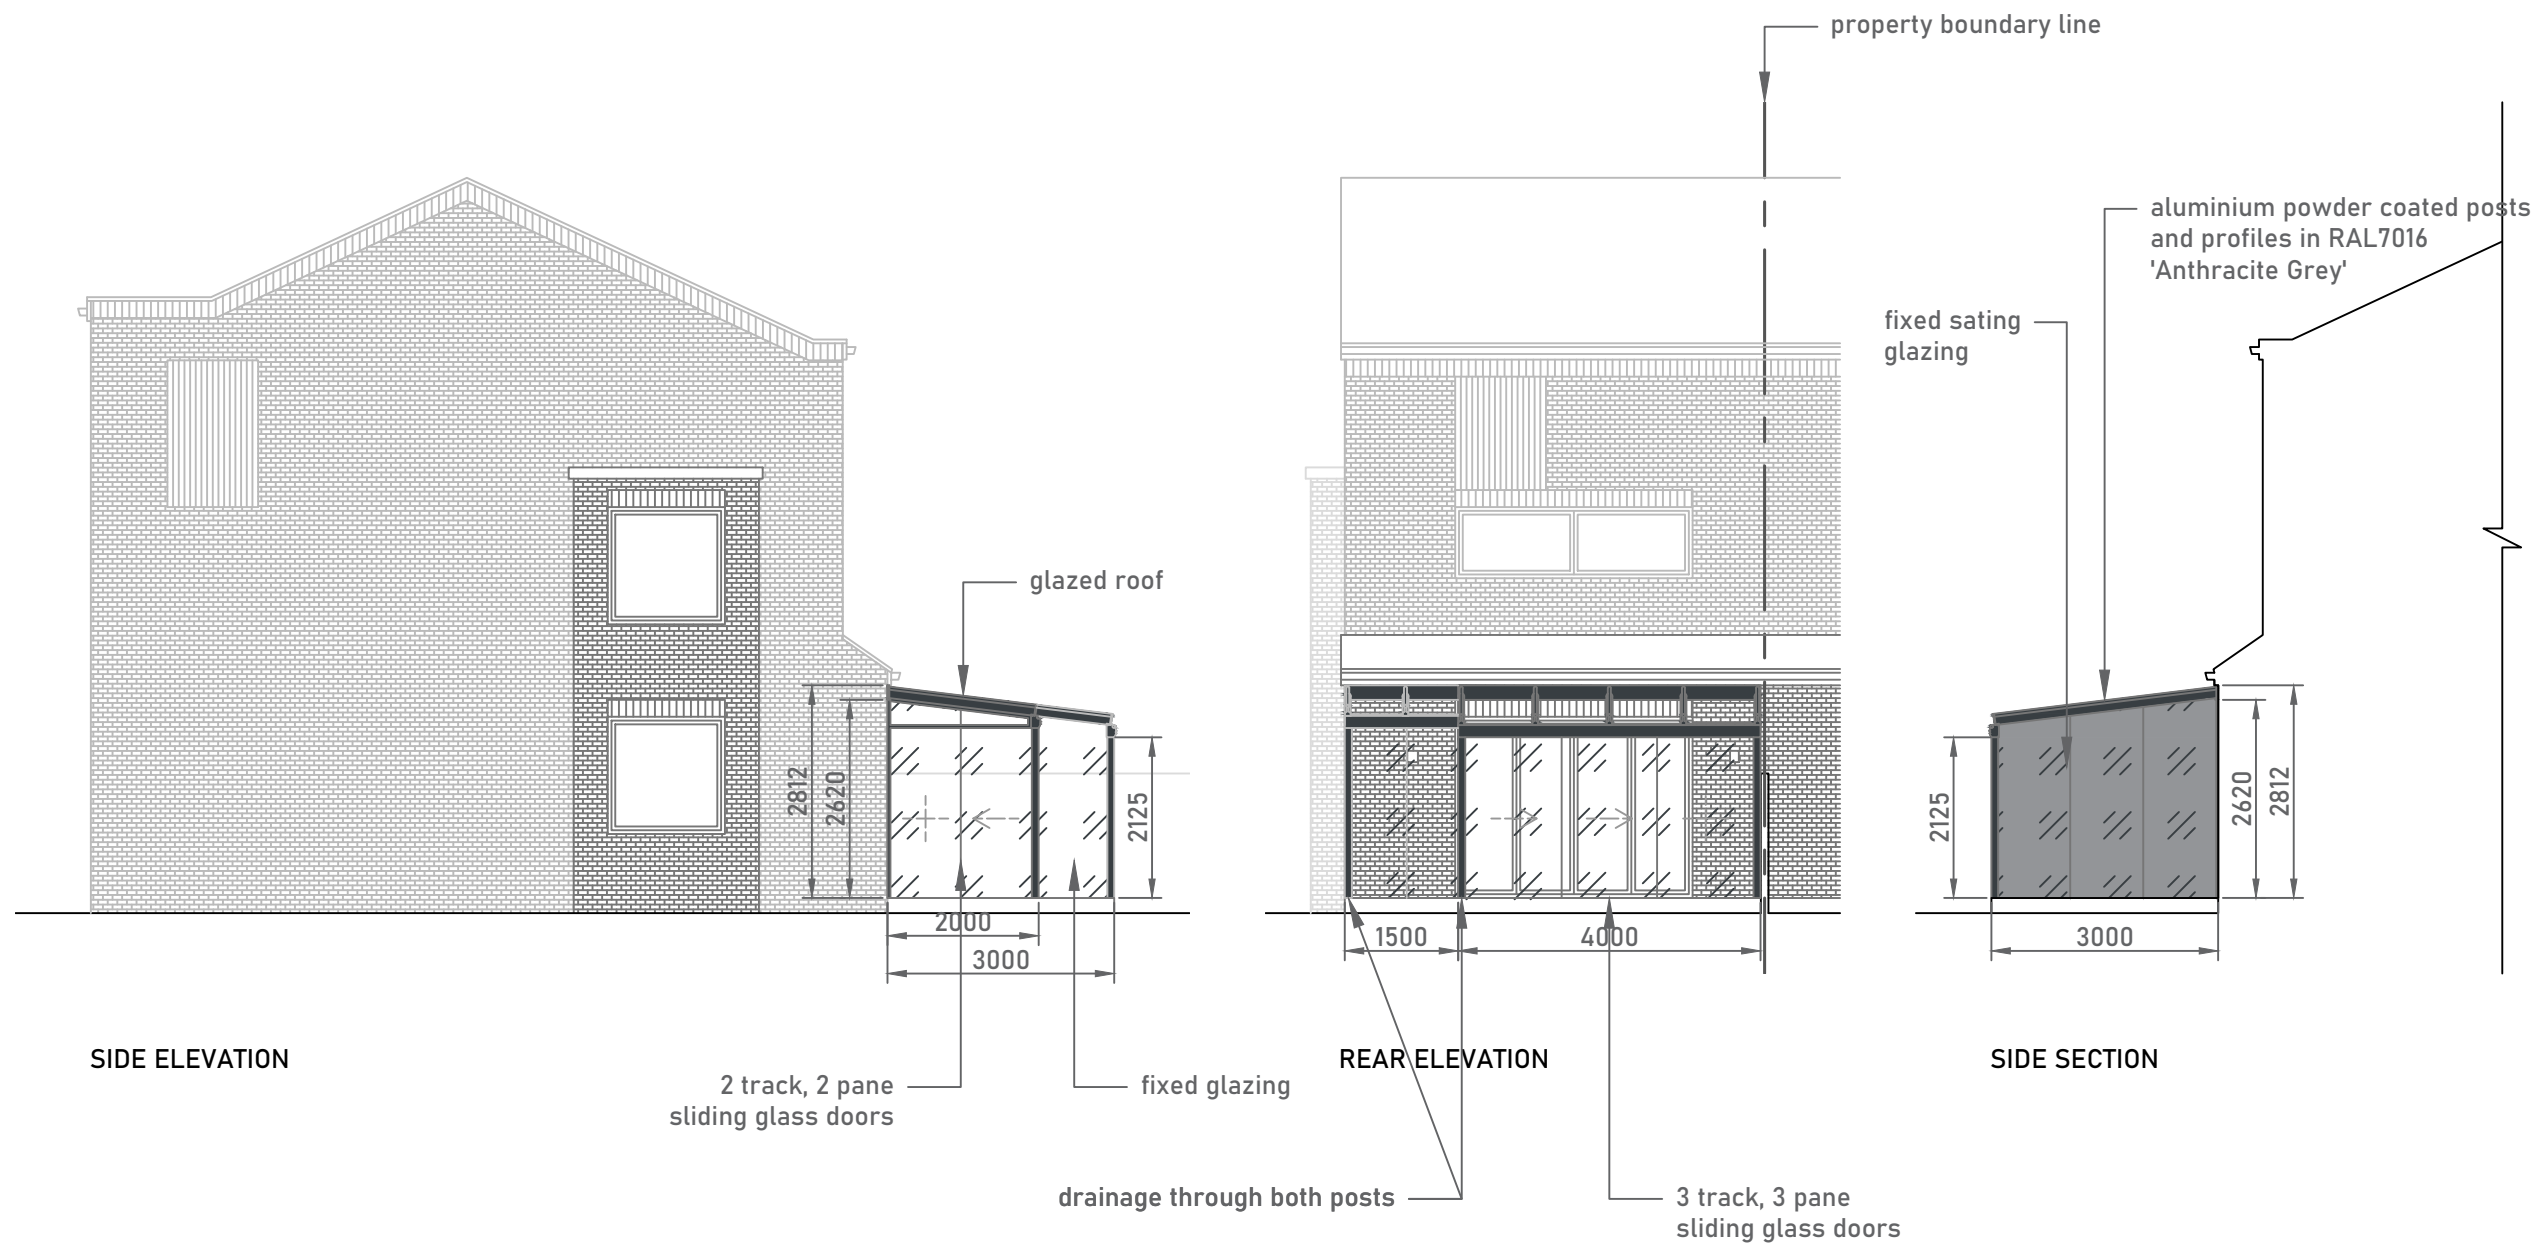

SIDE ELEVATION

REAR ELEVATION

SIDE SECTION

SCALE- 1:100 @ A3



Single storey glass room located on the rear elevation of the property in the private garden. The structure will feature aluminium powder coated posts and profiles in RAL7016 'Anthracite Grey'

no.	revision/issue	date
-	-	-

eden VERANDAS

Eden Verandas Ltd.
Unit 13, Southwood Business Park,
Armstrong Mall,
Farnborough,
GU14 0NR
01252451580
www.edenverandas.co.uk info@edenverandas.co.uk

Mr Abbas,
83 Burton Road,
Manchester,
M20 1HB

Elevations
As Proposed

PLANNING

job no.	drawing no.
34519	34519-04
date	
26/08/2021	
scale	
1:100 @A3	