



Lawful Development application approved for hip to gable roof extension
Application number - 131565/LP/2021
Drawing Reference - 04/21/70A

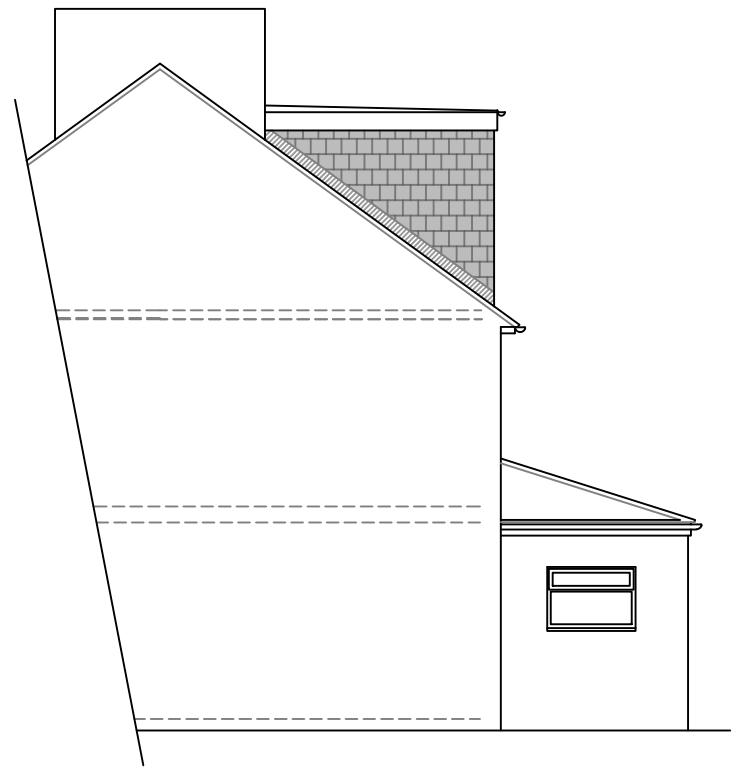

Proposed Side Elevation

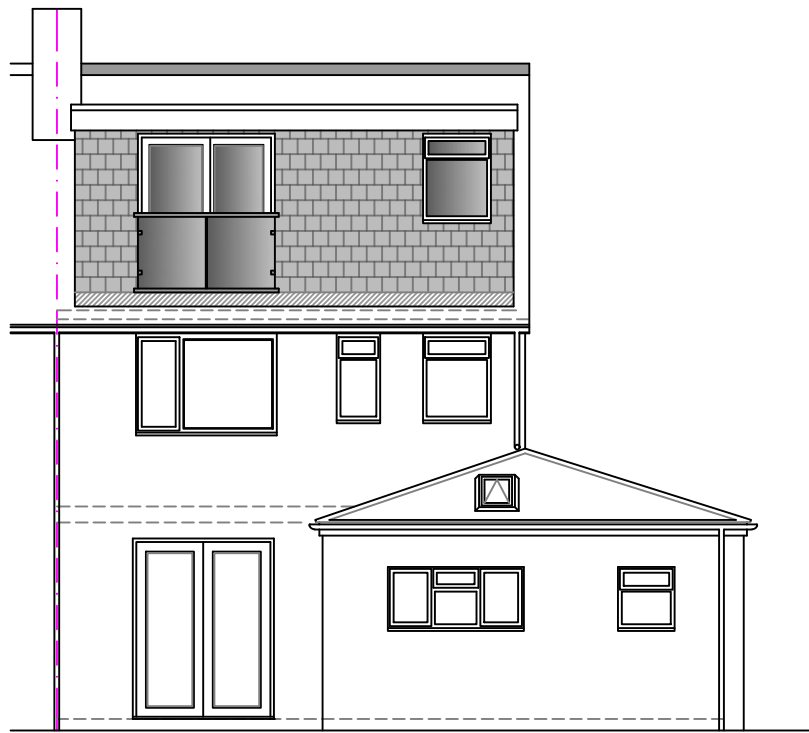

Proposed Rear Elevation




Proposed Side Elevation




Proposed Front Elevation


1:100

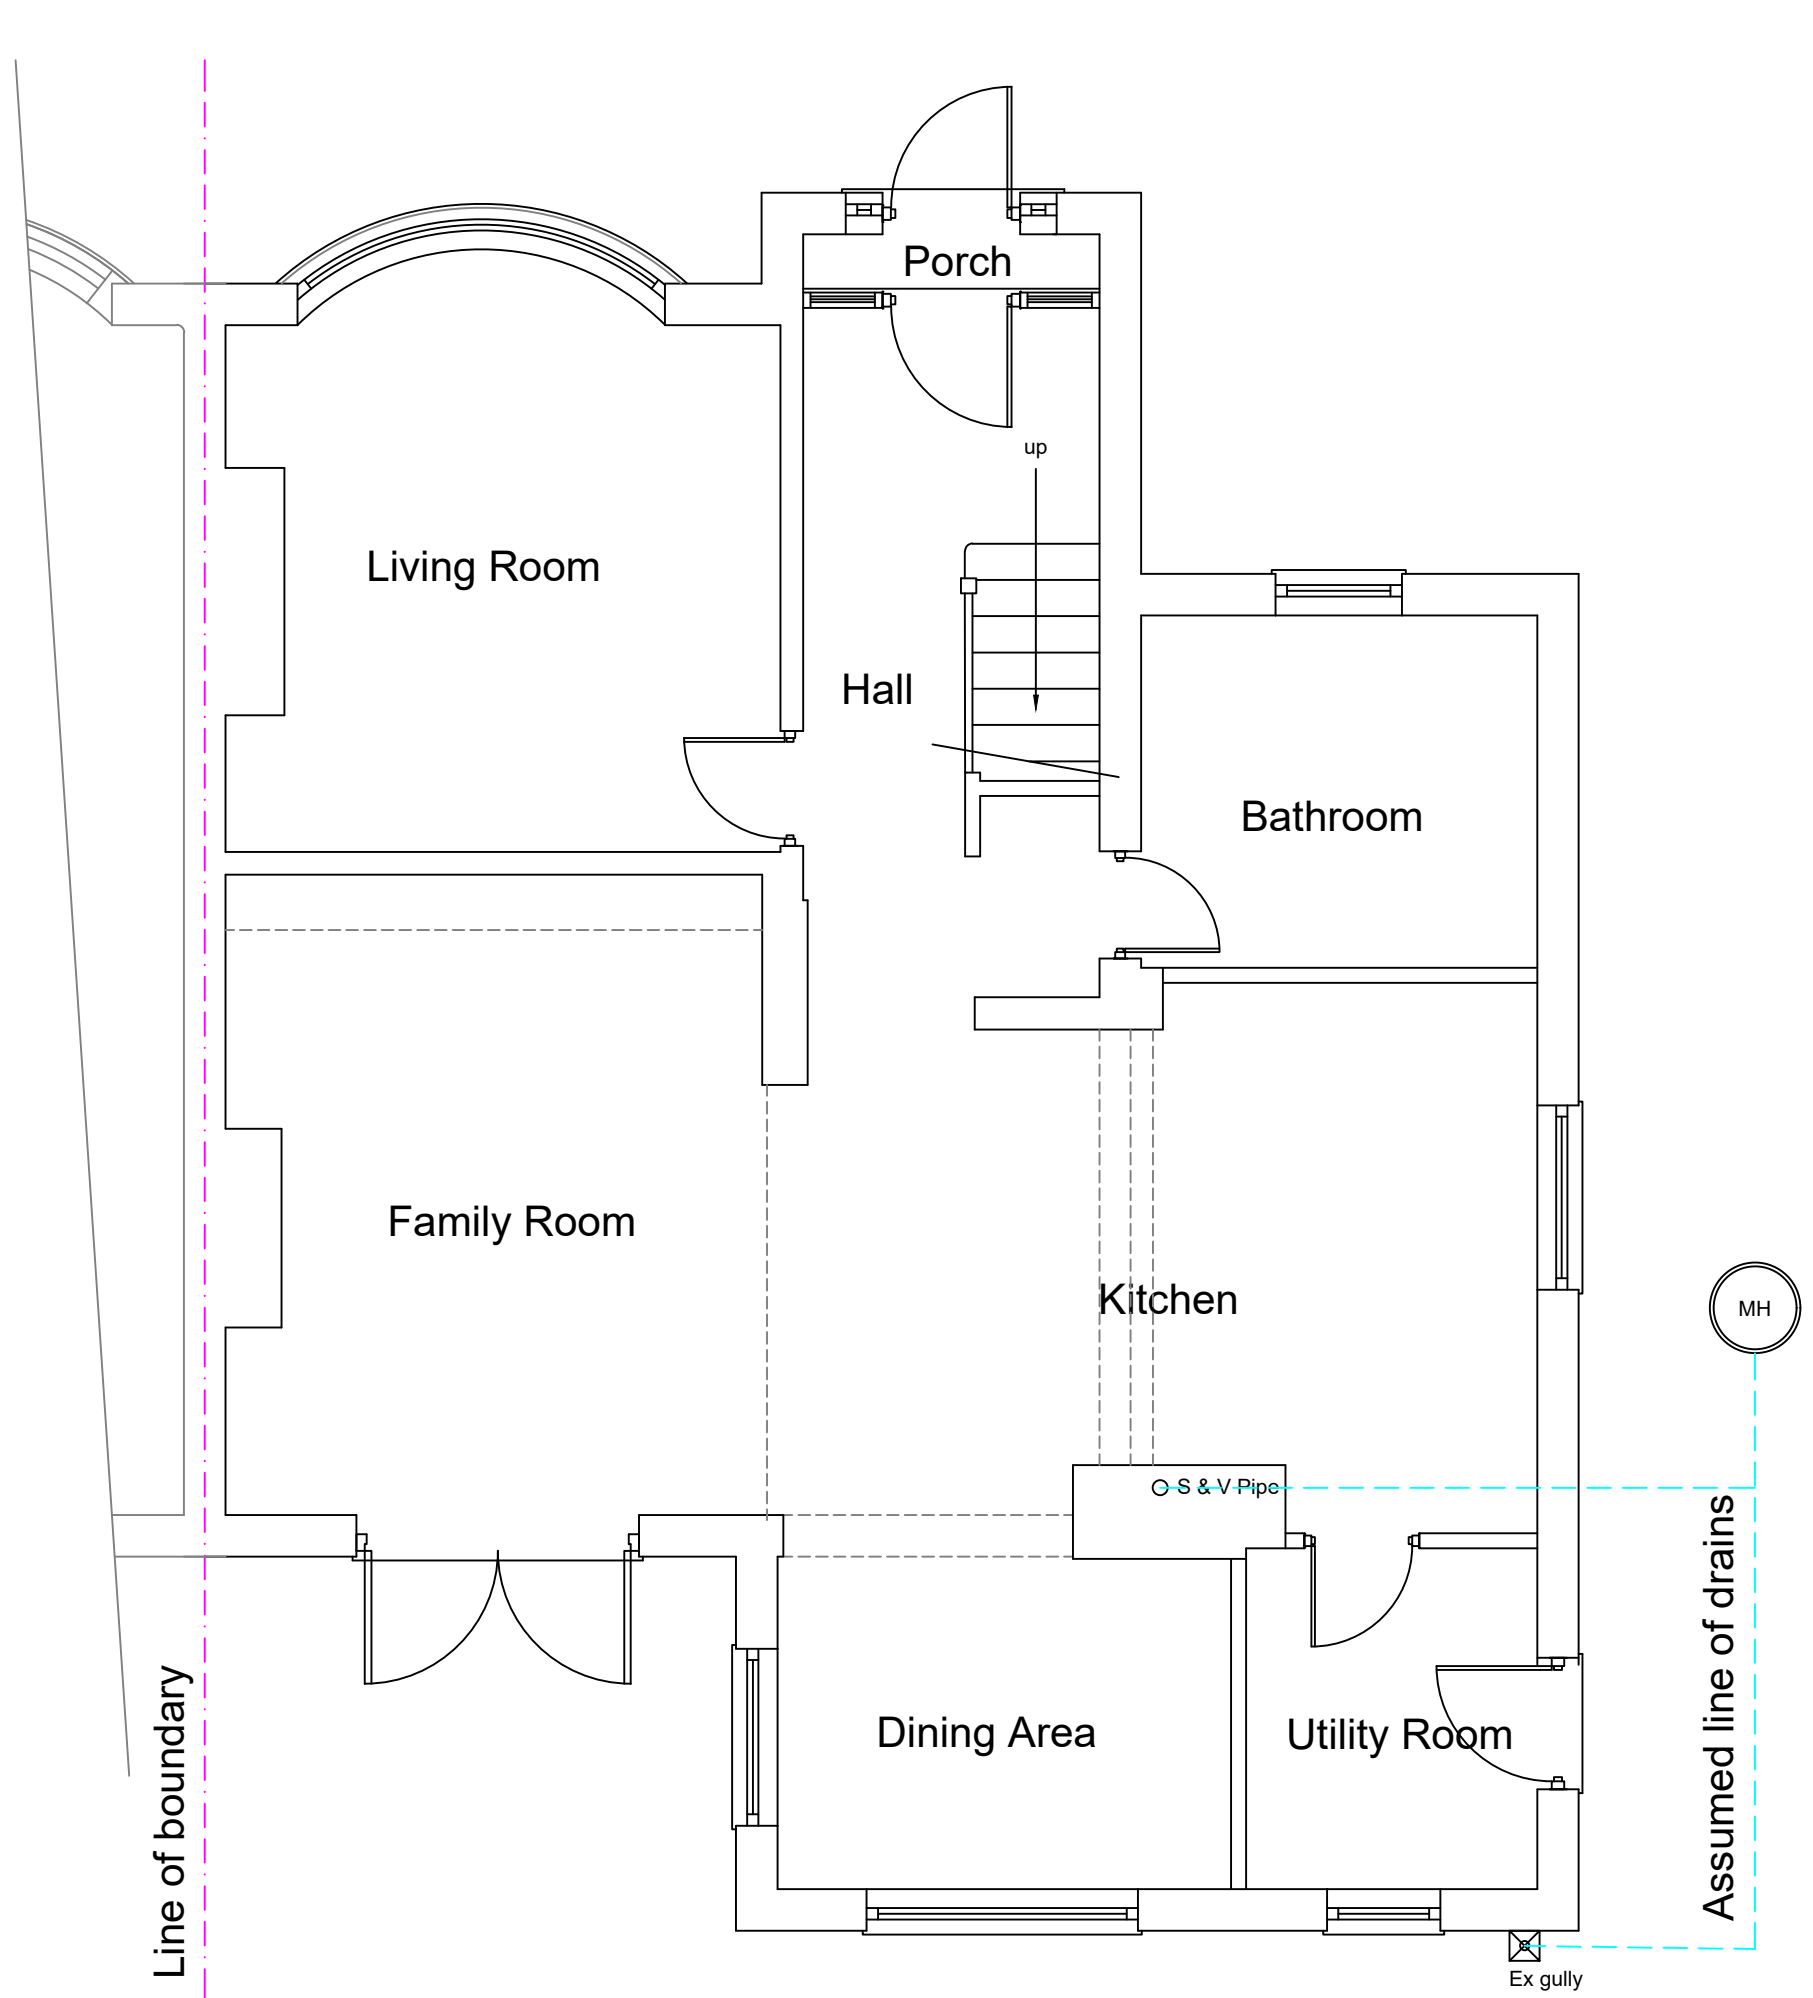

Proposed Ground Floor Plan

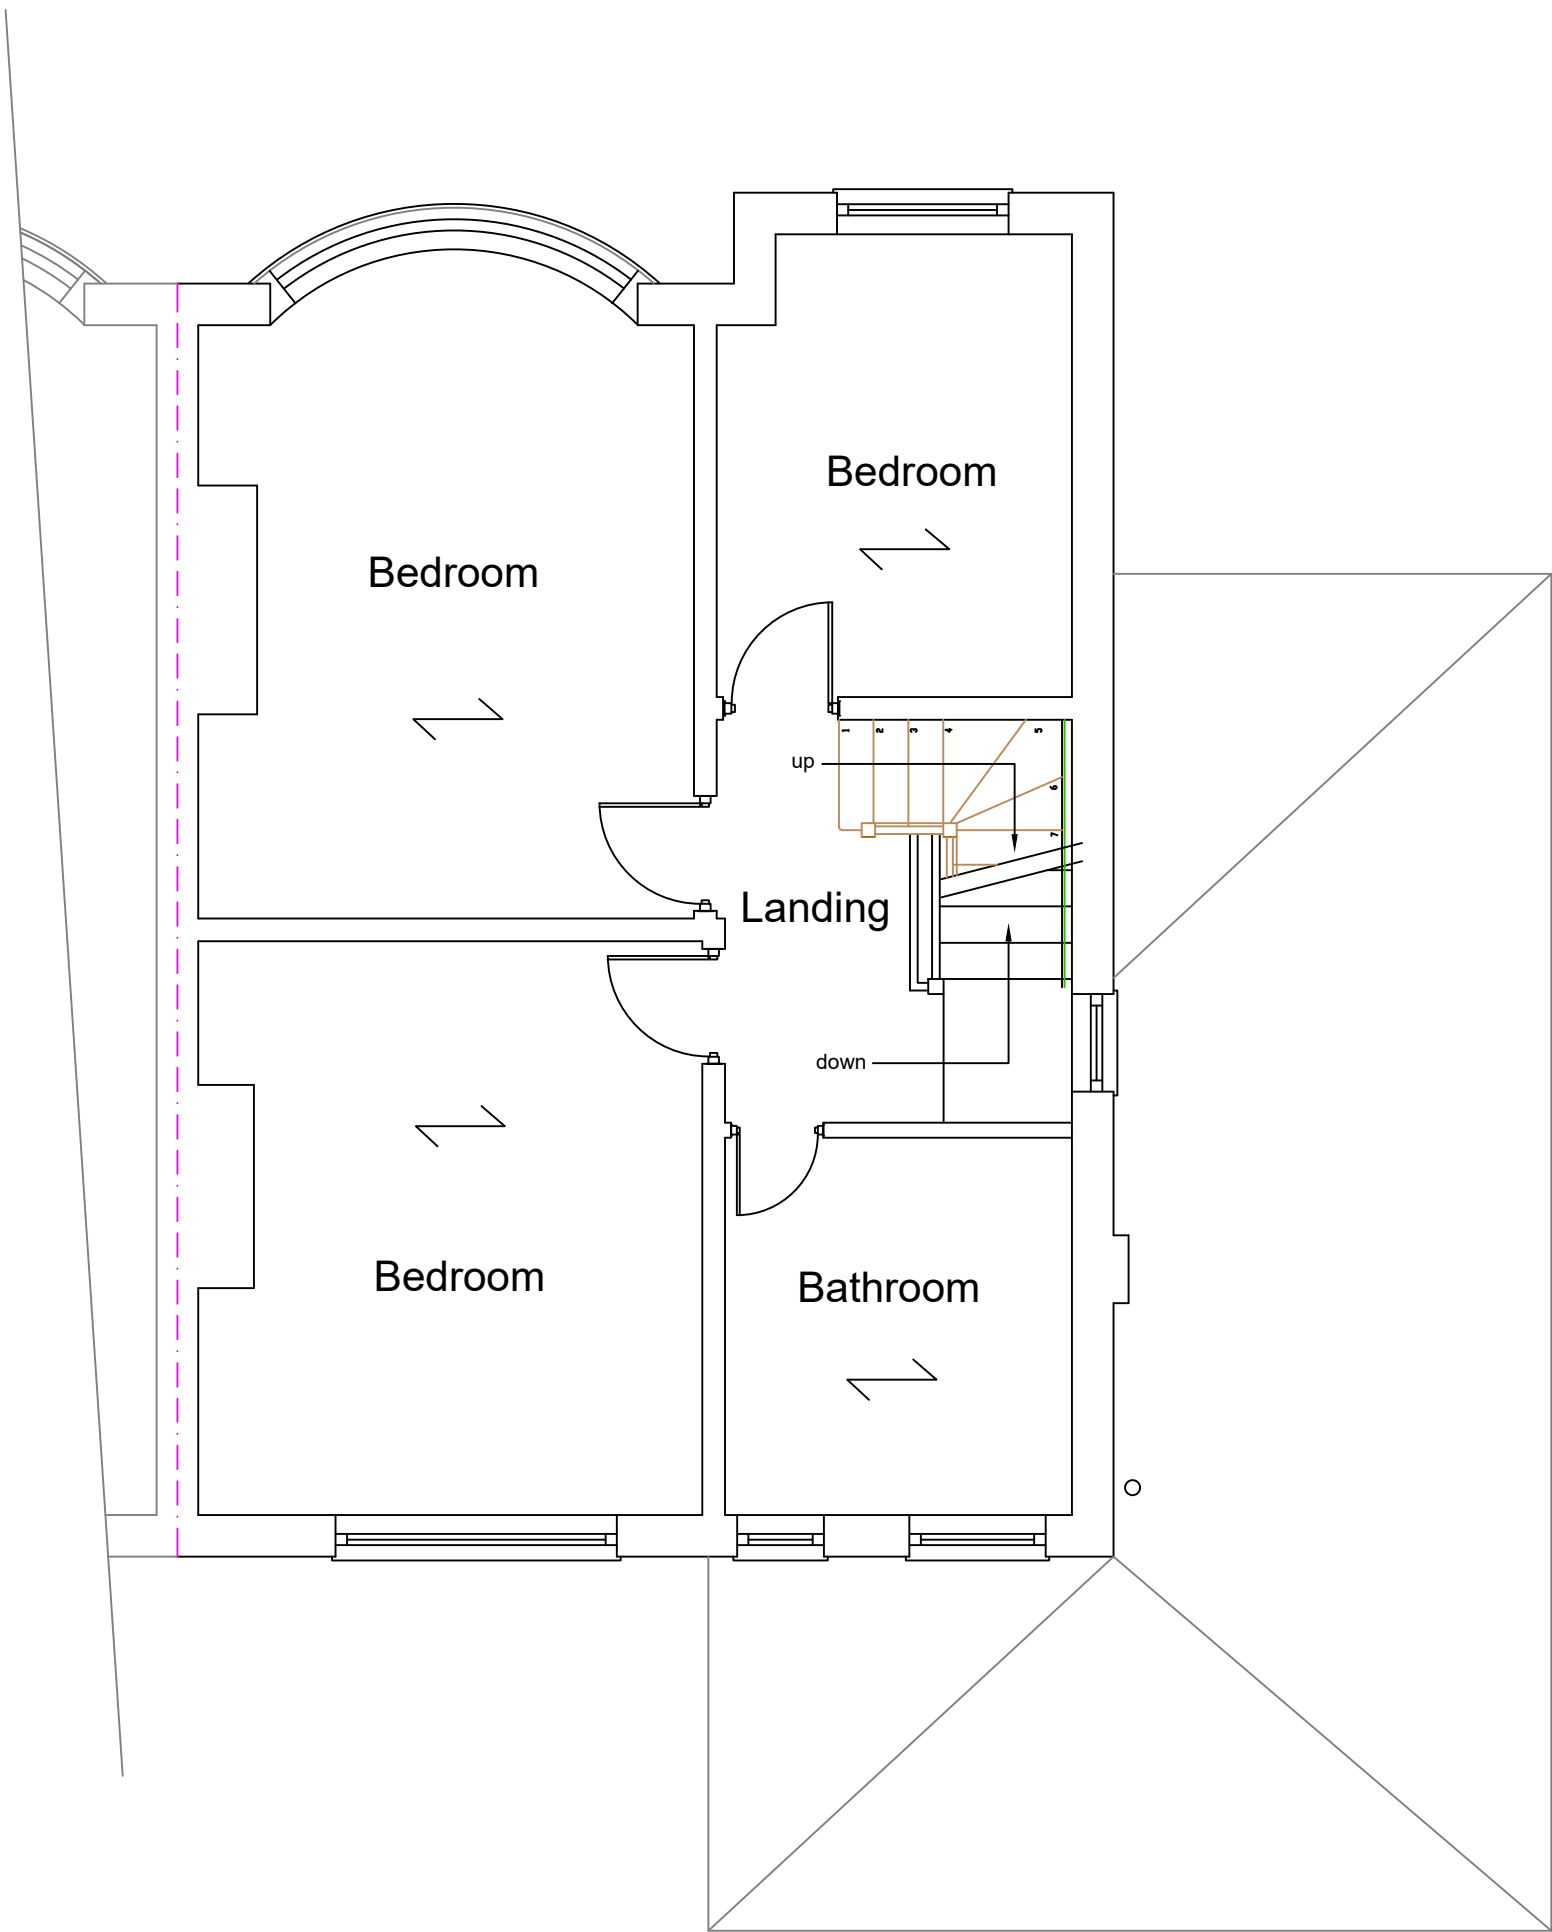

Proposed First Floor Plan

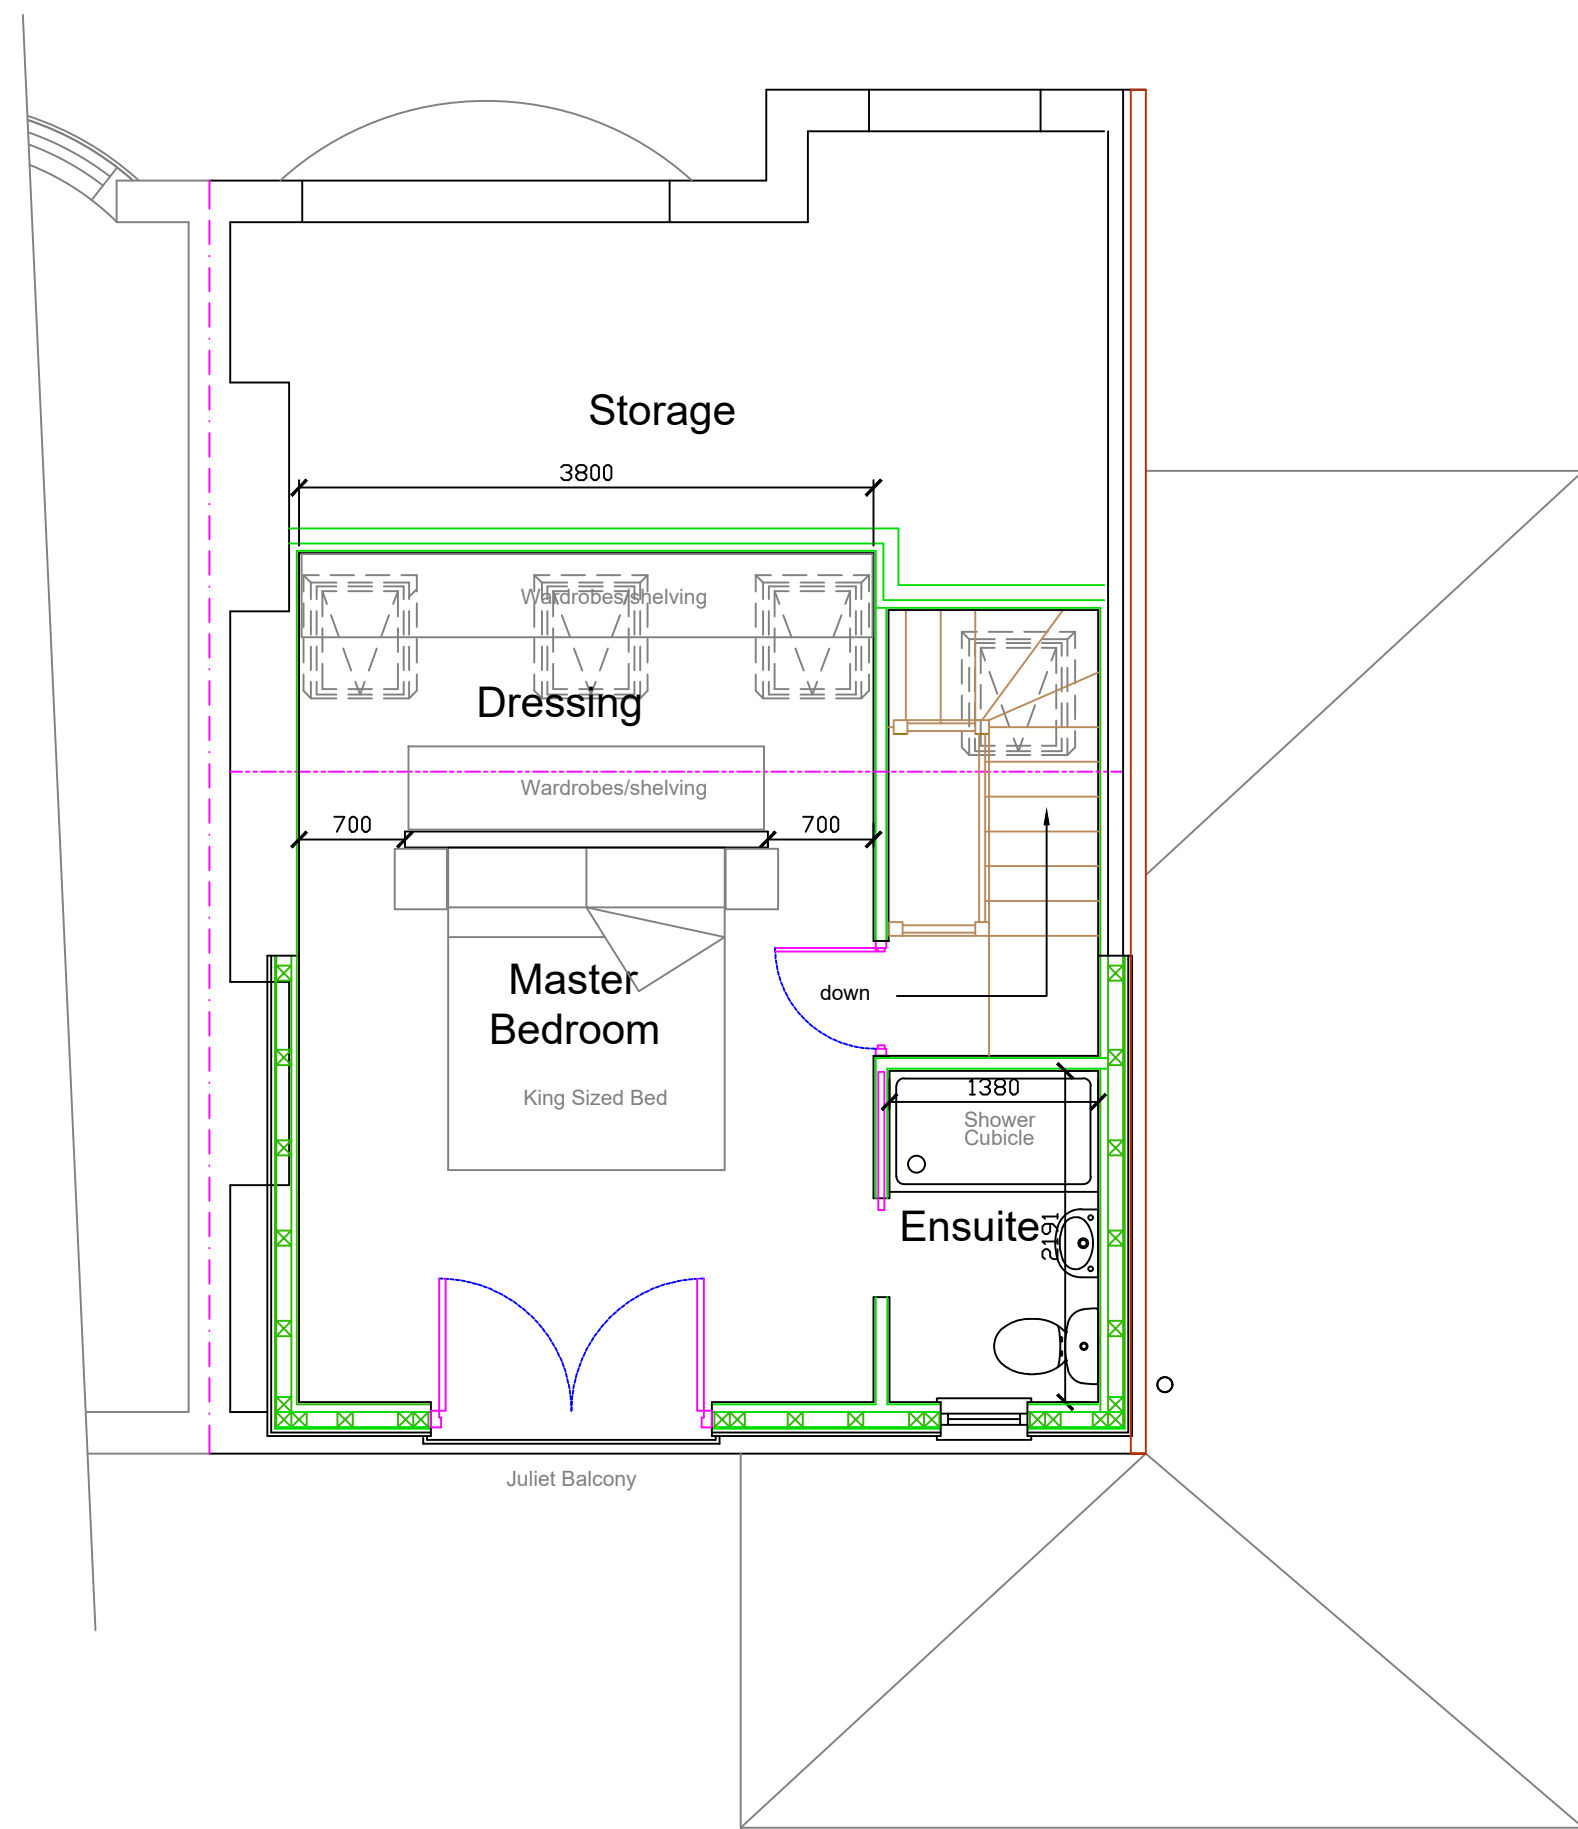

Proposed Second Floor Plan

Stage :- Householder Planning			
Project Title :- Proposed Dormer Loft Conversion			
Drawing Title :- Proposed Plans & Elevations			
Client :- Ms Siddall			
Drwg No :- 04/21/70B		2 of 3	Date :- April '21
Scale :- 1:100 & 1:50@A1		Drawn:- SCM	Checked :-
Site Address :- 15 Brooklawn Drive, Didsbury, Manchester, M20 3GY			
The Old Post Room 34 Chew Valley Road Greenfield Saddleworth OL3 7DA Tel: 01457 871202 www.william-mccall.com enquiries@william-mccall.com			
