

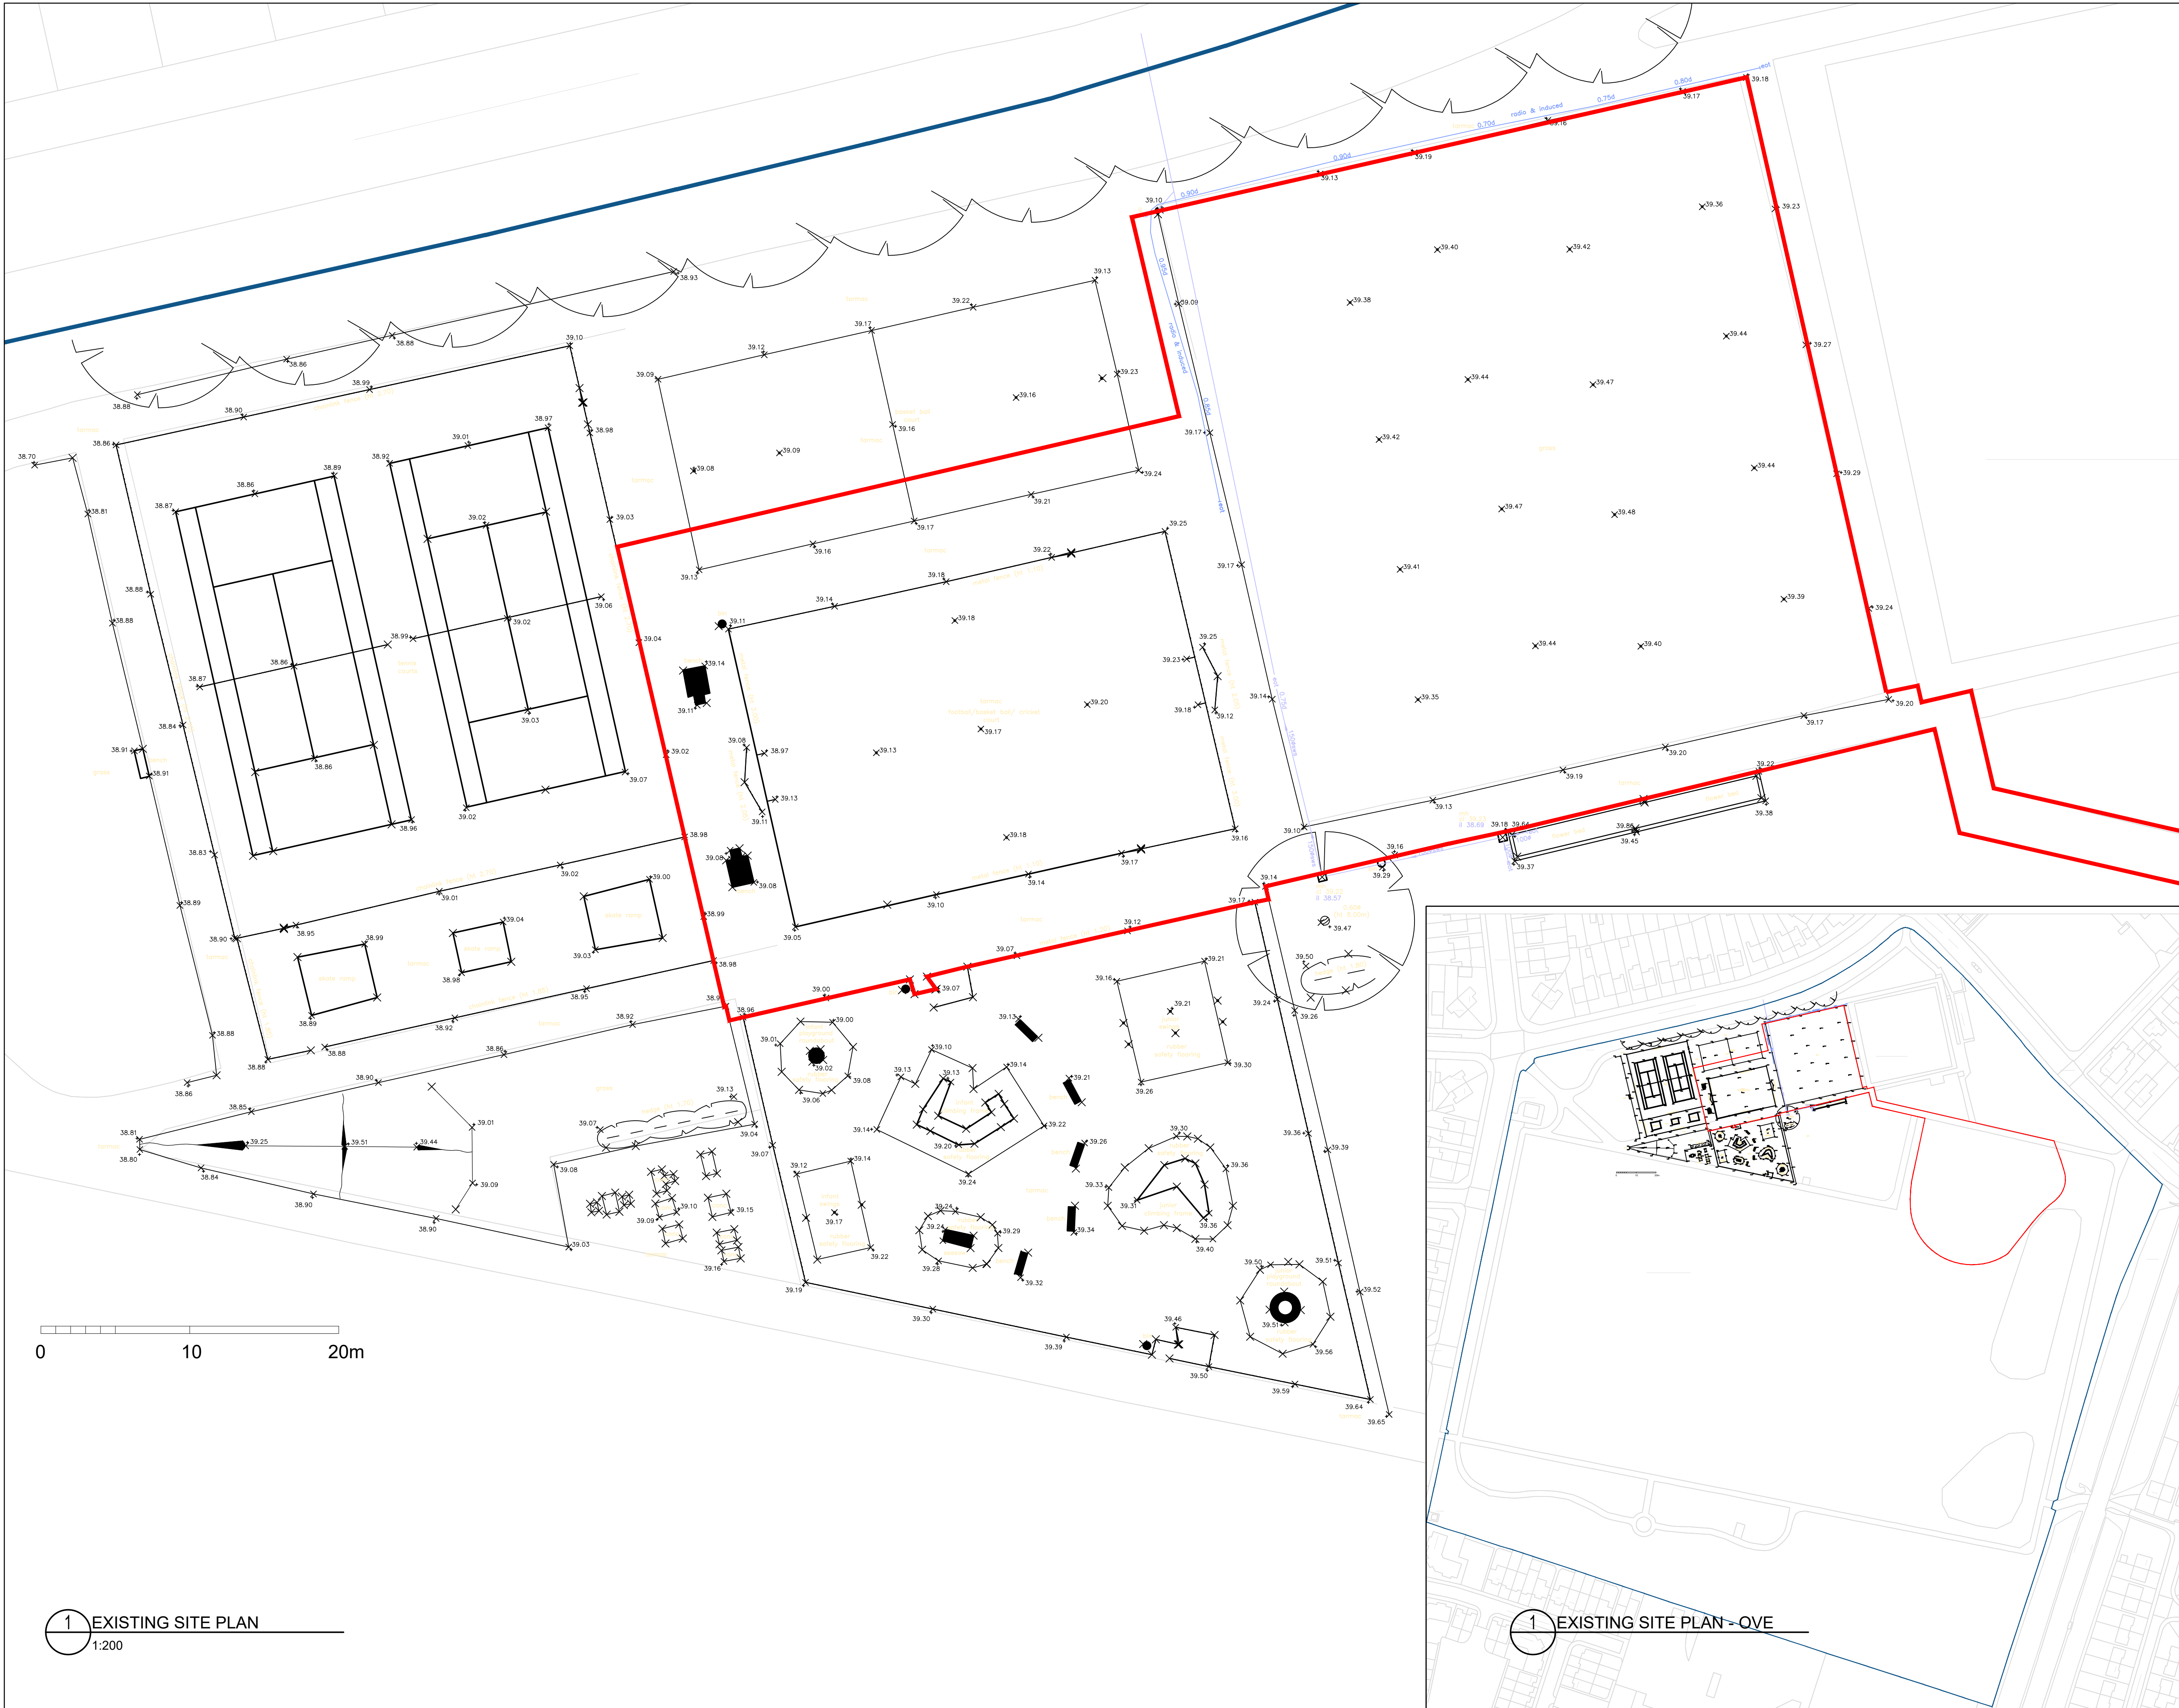


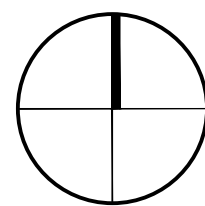

1 EXISTING SITE PLAN  
1:200

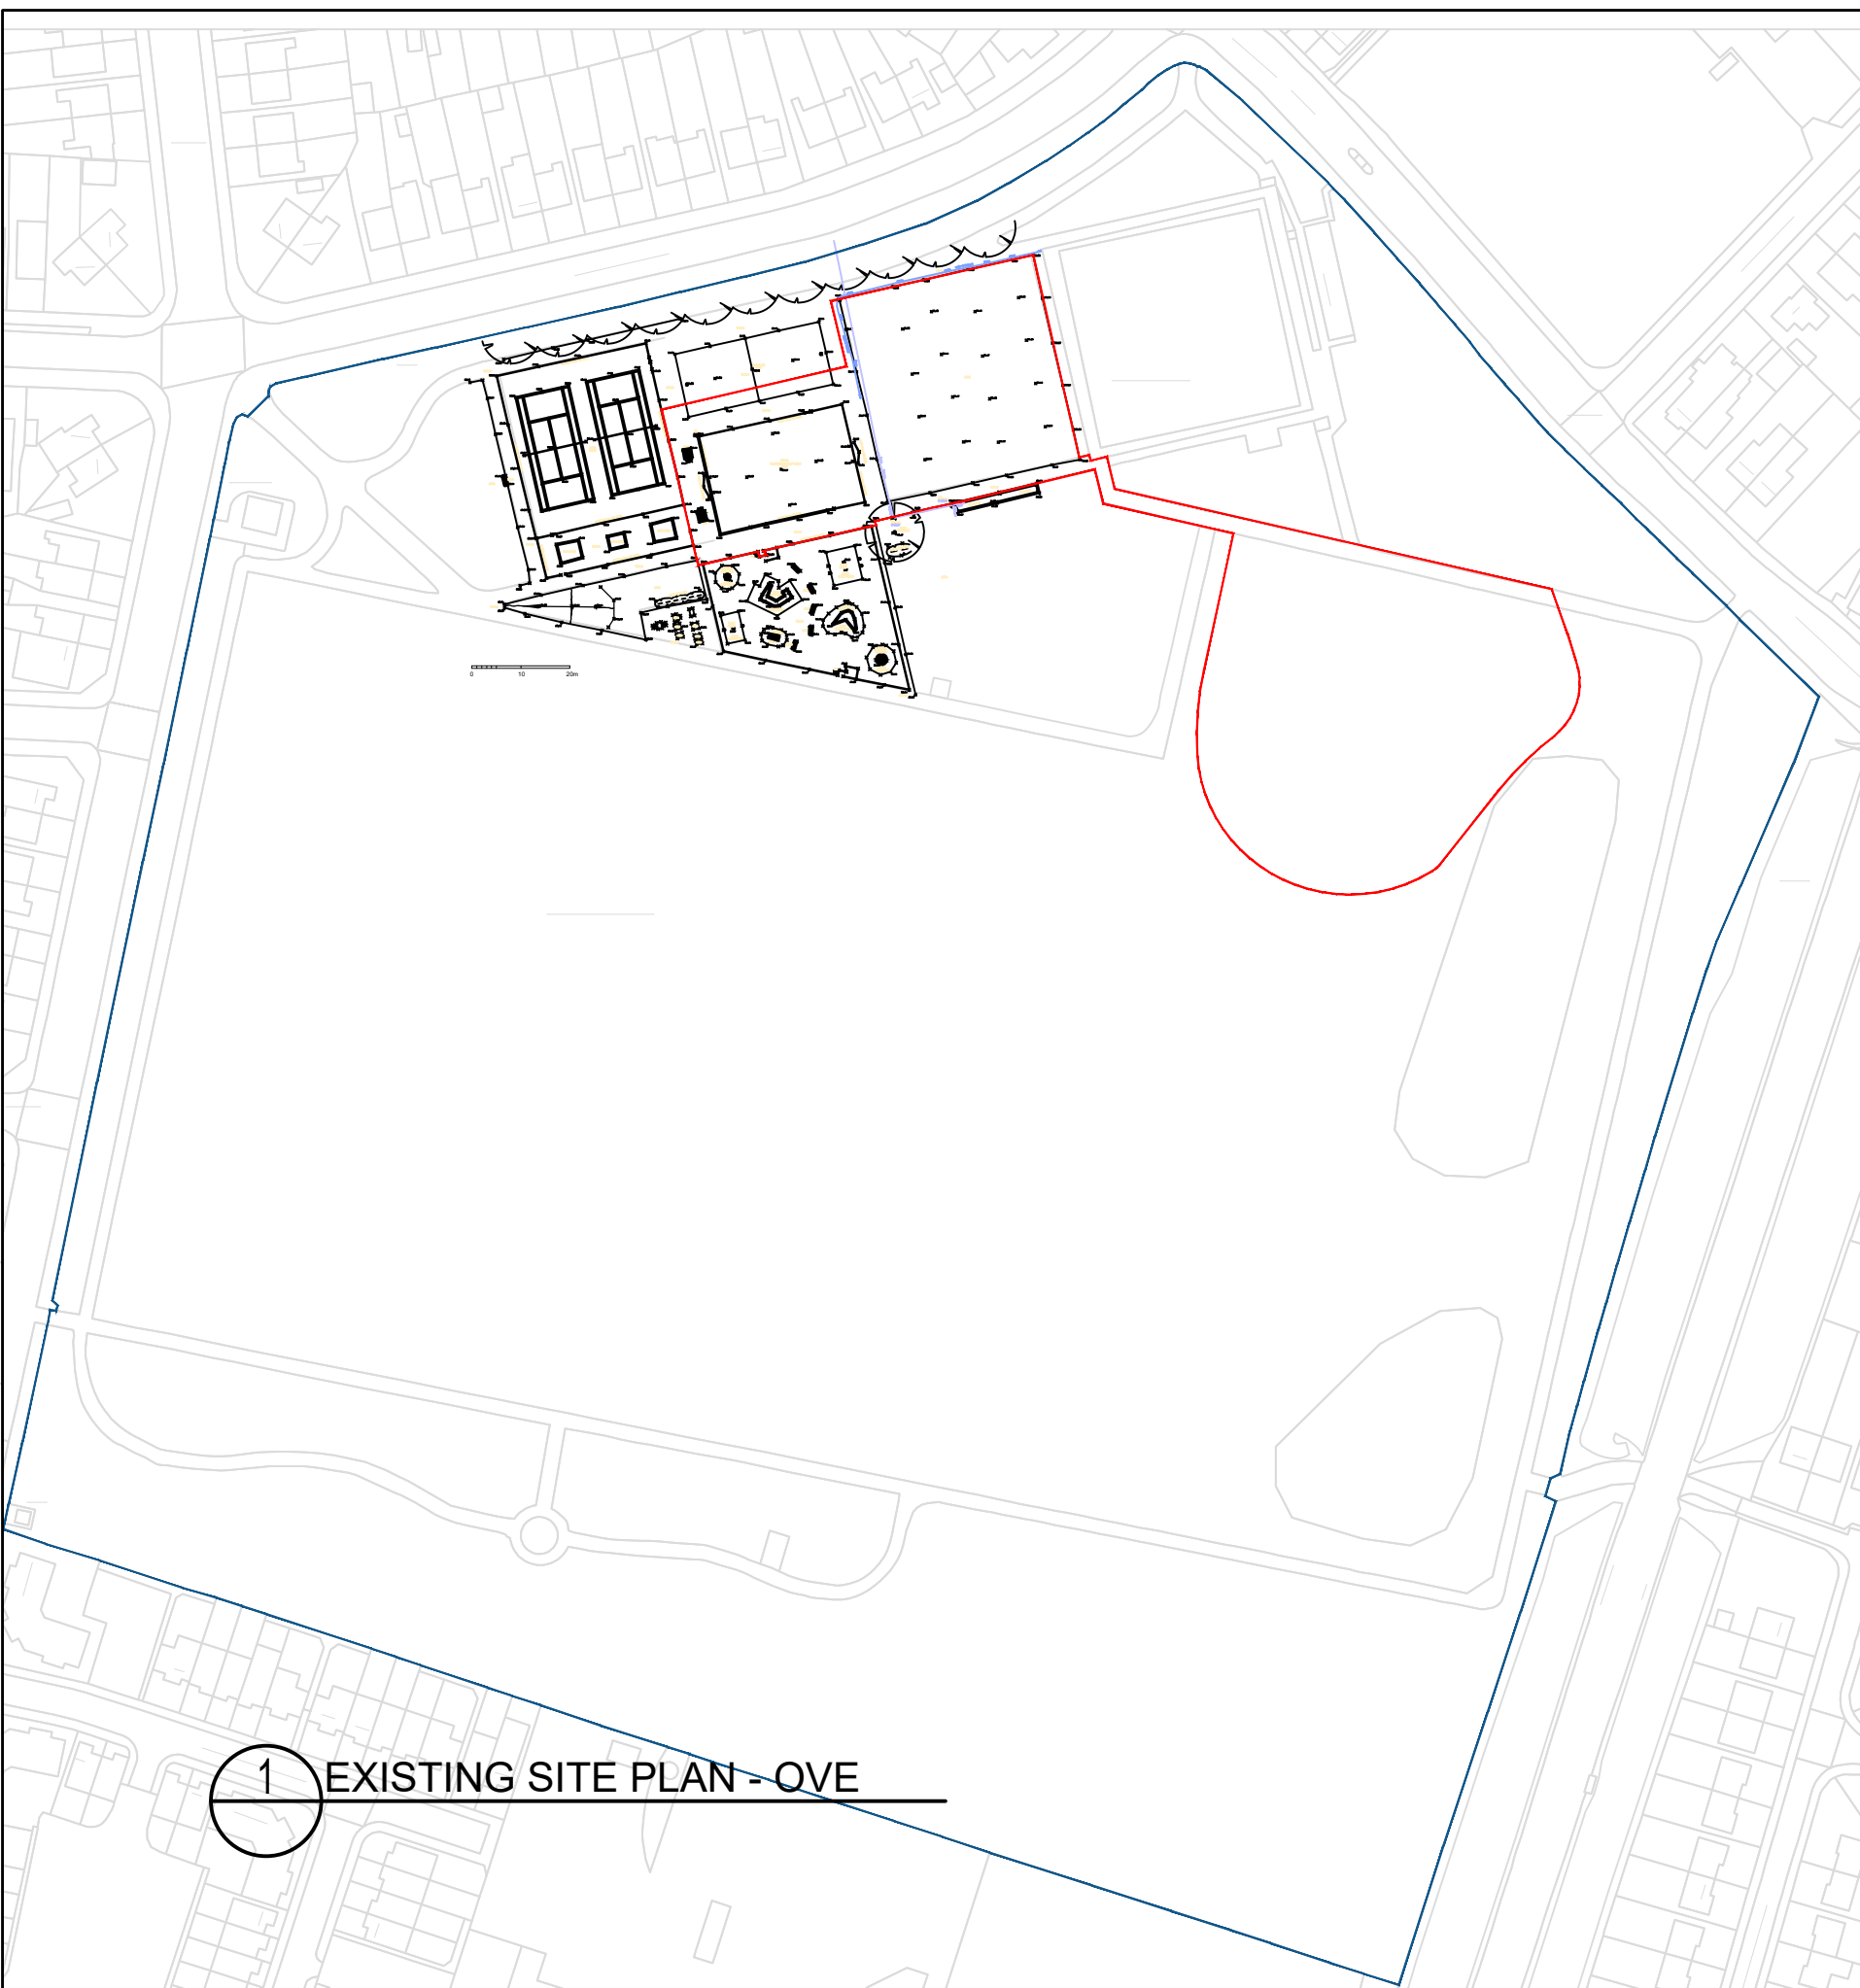

1 EXISTING SITE PLAN - OVE

|     |          |                                        |    |    |
|-----|----------|----------------------------------------|----|----|
| P2  | 09/04/20 | ISSUED FOR PLANNING. RED LINE BOUNDARY | RP | AM |
| P1  | 19/12/19 | ISSUED FOR PRE-PLANNING REVIEW         | TL | TL |
| REV | DATE     | DESCRIPTION                            | DR | CH |

**PLANNING ISSUE**

**darntonB3**  
ARCHITECTURE  
LEEDS

The Coach House, Monk Fryston Hall, Monk Fryston, LS25 5DU.  
T: 01977 681 001    www.darntonb3.com

|   |            |     |     |          |  |
|---|------------|-----|-----|----------|--|
| CLIENT   |            |     |     |          |  |
| CITY IN THE COMMUNITY   |            |     |     |          |  |
| PROJECT   |            |     |     |          |  |
| PLAY ZONE PILOTS   |            |     |     |          |  |
| LADYBARN PARK, MANCHESTER   |            |     |     |          |  |
| TITLE   |            |     |     |          |  |
| EXISTING   |            |     |     |          |  |
| SITE PLAN   |            |     |     |          |  |
| CREATION DATE   | SCALE @ A1 | DRN | CHK | STATUS   |  |
| 10/12/19   | 1:500      | TL  | TL  | S4       |  |
| SHEET NO.   |            |     |     | REVISION |  |
| 13034-DB3-B02-XX-DR-A-90002   |            |     |     | P2       |  |
| PROJECT NO/ORGANISATION/ZONE/LEVEL/TYPE/ROLE/NUMBER   |            |     |     |          |  |
| © COPYRIGHT. ALL RIGHTS RESERVED.<br>THIS DRAWING MUST BE USED IN CONJUNCTION WITH ALL OTHER RELEVANT DRAWINGS AND<br>ANY DISCREPANCIES MUST BE REPORTED TO DARNTONB3 IMMEDIATELY.<br>THIS DRAWING IS FOR INFORMATION ONLY AND NOT BE USED FOR CONSTRUCTION UNLESS EXPRESSLY ISSUED<br>FOR CONSTRUCTION.<br>DO NOT SCALE FROM THIS DRAWING. WORK ONLY TO THE PRINTED DIMENSIONS. |            |     |     |          |  |