



All dimensions shall be verified by the Contractor(s) on site prior to work commencing and relevant orders being placed. Do not scale from this drawing and only work to written dimensions. Any discrepancies to be brought to the attention of the Contract Administrator for instructions prior to proceeding.

Planning

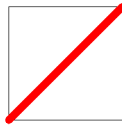


Site boundary

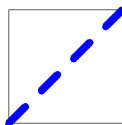


Proposed demolished building



1 Existing Site Plan
1 : 200

 

Scale: 1:200

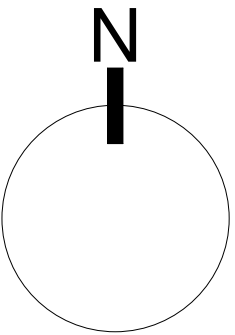

REV	DATE	COMMENT
-----	------	---------

CLIENT:
Mr P Fannon

PROJECT:
Wythenshawe Road

DRAWING:
Existing Site Plan

DRAWING NO:	REV:	STATUS:	SCALE:	CHECKED:	DRAWN:
2047-ABWA-XX-00-DR-A-(00)-0001			1 : 200	JB	JB
			SHEET:	DATE:	
			A2	26.10.2021	

AUDER-BW
ARCHITECTS