


Approx dims indicated: Do not scale from plan: All design work is subject to statutory approvals and may require amendment: 3D visuals for illustration only, including any associated BIMx modelling:Contractor to check all dimensions and details, on site prior submitting tender and placing orders for materials or for fabrication purposes: NOTE: where plans are generated from dimensions and photos provided by client, the contractor must check for accuracy & workability prior to commencement, any discrepancy must be reported immediately.
This information is not transferrable and granting license for use of this information by any other party is done so on the conditional basis that the licensee carries out their own dimensional checks for accuracy, otherwise the use of this information is prohibited.
THESE DRAWINGS HAVE BEEN PRODUCED FOR PLANNING &/OR BUILDING BUILDING REGULATIONS PURPOSES ONLY, AS MAY BE REQUIRED, FURTHER AMENDMENT MAY BE REQUIRED TO ACHIEVE COMPLIANCE WITH STATUTORY REQUIREMENTS. CONTRACTOR MUST ASSESS ENTIRE SCOPE OF WORKS ON SITE AND INCORPORATE ALL THAT IS REQUIRED TO ENABLE SUBMISSION OF A BONAFIDE TENDER. CLIENT MUST SPECIFY FINISHES AND WHETHER ANY EXTERNAL SUBCONTRACTORS ARE TO BE USED, MAIN CONTRACTOR TO INCLUDE FOR ANY BWIC WITH FACILITATING SUBCONTRACTORS PACKAGES EG: CLIENT APPOINTED SPECIALIST BATHROOM/KITCHEN DESIGN & INSTALLATIONS ETC.

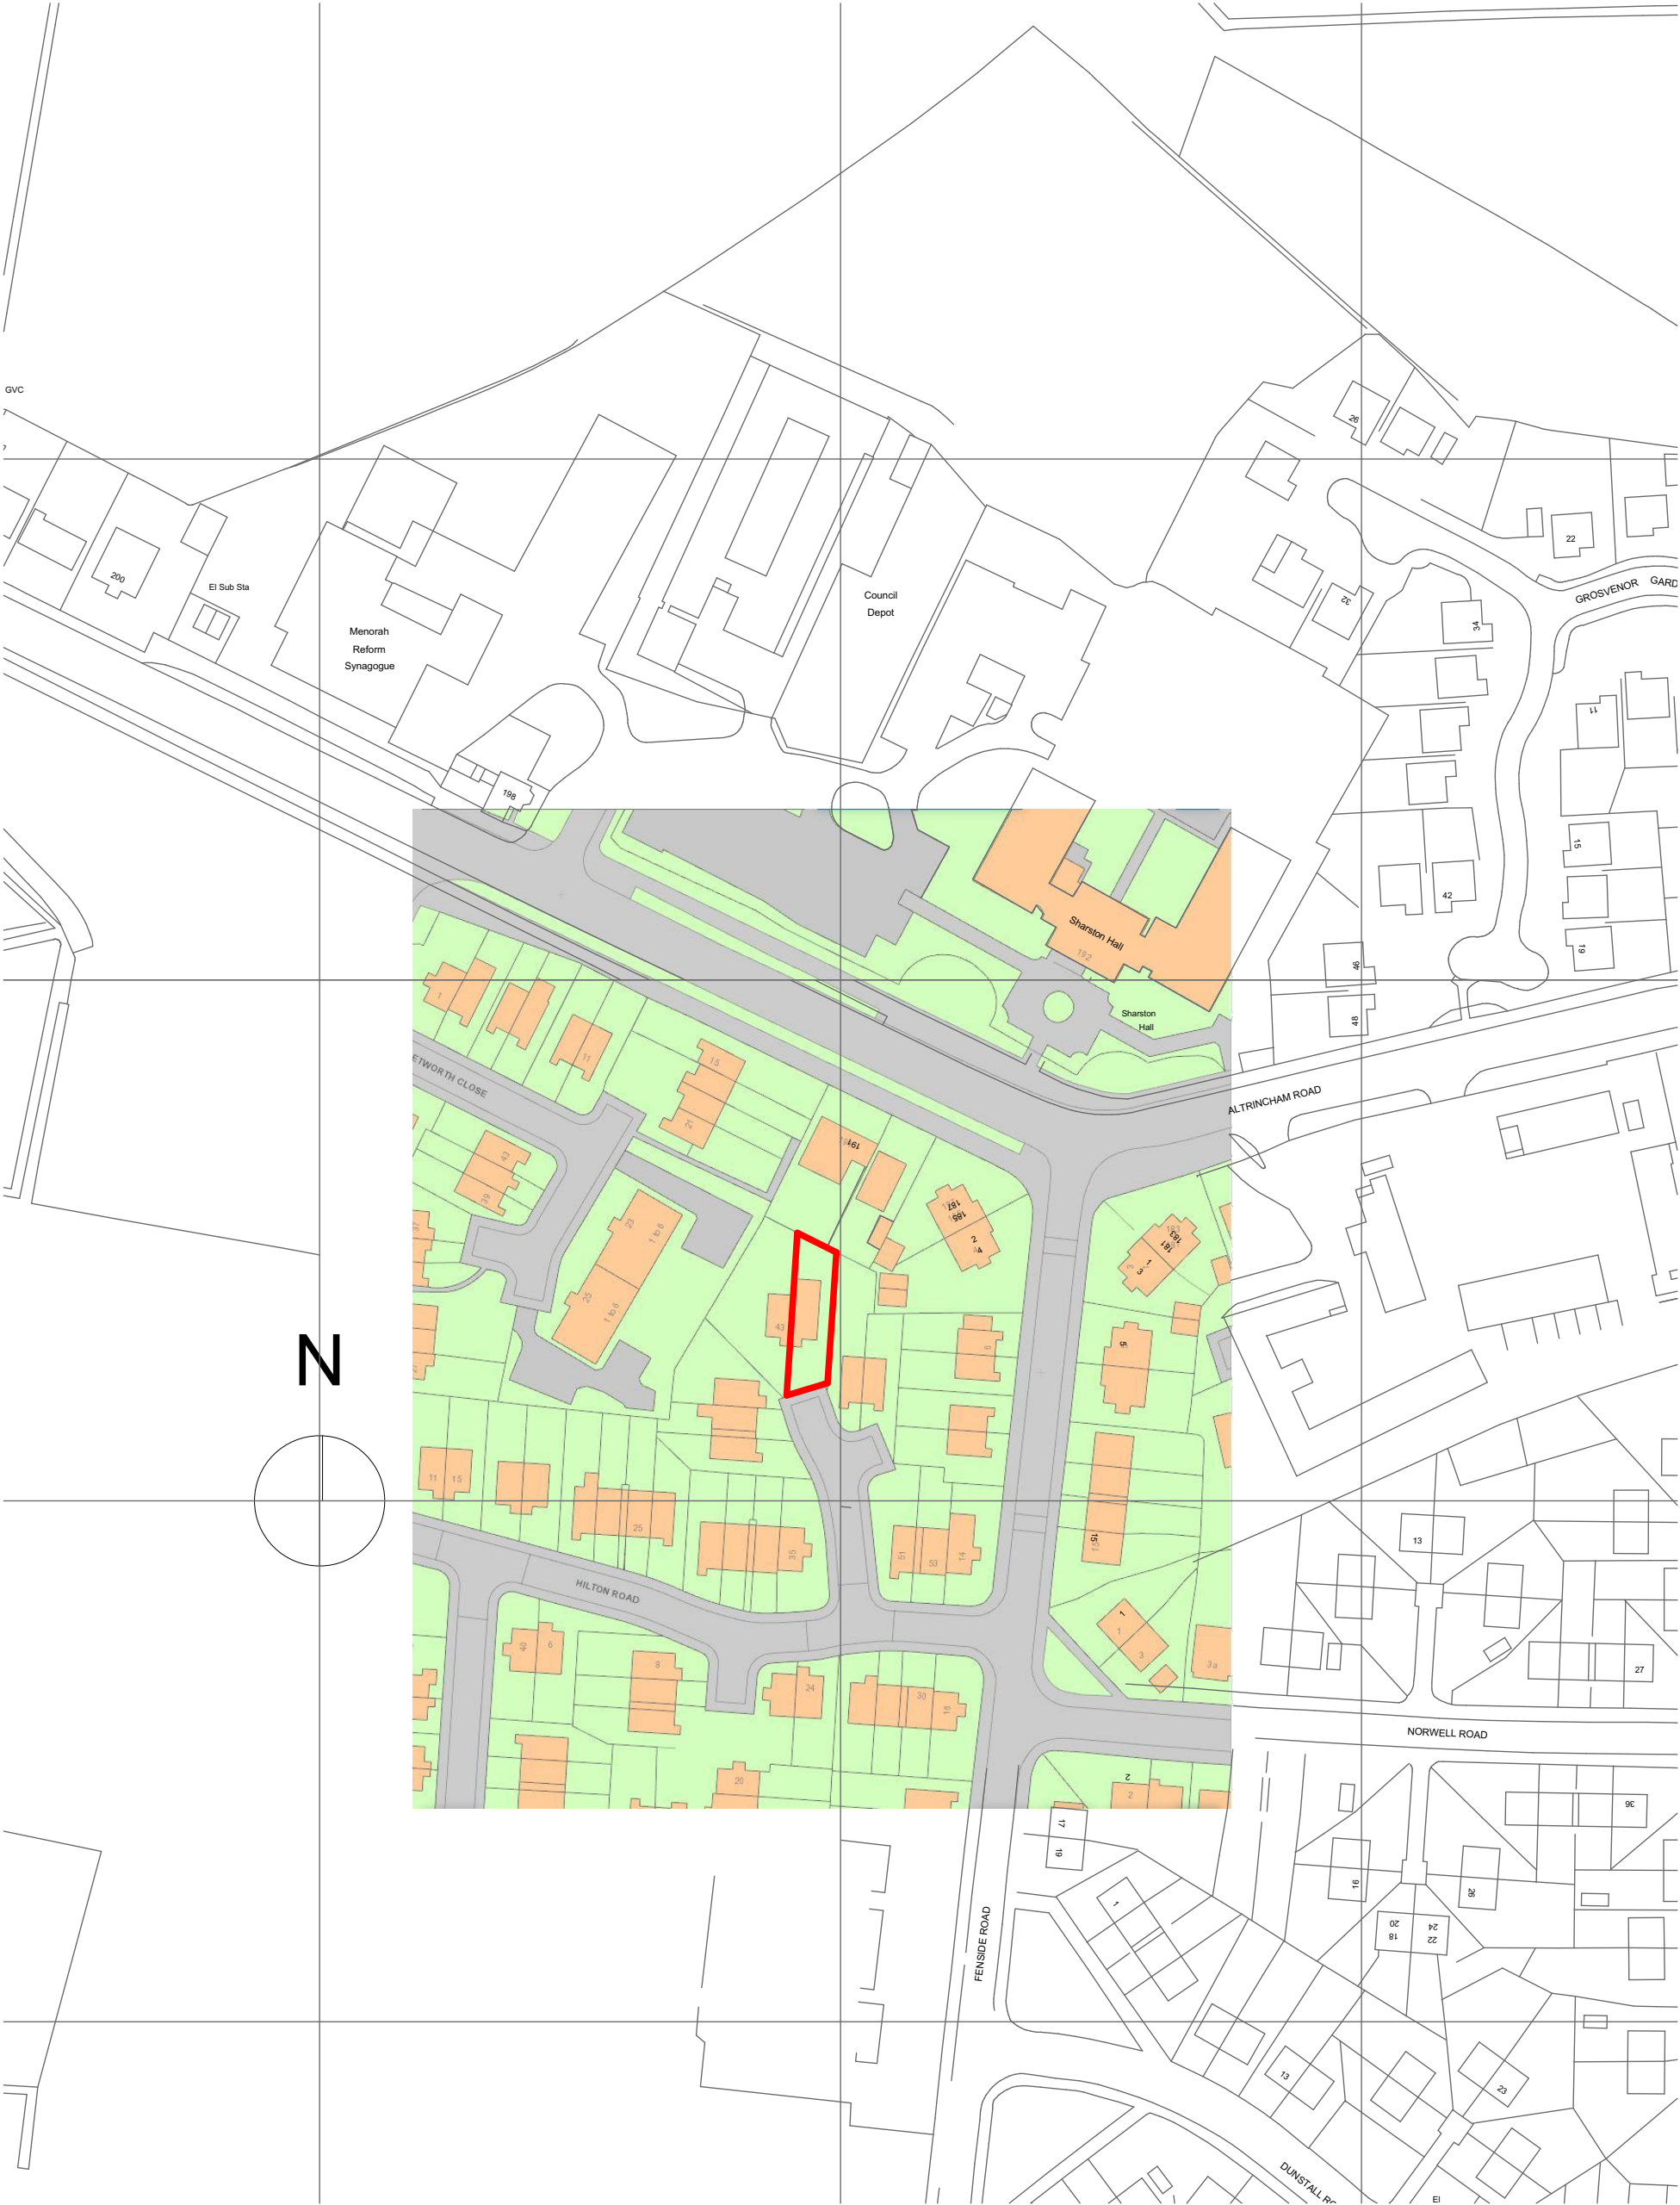


2 Storey side extension & 1 storey rear extension

CLIENT: Michelle & Richard MARSHAL	DWG TITLE: Location Plan		
SITE LOCATION: 45 HILTON ROAD, M22 4ZD	DATE: 210910	SCALE @ A3: 1:1250	DWG No: A.01.1
1:50 scalebar (m) 1 2 3 4 5 6 7 8 1:100 scalebar (m)			
SHIELDSDESIGN CHARTERED ARCHITECTURAL PRACTICE			
07931906057 http://www.shieldsdesign.com studio@shieldsdesign.com © SHIELDS DESIGN LTD All rights reserved			

CLIENT: Michelle & Richard MARSHAL	DWG TITLE:	Existing Site Plan	
SITE LOCATION: 45 HILTON ROAD, M22 4ZD	DATE: 210910	SCALE @ A3: 1:200	DWG No: A.01.2
		07931906057 http://www.shielsdesign.com studio@shielsdesign.com © SHIELS DESIGN LTD All rights reserved	


Approx dims indicated: Do not scale from plan: All design work is subject to statutory approvals and may require amendment: 3D visuals for illustration only, including any associated BIMx modelling:Contractor to check all dimensions and details, on site prior submitting tender and placing orders for materials or for fabrication purposes: NOTE: where plans are generated from dimensions and photos provided by client, the contractor must check for accuracy & workability prior to commencement, any discrepancy must be reported immediately.
This information is not transferrable and granting license for use of this information by any other party is done so on the conditional basis that the licensee carries out their own dimensional checks for accuracy, otherwise the use of this information is prohibited.
THESE DRAWINGS HAVE BEEN PRODUCED FOR PLANNING &/OR BUILDING BUILDING REGULATIONS PURPOSES ONLY, AS MAY BE REQUIRED, FURTHER AMENDMENT MAY BE REQUIRED TO ACHIEVE COMPLIANCE WITH STATUTORY REQUIREMENTS. CONTRACTOR MUST ASSESS ENTIRE SCOPE OF WORKS ON SITE AND INCORPORATE ALL THAT IS REQUIRED TO ENABLE SUBMISSION OF A BONAFIDE TENDER. CLIENT MUST SPECIFY FINISHES AND WHETHER ANY EXTERNAL SUBCONTRACTORS ARE TO BE USED, MAIN CONTRACTOR TO INCLUDE FOR ANY BWIC WITH FACILITATING SUBCONTRACTORS PACKAGES EG; CLIENT APPOINTED SPECIALIST BATHROOM/KITCHEN DESIGN & INSTALLATIONS ETC.

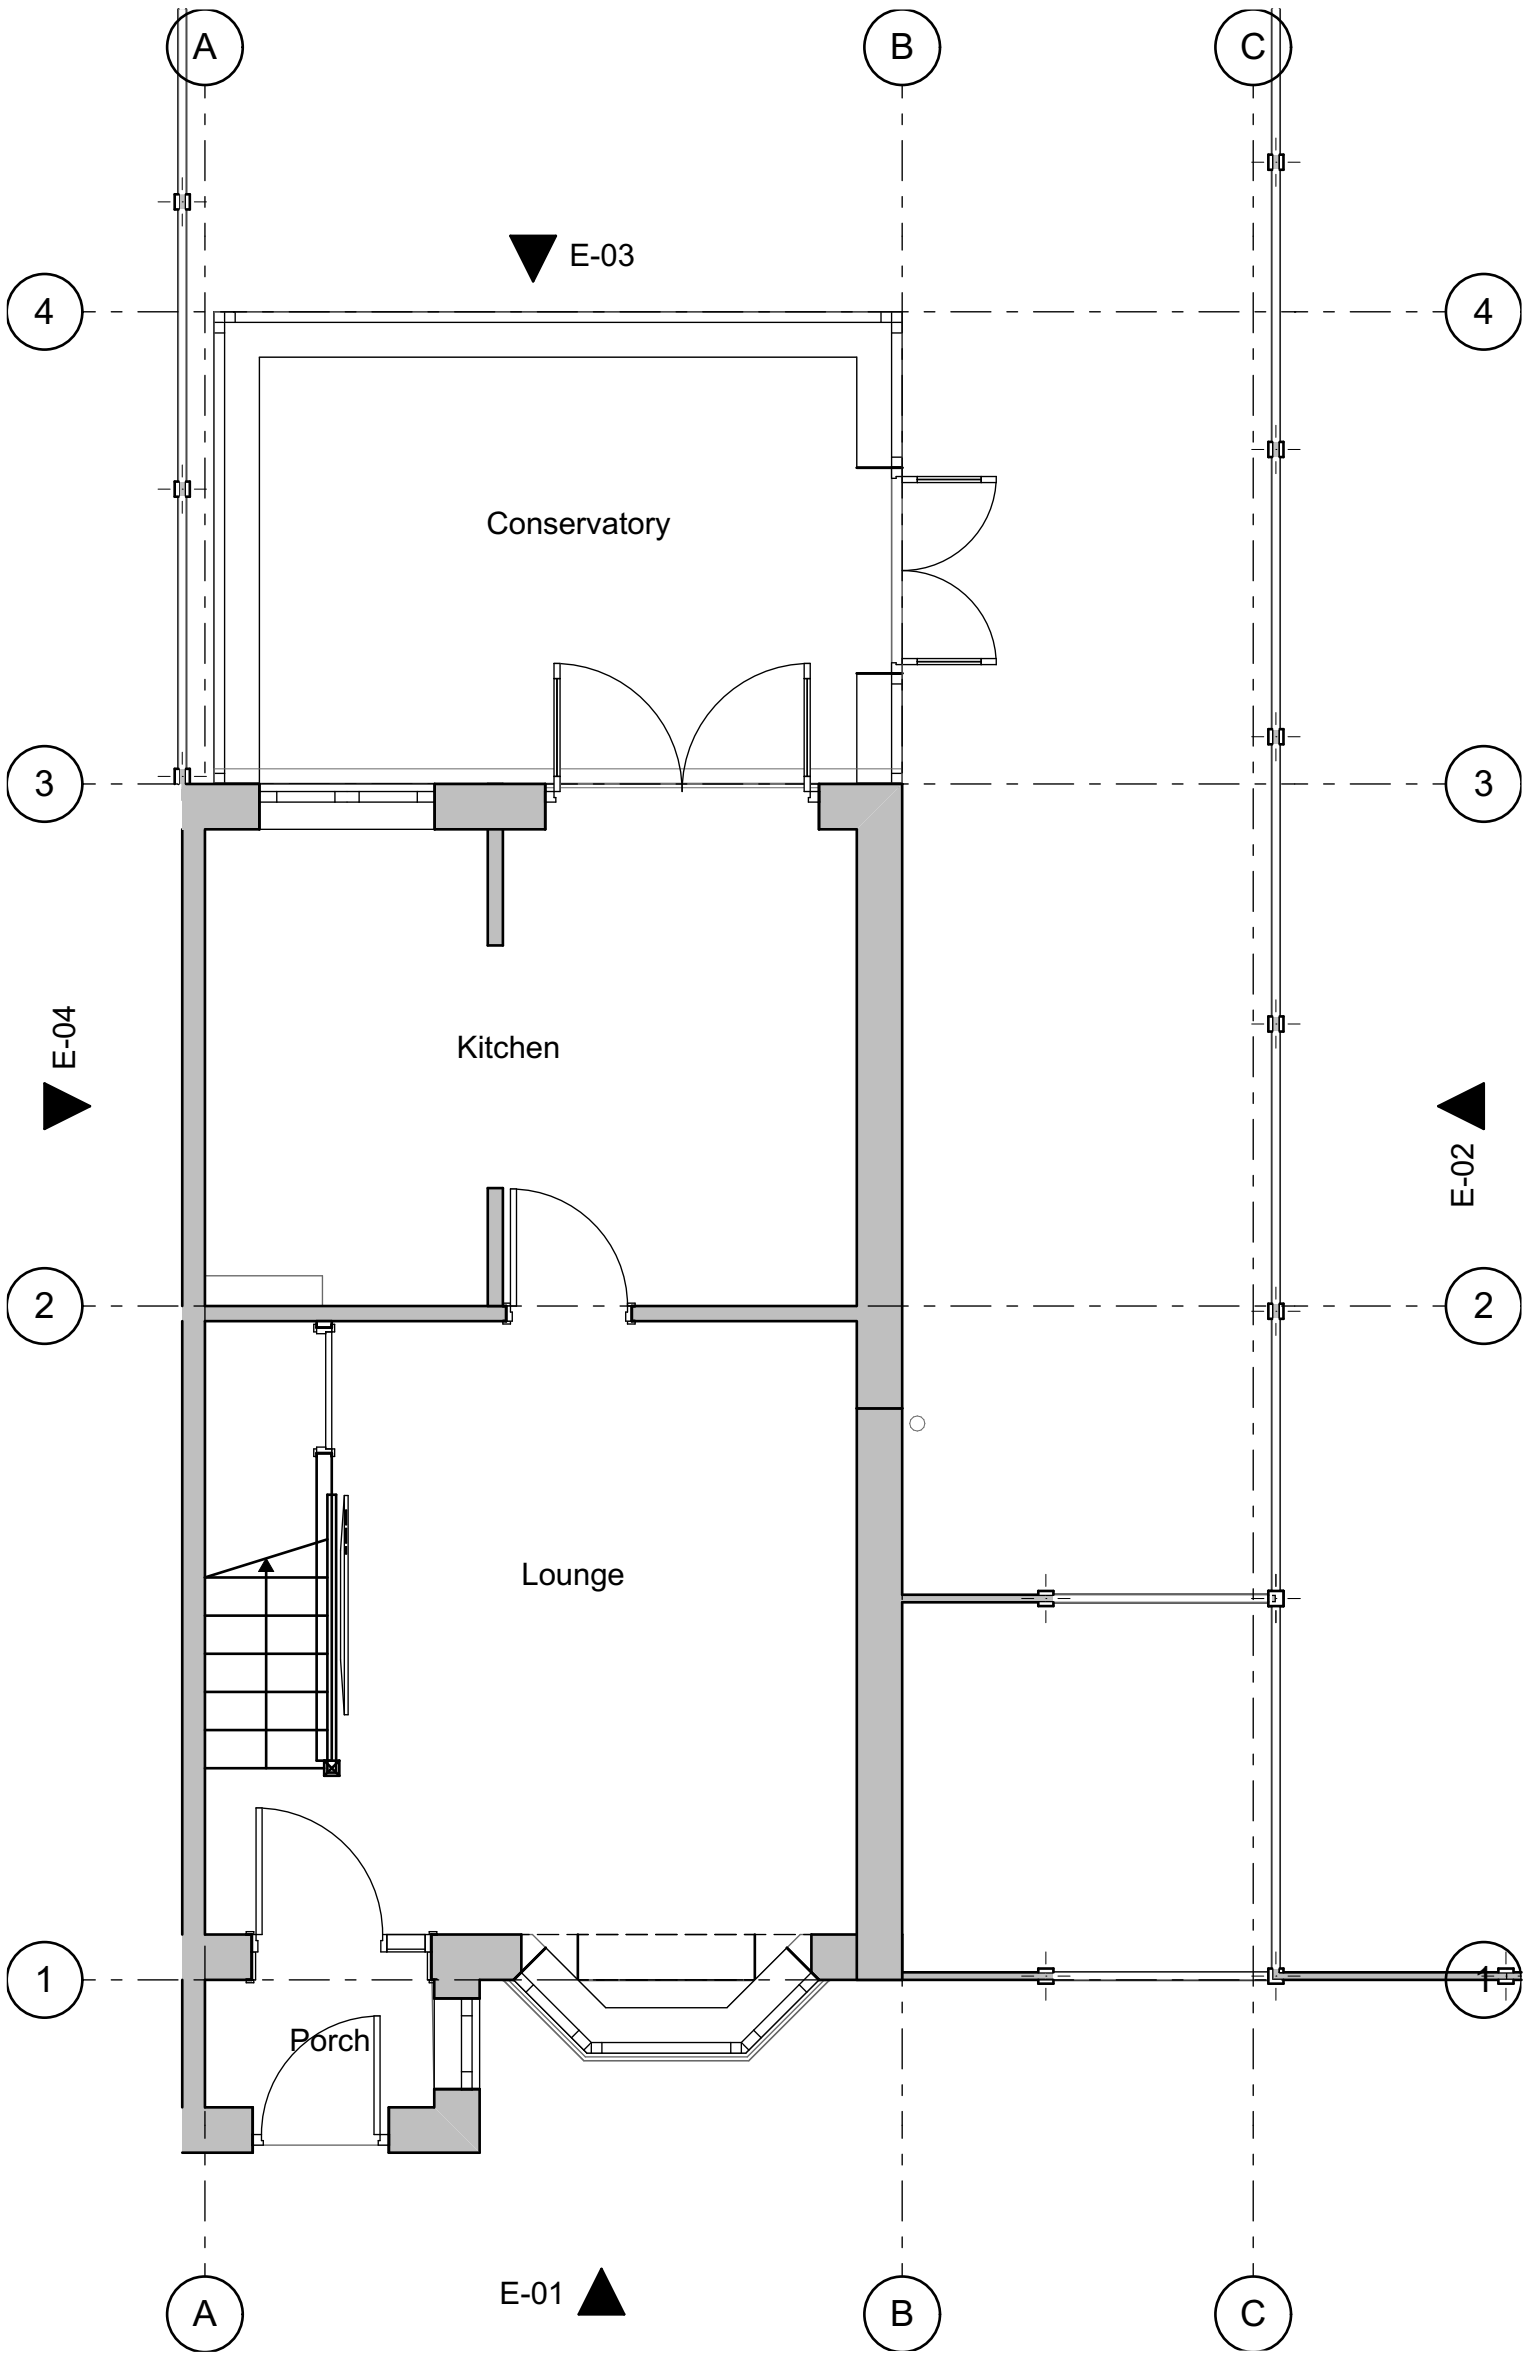

2 Storey side extension & 1 storey rear extension

CLIENT: Michelle & Richard MARSHAL	DWG TITLE: Existing Ground Floor	
SITE LOCATION: 45 HILTON ROAD, M22 4ZD	DATE: 210910	DWG No: A.01.3
1:50 scalebar (m)		

Approx dims indicated: Do not scale from plan: All design work is subject to statutory approvals and may require amendment: 3D visuals for illustration only, including any associated BIMx modelling:Contractor to check all dimensions and details, on site prior submitting tender and placing orders for materials or for fabrication purposes: NOTE: where plans are generated from dimensions and photos provided by client, the contractor must check for accuracy & workability prior to commencement, any discrepancy must be reported immediately.
This information is not transferrable and granting license for use of this information by any other party is done so on the conditional basis that the licensee carries out their own dimensional checks for accuracy, otherwise the use of this information is prohibited.
THESE DRAWINGS HAVE BEEN PRODUCED FOR PLANNING &/OR BUILDING BUILDING REGULATIONS PURPOSES ONLY, AS MAY BE REQUIRED, FURTHER AMENDMENT MAY BE REQUIRED TO ACHIEVE COMPLIANCE WITH STATUTORY REQUIREMENTS. CONTRACTOR MUST ASSESS ENTIRE SCOPE OF WORKS ON SITE AND INCORPORATE ALL THAT IS REQUIRED TO ENABLE SUBMISSION OF A BONAFIDE TENDER. CLIENT MUST SPECIFY FINISHES AND WHETHER ANY EXTERNAL SUBCONTRACTORS ARE TO BE USED, MAIN CONTRACTOR TO INCLUDE FOR ANY BWIC WITH FACILITATING SUBCONTRACTORS PACKAGES EG; CLIENT APPOINTED SPECIALIST BATHROOM/KITCHEN DESIGN & INSTALLATIONS ETC.

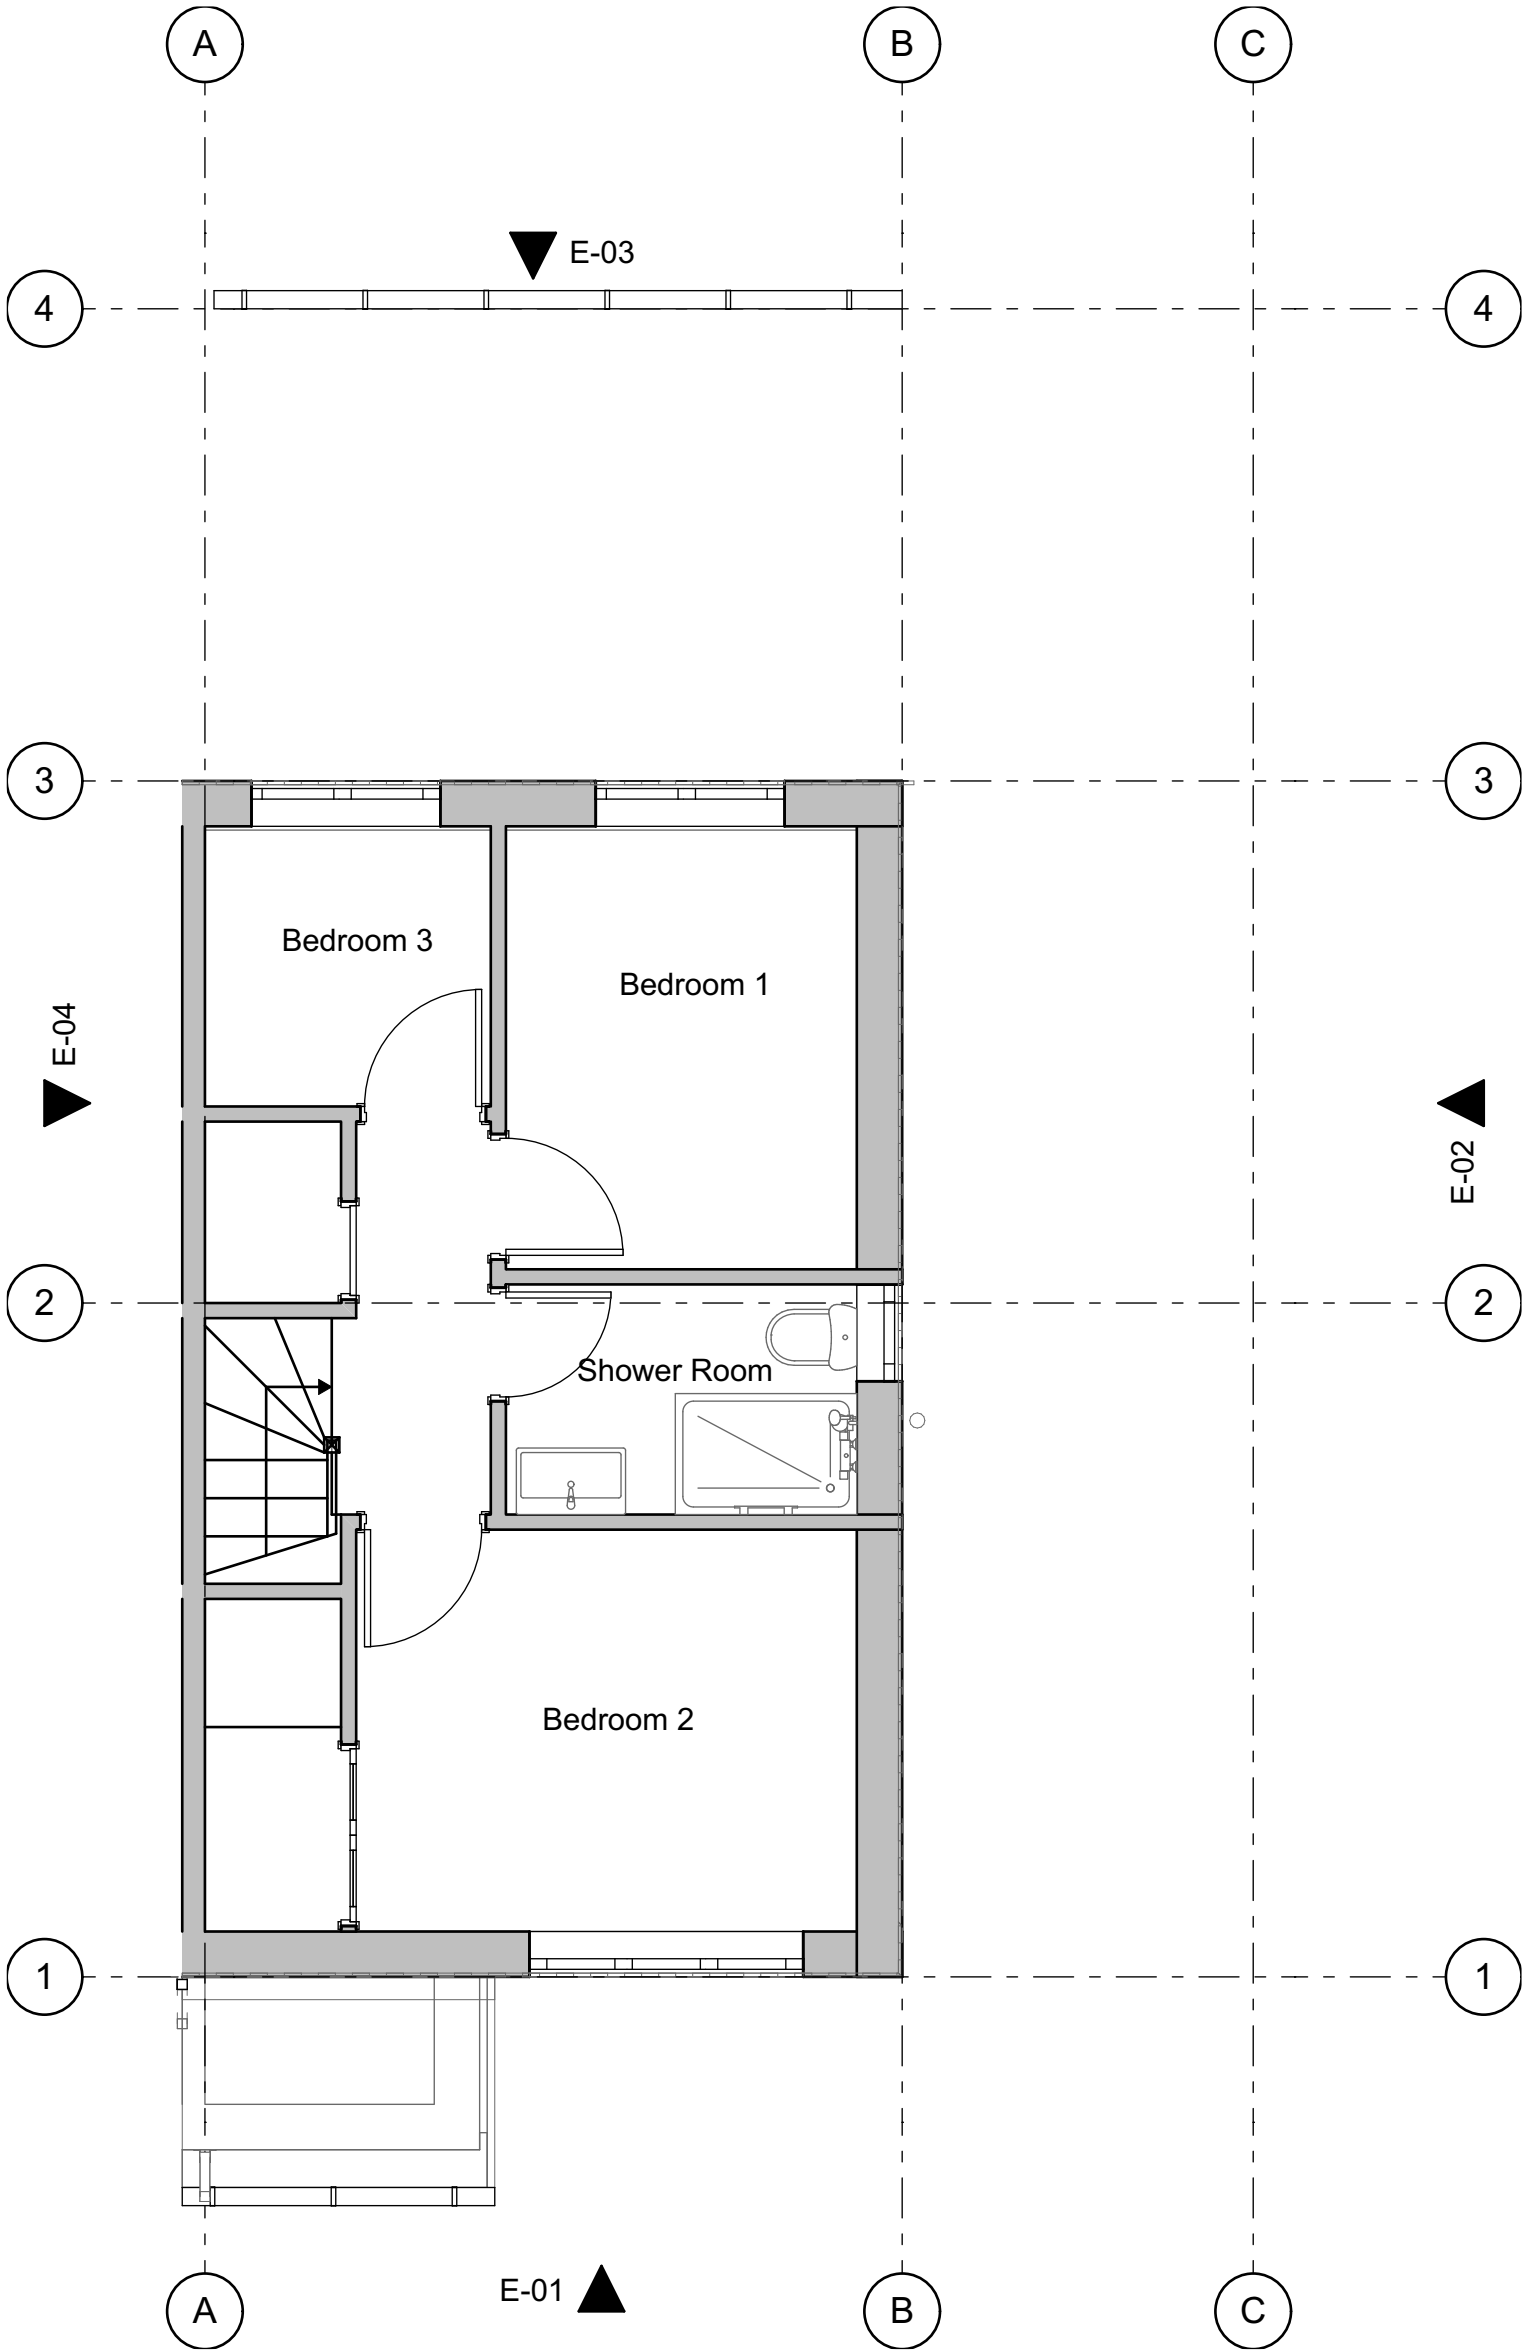


2 Storey side extension & 1 storey rear extension

CLIENT: Michelle & Richard MARSHAL	DWG TITLE: Existing First Floor		
SITE LOCATION: 45 HILTON ROAD, M22 4ZD	DATE: 210910	SCALE @ A3: 1:50	DWG No: A.01.4
1:50 scalebar (m) 1:100 scalebar (m)			
SHIELSDSIGN CHARTERED ARCHITECTURAL PRACTICE			
07931906057 http://www.shielsdesign.com studio@shielsdesign.com © SHIELS DESIGN LTD All rights reserved			

Approx dims indicated: Do not scale from plan: All design work is subject to statutory approvals and may require amendment: 3D visuals for illustration only, including any associated BIMx modelling: Contractor to check all dimensions and details, on site prior submitting tender and placing orders for materials or for fabrication purposes: NOTE: where plans are generated from dimensions and photos provided by client, the contractor must check for accuracy & workability prior to commencement, any discrepancy must be reported immediately.

This information is not transferable and granting license for use of this information by any other party is done so on the conditional basis that the licensee carries out their own dimensional checks for accuracy, otherwise the use of this information is prohibited.



THESE DRAWINGS HAVE BEEN PRODUCED FOR PLANNING &/OR BUILDING BUILDING REGULATIONS PURPOSES ONLY, AS MAY BE REQUIRED, FURTHER AMENDMENT MAY BE REQUIRED TO ACHIEVE COMPLIANCE WITH STATUTORY REQUIREMENTS. CONTRACTOR MUST ASSESS ENTIRE SCOPE OF WORKS ON SITE AND INCORPORATE ALL THAT IS REQUIRED TO ENABLE SUBMISSION OF A BONAFIDE TENDER. CLIENT MUST SPECIFY FINISHES AND WHETHER ANY EXTERNAL SUBCONTRACTORS ARE TO BE USED, MAIN CONTRACTOR TO INCLUDE FOR ANY BWIC WITH FACILITATING SUBCONTRACTORS PACKAGES EG: CLIENT APPOINTED SPECIALIST BATHROOM/KITCHEN DESIGN & INSTALLATIONS ETC.

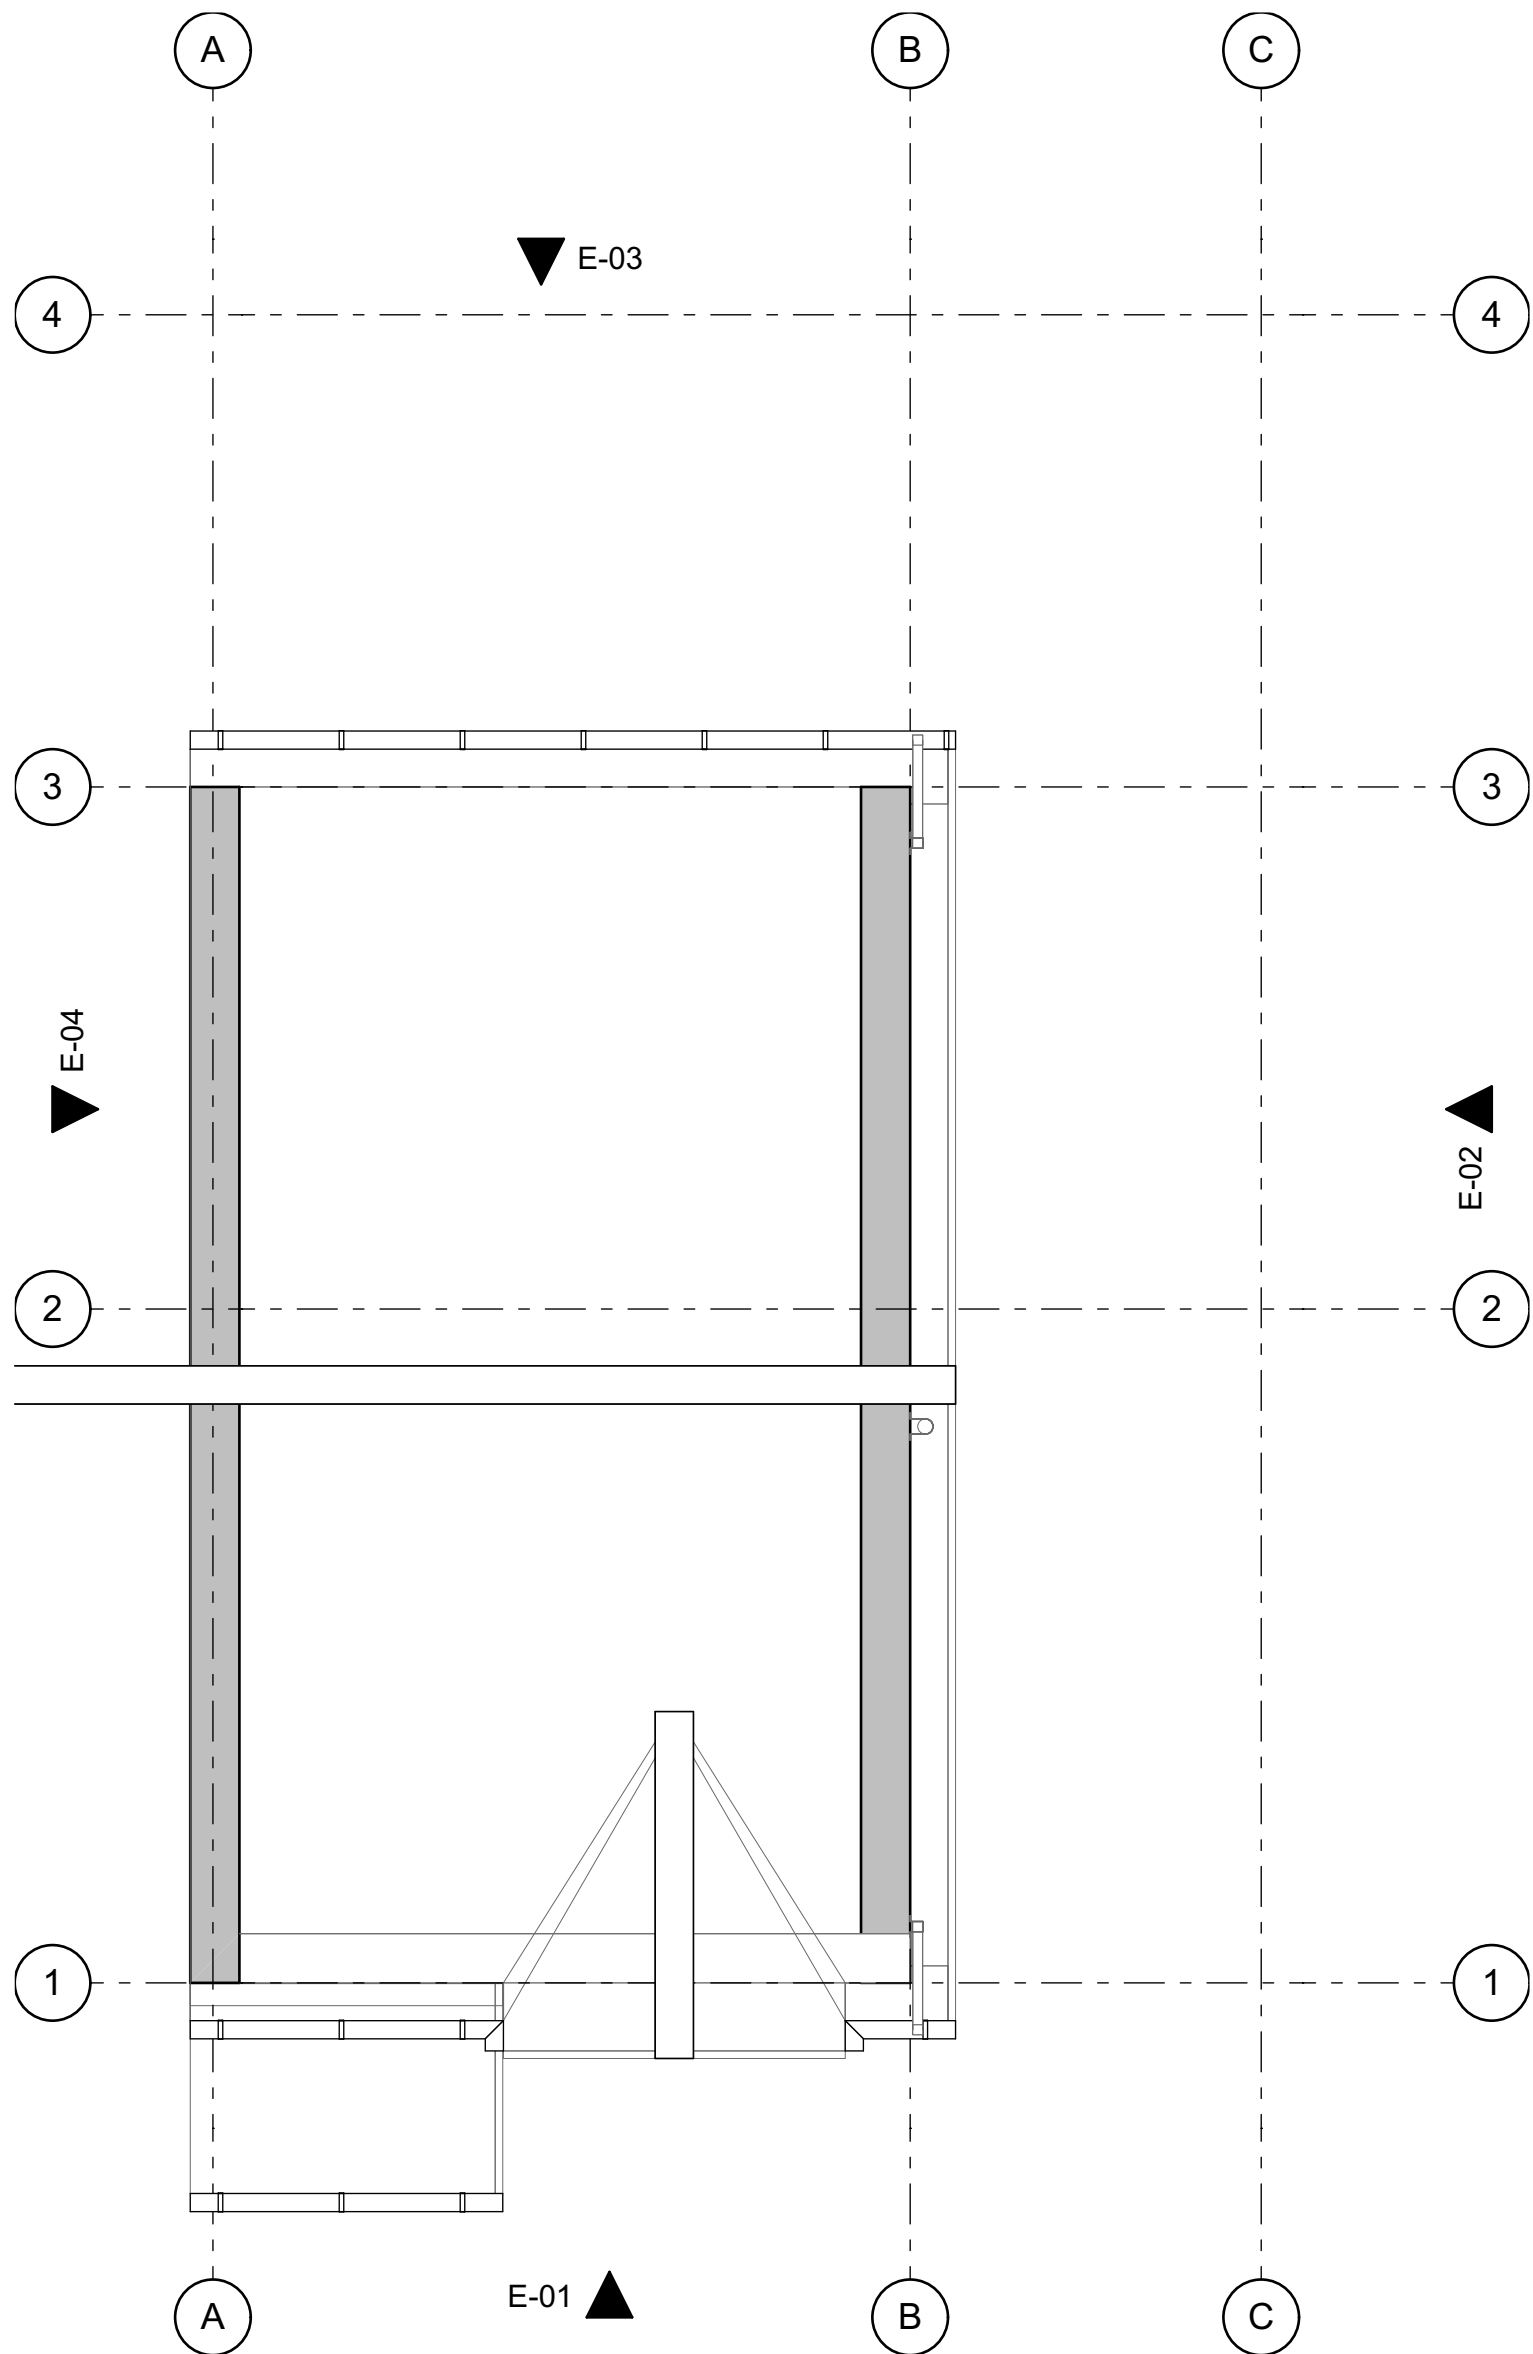

2 Storey side extension & 1 storey rear extension

CLIENT: Michelle & Richard MARSHAL		DWG TITLE: Existing Roof	
SITE LOCATION: 45 HILTON ROAD, M22 4ZD		DATE: 210910	SCALE @ A3: 1:50
DWG No: A.01.5		1:50 scalebar (m)	
1:100 scalebar (m)		SHIELSDSIGN CHARTERED ARCHITECTURAL PRACTICE	
07931906057		http://www.shielsdesign.com	
studio@shielsdesign.com		© SHIELS DESIGN LTD All rights reserved	

Approx dims indicated: Do not scale from plan: All design work is subject to statutory approvals and may require amendment: 3D visuals for illustration only, including any associated BIMx modelling: Contractor to check all dimensions and details, on site prior submitting tender and placing orders for materials or for fabrication purposes: NOTE: where plans are generated from dimensions and photos provided by client, the contractor must check for accuracy & workability prior to commencement, any discrepancy must be reported immediately.
This information is not transferrable and granting license for use of this information by any other party is done so on the conditional basis that the licensee carries out their own dimensional checks for accuracy, otherwise the use of this information is prohibited.
THESE DRAWINGS HAVE BEEN PRODUCED FOR PLANNING &/OR BUILDING BUILDING REGULATIONS PURPOSES ONLY, AS MAY BE REQUIRED, FURTHER AMENDMENT MAY BE REQUIRED TO ACHIEVE COMPLIANCE WITH STATUTORY REQUIREMENTS. CONTRACTOR MUST ASSESS ENTIRE SCOPE OF WORKS ON SITE AND INCORPORATE ALL THAT IS REQUIRED TO ENABLE SUBMISSION OF A BONAFIDE TENDER. CLIENT MUST SPECIFY FINISHES AND WHETHER ANY EXTERNAL SUBCONTRACTORS ARE TO BE USED, MAIN CONTRACTOR TO INCLUDE FOR ANY BWIC WITH FACILITATING SUBCONTRACTORS PACKAGES EG: CLIENT APPOINTED SPECIALIST BATHROOM/KITCHEN DESIGN & INSTALLATIONS ETC.

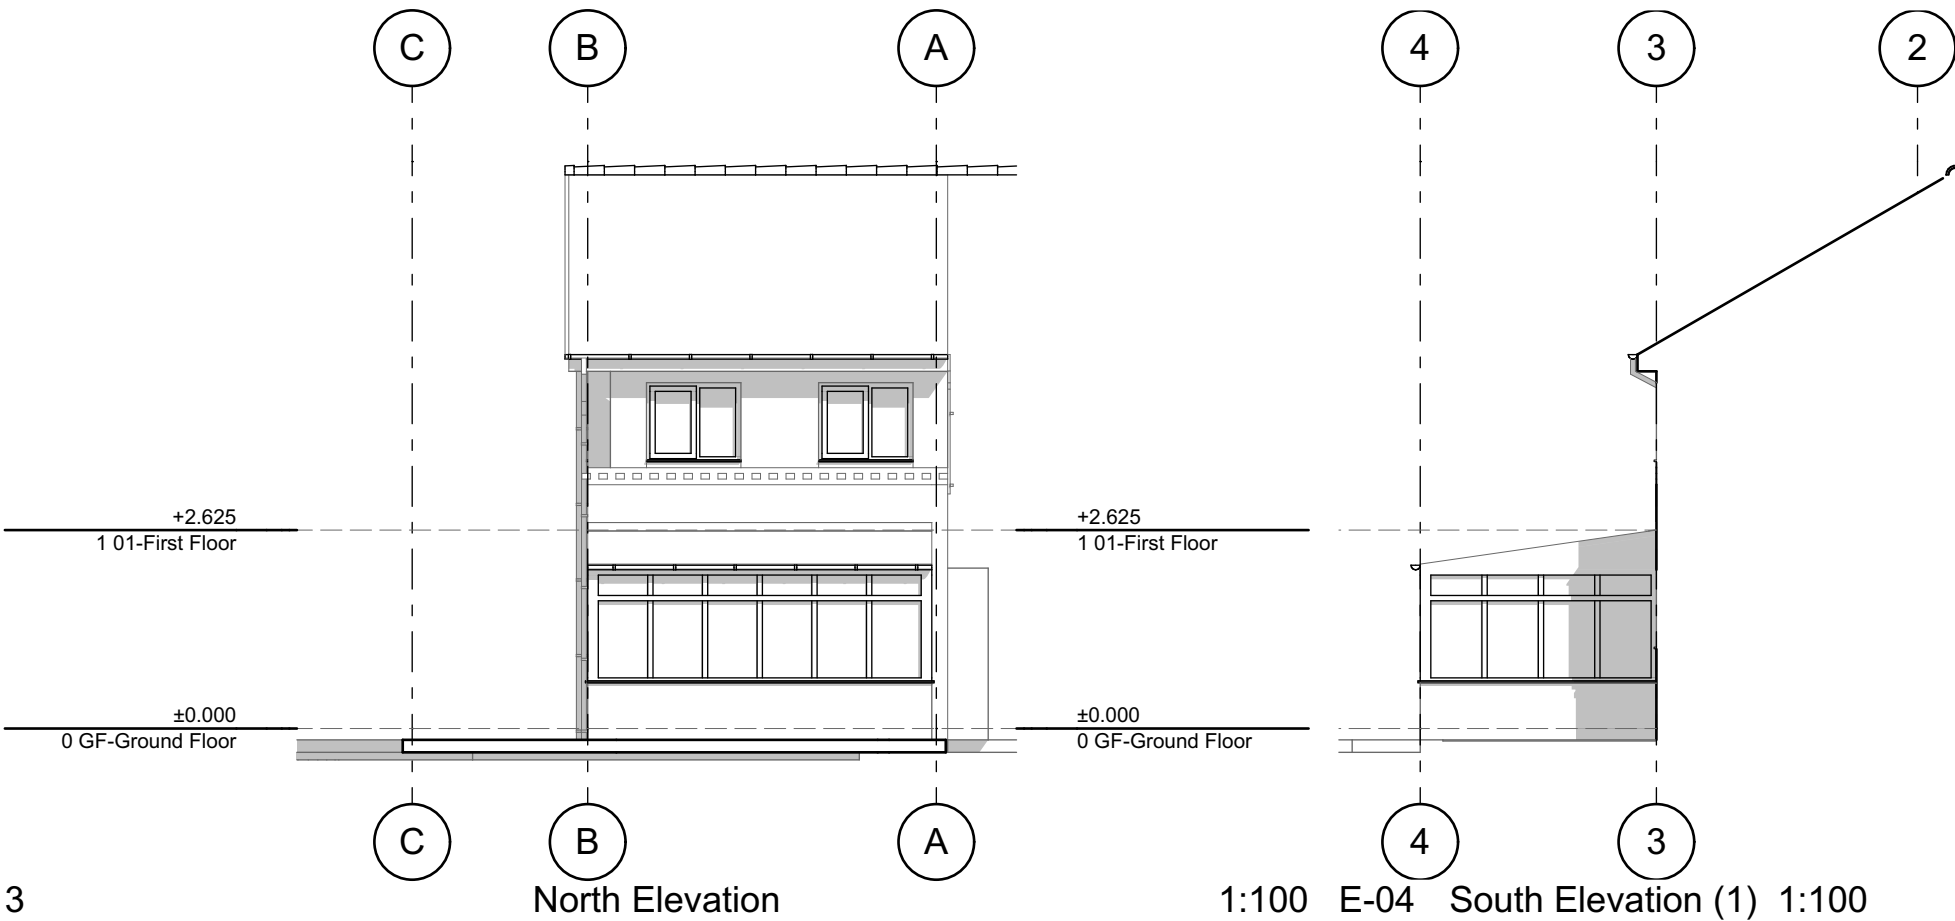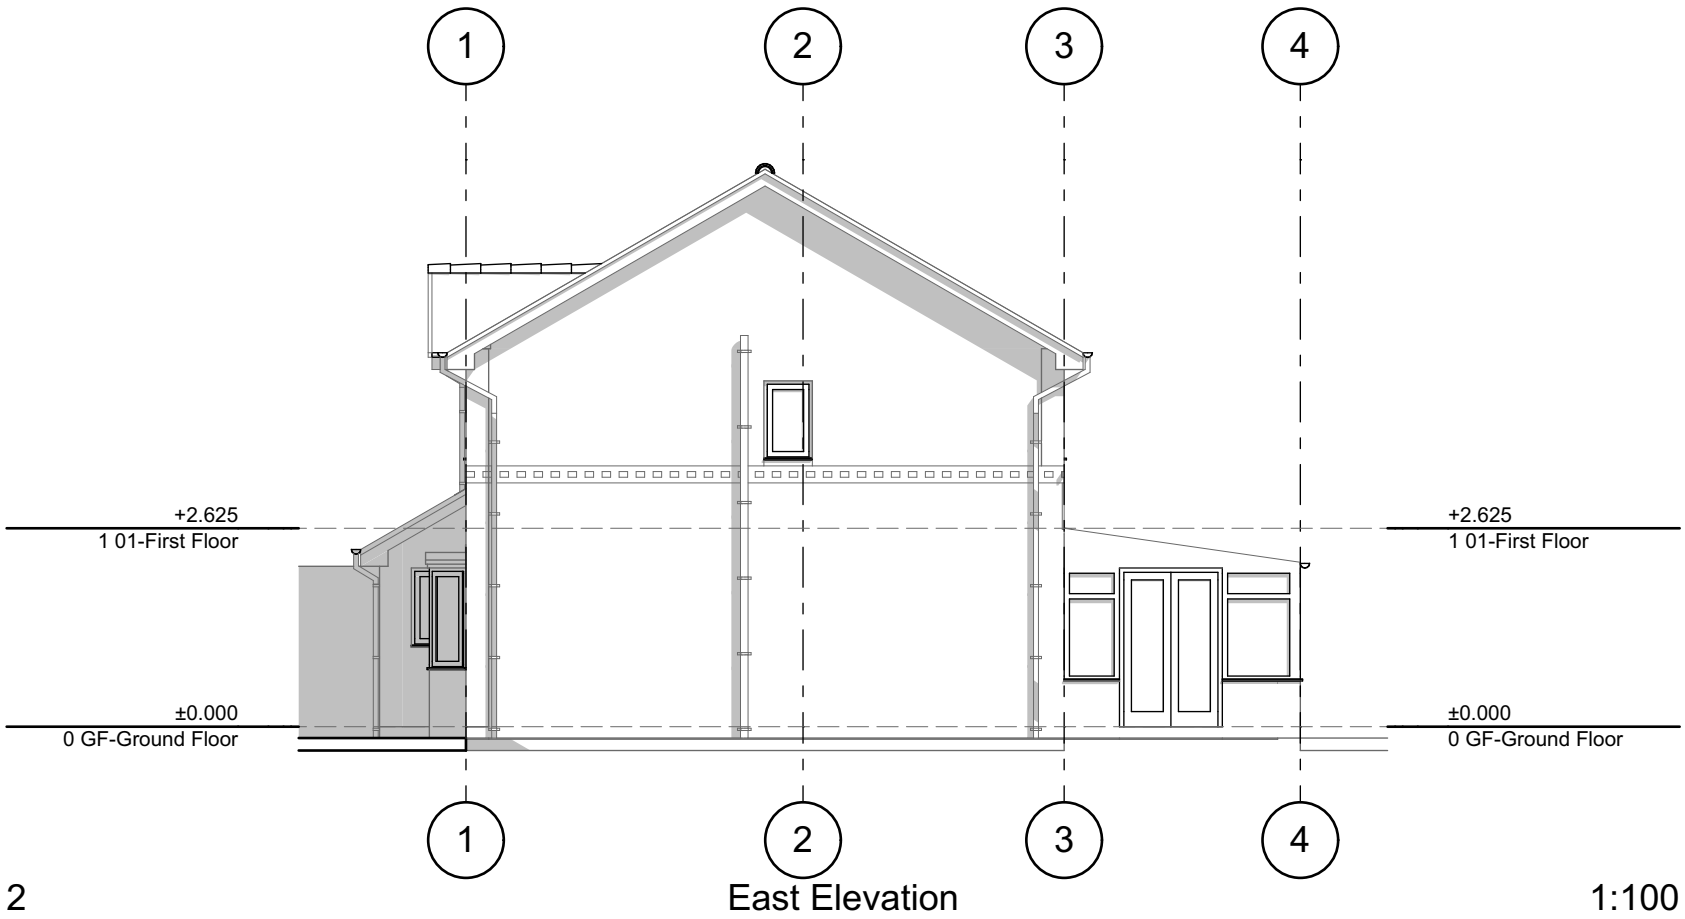


2 Storey side extension & 1 storey rear extension

CLIENT: Michelle & Richard MARSHAL	DWG TITLE: Existing Elevations		
SITE LOCATION: 45 HILTON ROAD, M22 4ZD	DATE: 210910	SCALE @ A3: 1:100	DWG No: A.01.6
1:50 scalebar (m)		1:100 scalebar (m)	
SHIELDSDESIGN CHARTERED ARCHITECTURAL PRACTICE 07931906057 http://www.shieldsdesign.com studio@shieldsdesign.com © SHIELDS DESIGN LTD All rights reserved			

The site plan shows a building footprint with various rooms labeled: Open Plan Family Room, Kitchen, Lounge, Study-bedroom, and WC. The building is situated within a larger site boundary, which is outlined in red. A north arrow is located in the lower right quadrant of the plan. The surrounding context includes a road network and other buildings, some of which are colored orange and grey. The plan also includes dimensions and level markers (e.g., E-03, E-04, E-01, E-02).

CLIENT: Michelle & Richard MARSHAL	DWG TITLE: Proposed Site Plan	
SITE LOCATION: 45 HILTON ROAD, M22 4ZD	DATE: 210910	SCALE @ A3: 1:200 DWG No: A.02.1
 SHIELSDSIGN CHARTERED ARCHITECTURAL PRACTICE		
07931906057 http://www.shielsdesign.com studio@shielsdesign.com © SHIELS DESIGN LTD All rights reserved		

Approx dims indicated: Do not scale from plan: All design work is subject to statutory approvals and may require amendment: 3D visuals for illustration only, including any associated BIMx modelling:Contractor to check all dimensions and details, on site prior submitting tender and placing orders for materials or for fabrication purposes: NOTE: where plans are generated from dimensions and photos provided by client, the contractor must check for accuracy & workability prior to commencement, any discrepancy must be reported immediately.
This information is not transferrable and granting license for use of this information by any other party is done so on the conditional basis that the licensee carries out their own dimensional checks for accuracy, otherwise the use of this information is prohibited.
THESE DRAWINGS HAVE BEEN PRODUCED FOR PLANNING &/OR BUILDING REGULATIONS PURPOSES ONLY, AS MAY BE REQUIRED, FURTHER AMENDMENT MAY BE REQUIRED TO ACHIEVE COMPLIANCE WITH STATUTORY REQUIREMENTS. CONTRACTOR MUST ASSESS ENTIRE SCOPE OF WORKS ON SITE AND INCORPORATE ALL THAT IS REQUIRED TO ENABLE SUBMISSION OF A BONAFIDE TENDER. CLIENT MUST SPECIFY FINISHES AND WHETHER ANY EXTERNAL SUBCONTRACTORS ARE TO BE USED, MAIN CONTRACTOR TO INCLUDE FOR ANY BWIC WITH FACILITATING SUBCONTRACTORS PACKAGES EG; CLIENT APPOINTED SPECIALIST BATHROOM/KITCHEN DESIGN & INSTALLATIONS ETC.

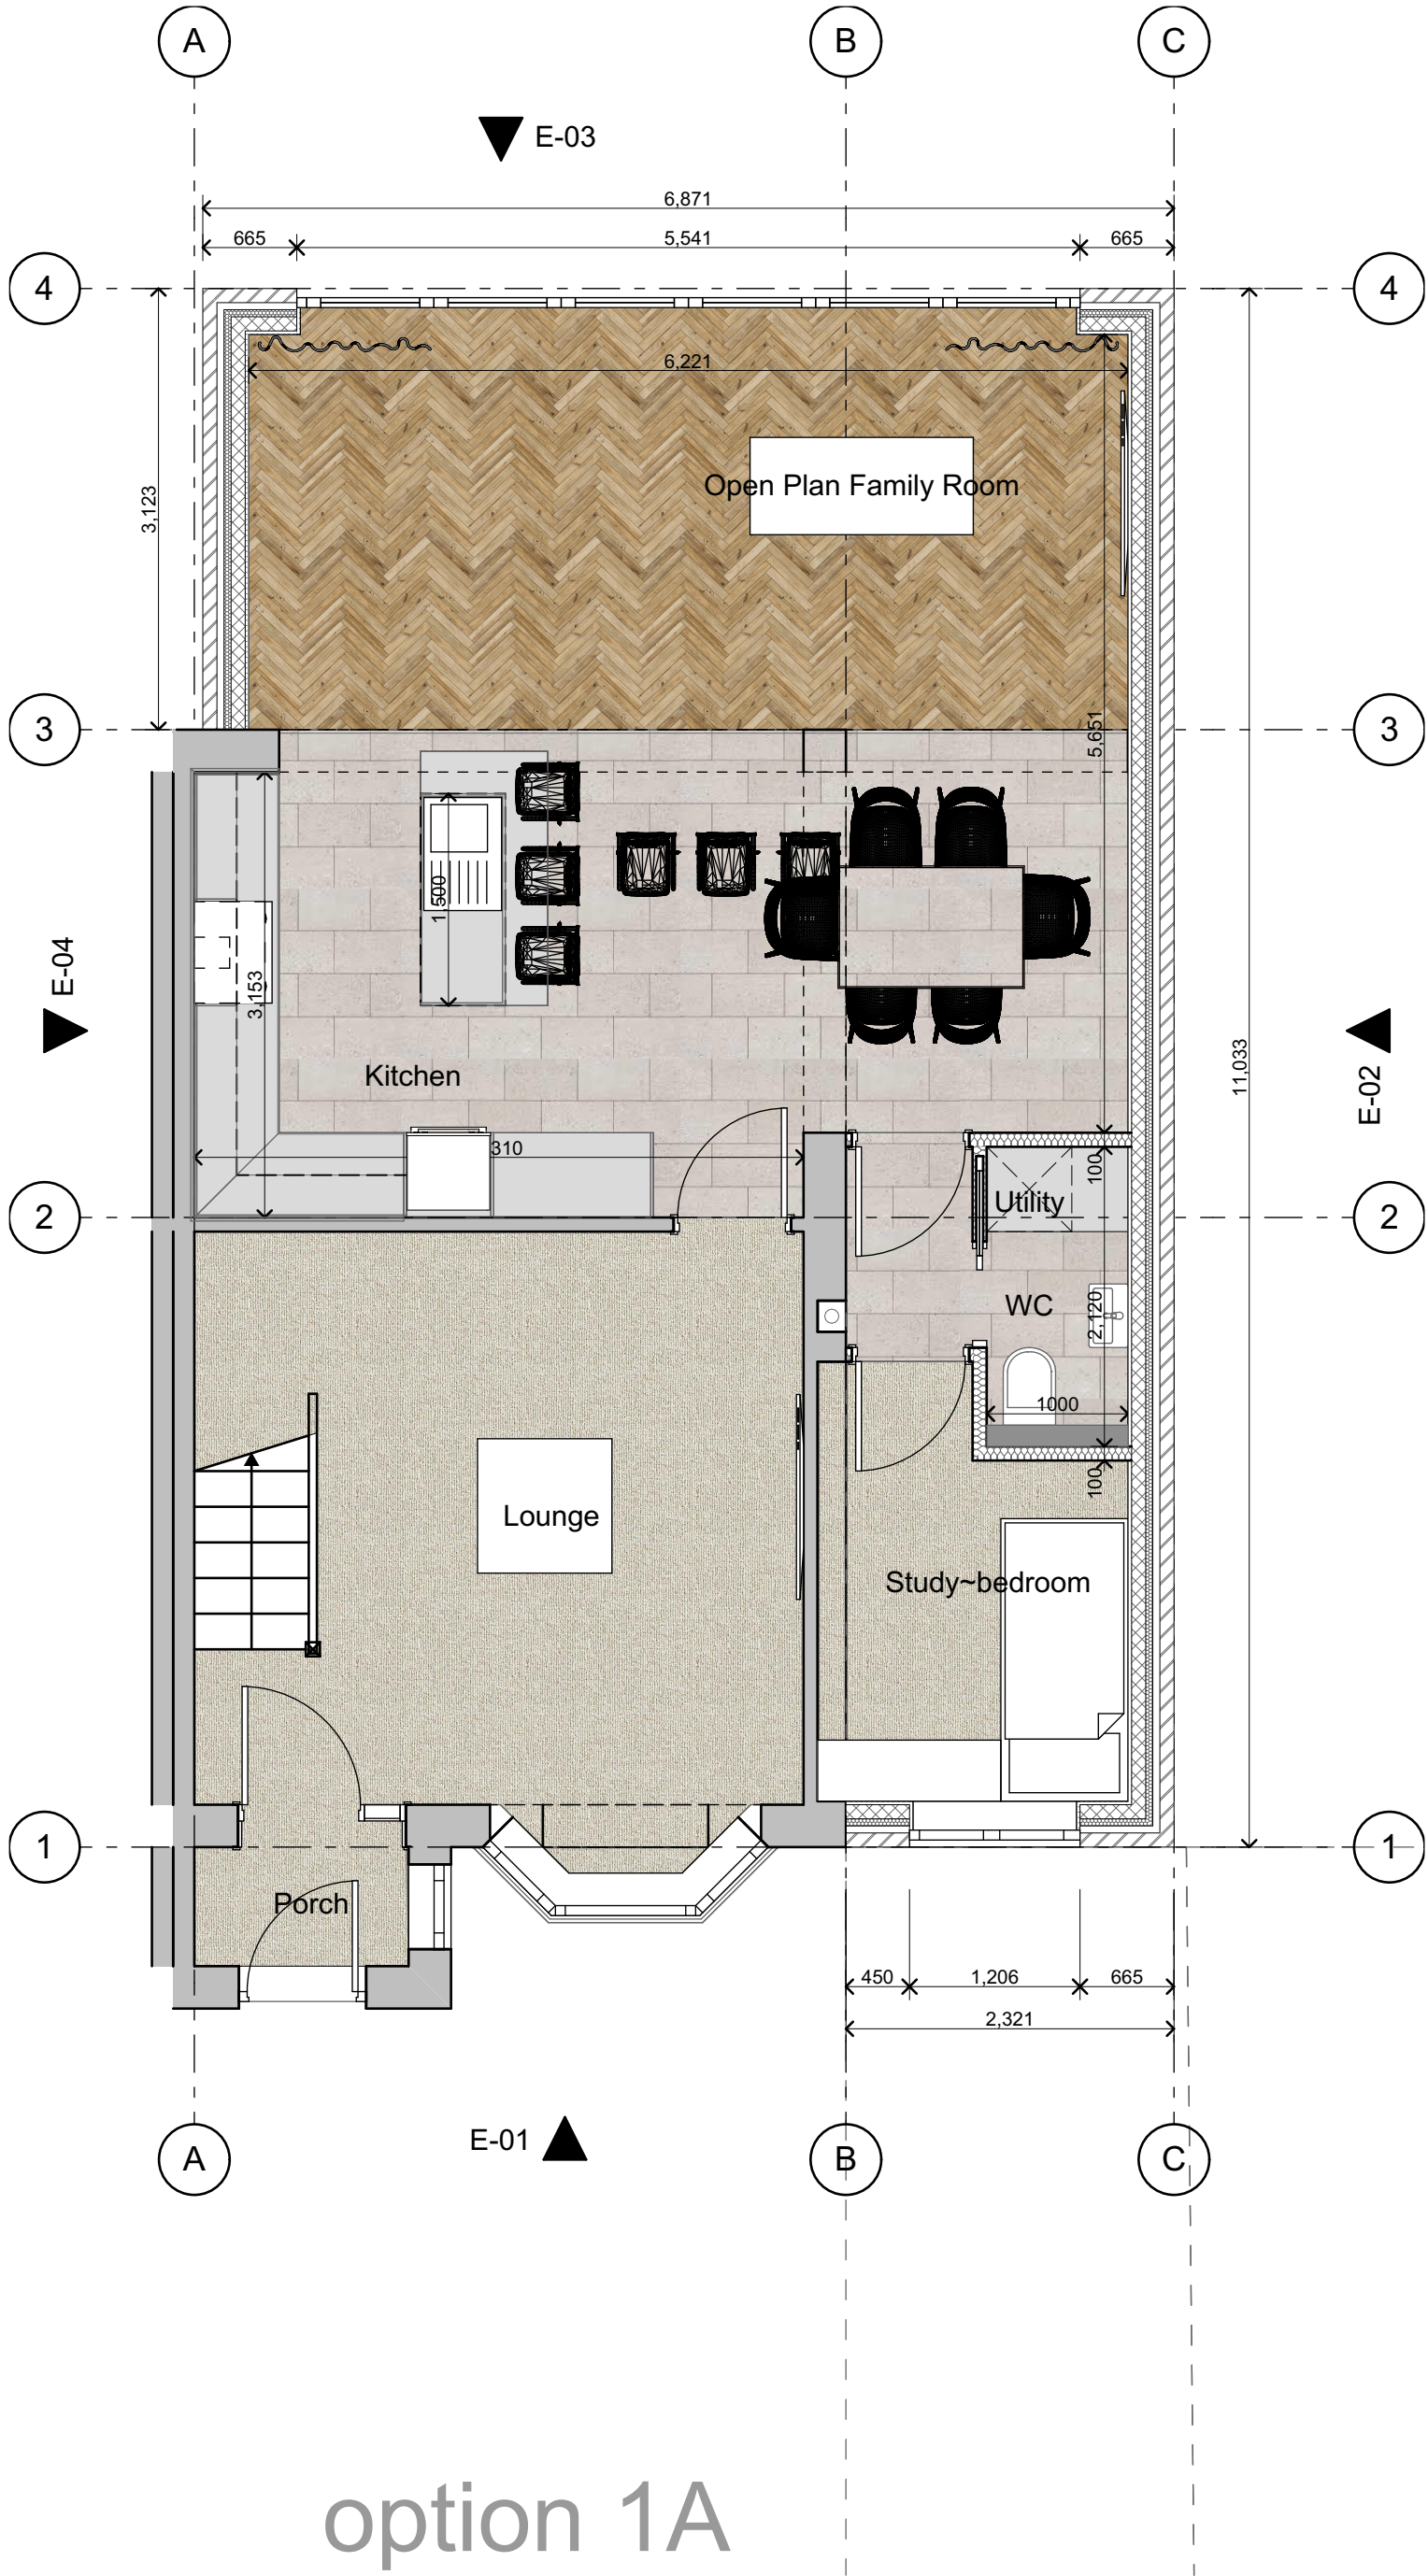

option 1A

2 Storey side extension & 1 storey rear extension


CLIENT: Michelle & Richard MARSHAL	DWG TITLE: Proposed Ground Floor		
SITE LOCATION: 45 HILTON ROAD, M22 4ZD	DATE: 210910	SCALE @ A3: 1:50	DWG No: A.02.2
1:50 scalebar (m)		1:100 scalebar (m)	



SHIELSDSIGN
CHARTERED ARCHITECTURAL PRACTICE

07931906057 <http://www.shielsdesign.com> studio@shielsdesign.com © SHIELS DESIGN LTD All rights reserved

Approx dims indicated: Do not scale from plan: All design work is subject to statutory approvals and may require amendment: 3D visuals for illustration only, including any associated BIMx modelling:Contractor to check all dimensions and details, on site prior submitting tender and placing orders for materials or for fabrication purposes: NOTE: where plans are generated from dimensions and photos provided by client, the contractor must check for accuracy & workability prior to commencement, any discrepancy must be reported immediately.
This information is not transferrable and granting license for use of this information by any other party is done so on the conditional basis that the licensee carries out their own dimensional checks for accuracy, otherwise the use of this information is prohibited.
THESE DRAWINGS HAVE BEEN PRODUCED FOR PLANNING &/OR BUILDING BUILDING REGULATIONS PURPOSES ONLY, AS MAY BE REQUIRED, FURTHER AMENDMENT MAY BE REQUIRED TO ACHIEVE COMPLIANCE WITH STATUTORY REQUIREMENTS. CONTRACTOR MUST ASSESS ENTIRE SCOPE OF WORKS ON SITE AND INCORPORATE ALL THAT IS REQUIRED TO ENABLE SUBMISSION OF A BONAFIDE TENDER. CLIENT MUST SPECIFY FINISHES AND WHETHER ANY EXTERNAL SUBCONTRACTORS ARE TO BE USED, MAIN CONTRACTOR TO INCLUDE FOR ANY BWIC WITH FACILITATING SUBCONTRACTORS PACKAGES EG; CLIENT APPOINTED SPECIALIST BATHROOM/KITCHEN DESIGN & INSTALLATIONS ETC.

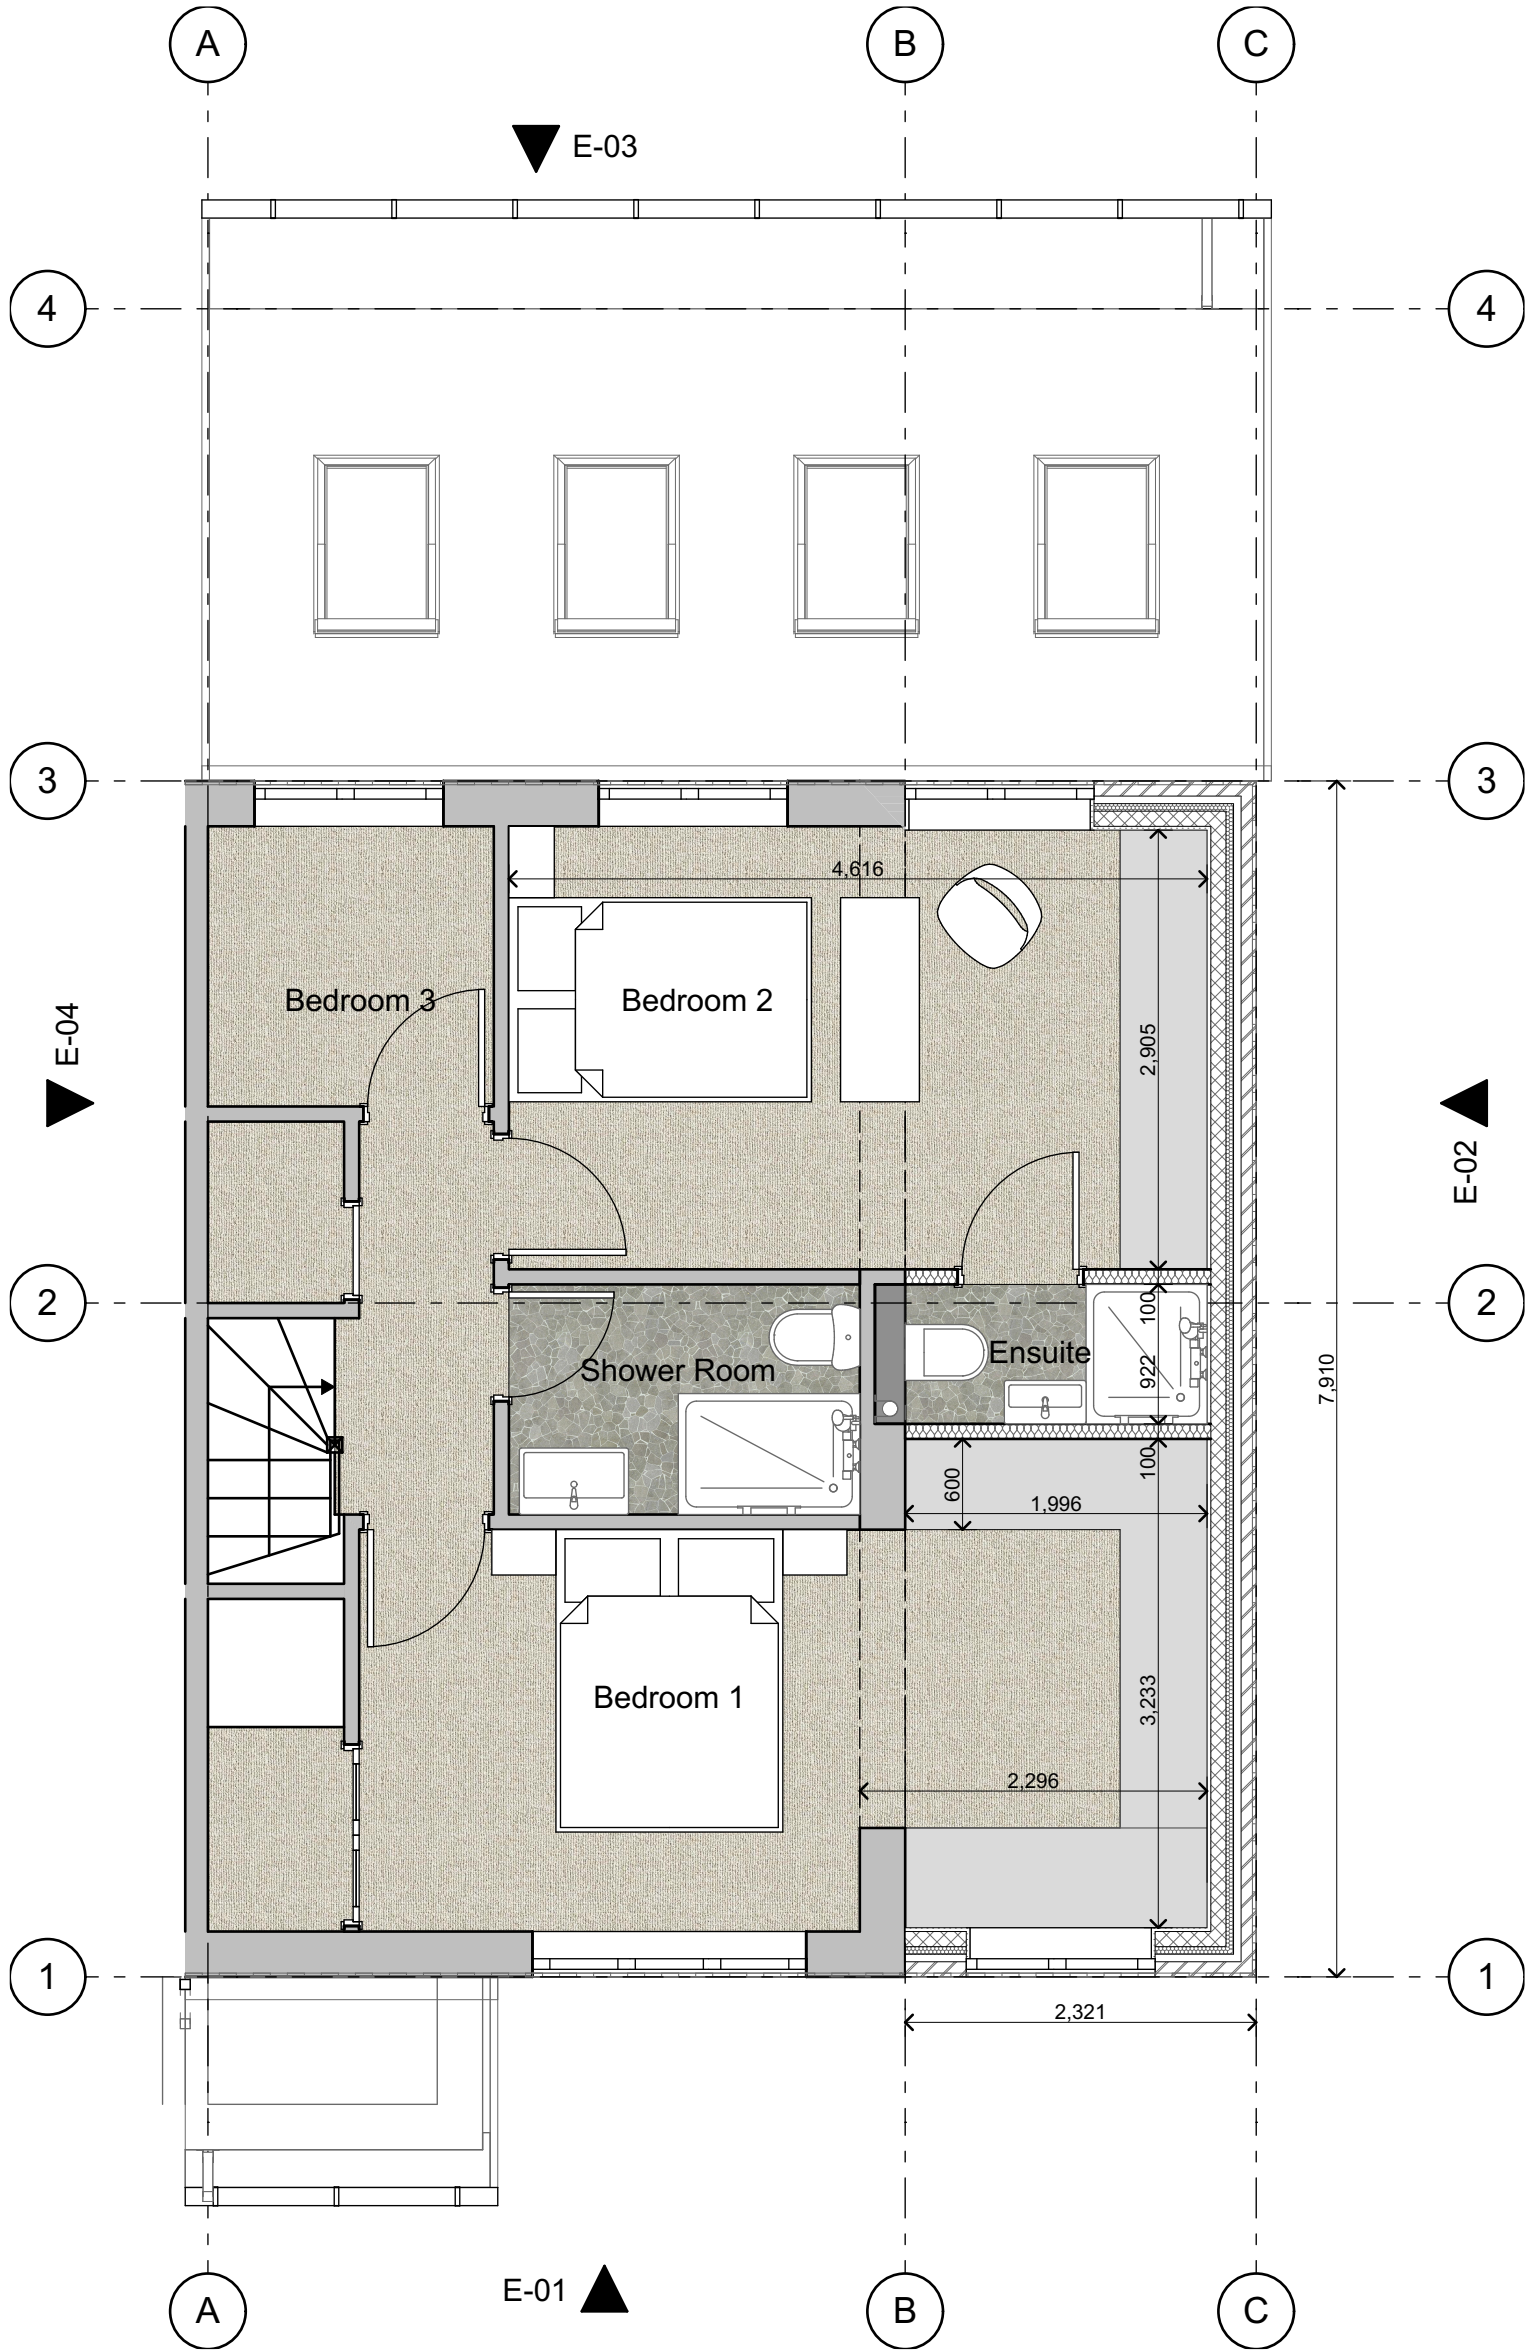


option 1A

2 Storey side extension & 1 storey rear extension

CLIENT: Michelle & Richard MARSHAL	DWG TITLE: Proposed First Floor		
SITE LOCATION: 45 HILTON ROAD, M22 4ZD	DATE: 210910	SCALE @ A3: 1:50	DWG No: A.02.3
1:50 scalebar (m) 1 2 3 4 5 6 7 8 1:100 scalebar (m)			
SHIELDSDESIGN CHARTERED ARCHITECTURAL PRACTICE			
07931906057 http://www.shieldsdesign.com studio@shieldsdesign.com © SHIELDS DESIGN LTD All rights reserved			

Approx dims indicated. Do not scale from plan. All design work is subject to statutory approvals and may require amendment. 3D visuals for illustration only, including any associated BIMx modelling. Contractor to check all dimensions and details, on site prior submitting tender and placing orders for materials or for fabrication purposes. NOTE: where plans are generated from dimensions and photos provided by client, the contractor must check for accuracy & workability prior to commencement, any discrepancy must be reported immediately. This information is not transferable and granting license for use of this information by any other party is done so on the conditional basis that the licensee carries out their own dimensional checks for accuracy, otherwise the use of this information is prohibited. THESE DRAWINGS HAVE BEEN PRODUCED FOR PLANNING &/OR BUILDING BUILDING REGULATIONS PURPOSES ONLY, AS MAY BE REQUIRED; FURTHER AMENDMENT MAY BE REQUIRED TO ACHIEVE COMPLIANCE WITH STATUTORY REQUIREMENTS. CONTRACTOR MUST ASSESS ENTIRE SCOPE OF WORKS ON SITE AND INCORPORATE ALL THAT IS REQUIRED TO ENABLE SUBMISSION OF A BONAFIDE TENDER. CLIENT MUST SPECIFY FINISHES AND WHETHER ANY EXTERNAL SUBCONTRACTORS ARE TO BE USED, MAIN CONTRACTOR TO INCLUDE FOR ANY BWIC WITH FACILITATING SUBCONTRACTORS PACKAGES EG; CLIENT APPOINTED SPECIALIST BATHROOM/KITCHEN DESIGN & INSTALLATIONS ETC.

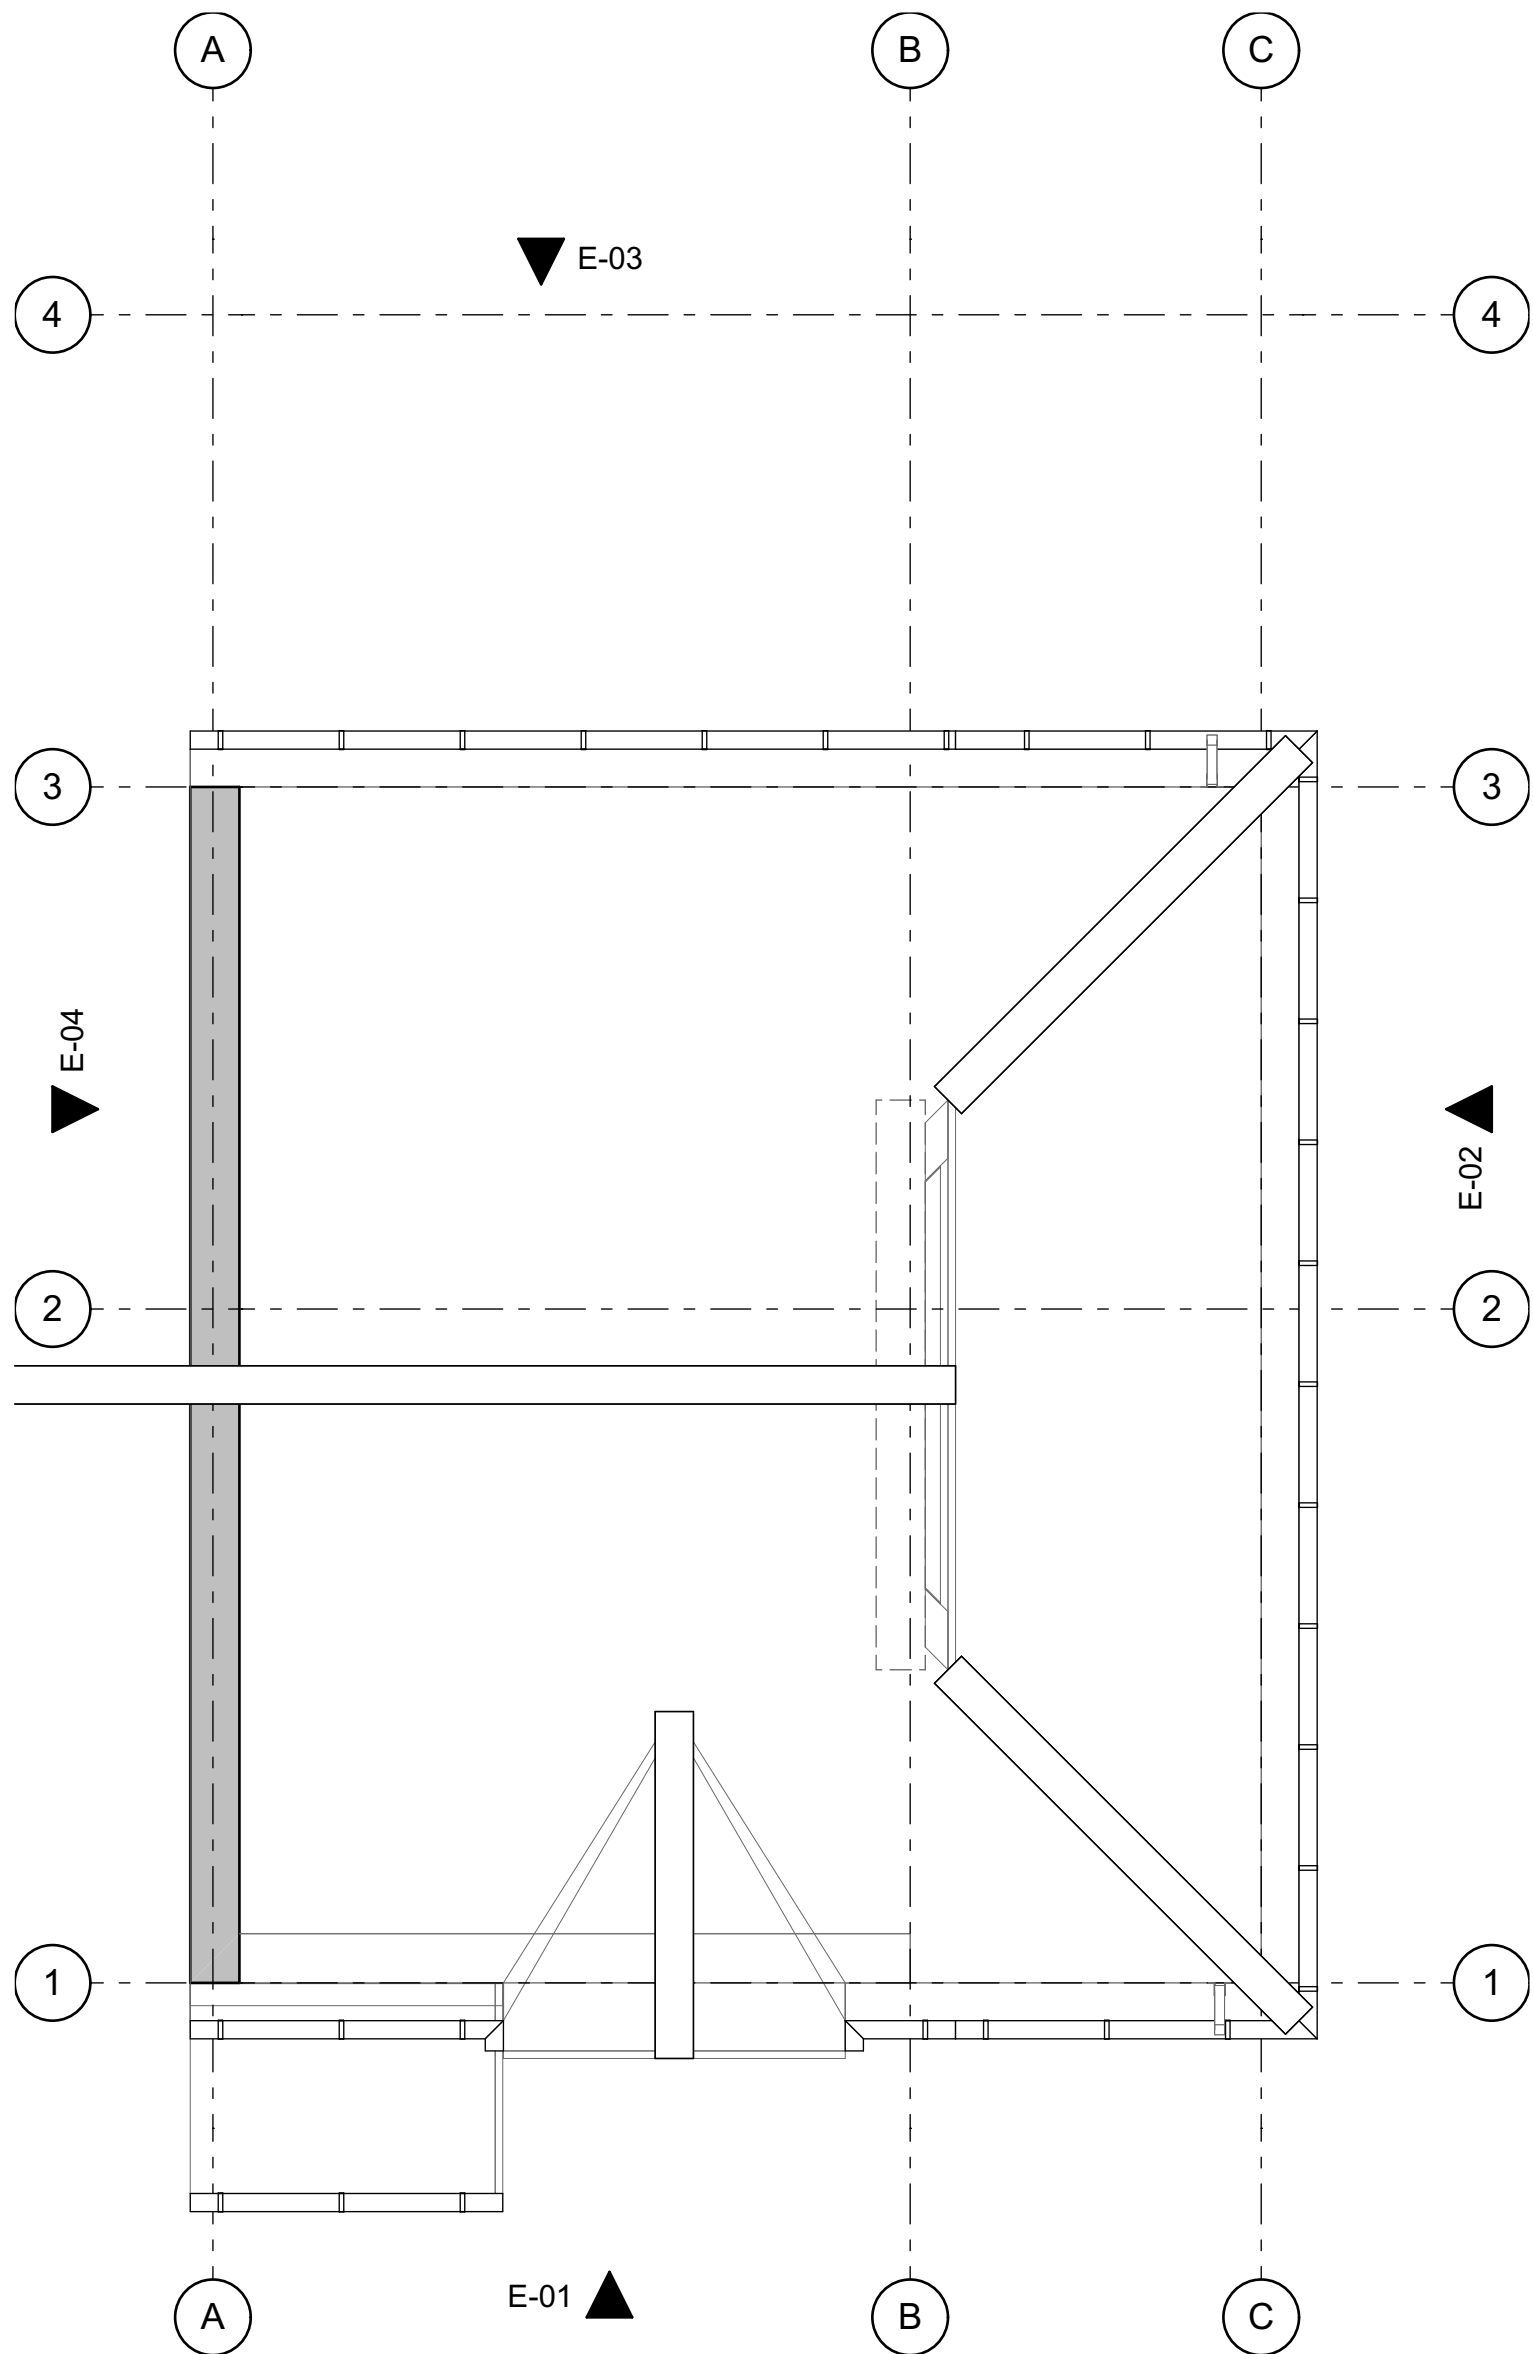



2 Storey side extension & 1 storey rear extension

CLIENT: Michelle & Richard MARSHAL		DWG TITLE:		Proposed Roof	
SITE LOCATION: 45 HILTON ROAD, M22 4ZD		DATE: 210910		SCALE @ A3: 1:50	
				DWG No: A.02.4	



07931906057 <http://www.shielsdesign.com> studio@shielsdesign.com © SHIELS DESIGN LTD All rights reserved

Approx dims indicated: Do not scale from plan: All design work is subject to statutory approvals and may require amendment: 3D visuals for illustration only, including any associated BIMx modelling: Contractor to check all dimensions and details, on site prior submitting tender and placing orders for materials or for fabrication purposes: NOTE: where plans are generated from dimensions and photos provided by client, the contractor must check for accuracy & workability prior to commencement, any discrepancy must be reported immediately.
This information is not transferrable and granting license for use of this information by any other party is done so on the conditional basis that the licensee carries out their own dimensional checks for accuracy, otherwise the use of this information is prohibited.
THESE DRAWINGS HAVE BEEN PRODUCED FOR PLANNING &/OR BUILDING REGULATIONS PURPOSES ONLY, AS MAY BE REQUIRED, FURTHER AMENDMENT MAY BE REQUIRED TO ACHIEVE COMPLIANCE WITH STATUTORY REQUIREMENTS. CONTRACTOR MUST ASSESS ENTIRE SCOPE OF WORKS ON SITE AND INCORPORATE ALL THAT IS REQUIRED TO ENABLE SUBMISSION OF A BONAFIDE TENDER. CLIENT MUST SPECIFY FINISHES AND WHETHER ANY EXTERNAL SUBCONTRACTORS ARE TO BE USED, MAIN CONTRACTOR TO INCLUDE FOR ANY BWC WITH FACILITATING SUBCONTRACTORS PACKAGES EG: CLIENT APPOINTED SPECIALIST BATHROOM/KITCHEN DESIGN & INSTALLATIONS ETC.

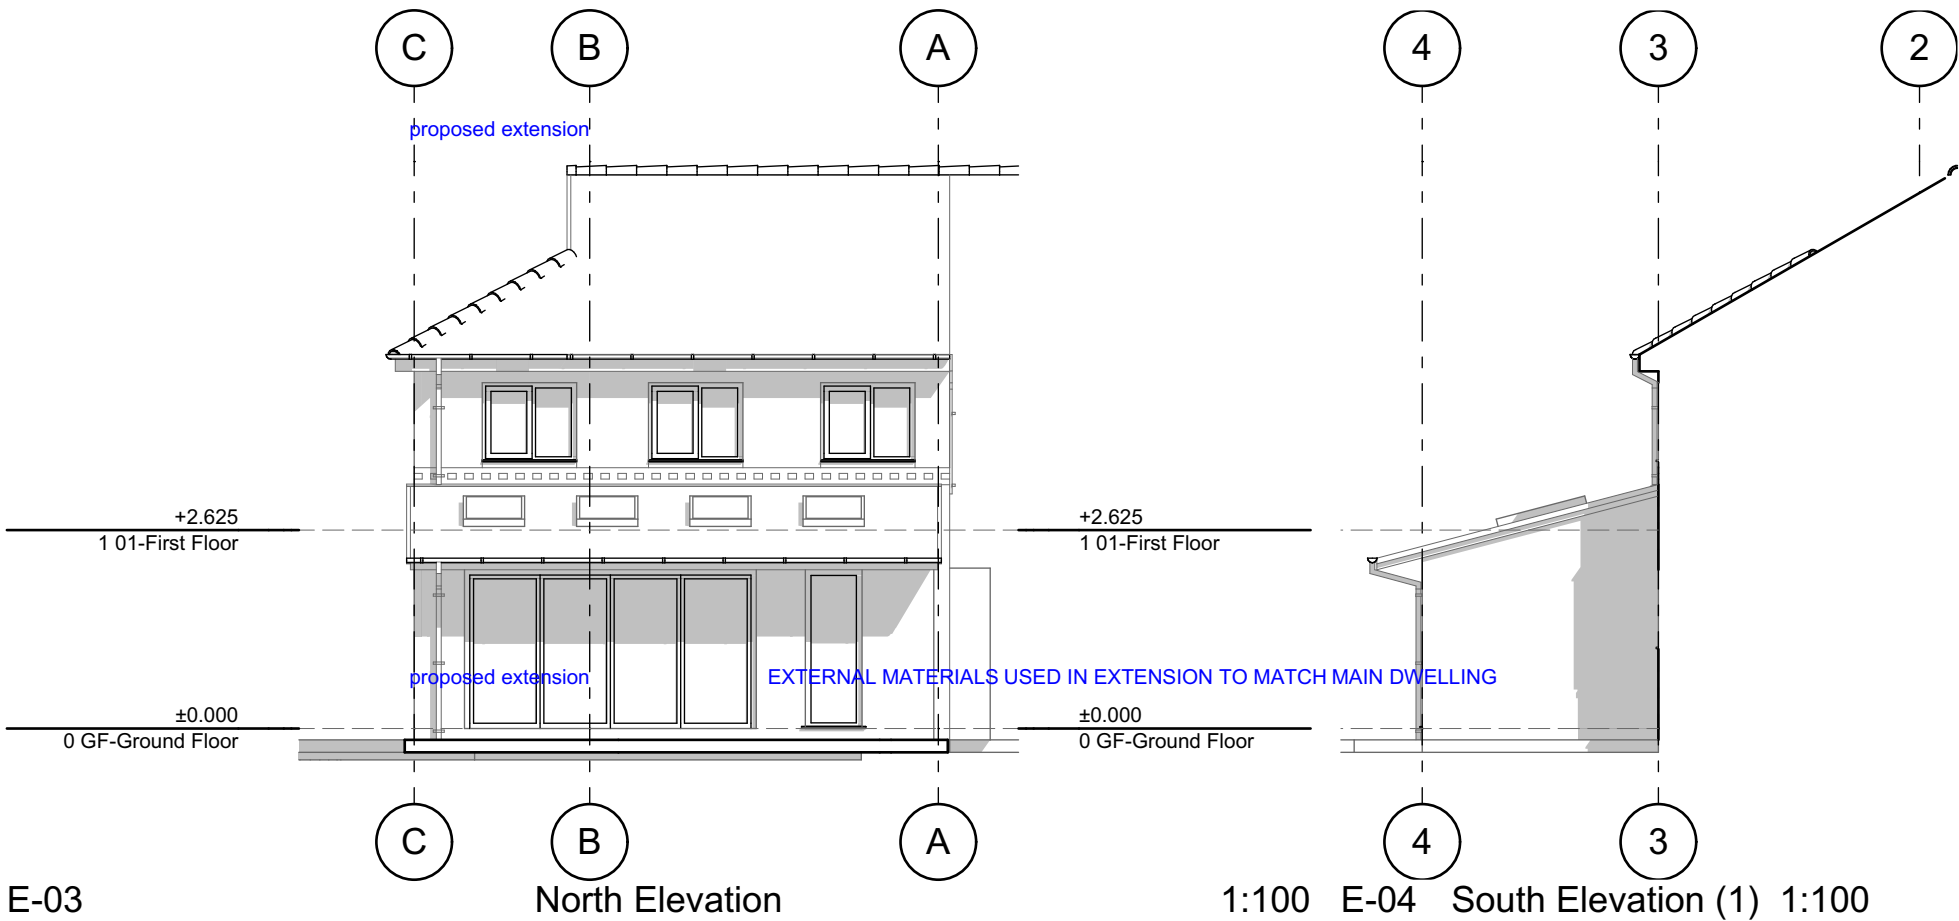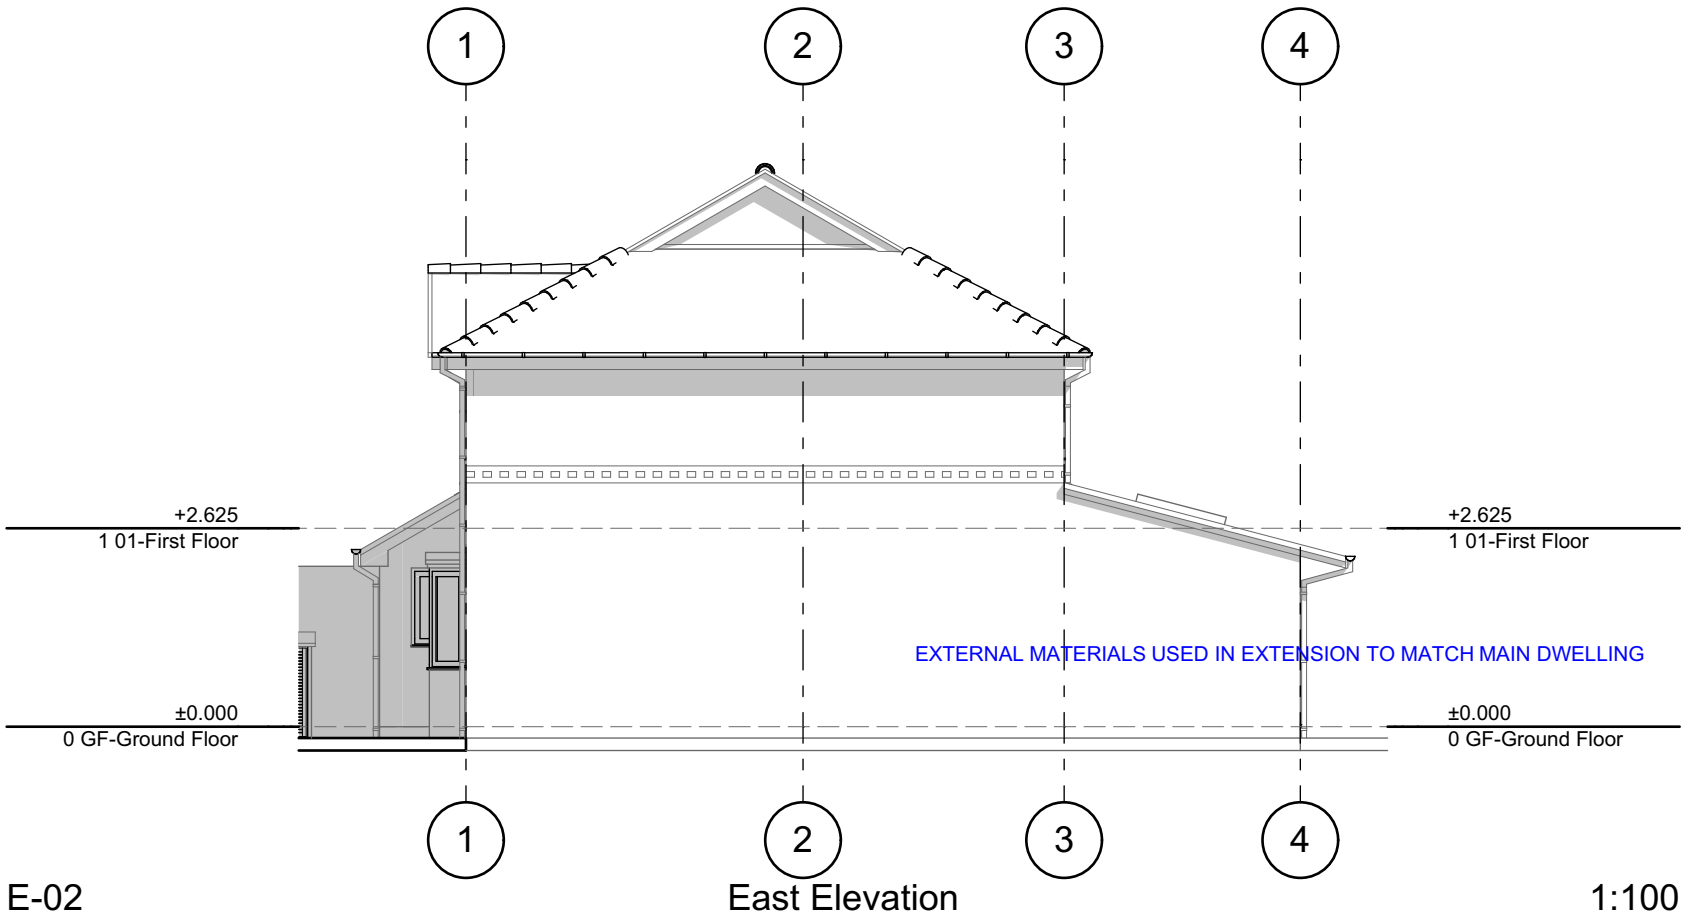

2 Storey side extension & 1 storey rear extension

CLIENT: Michelle & Richard MARSHAL	DWG TITLE: Proposed Elevations		
SITE LOCATION: 45 HILTON ROAD, M22 4ZD	DATE: 210910	SCALE @ A3: 1:100	DWG No: A.02.5
1:50 scalebar (m)		1:100 scalebar (m)	
SHIELDSDESIGN CHARTERED ARCHITECTURAL PRACTICE 07931906057 http://www.shieldsdesign.com studio@shieldsdesign.com © SHIELDS DESIGN LTD All rights reserved			