




*Drawings for construction guidance only.
Contractor to follow drawings as close as possible. Architect to be contacted for further construction details if required.
All dimensions should be checked on site.
Do not scale off this drawing.
Any drawing errors should be brought to the attention of the architect.
COPYRIGHT © ATX Building Design
Drawings remain property of ATX Building Design until contract and payment is completed.

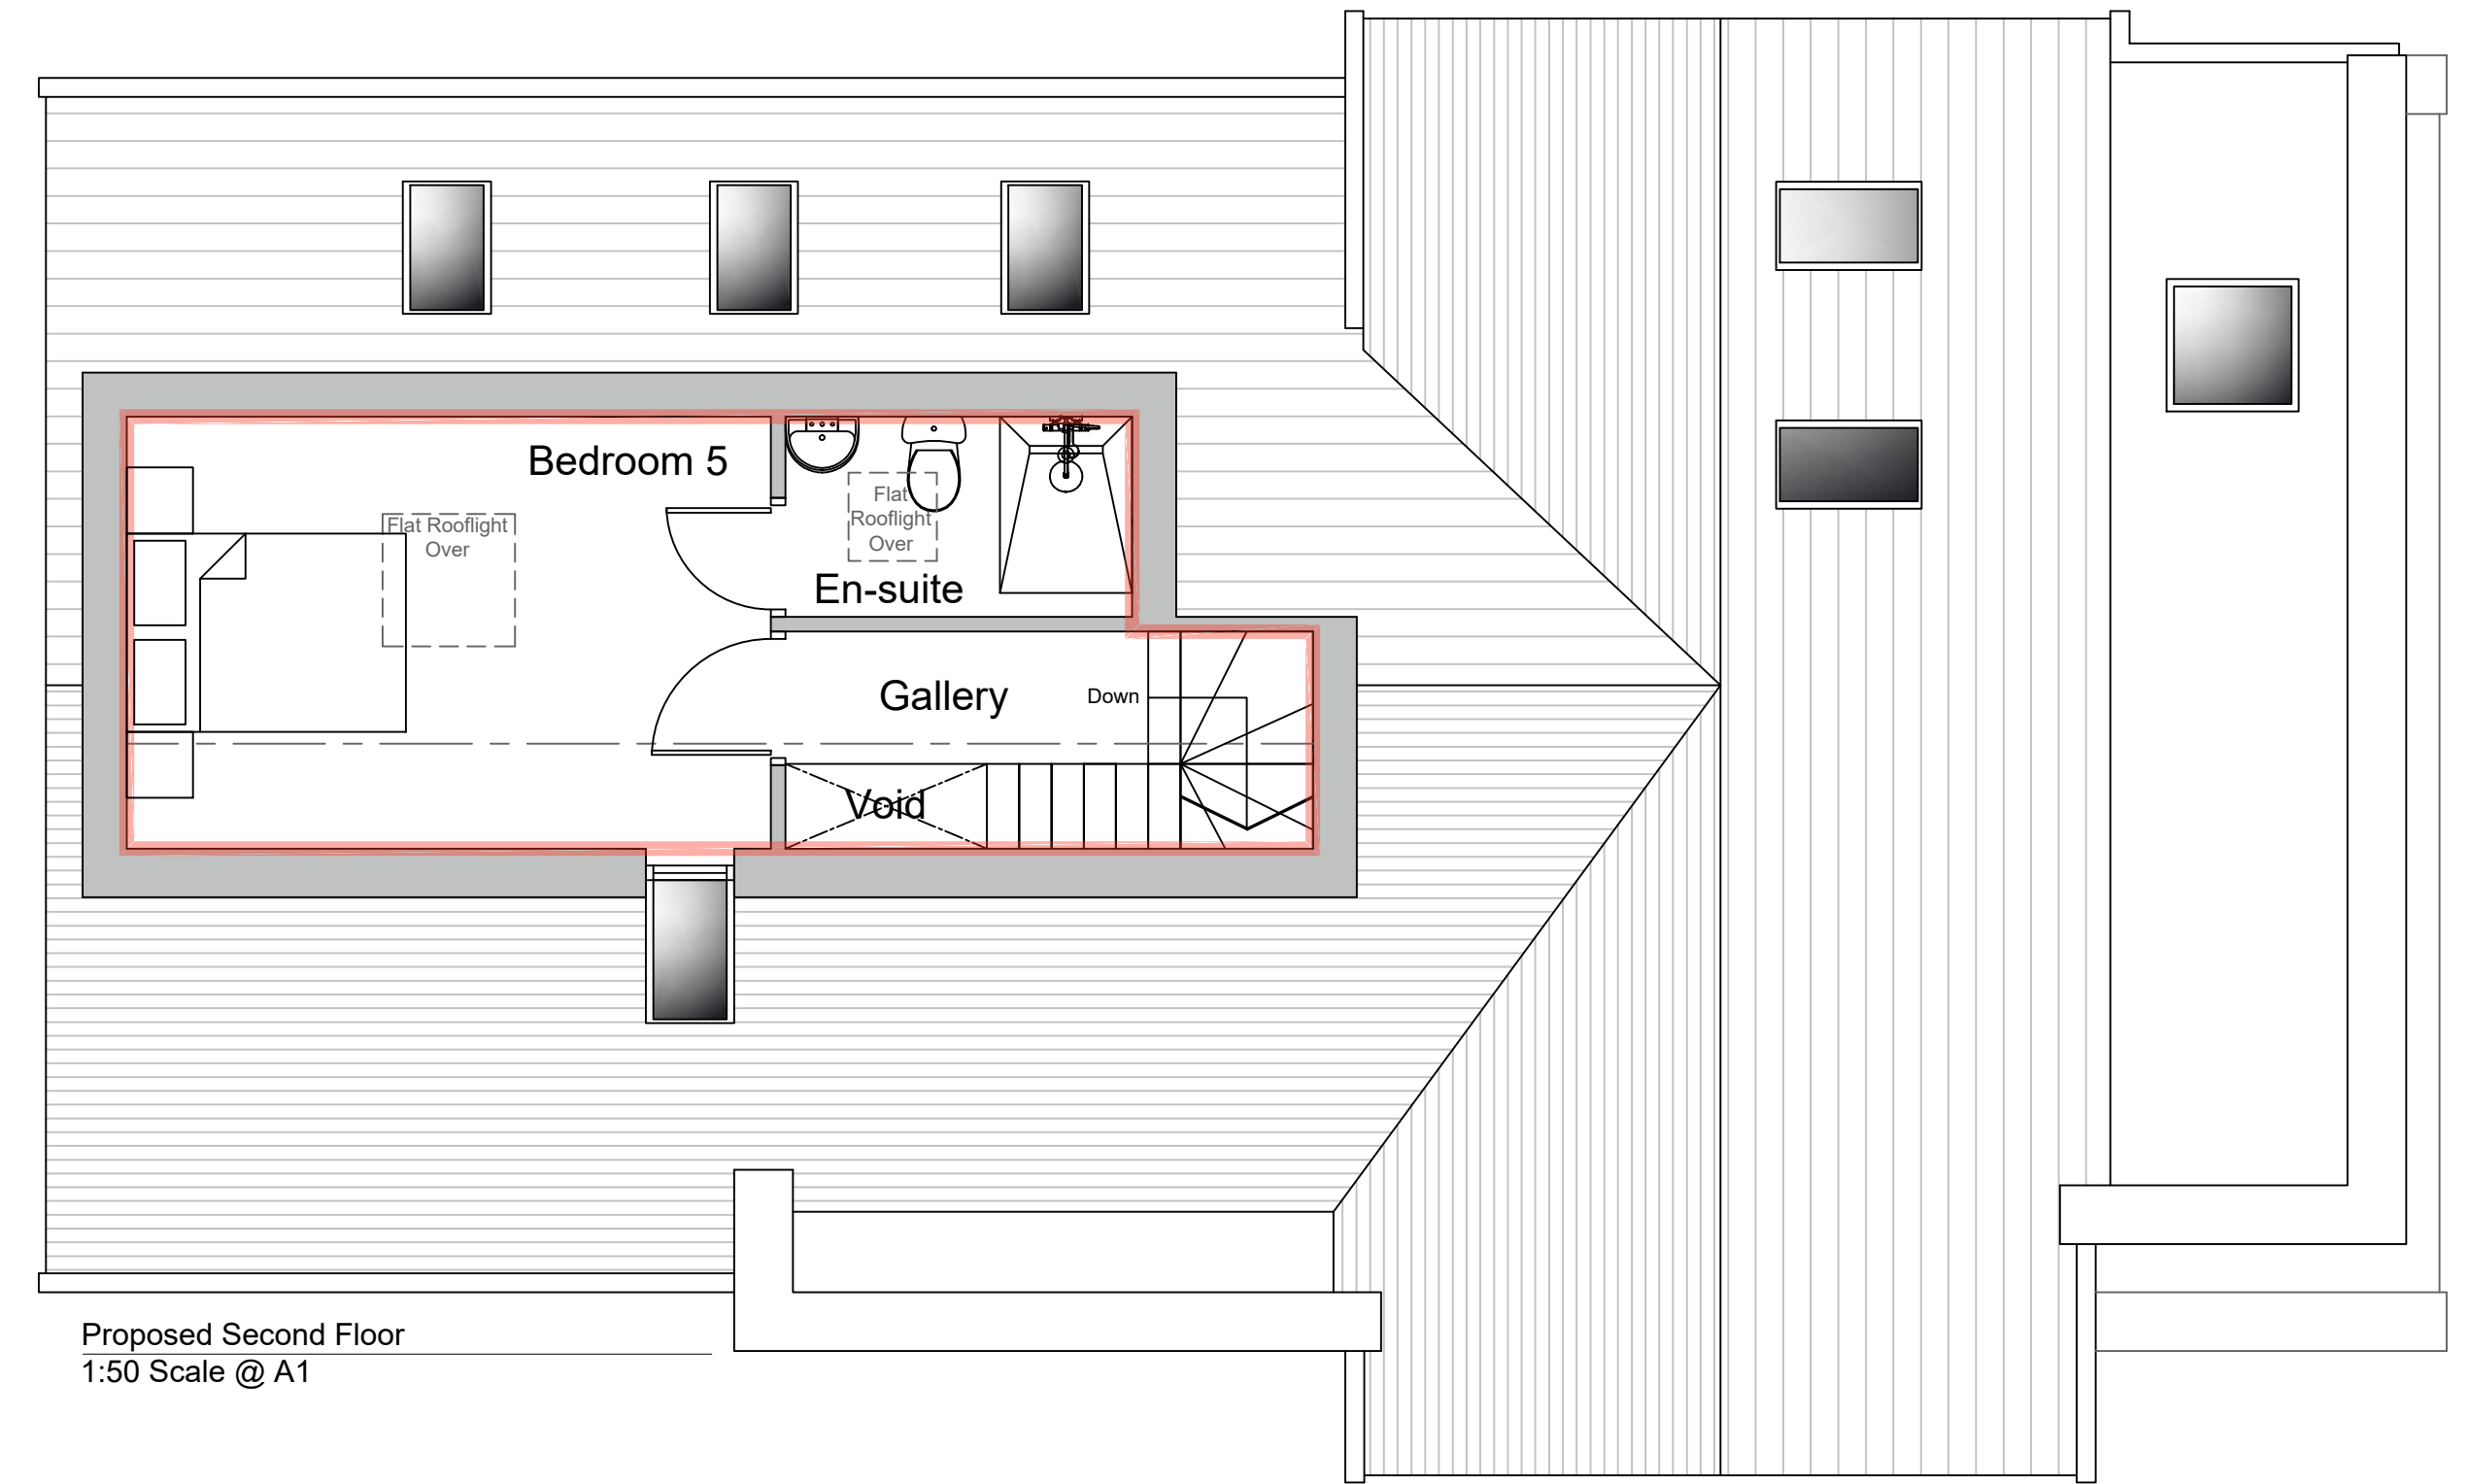

Proposed Second Floor
1:50 Scale @ A1

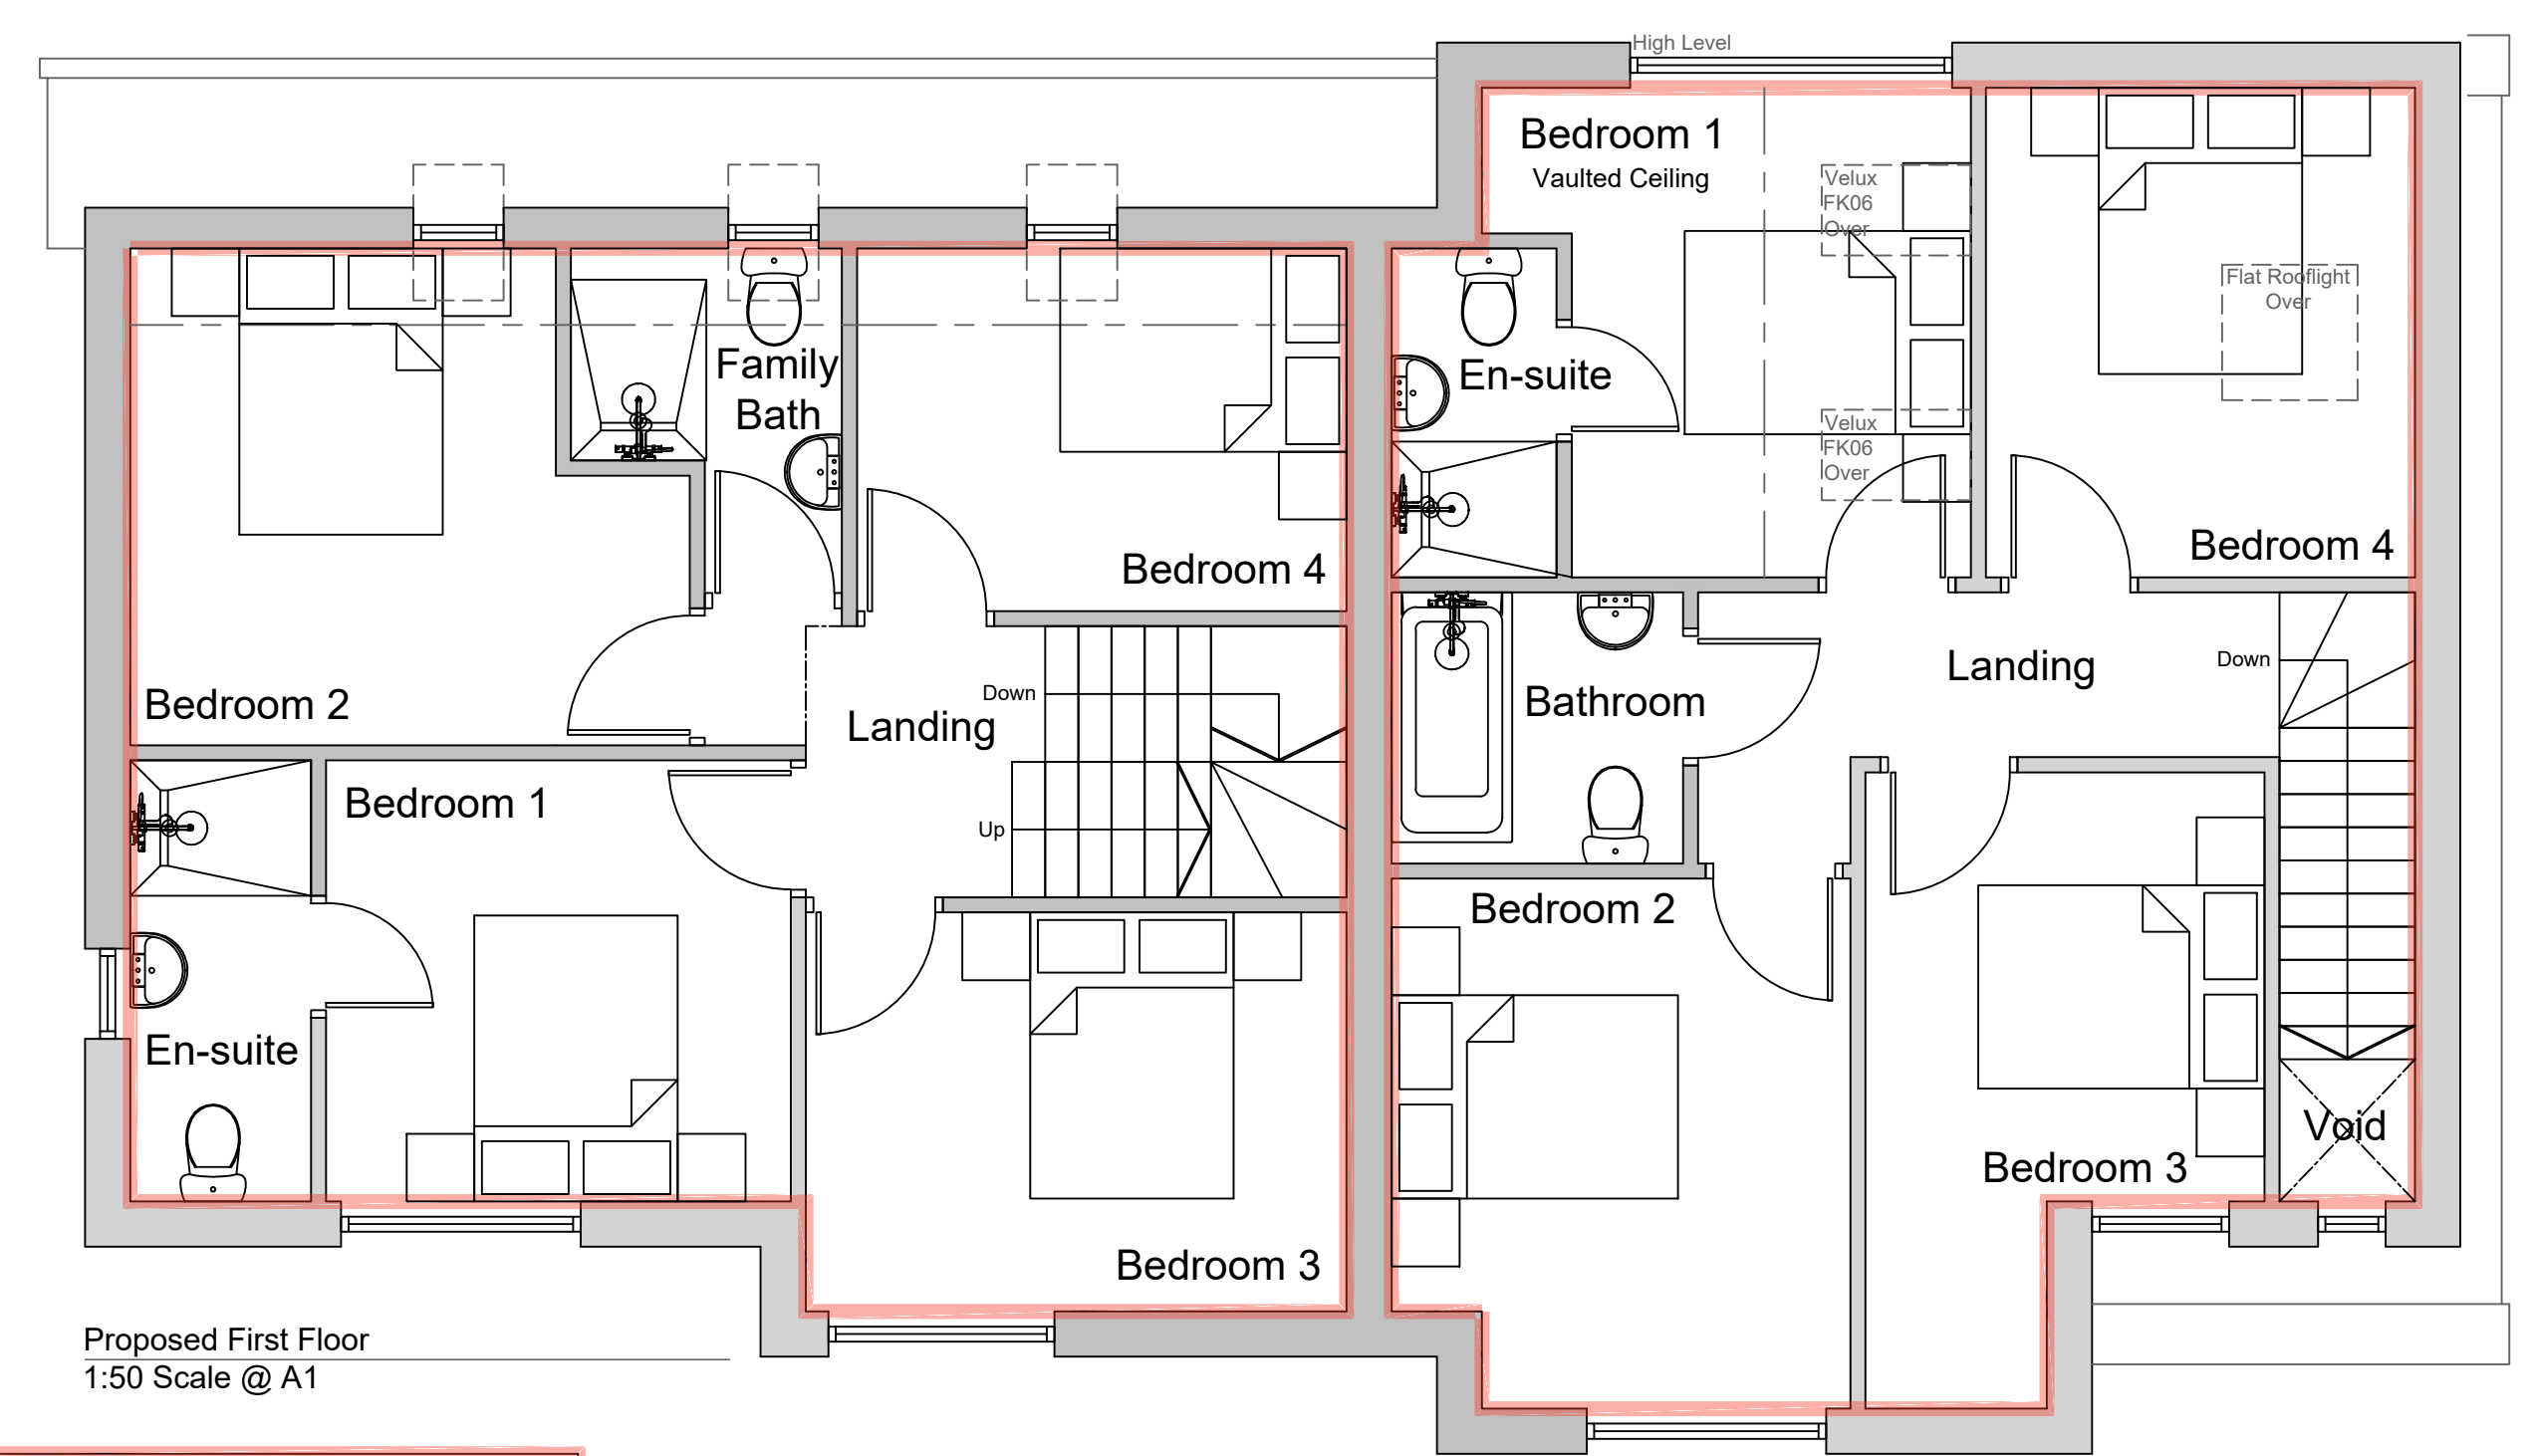

Proposed First Floor
1:50 Scale @ A1

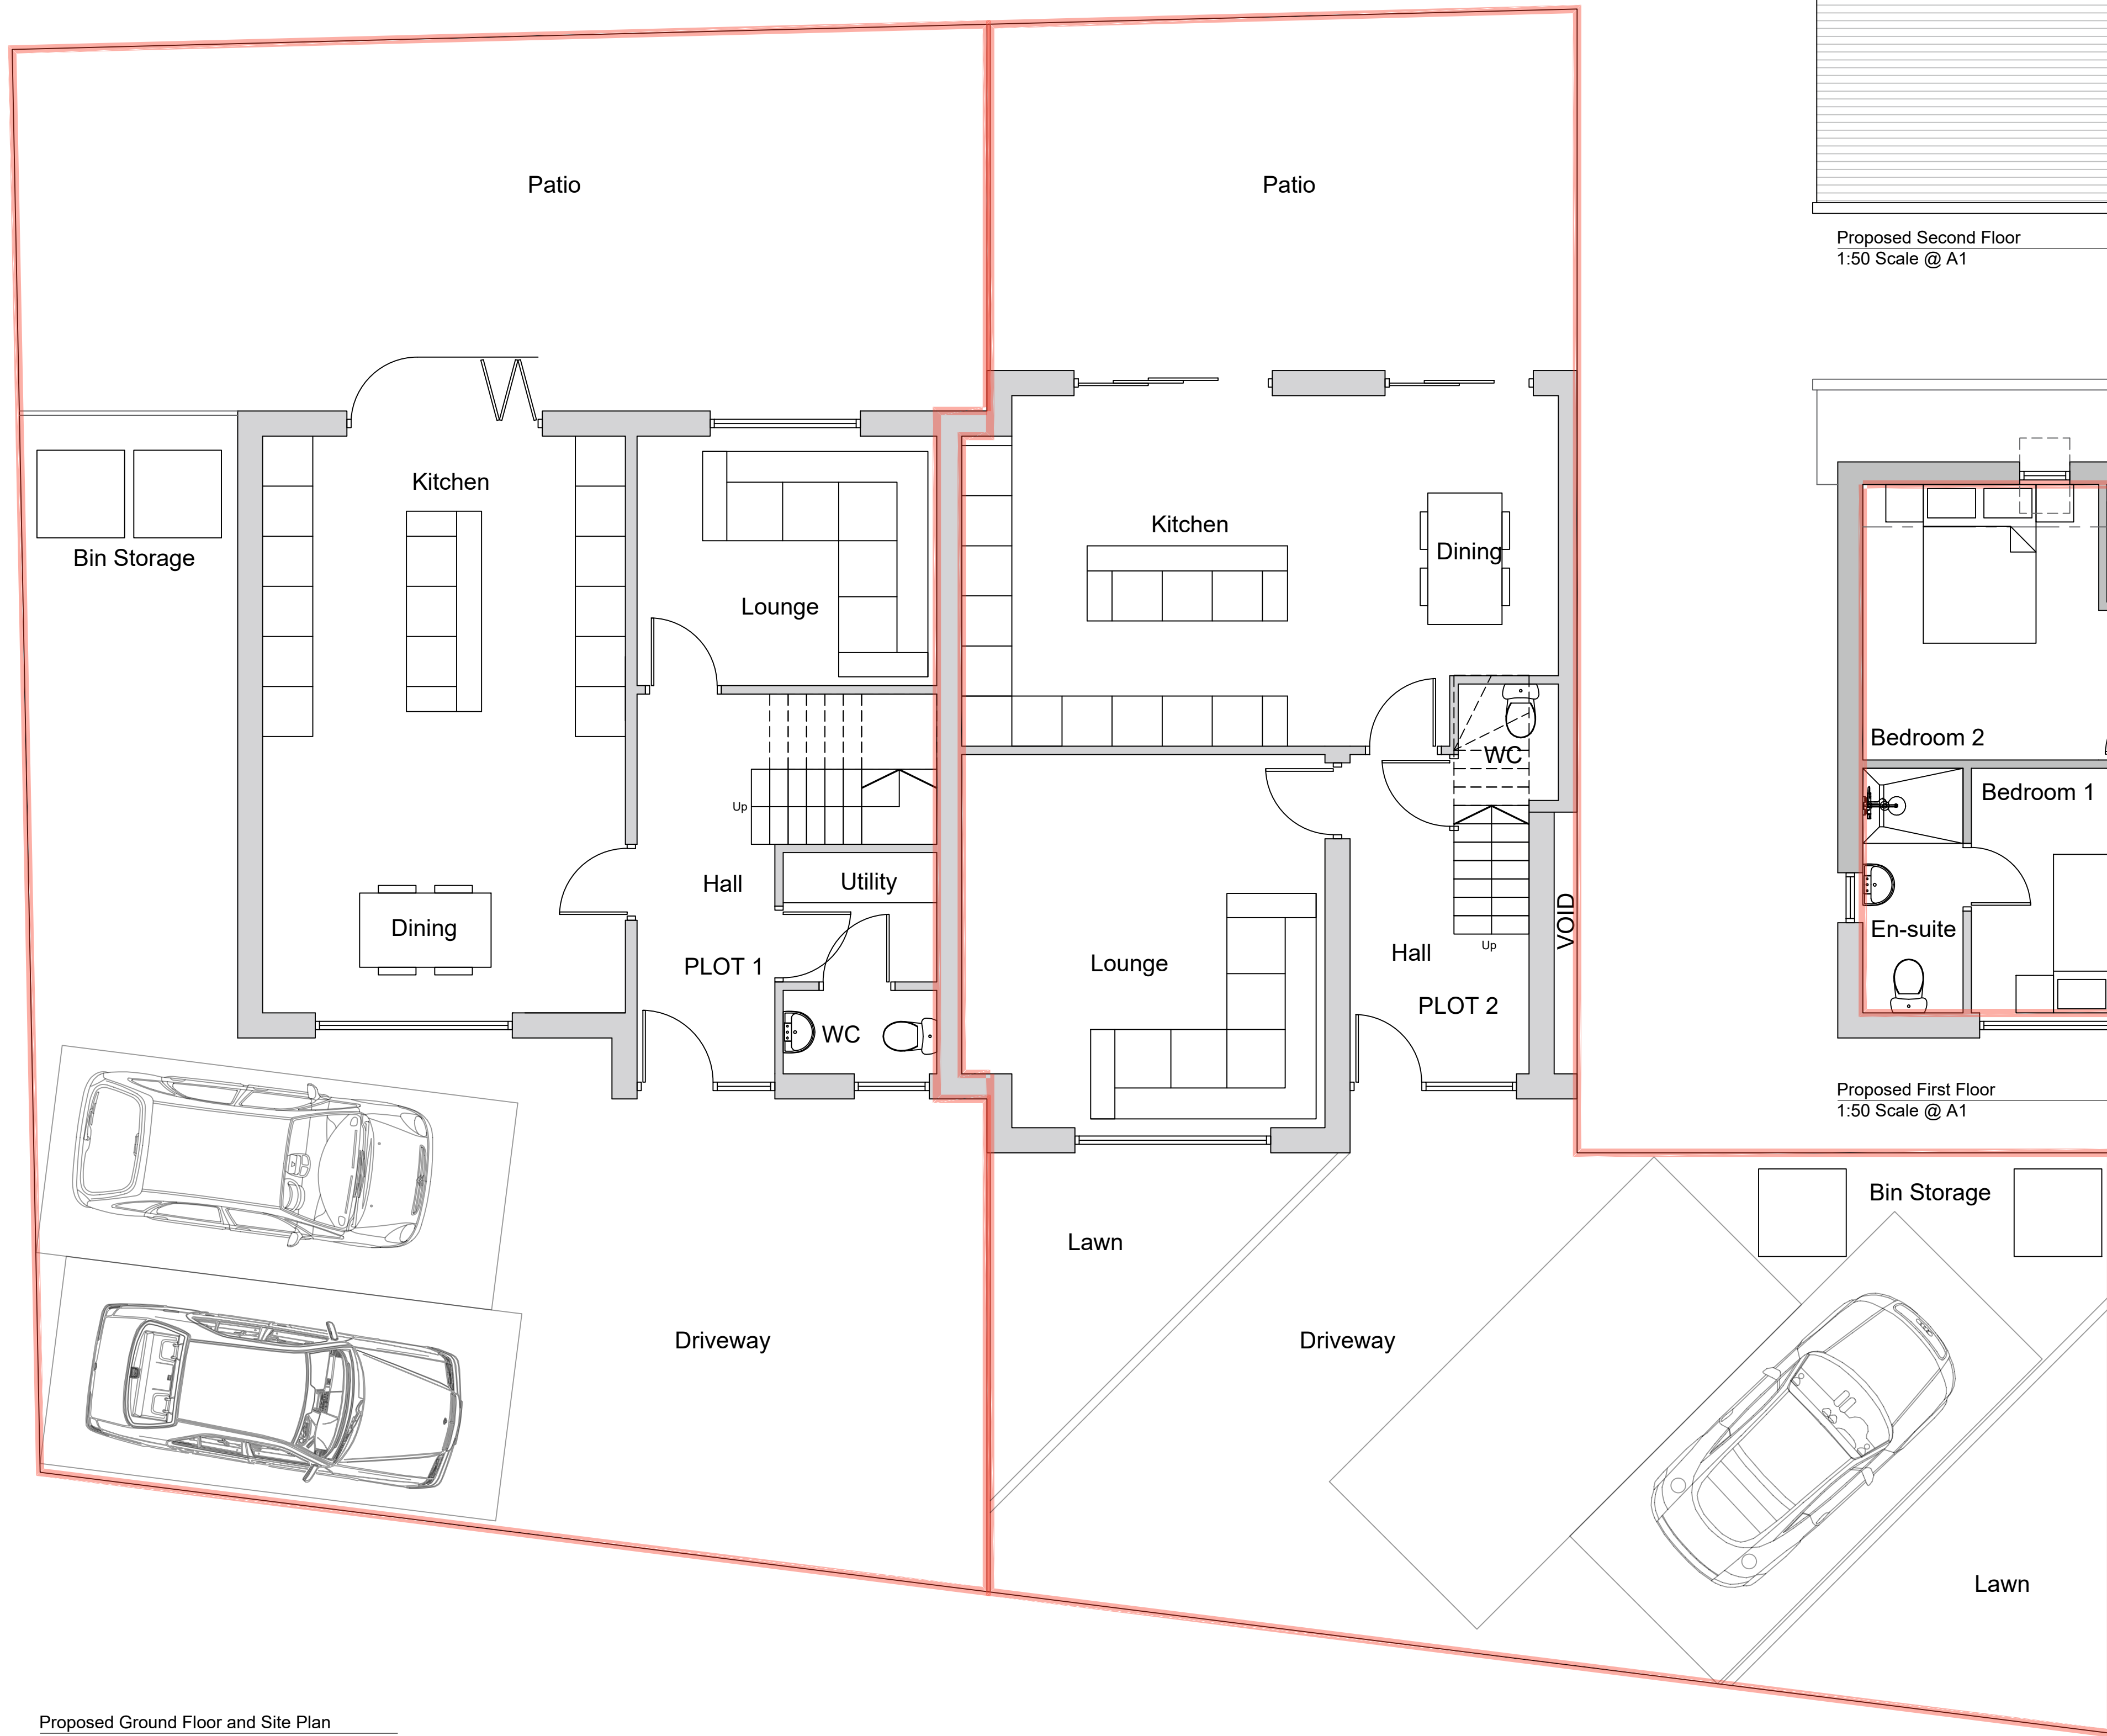

Proposed Ground Floor and Site Plan
1:50 Scale @ A1

ATX Building Design
Architecture & Interior Design

PROJECT :
Additional Two Storey Extension
56A Orchard Rd West, M22 4ED
Mr A. Haughney

DRAWING TITLE :
Proposed Floor Plans

SCALE : 1:50 @ A1	DRAWN BY : JL	DATE : 01/2021
DWG N° : 102	REVISION : F	CHECKED : ----

Mobile: 07557919149
Email: info@atxbuildingdesign.co.uk