



Plan

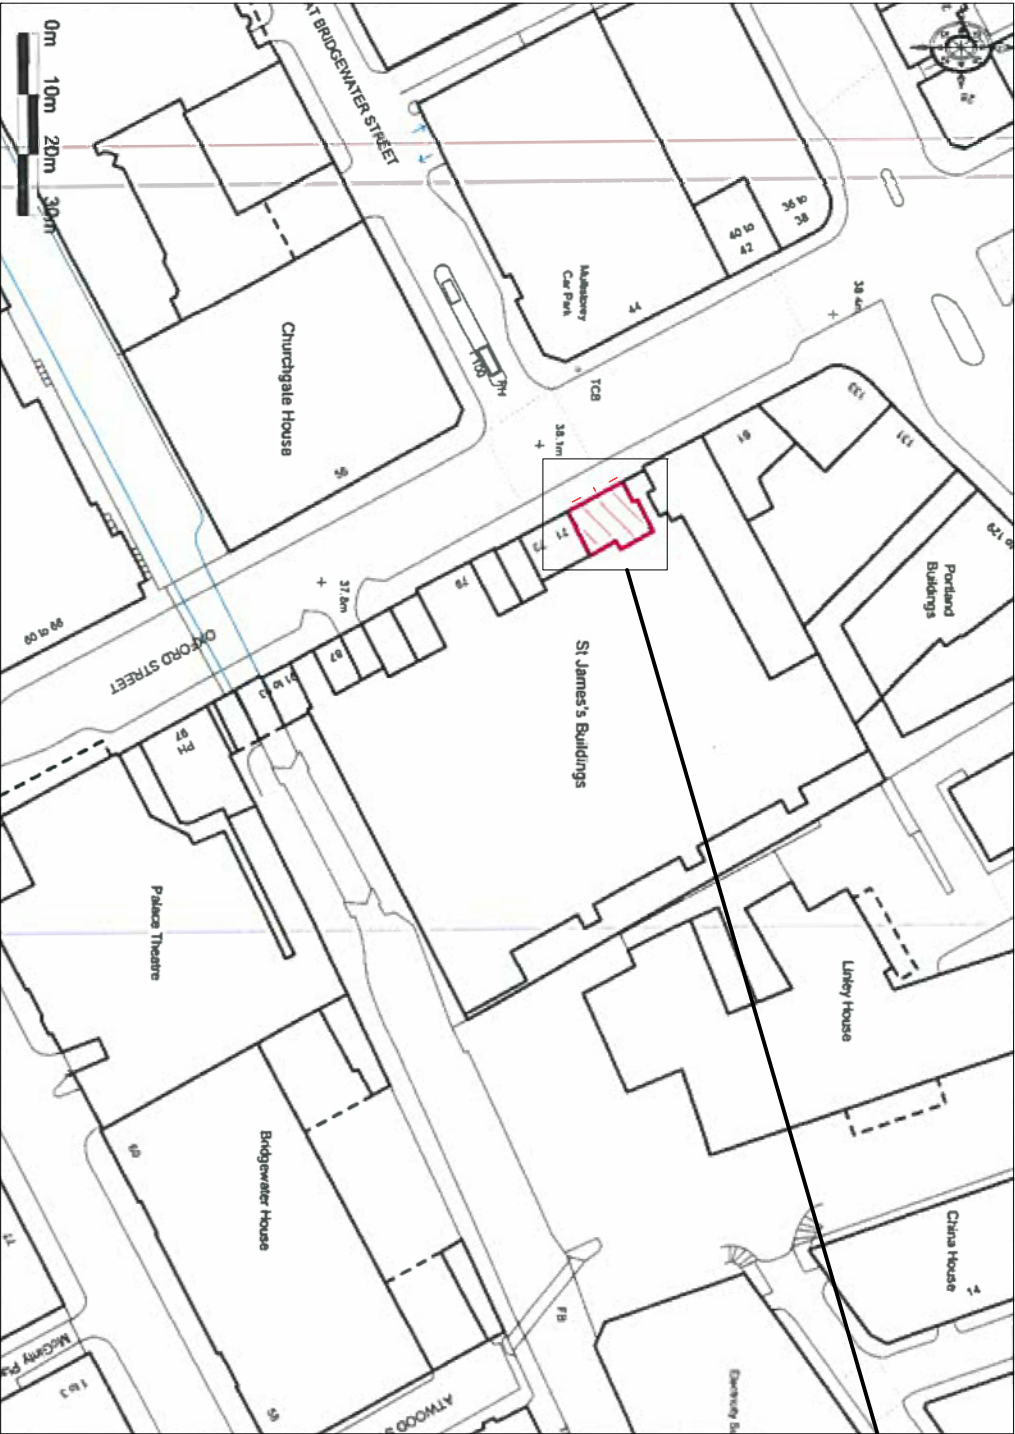

Site Plan
Scale 1:1250

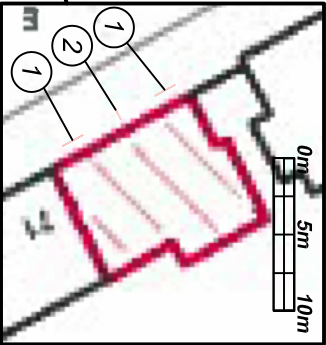

Block Plan
Scale 1:500

- 1 Fascia panel with text and lightline x2
- 2 Projected sign

			
Client: Pizza Express			
Address/Job details			
Unit B St James Building			
79 Oxford St			
Manchester			
M1 6FQ			
Site Plan			
Job No			
Drawn by		Date	
DN		21/07/21	
Scale		Drawing No	
As specified (A3)		596412-3	
		Rev	