



EXISTING ELEVATIONS


PLANNING DRAWINGS ONLY
NOT TO BE USED ON SITE

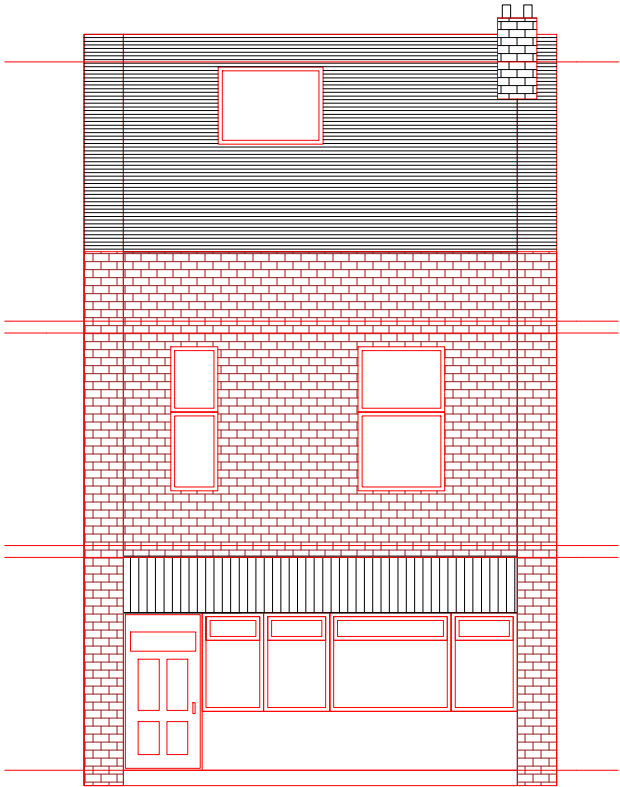


EXISTING FRONT ELEVATION

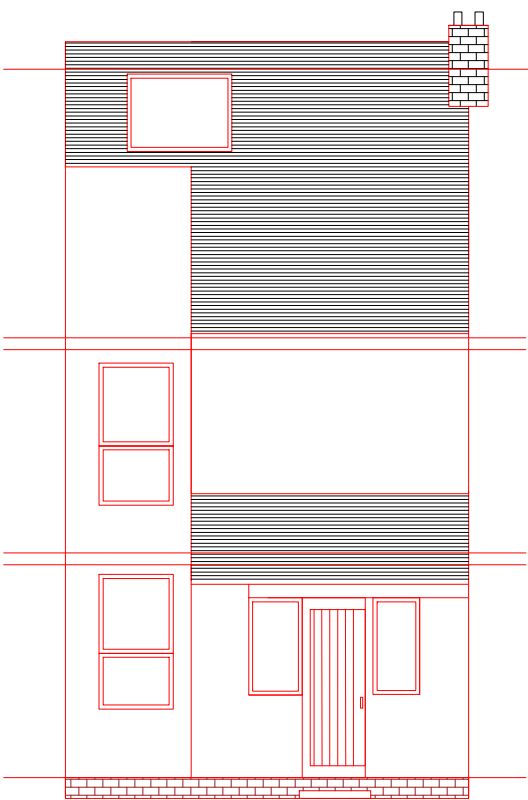

EXISTING REAR ELEVATION

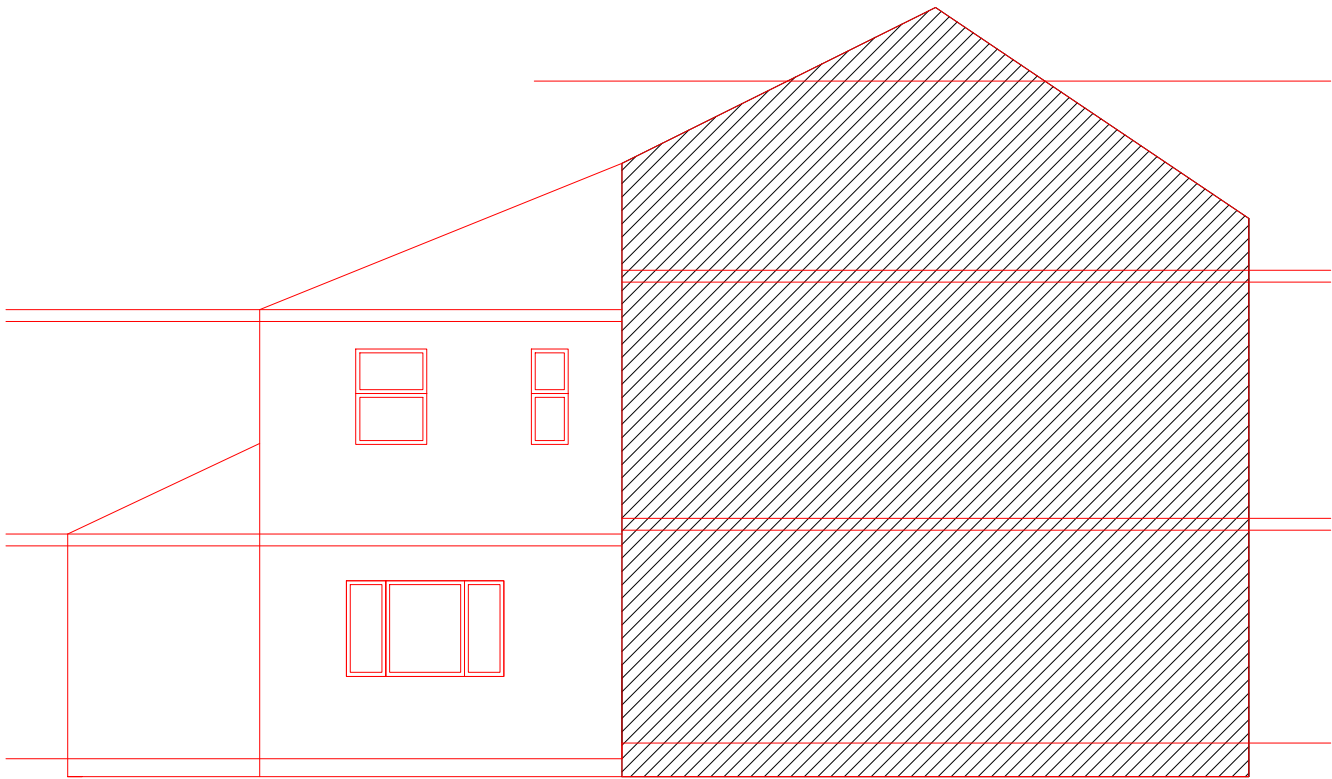

EXISTING AS VIEWED FROM NO. 48

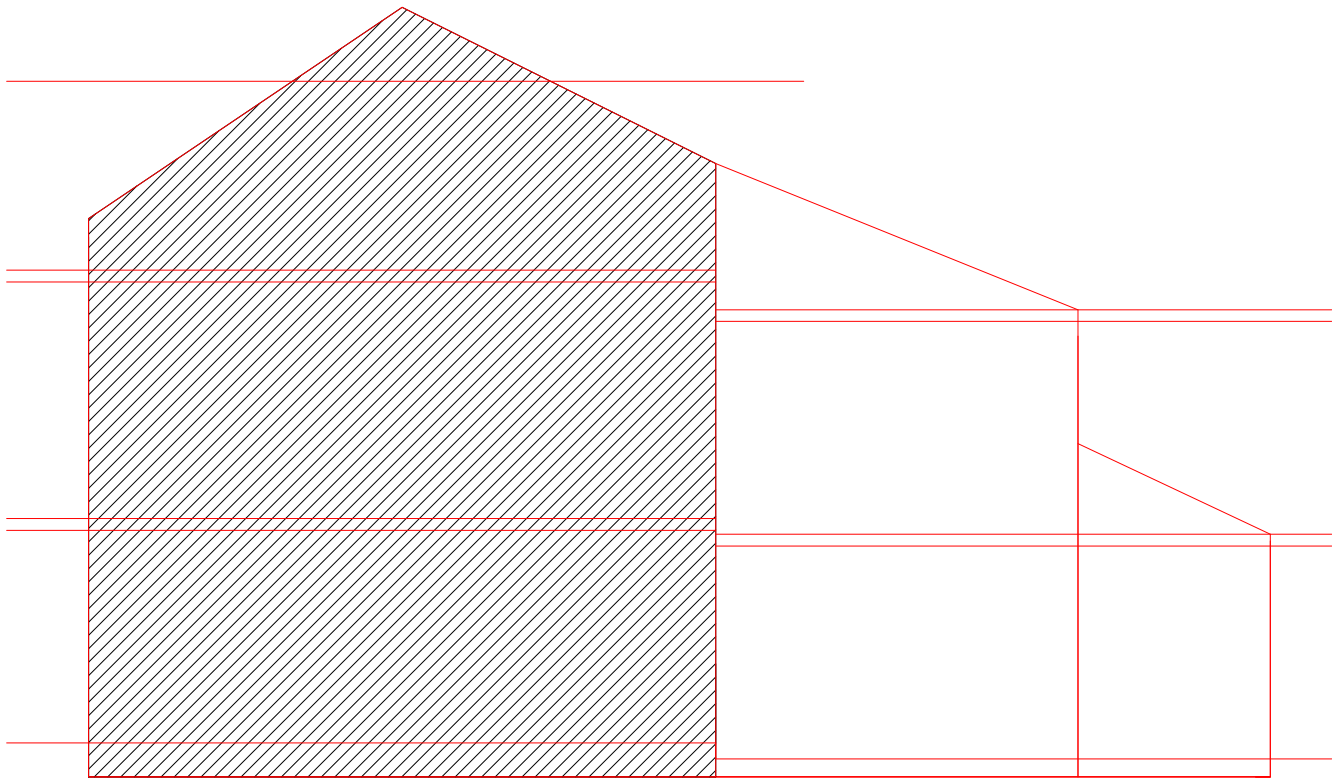

EXISTING AS VIEWED FROM NO. 52

PROJECT: 50 BARLOW ROAD, LEVENSHULME, MANCHESTER, M19 3DA	SCALE: 1:50	DRAWN: VH	DESIGNER: VH
	TITLE: EXISTING ELEVATIONS		
	CLIENT: ISHFAQ HUSSAIN		
	DRAWING NUMBER: 19200		REV: B