



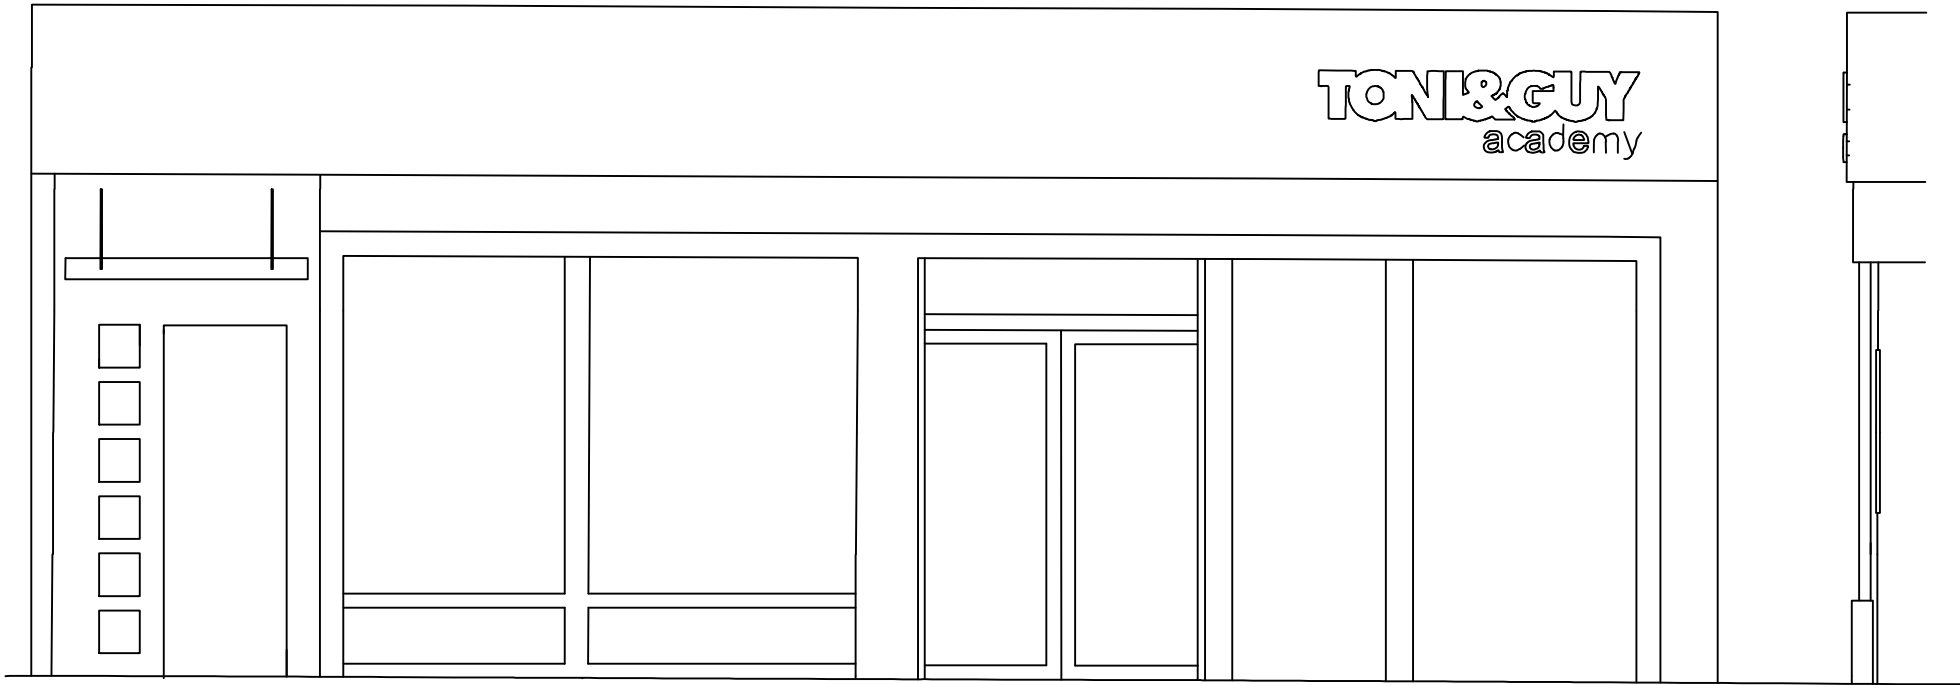

Existing Front Elevation
Scale: 1/50

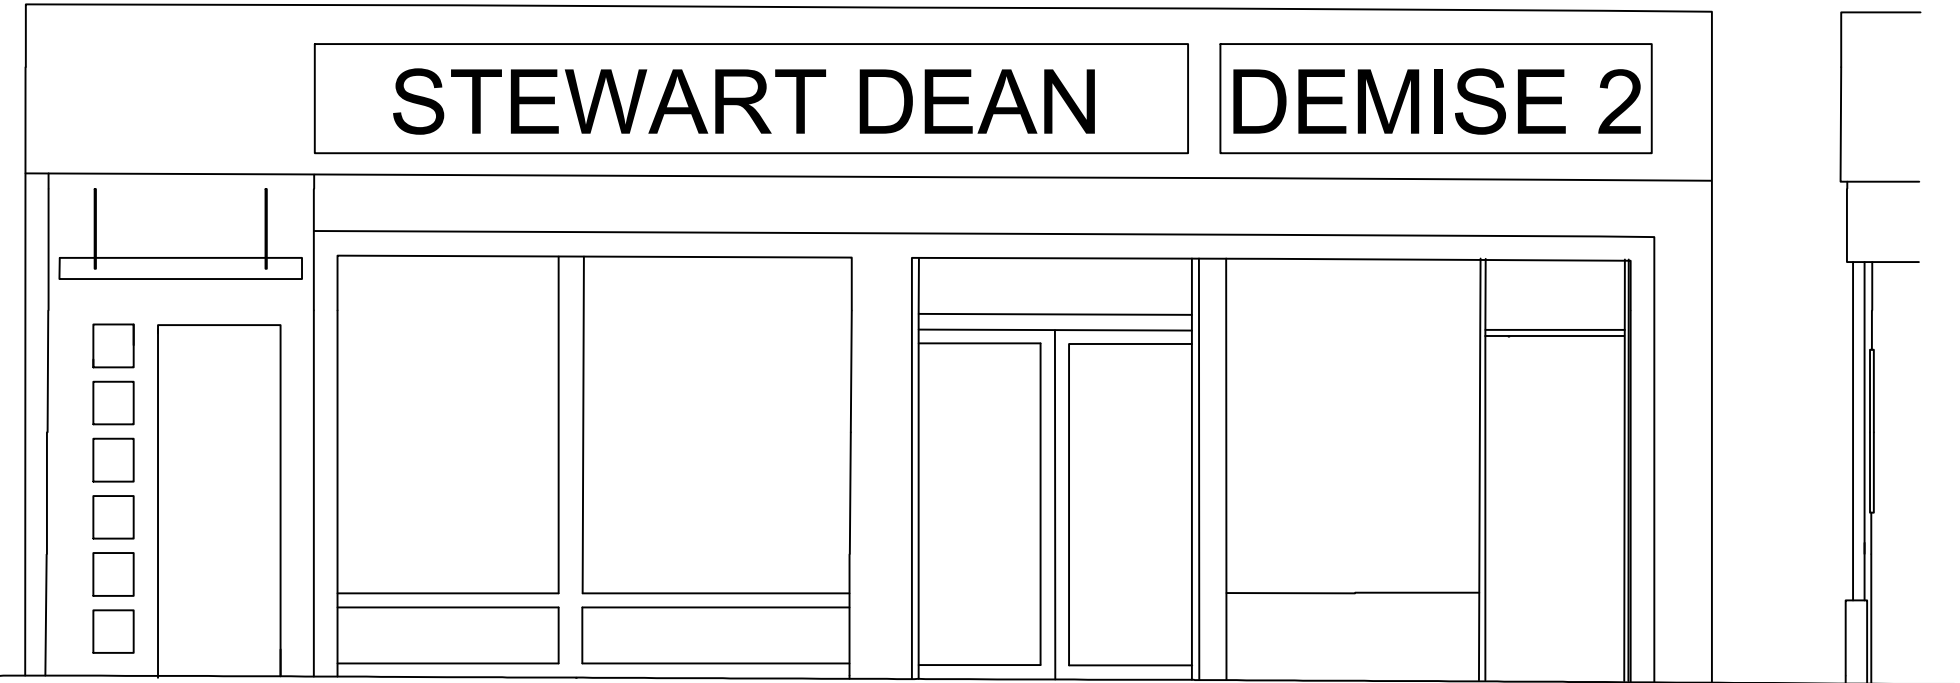

Proposed Front Elevation
Scale: 1/50

NOTES:

No dimensions are to be scaled from the drawing. It is the Contractor's responsibility to check and verify all building and size dimensions, levels and sewer invert levels etc.

Revision:	Date:	By:	Details of Revision:
01			
Stewart Dean			
60 Oldham Street, Manchester, M4 1LE			
description	drawing no	rev	
Bar & restaurant conversion Proposed Front elevation			
Plans For Property			
As shown @ A3			
date drawn	drawn by	authorised by	
03.06.2021	MH	MH	
purpose of issue			
planning	building regs	tender	approval