


S

SIGNAGE FIXTURE SCHEDULE

DESIGN ID	COUNT	DESCRIPTION	RESP	COMMENTS
XS003	1	SIGN - LOGO DISK SURFACE MOUNTED ILLUMINATED LARGE - 1125MM	SS	-
XS004	2	SIGN - LOGO DISK EVOLVED SURFACE MOUNTED ILLUMINATED SMALL - 300MM	SS	-
XS102	2	SIGN - WORDMARK SURFACE MOUNTED ILLUMINATED MEDIUM - 250MM	SS	-
XS304	1	WINDOW VINYL - MOP + DELIVERY	SS	-
XS308	1	CEILING MOUNTED ILLUMINATED MOP SIGN	SS	SINGLE SIDED SIGN

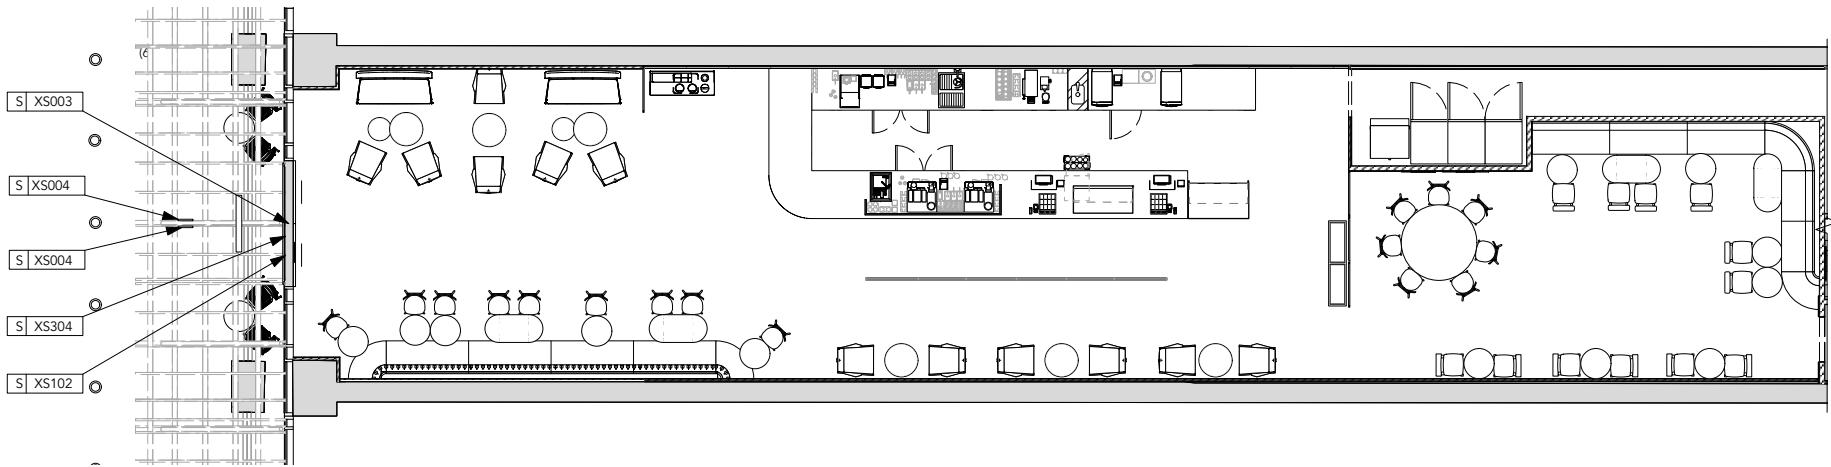

1

92913 A-1001

ARCHITECTURAL SITE PLAN

Scale: 1:150

RESPONSIBILITY LEGEND

UNLESS OTHERWISE AGREED, ALL ITEMS SUPPLIED ACCORDING TO PARTY LISTED IN "RESPONSIBILITY" COLUMN

GC	GENERAL CONTRACTOR
CS	CASEWORK SUPPLIER
CM	CONSTRUCTION MANAGER
LL	LANDLORD
SB	STARBUCKS
WH	STARBUCKS WAREHOUSE (3PL)
VD	STARBUCKS VENDOR DIRECT
LC	LICENSEE



1:150

DRAWING NOTES

REV	DATE	DESCRIPTION	BY
-----	------	-------------	----

CLIENT:

PROJECT:
MANCHESTER FORT SHOPPING PARK

ADDRESS:
UNIT 14
MANCHESTER FORT SHOPPING PARK
CHEETHAM HILL ROAD
MANCHESTER M8 8EP

SHEET TITLE:
ARCHITECTURAL SITE PLAN

DRAWN BY: MJ	SCALE: 1:150	DRAW DATE: 19.08.2021	REVISION DATE:
CHECKED BY: RM	@A3		

DRG NO: 67102- A-0001	REV:
--------------------------	------

evolve.

Evolve Architecture
6 Beaufighter Road
Weston-Super-Mare
North Somerset
BS24 8EE
01934 411291
mail@evolve-architecture.com

THIS DRAWING AND ITS DATA IS THE PROPERTY OF EVOLVE ARCHITECTURE & SHALL NOT BE REPRODUCED WITHOUT THE COMPANY'S CONSENT. DO NOT SCALE. WRITTEN DIMENSIONS TAKE PREFERENCE ANY DISCREPANCIES SHOULD BE REPORTED TO EVOLVE ARCHITECTURE. IMMEDIATELY - IF IN DOUBT ASK.