



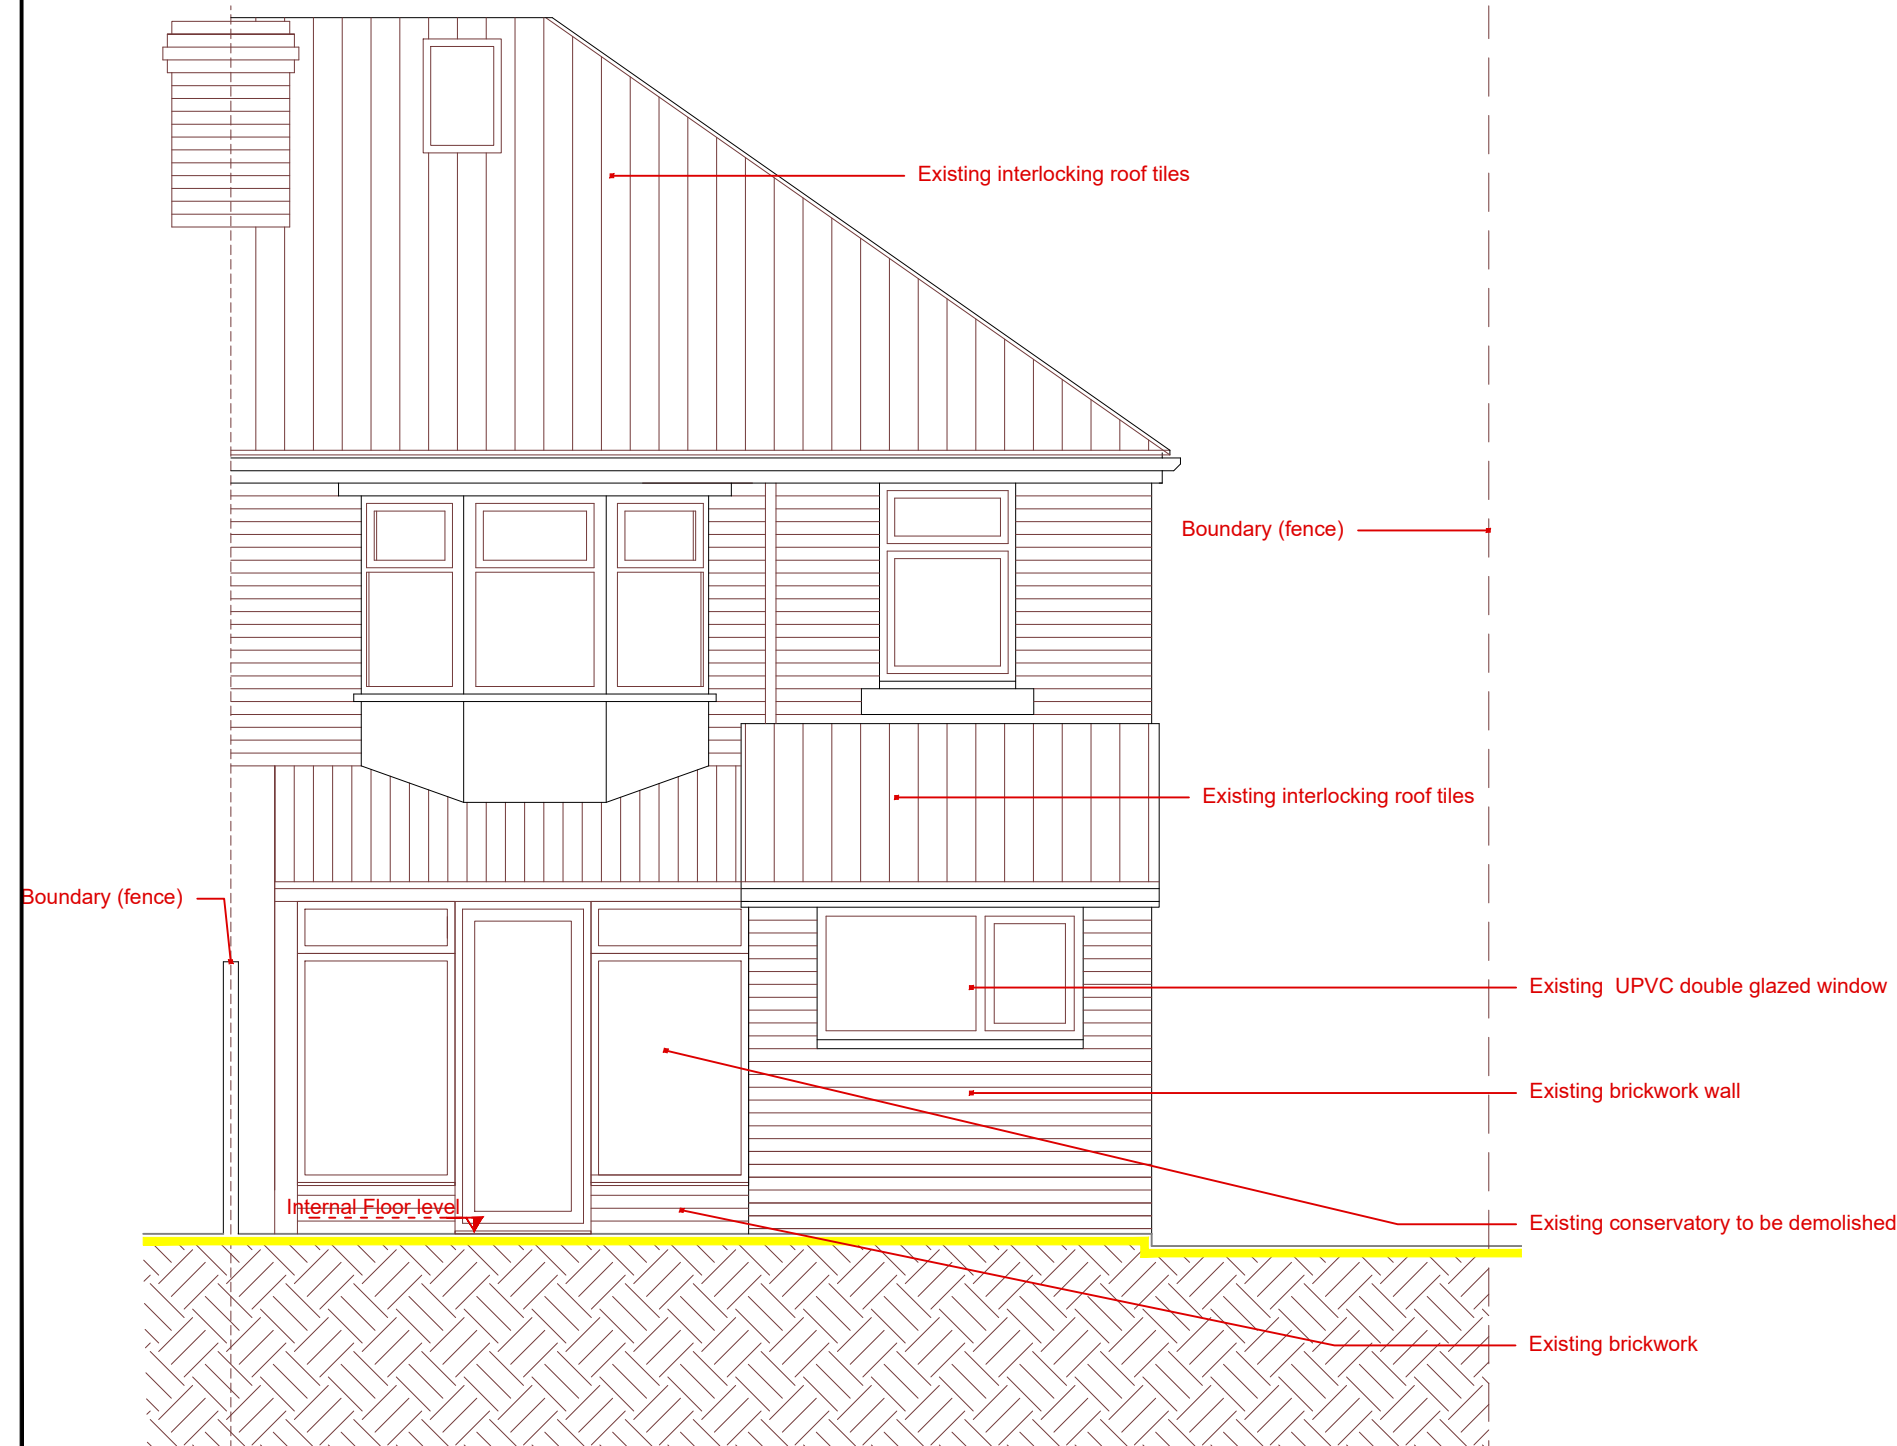

EXISTING Rear Elevation @ 1:50 79 Heaton Road, Manchester

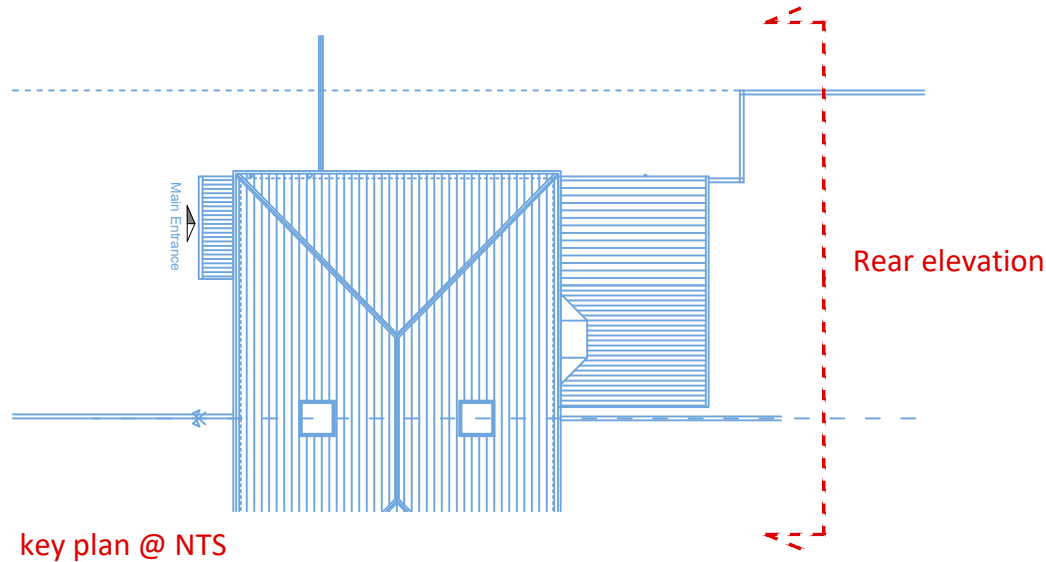

PROJECT:
RESIDENTIAL_EXTENSION
79_HEATON.ROAD_MANCHESTER_UNITED_KINGDOM
DRAWING:
EXISTING_REAR_ELEVATION

1A Churchwood Road, Didsbury
Manchester
United Kingdom
M20 6TZ

DATE: JUNE_21	DRAWN BY: EJG	CHECKED BY:
SCALE: 1:50	DRAWING NO: 768_01_120P	REV: -

elliott@spazioltd.com
www.spazioltd.com