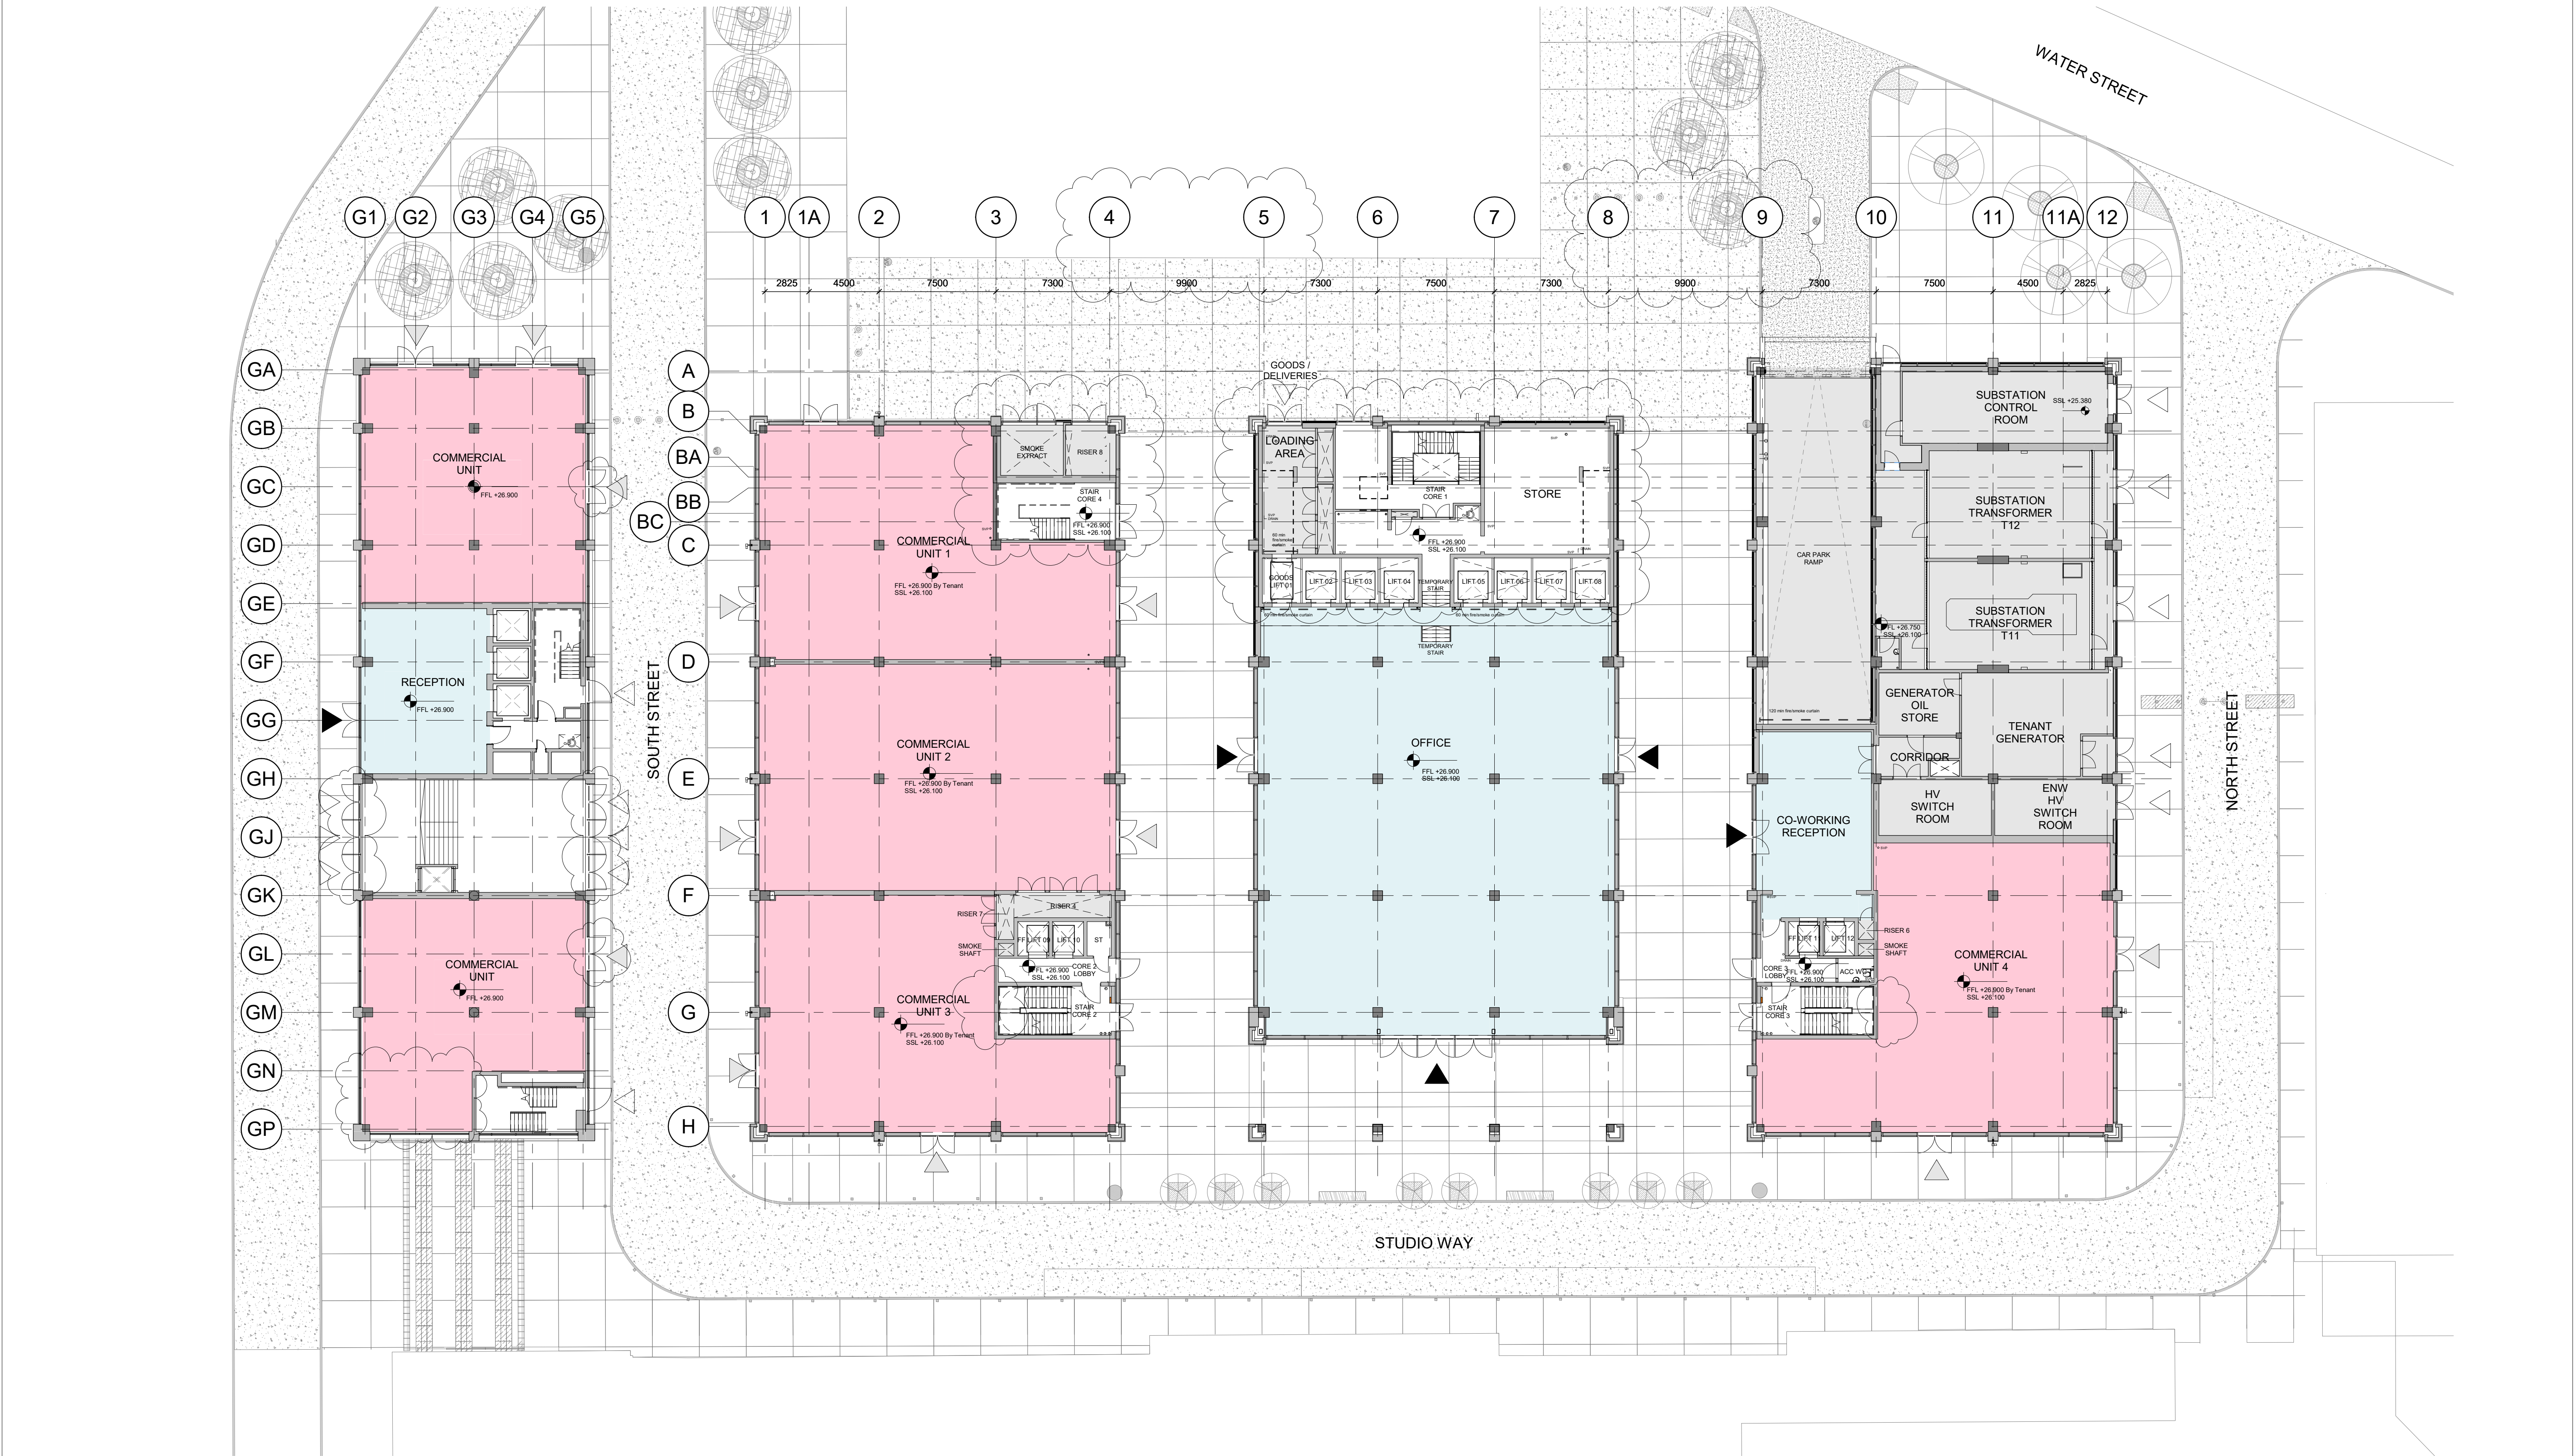


NOTES

THIS DRAWING MUST NOT BE SCALED.

ALL DIMENSIONS ARE TO BE VERIFIED AND CHECKED ON SITE. ANY DISCREPANCIES THAT ARE, OR BECOME APPARENT SHOULD BE REPORTED TO CHAPMAN TAYLOR.

AREAS INDICATED ARE APPROXIMATE GROSS INTERNAL AND NET INTERNAL AREAS. THEY RELATE TO THE LIKELY AREAS OF THE BUILDING AT THE CURRENT STAGE OF DESIGN. ANY DECISIONS TO BE MADE ON THE BASIS OF THESE PREDICTIONS, WHETHER AS TO PROJECT VIABILITY, PRE-LETTING, LEASE AGREEMENTS, OR THE LIKE, SHOULD INCLUDE DUE ALLOWANCE FOR THE INCREASES AND DECREASES INHERENT IN THE DESIGN DEVELOPMENT AND BUILDING PROCESS.

© COPYRIGHT CHAPMAN TAYLOR 2020

- Key
- Office (NIA)
 - Commercial (NSA)
 - Amenity Space
 - Plant / Storage
- Entrance Type
- Office
 - Retail
 - Services

REV	DATE	BY	DESCRIPTION	CHK'D
P06	28.01.2020	AE	FOR PLANNING ISSUE	MD
P05	25.10.2018	AE/ACNP	Non Material Amendment	MD
P04	05.10.2018	AE/ACNP	View range amended. Public realm amended. Layout added. Refuse locations added	MD
P03	28.09.2018	AE/ACNP	FOR PLANNING ISSUE	MD
P02	14.09.2018	AE/ACNP	PRELIMINARY ISSUE	MD
P01	30.08.2018	AE	PRELIMINARY ISSUE	MD

PROJECT STATUS
PLANNING

CLIENT

ALLIED LONDON

ALLIED LONDON
DEVELOPMENT MANAGEMENT
33 Cork Street,
London
W1S 3NQ

PROJECT
MANCHESTER GOODS YARD

ARCHITECT

CHAPMAN TAYLOR
GLOBAL ARCHITECTS & MASTERPLANNERS

MANCHESTER STUDIO
Bina Viewpoint
4 Castle Street, Castlefield
Manchester M3 4LZ
United Kingdom
T +44 (0)161 628 6000
E manchester@chapmantaylor.com
www.chapmantaylor.com

DRAWING TITLE
**LEVEL 00 FLOOR PLAN
GENERAL ARRANGEMENT**

Scale 1: 200 @ A1

INTERNAL JOB NO. 2 ISSUE DATE 10 DRAWN BY 20M

261MGY AUGUST 2018 AE MD

PROGRAMME ID PROJECT ID ORIGINATOR VOLUME LEVEL TYPE ROLE NUMBER REVISION

SJQ 600 CTA XX L00 DR A 07102 P06