





Existing Front Elevation
Scale 1 : 50



Existing Side Elevation
Scale 1 : 50

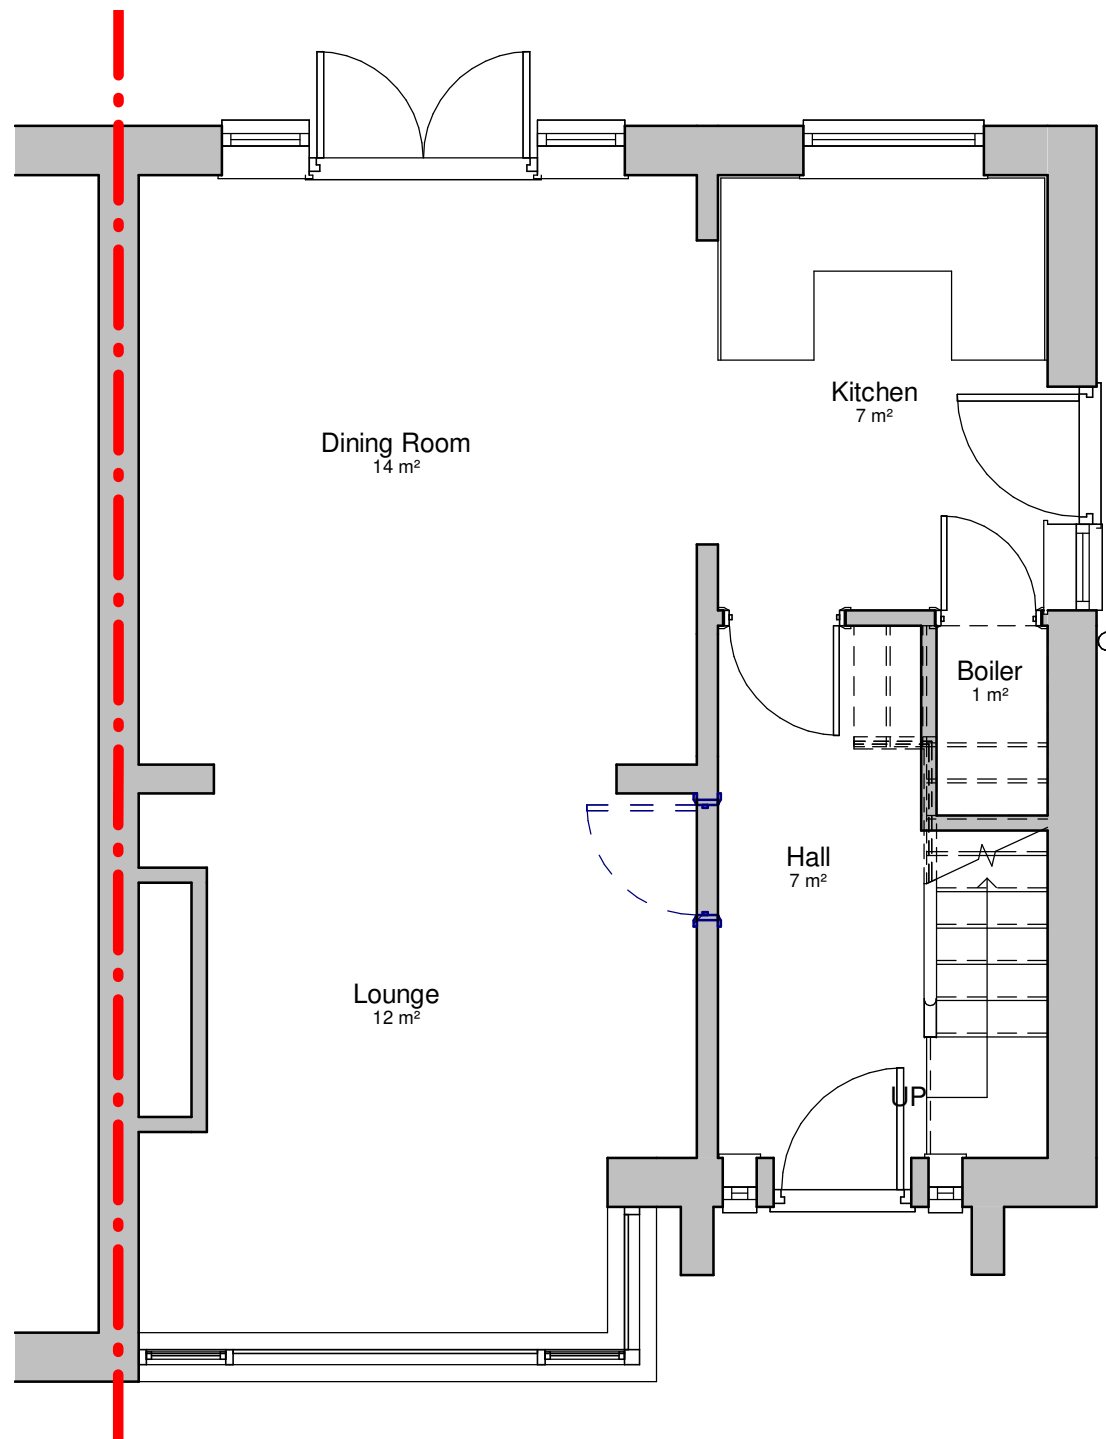

Existing Ground Floor Plan
Scale 1 : 50

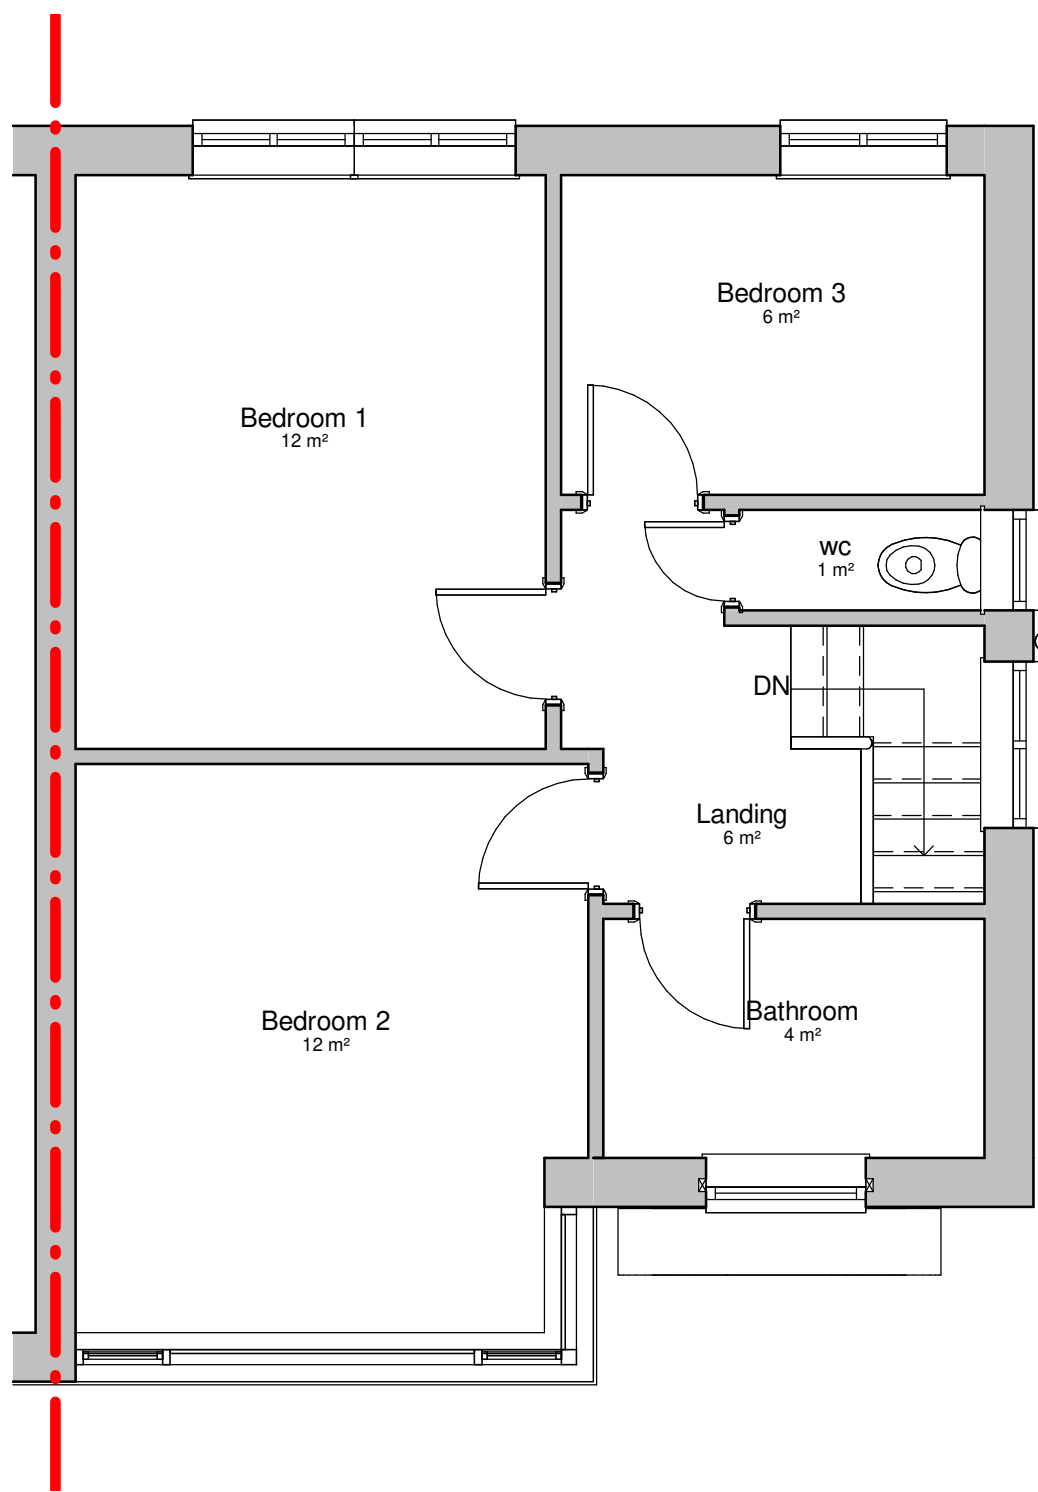

Existing First Floor Plan
Scale 1 : 50



Existing Rear Elevation
Scale 1 : 50

© This Drawing & Design is the copyright of TM Architecture Ltd and should not be reproduced without written consent.

Contractors are to check all levels & dimensions on site prior to site works commencing & report discrepancies to the Designers.

DO NOT SCALE FROM THIS DRAWING

PLANNING

Rev	Description	by	Chk by	Date
Project:	Residential Extension			
	425 Victoria Avenue, Blackley			
Title:	Existing Plans & Elevations			
Client:	Mrs S Hughes			
Drawn By:	TM	Checked By:	TM	on July 2021
Original Size:	A1	Project Number:	TMA-1024	
Drawing Number:	B1-ZZ-DR-A-0810			REV