
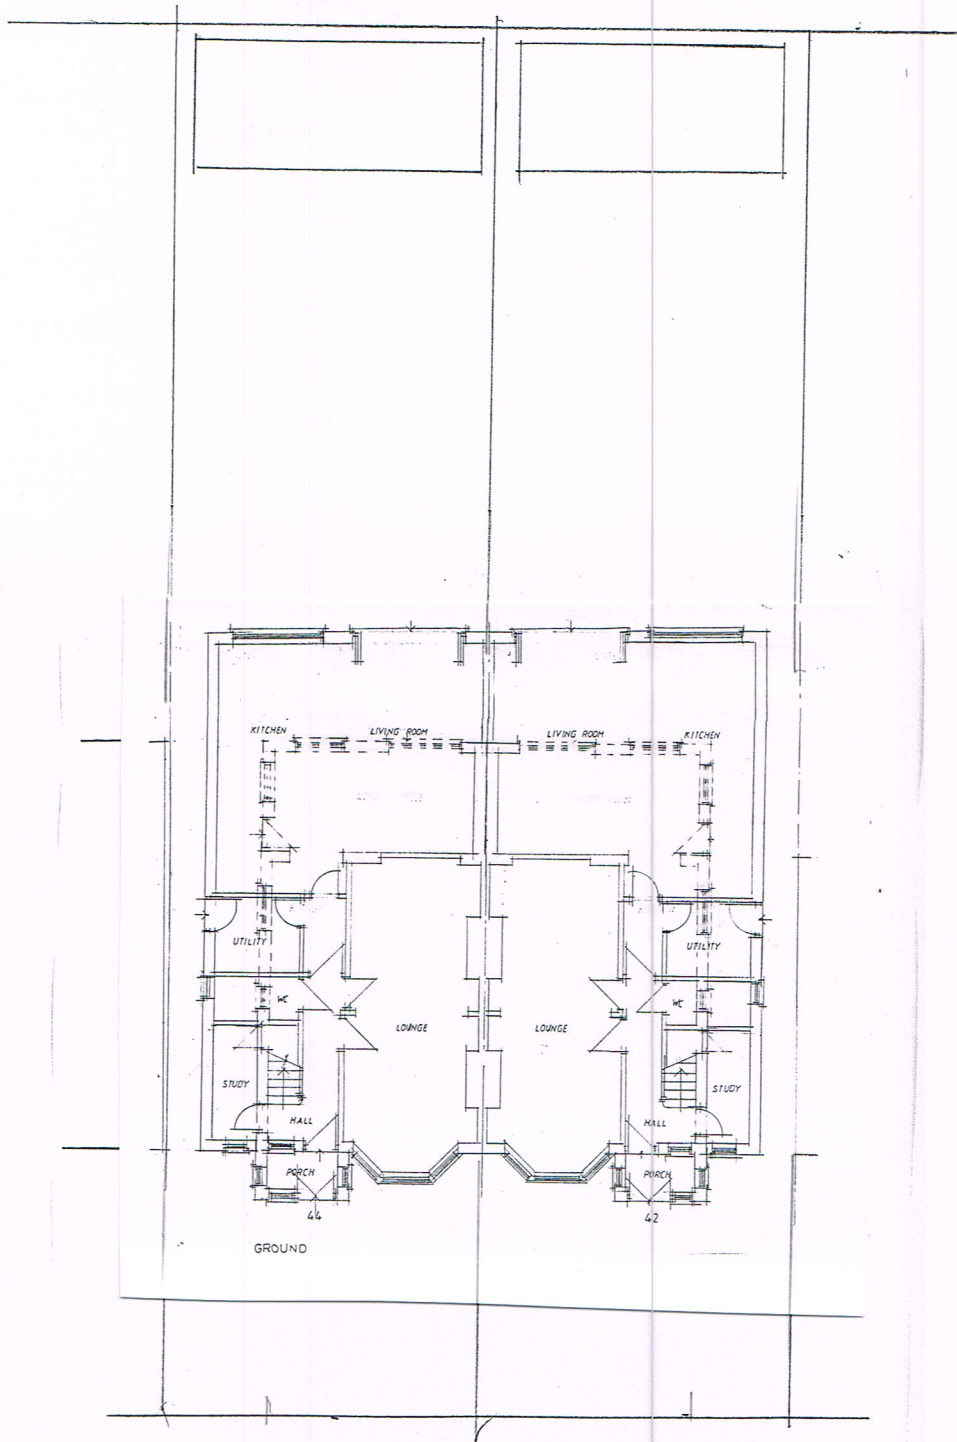


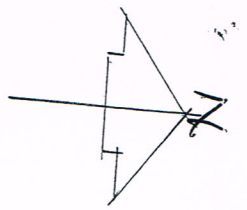

SITE PLAN AS PROPOSED

A2-A4 VAUGHAN ROAD

CHORLTON M21 OYL

Scale 1:200 e A4