



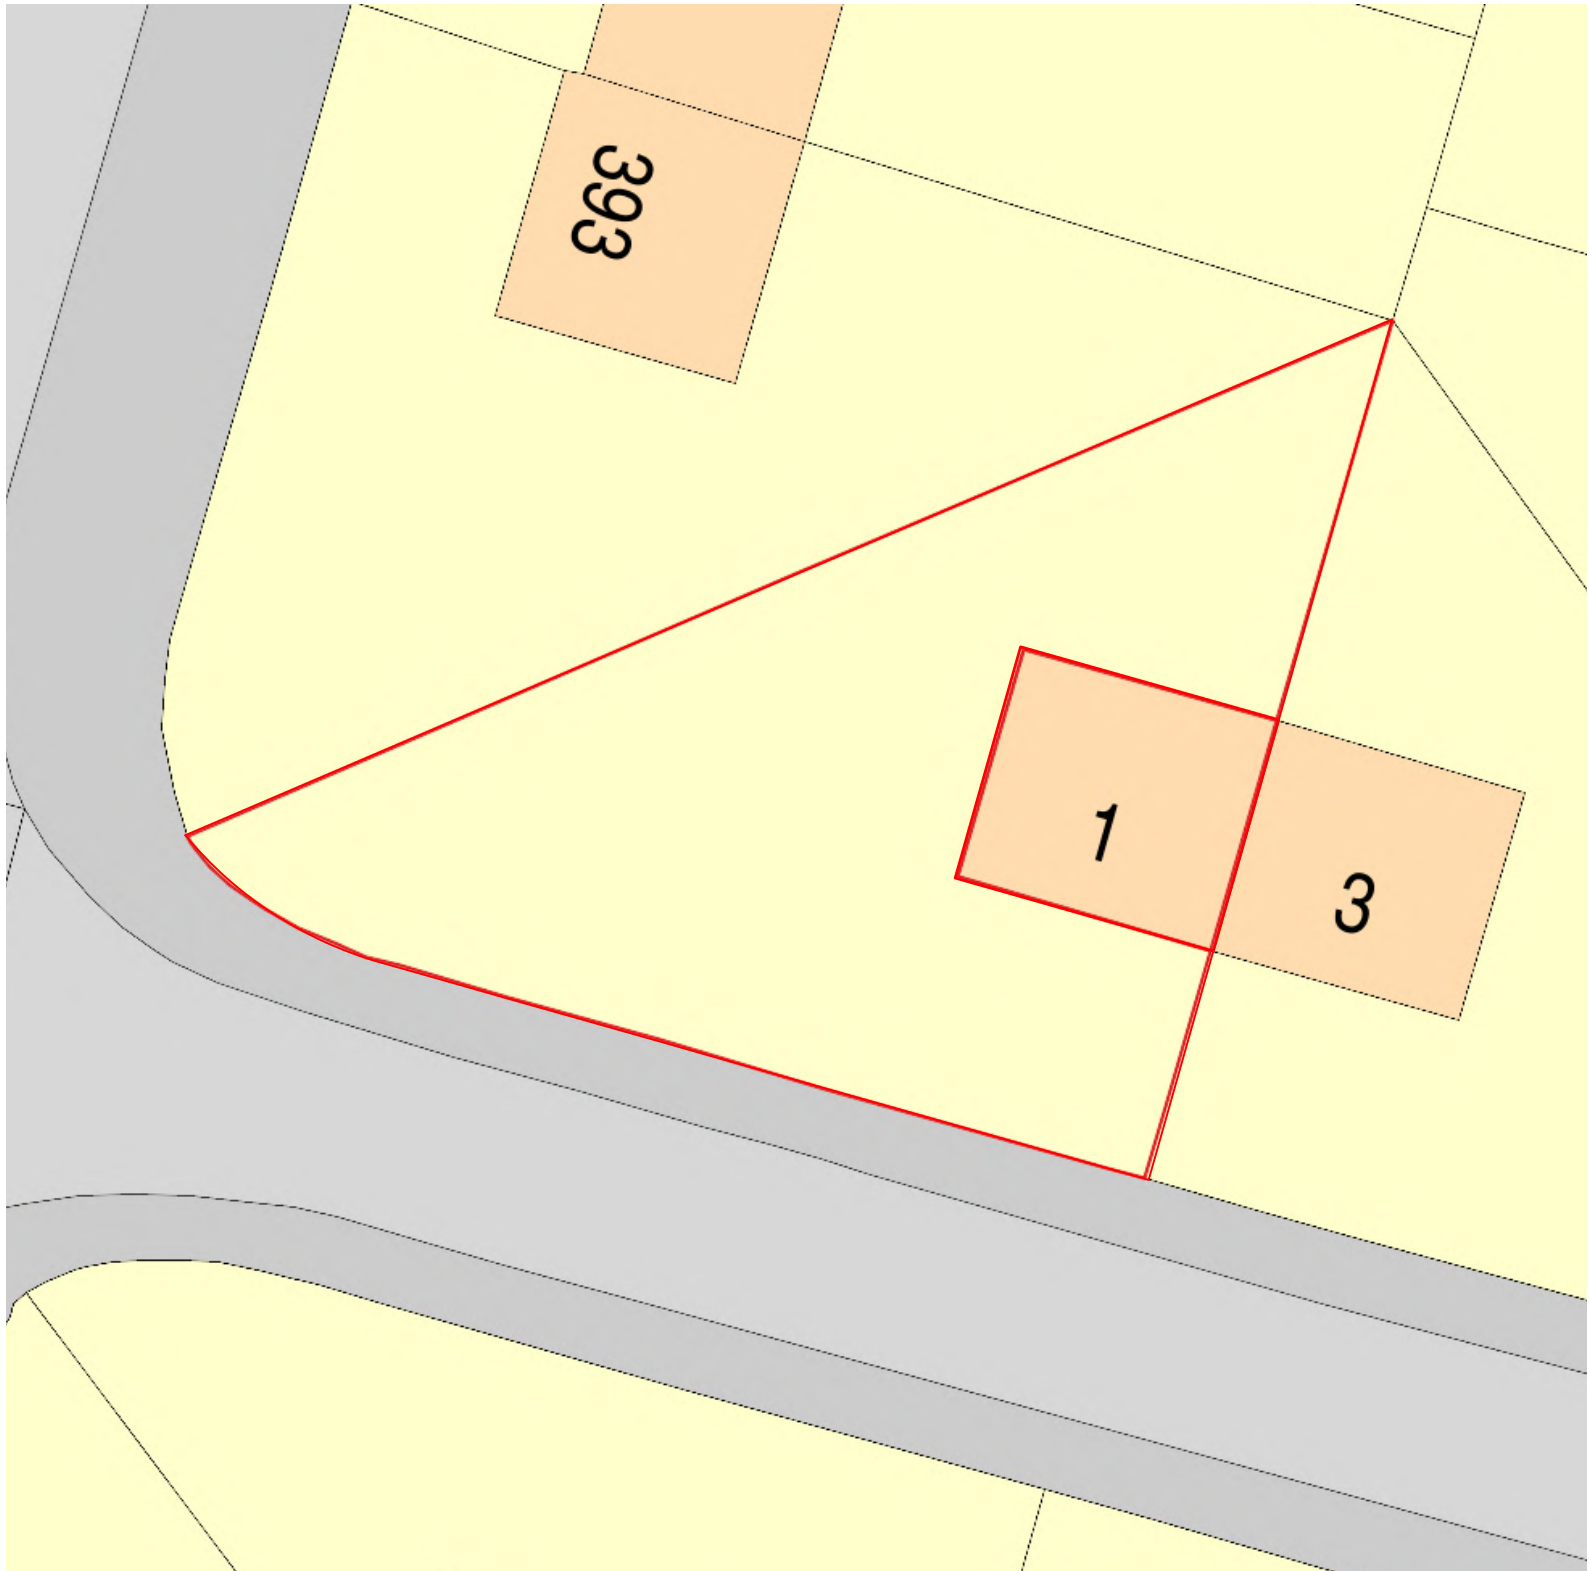


1 Location Plan
Scale: 1:200

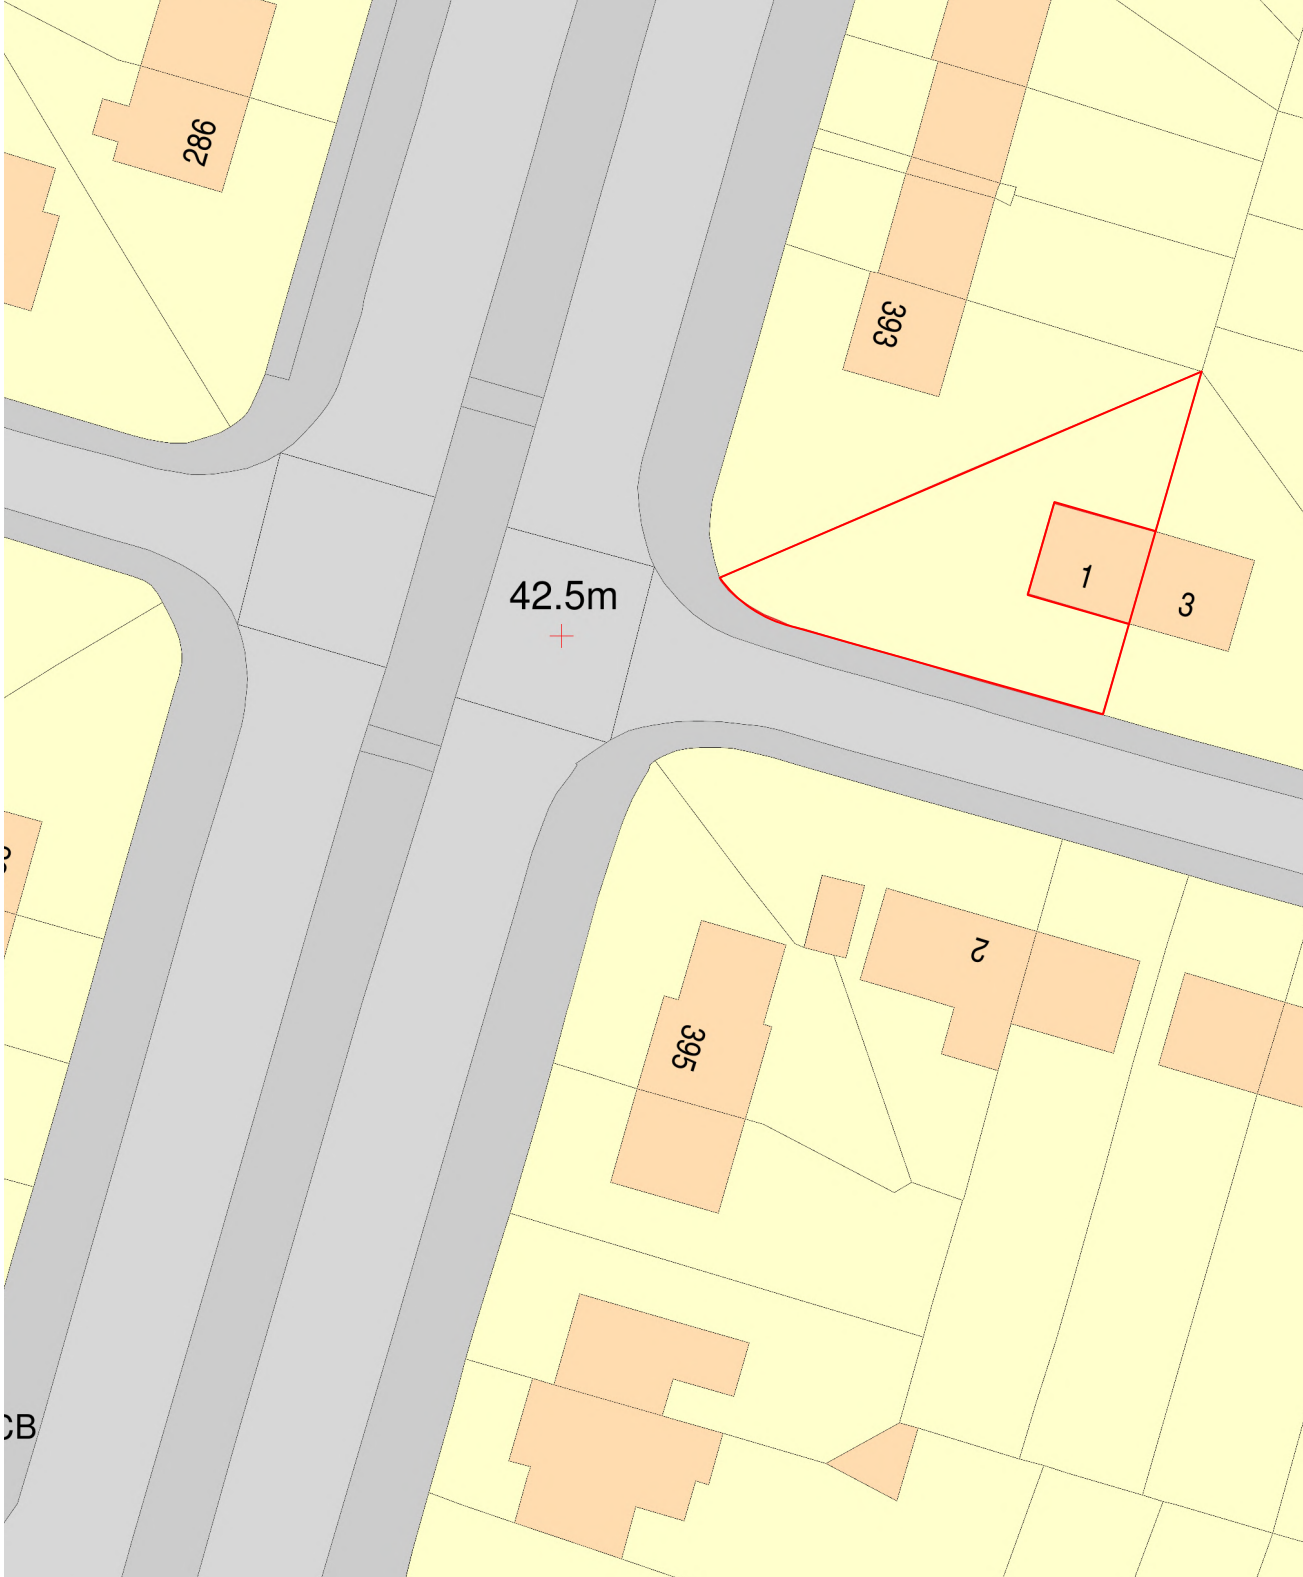


2 Site Plan
Scale: 1:500

This drawing must not be reproduced without permission from NM Architectural Services LTD. DO NOT scale of this drawing. All Dimensions are to be checked on site by the contractor/sub contractor. Any discrepancies to be reported to NM Architectural services LTD.


Client Name: Mr Atif Abbas	Drawing Title: Location & Site Plan	Project Type: Double story extension to side, single story extension to rear with loft conversion with dormer			Check By: MN	Date: 12.10.2021	Revision Notes & Date:		25 Brown Lane, Heald Green, Cheadle, Stockport Cheshire SK8 3RR	
Project Address: 1 Heathwood Road, Burnage Manchester, M19 1WU	Drawing Type: Planning Approval	Dwg No:	HWD-001	Scale:	1:100	Rev:	-			

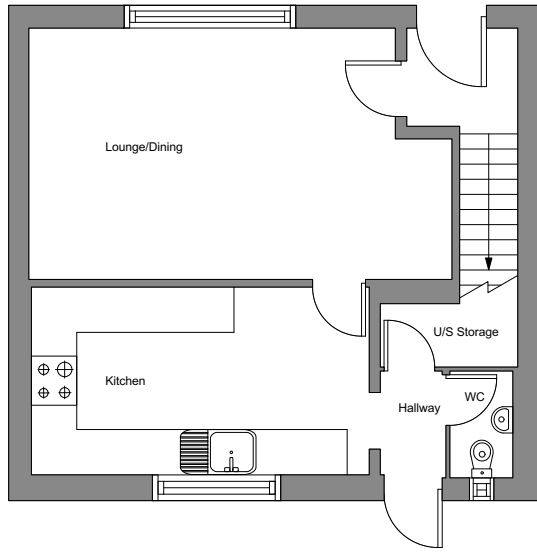


1 Existing Ground Floor
Scale: 1:100

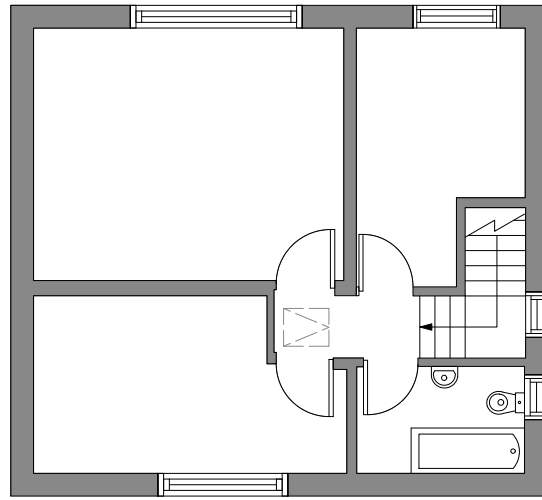


2 Existing First Floor
Scale: 1:100

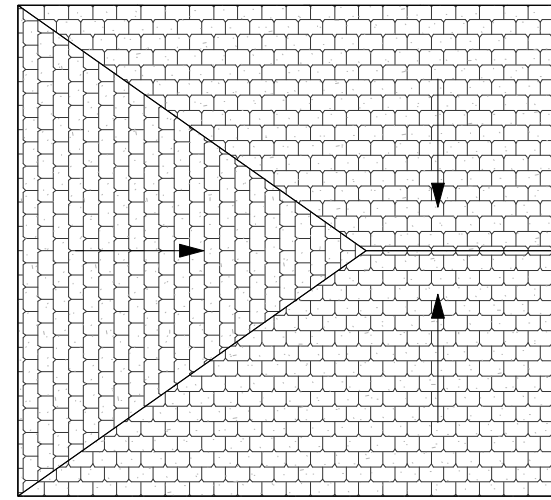


3 Existing Roof Plan
Scale: 1:100

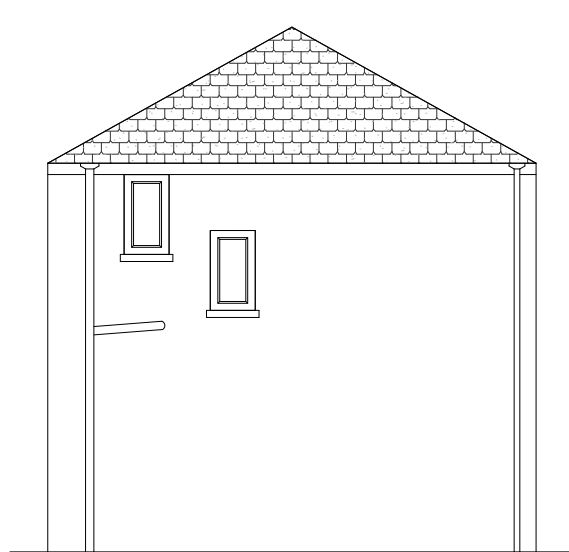

1 Existing Side Elevation
Scale: 1:100

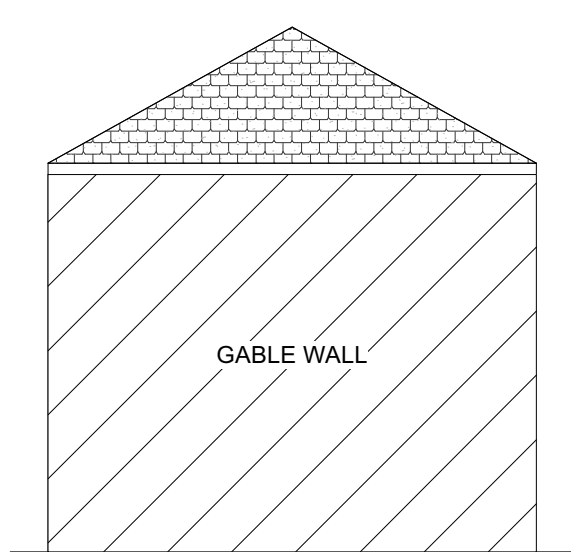

2 Existing Gable Elevation
Scale: 1:100

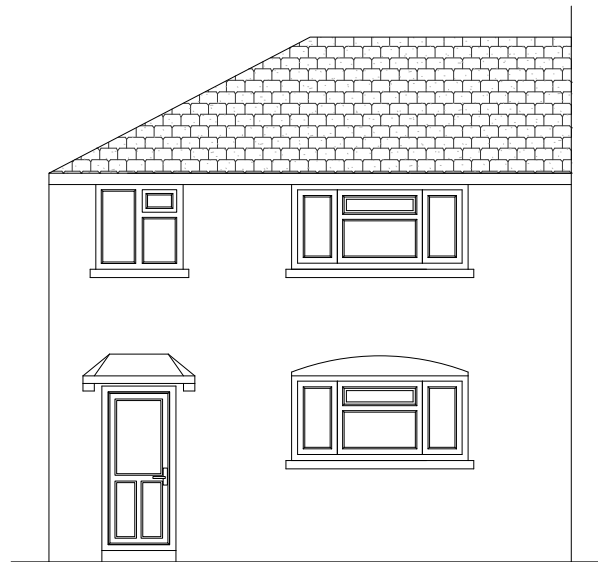

3 Existing Front Elevation
Scale: 1:100




4 Existing Rear Elevation
Scale: 1:100


This drawing must not be reproduced without permission from NM Architectural Services LTD. DO NOT scale of this drawing. All Dimensions are to be checked on site by the contractor/sub contractor. Any discrepancies to be reported to NM Architectural services LTD.

Client Name: Mr Atif Abbas		Drawing Title: Existing Plans		Project Type: Double story extension to side, single story extension to rear with loft conversion with dormer		Check By: MN	Date: 12.10.2021	Revision Notes & Date:	25 Brown Lane, Heald Green, Cheadle, Stockport Cheshire SK8 3RR	
Project Address: 1 Heathwood Road, Burnage Manchester, M19 1WU		Drawing Type: Planning Approval		Dwg No: HWD-002	Scale: 1:100	Rev: -				


ENSURE ALL MATERIALS USED SUCH AS BRICKS,
MORTAR, WINDOWS, DOORS, ROOF TILES ARE TO MATCH
EXISTING MATERIAL TYPE/COLOUR SIZE AND FINISH

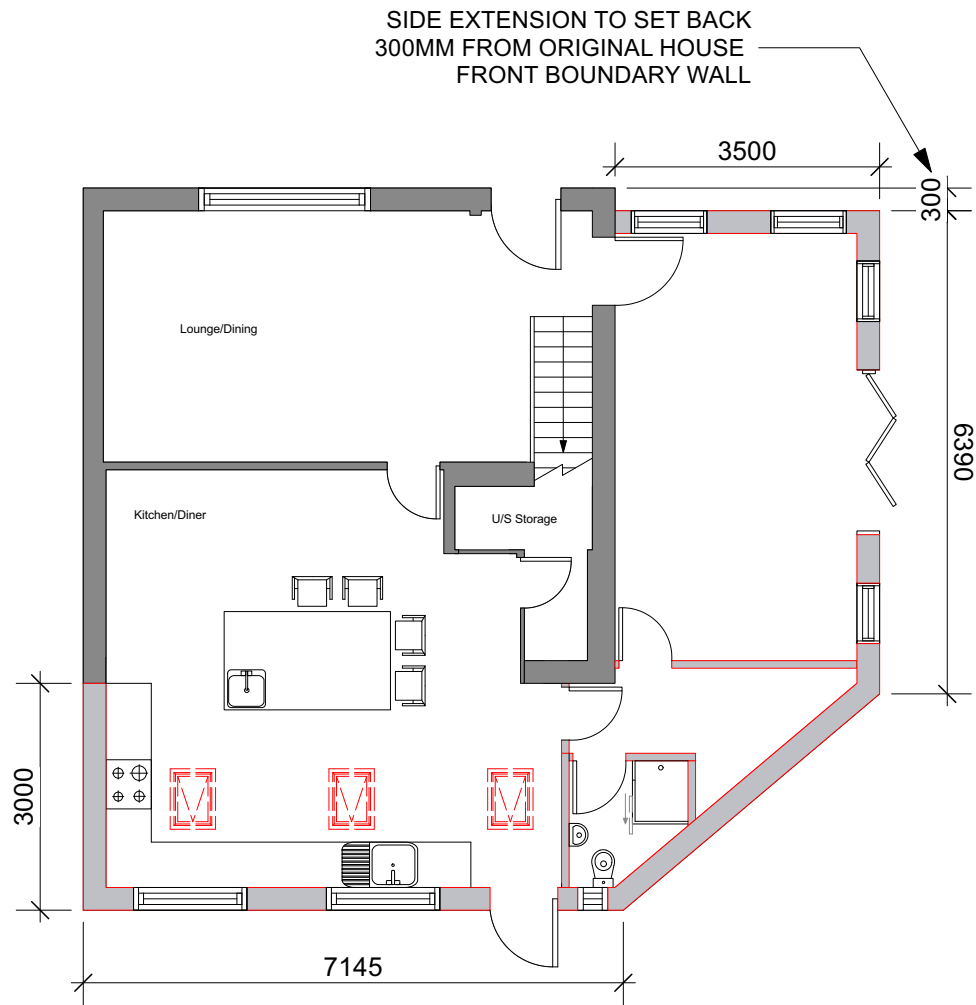

1 Proposed Ground Floor
Scale: 1:100

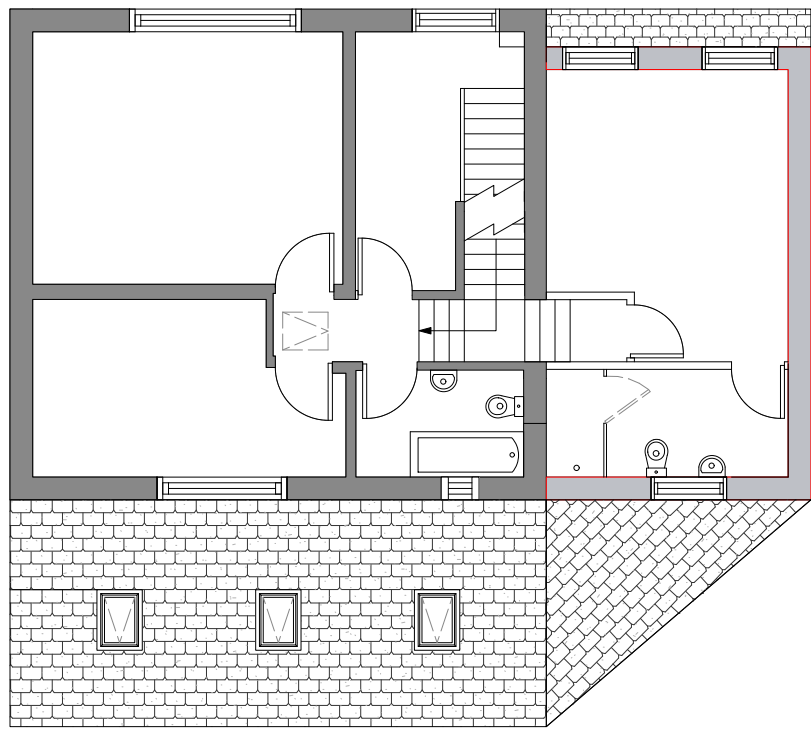


2 Proposed First Floor
Scale: 1:100

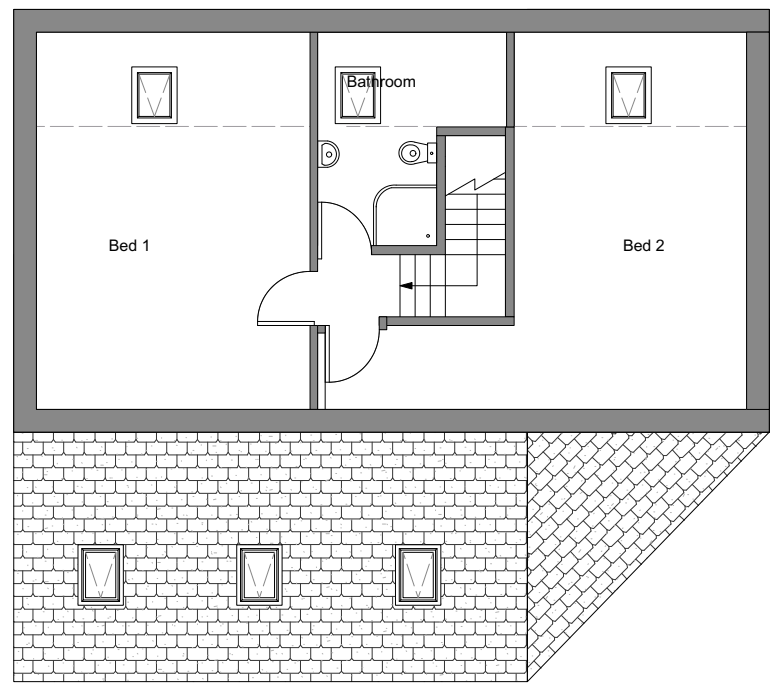


3 Proposed Second Floor
Scale: 1:100

This drawing must not be reproduced without permission from NM Architectural Services LTD. DO NOT scale of this drawing. All Dimensions are to be checked on site by the contractor/sub contractor. Any discrepancies to be reported to NM Architectural services LTD.


Client Name: Mr Atif Abbas	Drawing Title: Proposed Floor Plans	Project Type: Double story extension to side, single story extension to rear with loft conversion with dormer			Check By: MN	Date: 12.10.2021	Revision Notes & Date:		25 Brown Lane, Heald Green, Cheadle, Stockport Cheshire SK8 3RR	
Project Address: 1 Heathwood Road, Burnage Manchester, M19 1WU	Drawing Type: Planning Approval	Dwg No:	HWD-003	Scale:	1:100	Rev:	-			

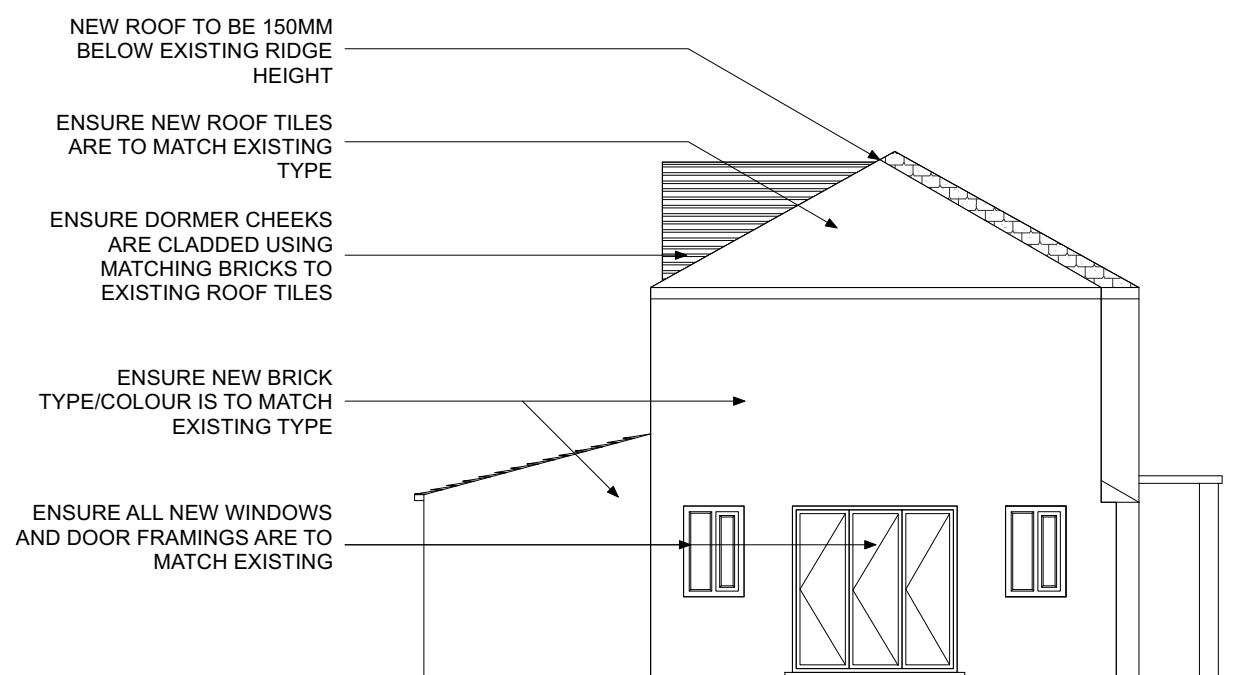

1 Proposed Side Extension
Scale: 1:100

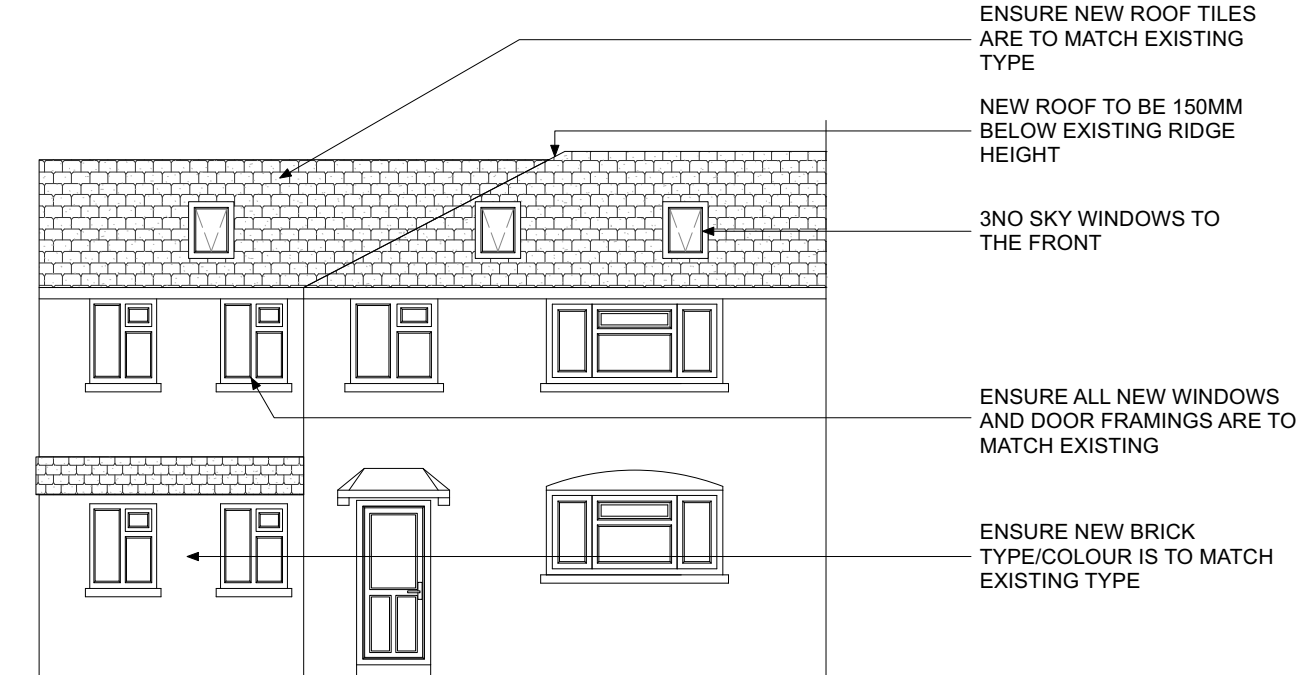


2 Proposed Front Extension
Scale: 1:100

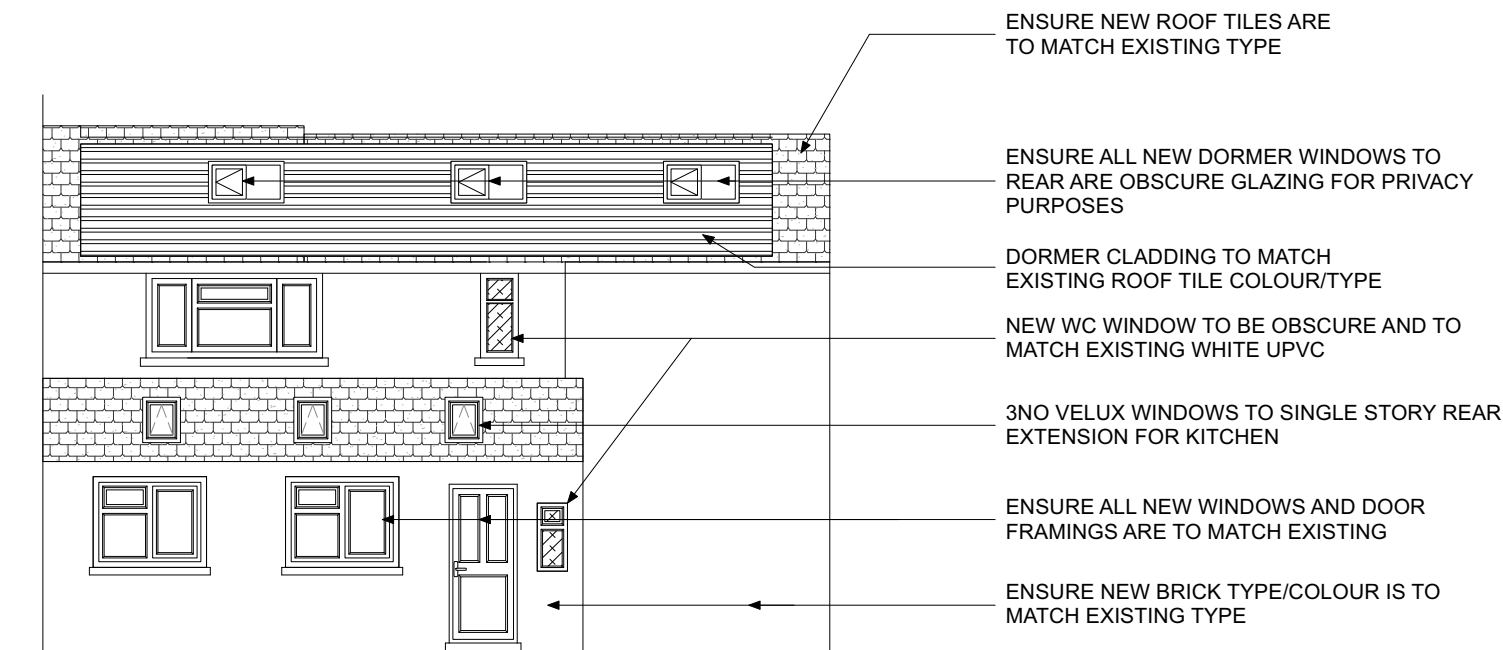

3 Proposed Rear Extension
Scale: 1:100

This drawing must not be reproduced without permission from NM Architectural Services LTD. DO NOT scale of this drawing. All Dimensions are to be checked on site by the contractor/sub contractor. Any discrepancies to be reported to NM Architectural services LTD.

Client Name: Mr Atif Abbas	Drawing Title: Proposed Elevations	Project Type: Double story extension to side, single story extension to rear with loft conversion with dormer			Check By: MN	Date: 12.10.2021		Revision Notes & Date:	25 Brown Lane, Heald Green, Cheadle, Stockport Cheshire SK8 3RR	
Project Address: 1 Heathwood Road, Burnage Manchester, M19 1WU	Drawing Type: Planning Approval	Dwg No:	HWD-004	Scale:	1:100	Rev:	-			

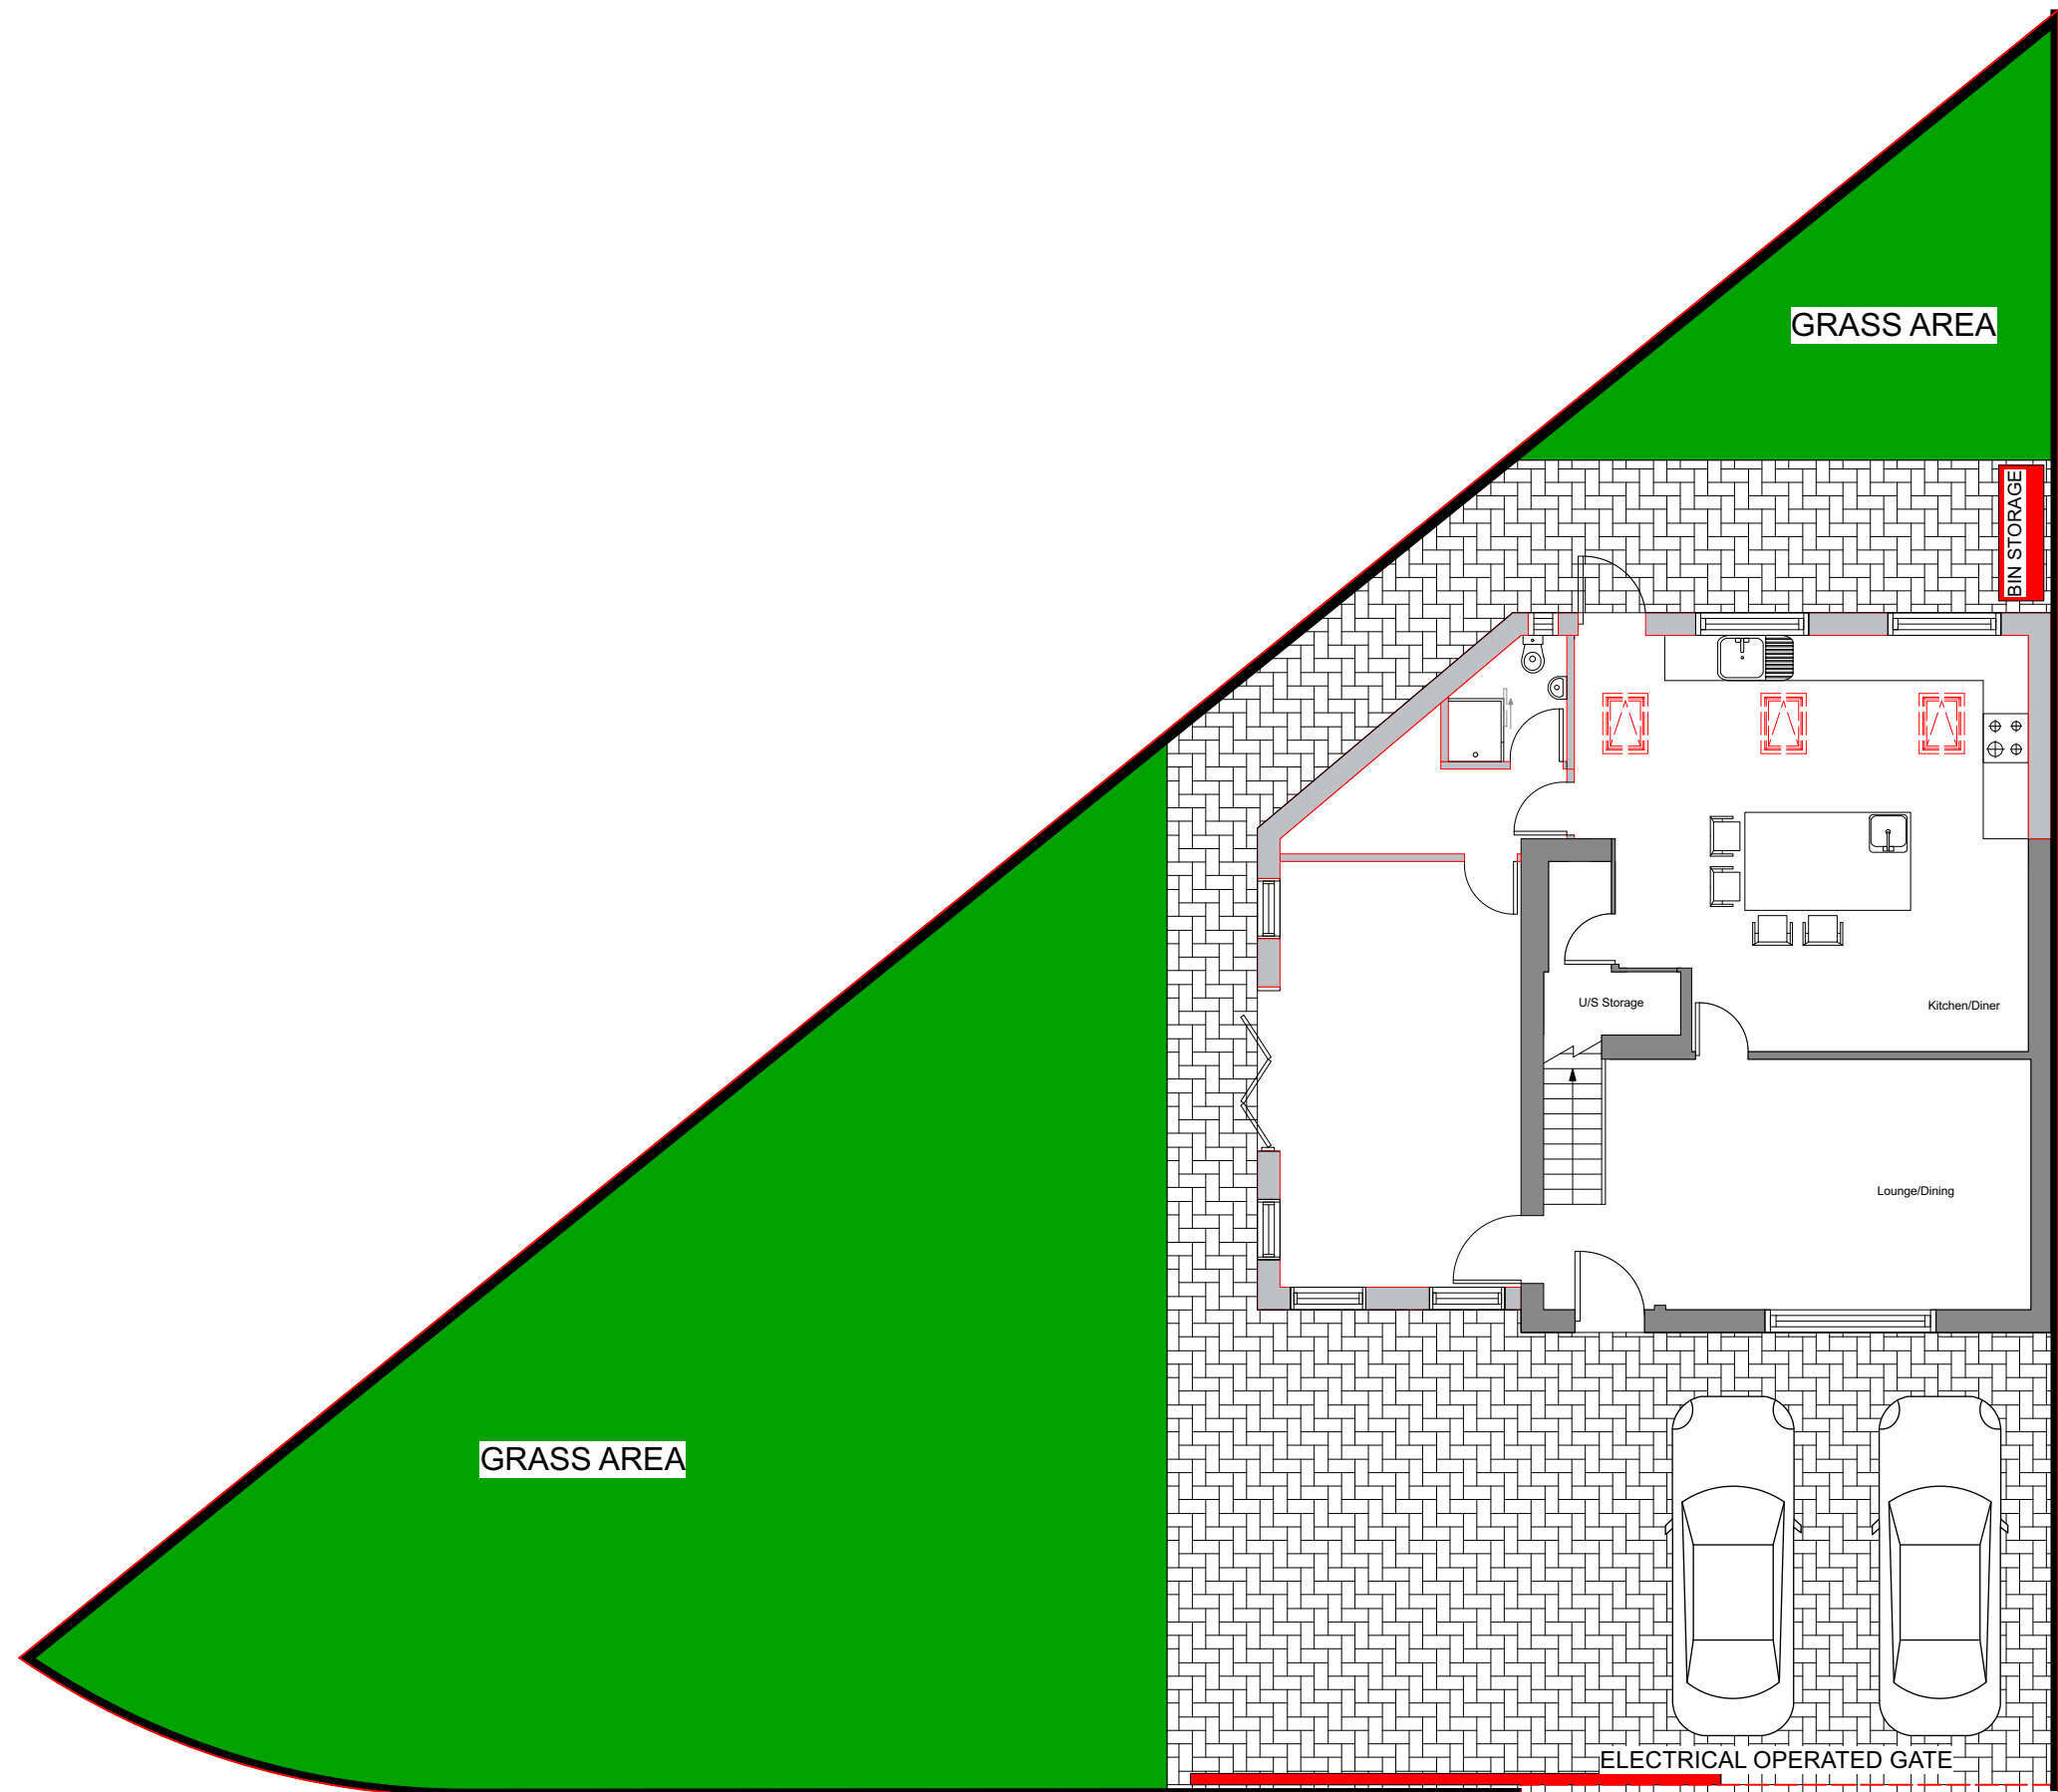

This drawing must not be reproduced without permission from NM Architectural Services LTD. DO NOT scale of this drawing. All Dimensions are to be checked on site by the contractor/sub contractor. Any discrepancies to be reported to NM Architectural services LTD.

Client Name: Mr Atif Abbas	Drawing Title: Proposed Site Plan	Project Type: Double story extension to side, single story extension to rear with loft conversion with dormer			Check By: MN	Date: 12.10.2021	Revision Notes & Date:	25 Brown Lane, Heald Green, Cheadle, Stockport Cheshire SK8 3RR	
Project Address: 1 Heathwood Road, Burnage Manchester, M19 1WU	Drawing Type: Planning Approval	Dwg No:	HWD-005	Scale:	1:100	Rev: -			